




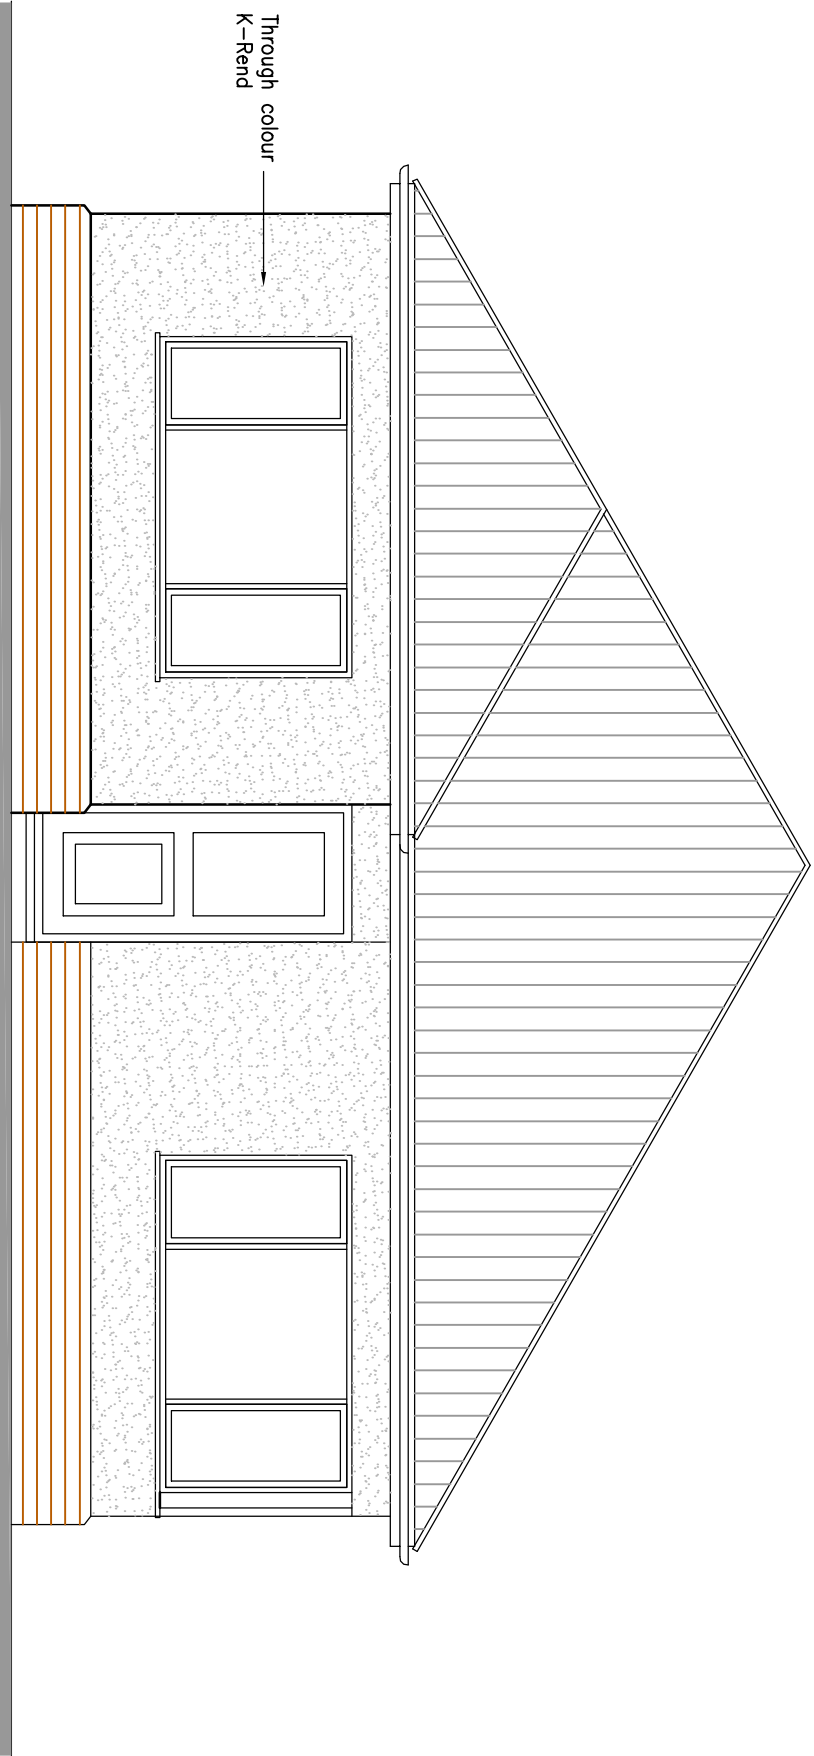


PROPOSED FRONT ELEVATION 1:50

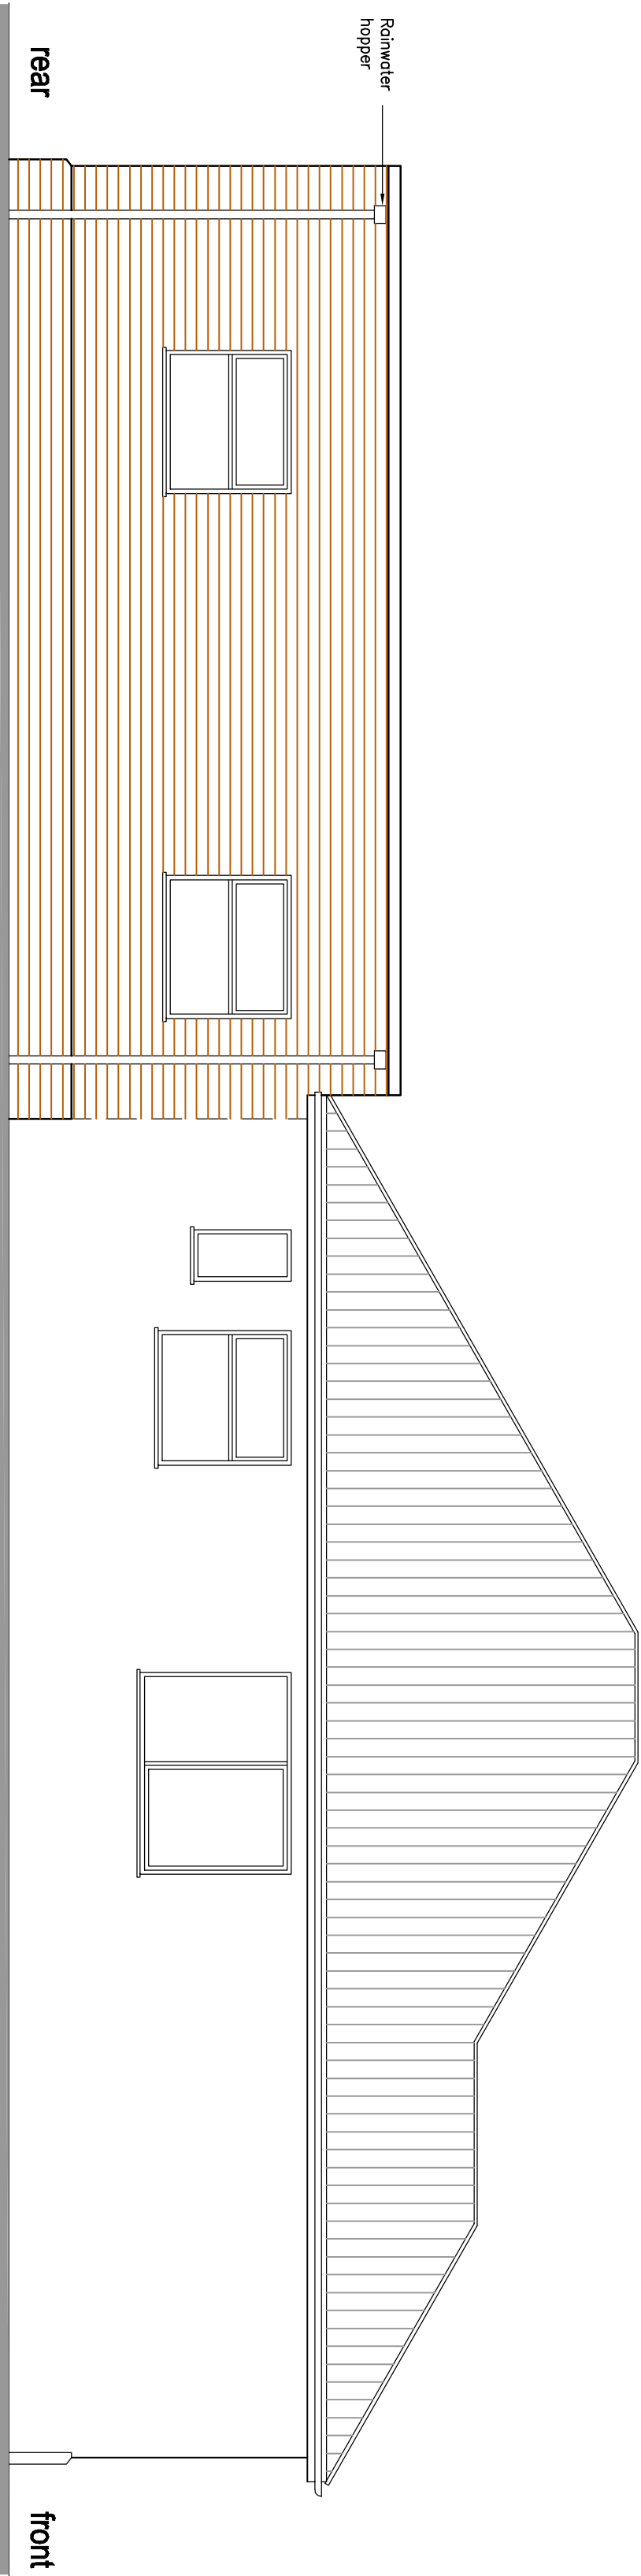



PROPOSED SIDE ELEVATION 1:50

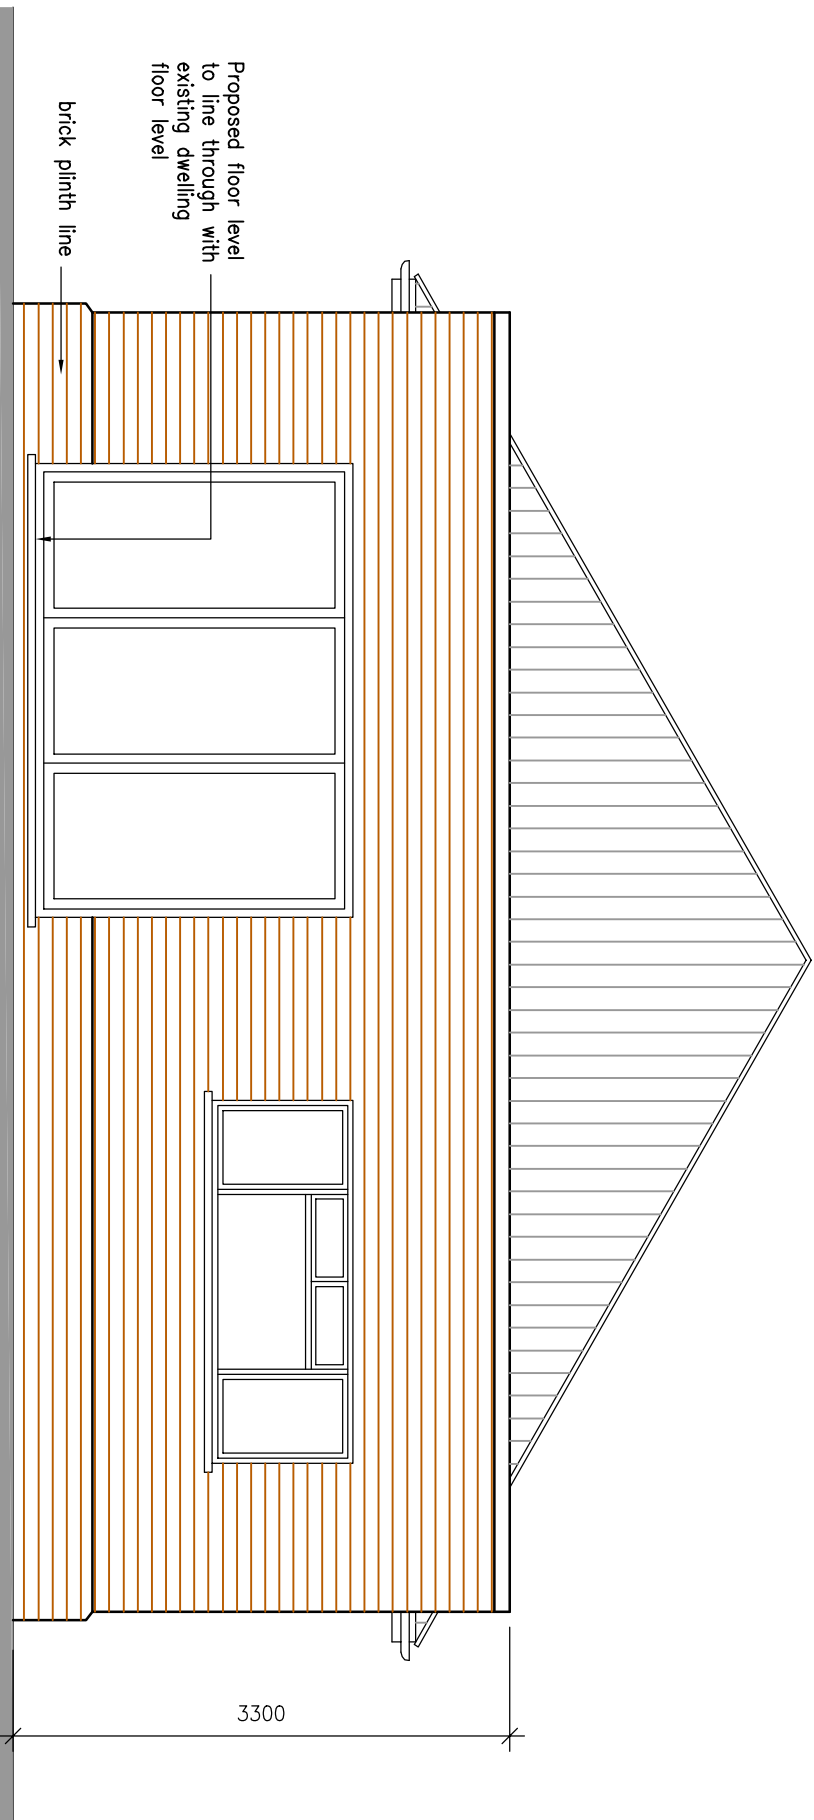

PROPOSED REAR ELEVATION 1:50

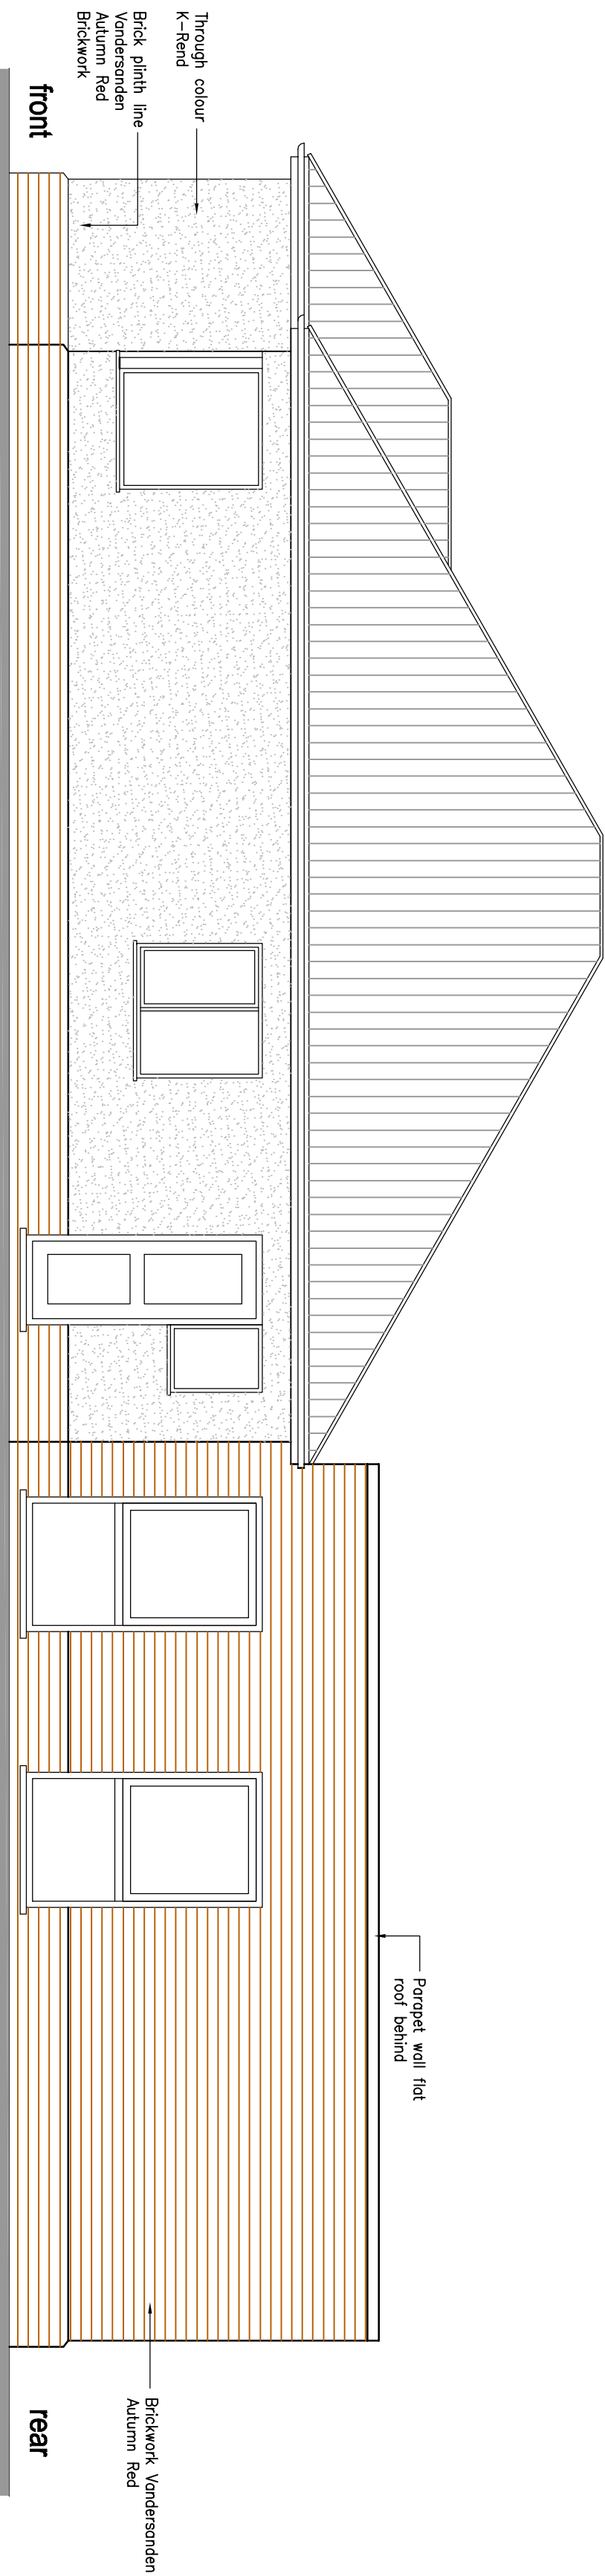

PROPOSED SIDE ELEVATION 1:50

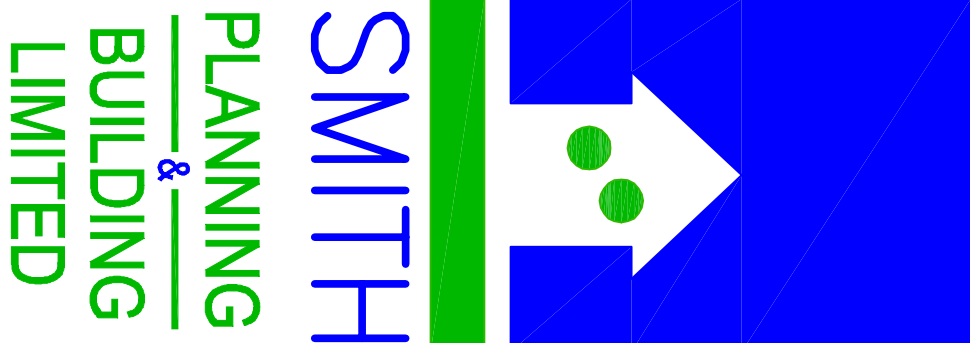 

|                                                                                  |                     |         |
|----------------------------------------------------------------------------------|---------------------|---------|
| LIMITED                                                                          |                     |         |
| 11 Saracen Way<br>Network Road<br>Peterborough PE1 5WS                           | TEL 01733 201014    |         |
| Proposed Extension and<br>Alterations<br>61 Postland Road<br>Crowland<br>PE6 0UB | Proposed Elevations |         |
| Drawing number PR-03                                                             | July 2024           | A1 size |
| 1:50                                                                             |                     |         |