

Do not scale off this drawing
All site dimensions to be checked
before work commences.



FRONT ELEVATION



SIDE ELEVATION (SOUTH EAST)




SIDE ELEVATION (NORTH WEST)



REAR ELEVATION

Finishes:
Walls - Hanson Desimpe
Mozart blend facing
bricks
Artificial stone 3 course
deep (generally) lintels
and 2 course deep eills
Roof - Natural slate
roof finish, pitch 25°
except sun room 22½°
Windows and doors -
UPVC - colour to be confirmed.
Note: All finishes to be
confirmed.

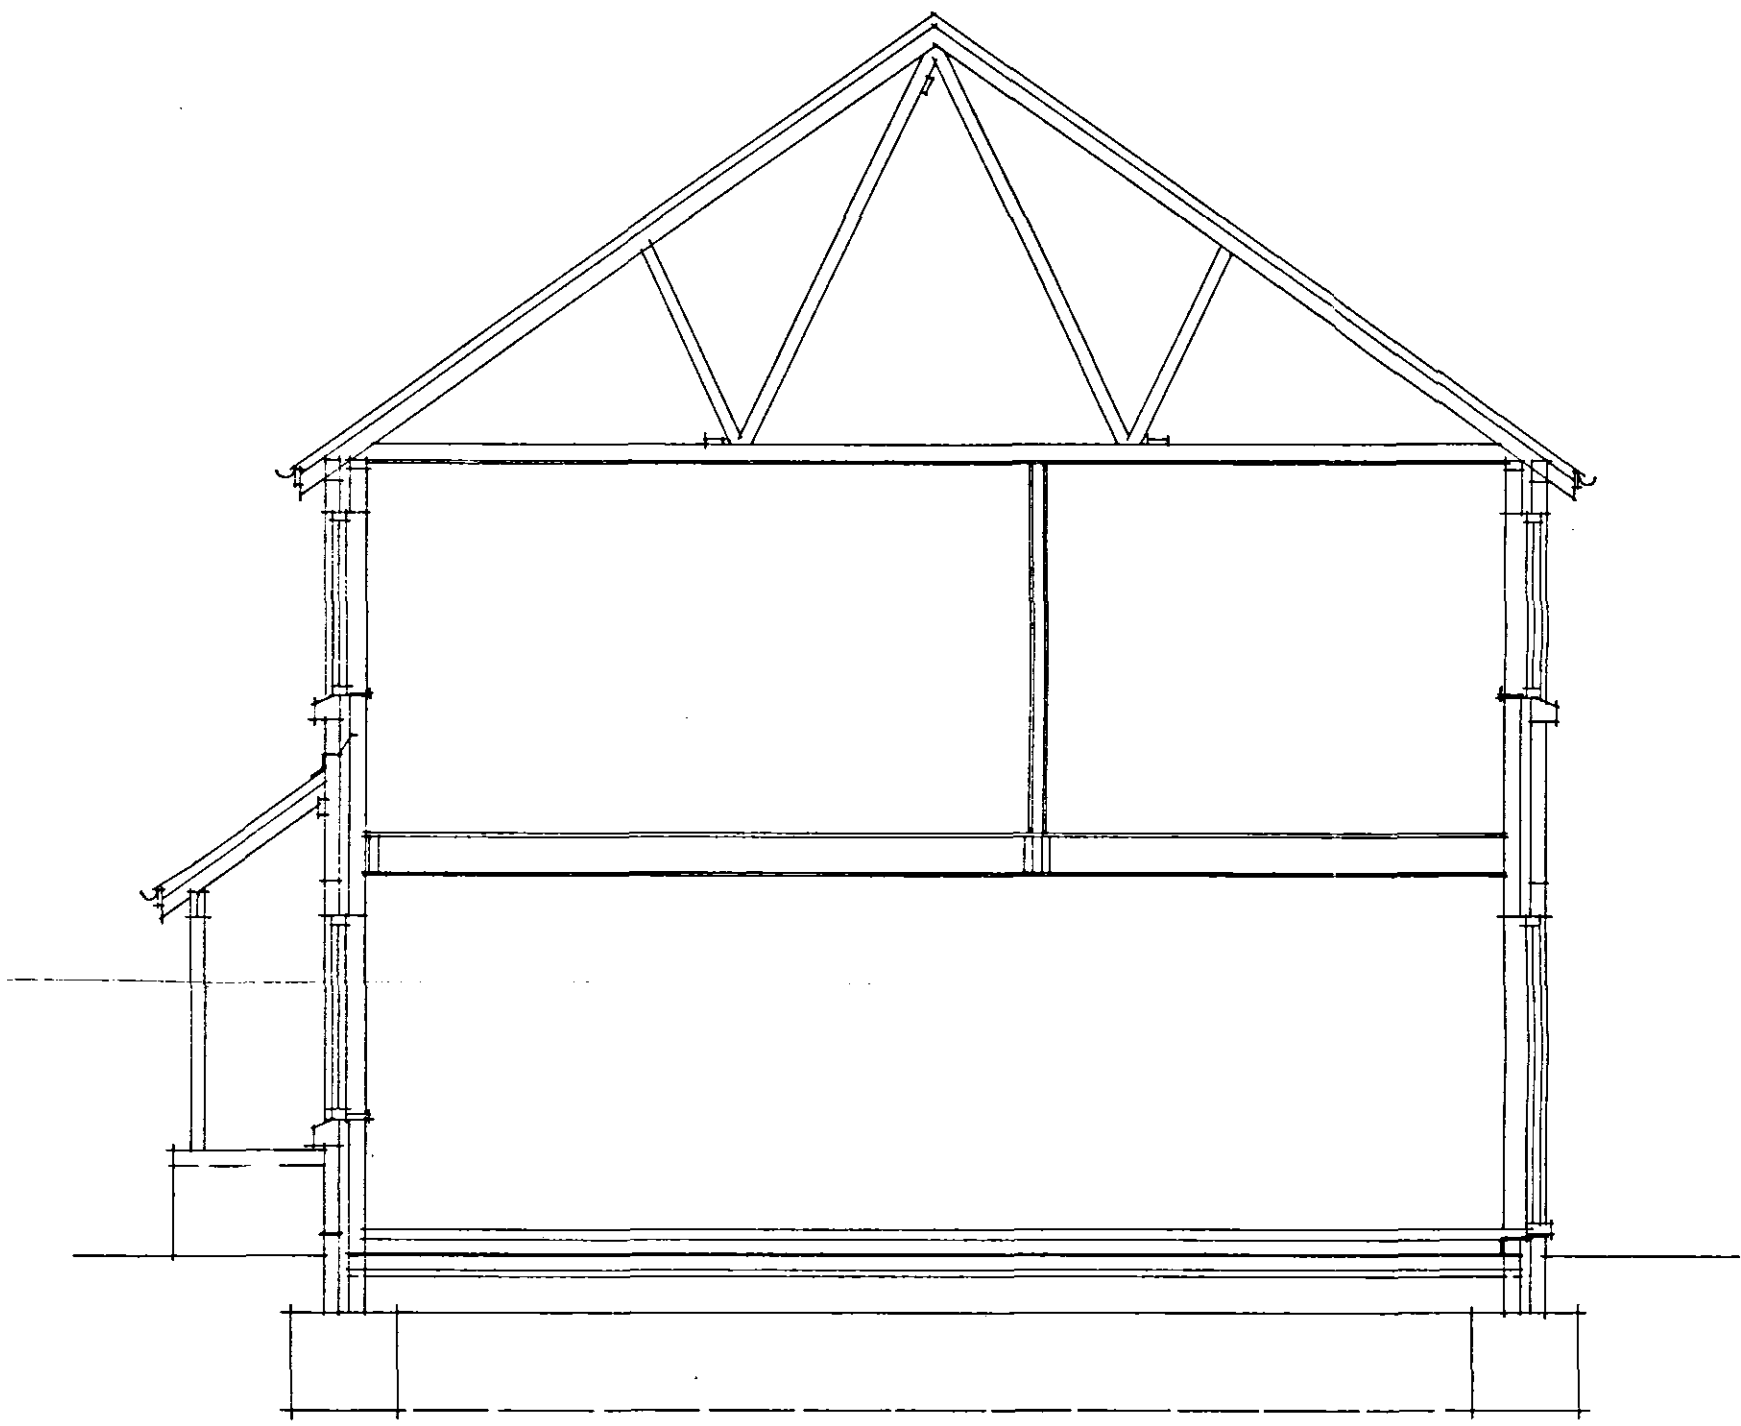

SECTION

SHDC
PLANNING & DEVELOPMENT
24 MAY 2005
Ref. 0726/06

DETERMINED
PLAN

Project
PROPOSED HOUSE AND
GARAGE
BARBER'S GROVE,
CROWLAND.

ALAN HORNSBY
ARCHITECTURAL SERVICES

'Little Acre'
Peak Hill, Cowbit,
Spalding, Lincs. PE12 6AW
Tel. Holbeach (01406) 380591

Client
MR & MRS M. BLACKBIRD

Scale 1:50/1:100
Date 17 May 06
Drg. no.
05/48/10