


Artificial stone corings
to give fairness and
artificial stone
played corbels.




FRONT ELEVATION

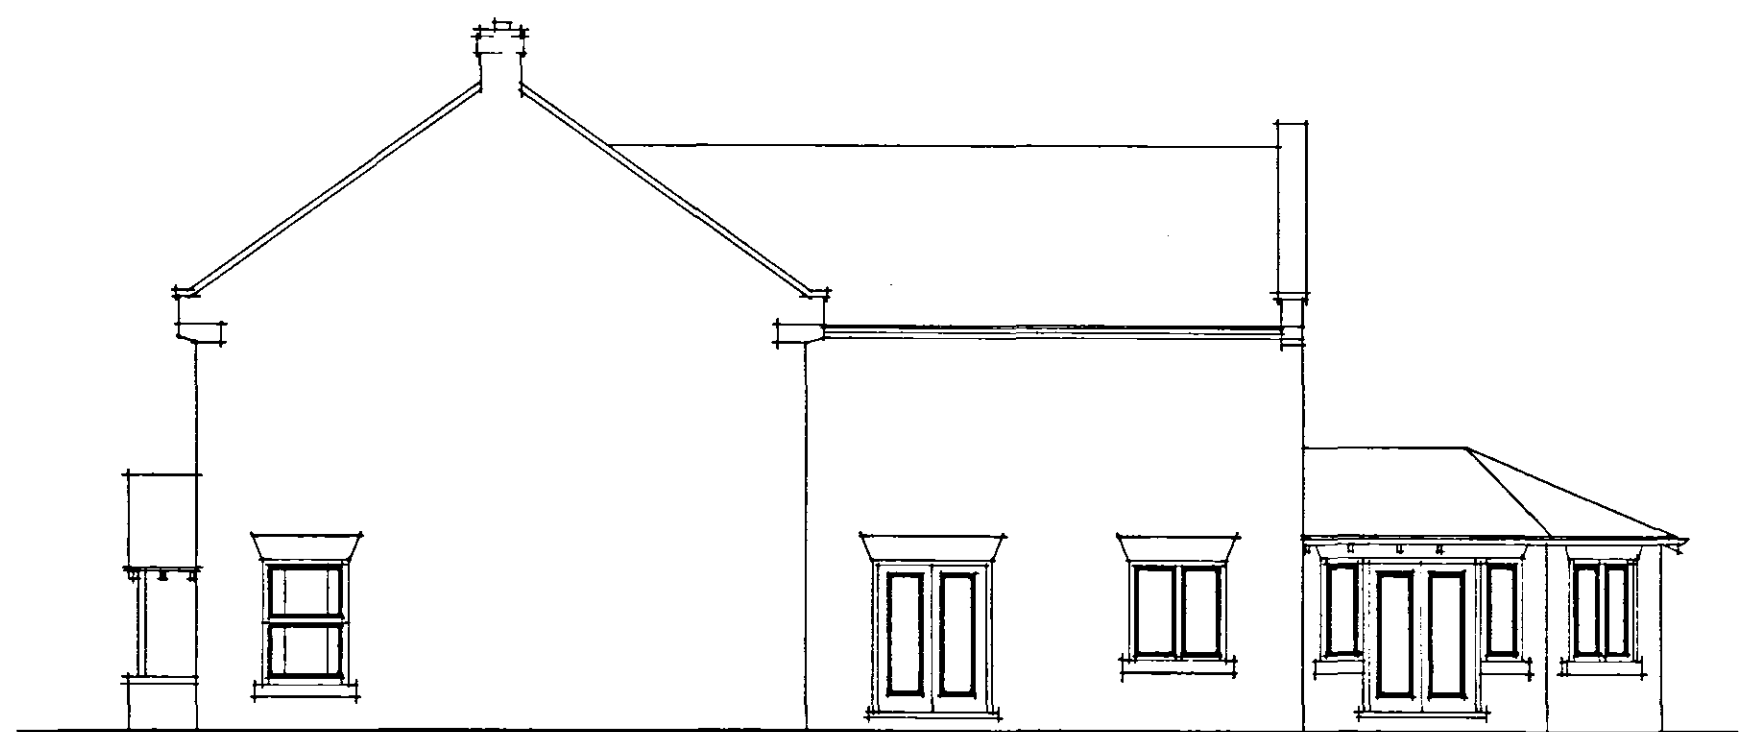


SIDE ELEVATION (SOUTH EAST)




REAR ELEVATION

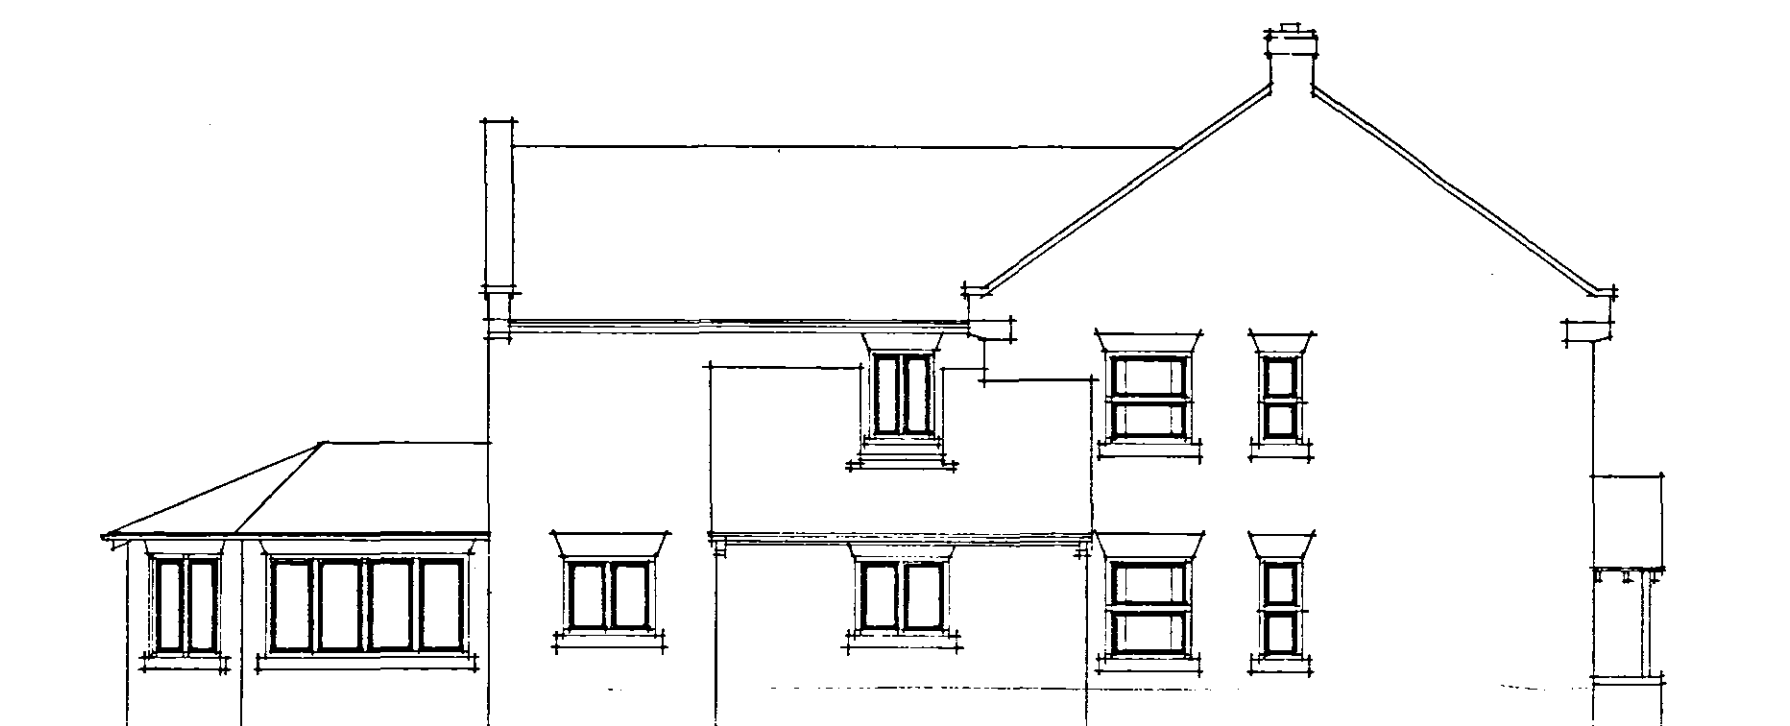


SIDE ELEVATION (NORTH WEST)

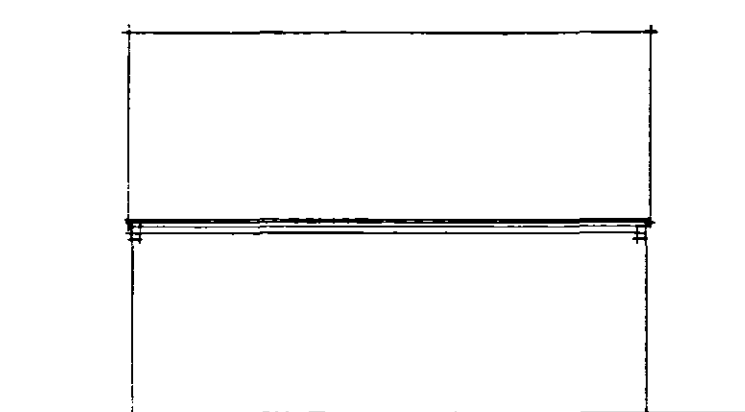


REAR ELEVATION

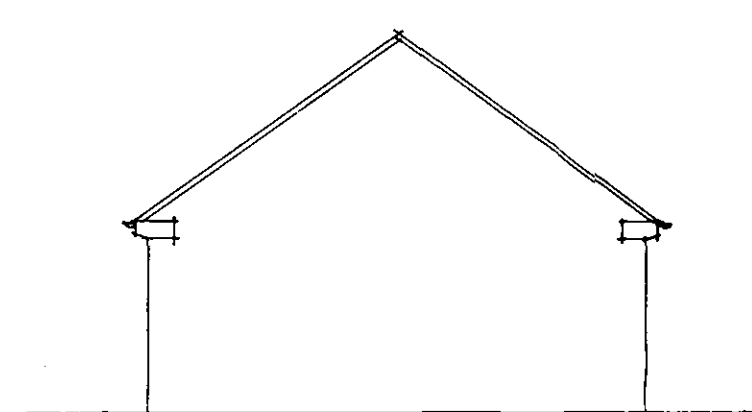



SIDE ELEVATION

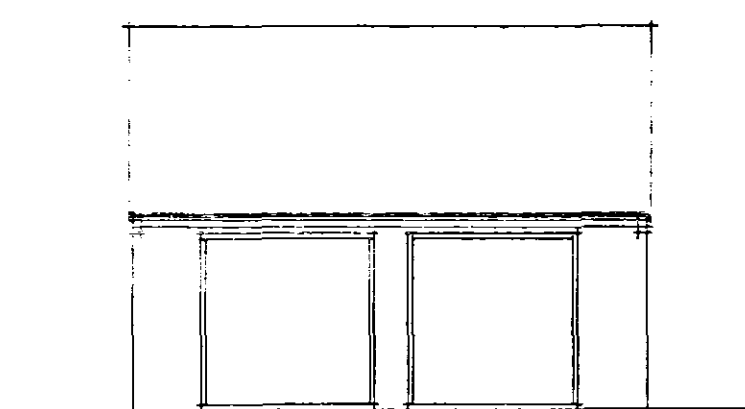

FRONT ELEVATION

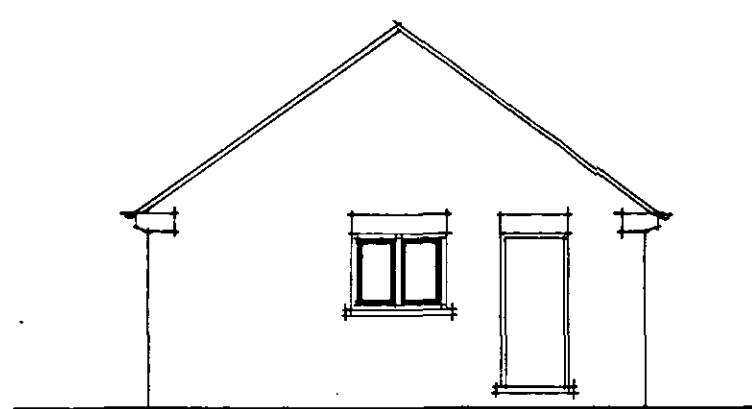

SIDE ELEVATION

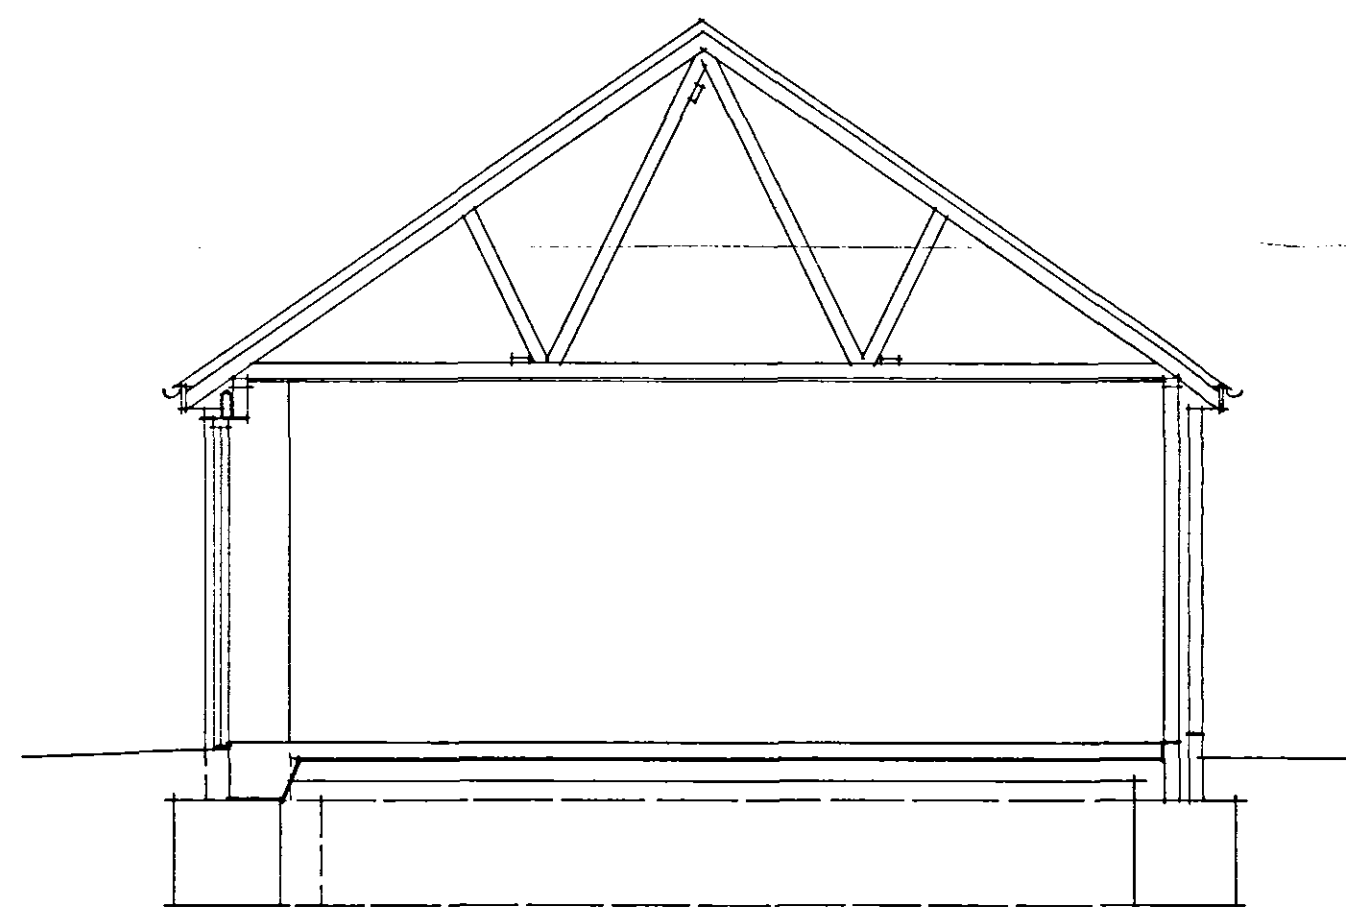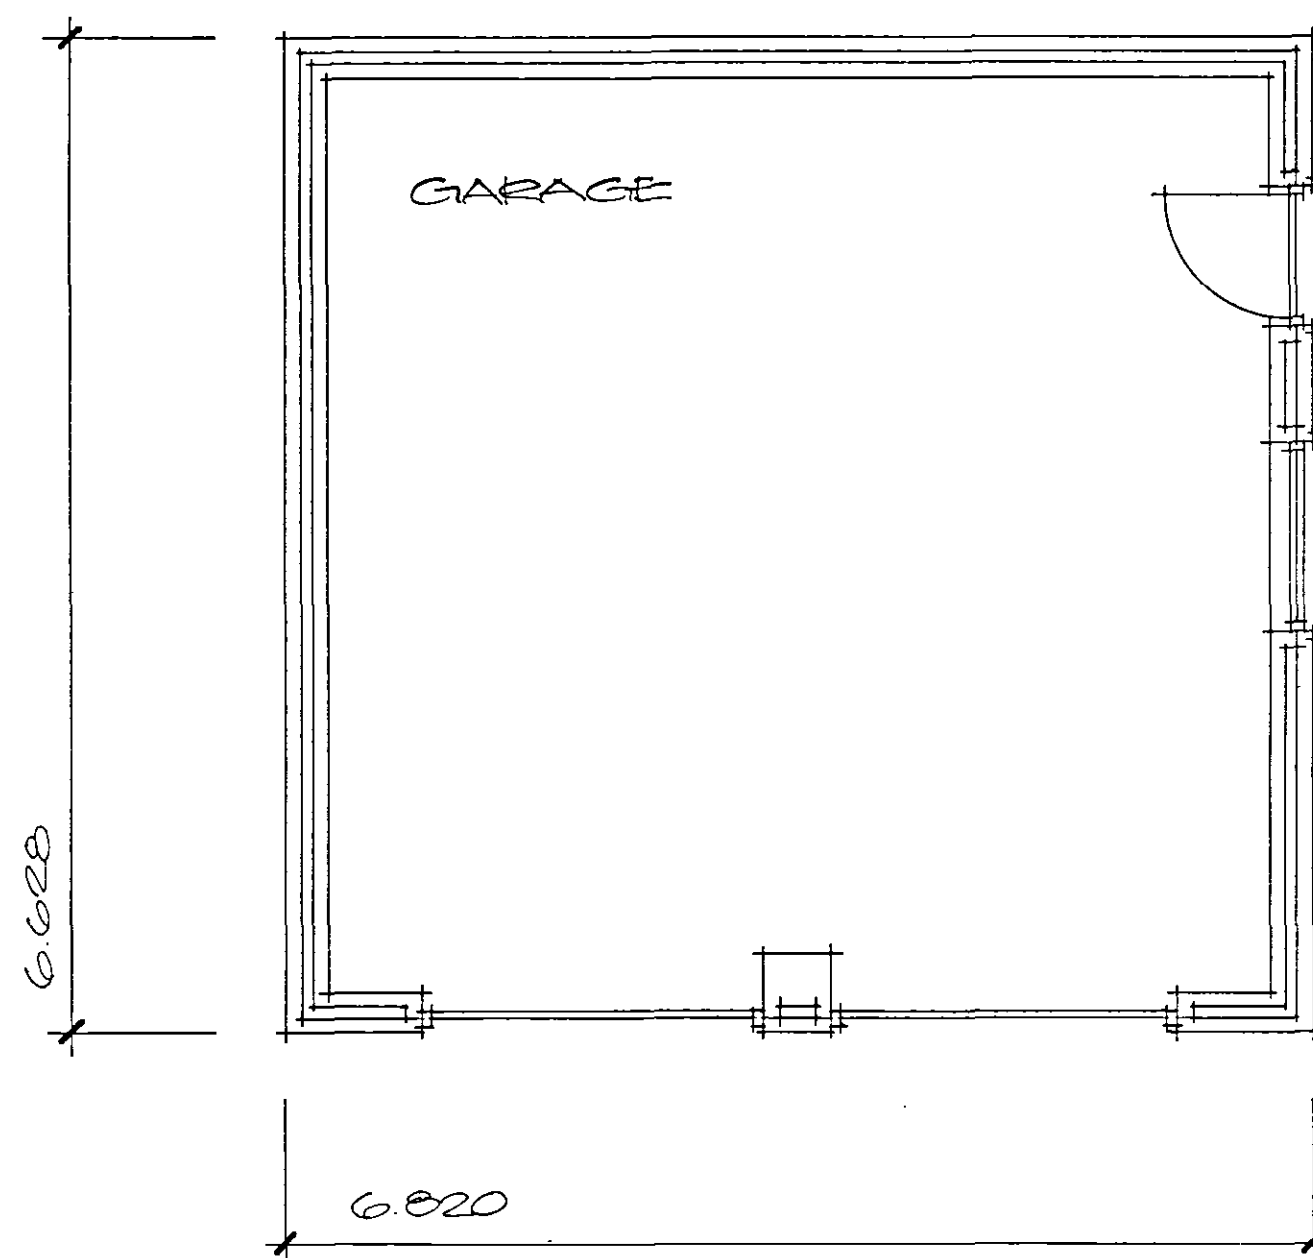

SECTION.

Finishes:

Walls - 1/2 stack (vanhoe cottage blend
facing bricks).

Artificial stone lintels 4 course deep
to ground floor and 3 course deep to
first floor openings and 2 course
deep artificial stone cills generally.

Roof - Natural slate roof finish
pitch 35° except porch 45° and sun
room 22½°.

Windows and doors - UPVC, colour to
be decided.

Note: All finishes to be confirmed.

Do not scale off this drawing
All site dimensions to be checked
before work commences.

SHDC
PLANNING & DEVELOPMENT
24 MAY 2006
Ref. 0727/06

DETERMINED
PLAN

Project
PROPOSED HOUSE AND
GARAGE
BARBER'S DRIVE,
CROWLAND.

ALAN HORNSBY
ARCHITECTURAL SERVICES

'Little Acre'
Peak Hill, Cowbit,
Spalding, Lincs. PE12 6AW
Tel. Holbeach (01406) 380591

Client
MR & MRS P BLACKBIRD

Scale 1:50/1:100

Drg. no.
05/49/11

Date May 2006