


Client	PCC Of Crowland Abbey Church	
Job Title	Repairs to West Tower	
Drawing Title	Proposed West Elevation	
Scale	1:50@A1, 1:100@A3	
Date	June 2011	Drawn by MEA
Drg. No.	A-181-57	Rev.

© Copyright
Anderson and Glenn Architectural and Landscape Consultancy Yew Tree Nurseries Frampton West BOSTON PE20 1RQ Tel : 01205 724047 Fax : 01205 723792 www.andersonandglenn.com

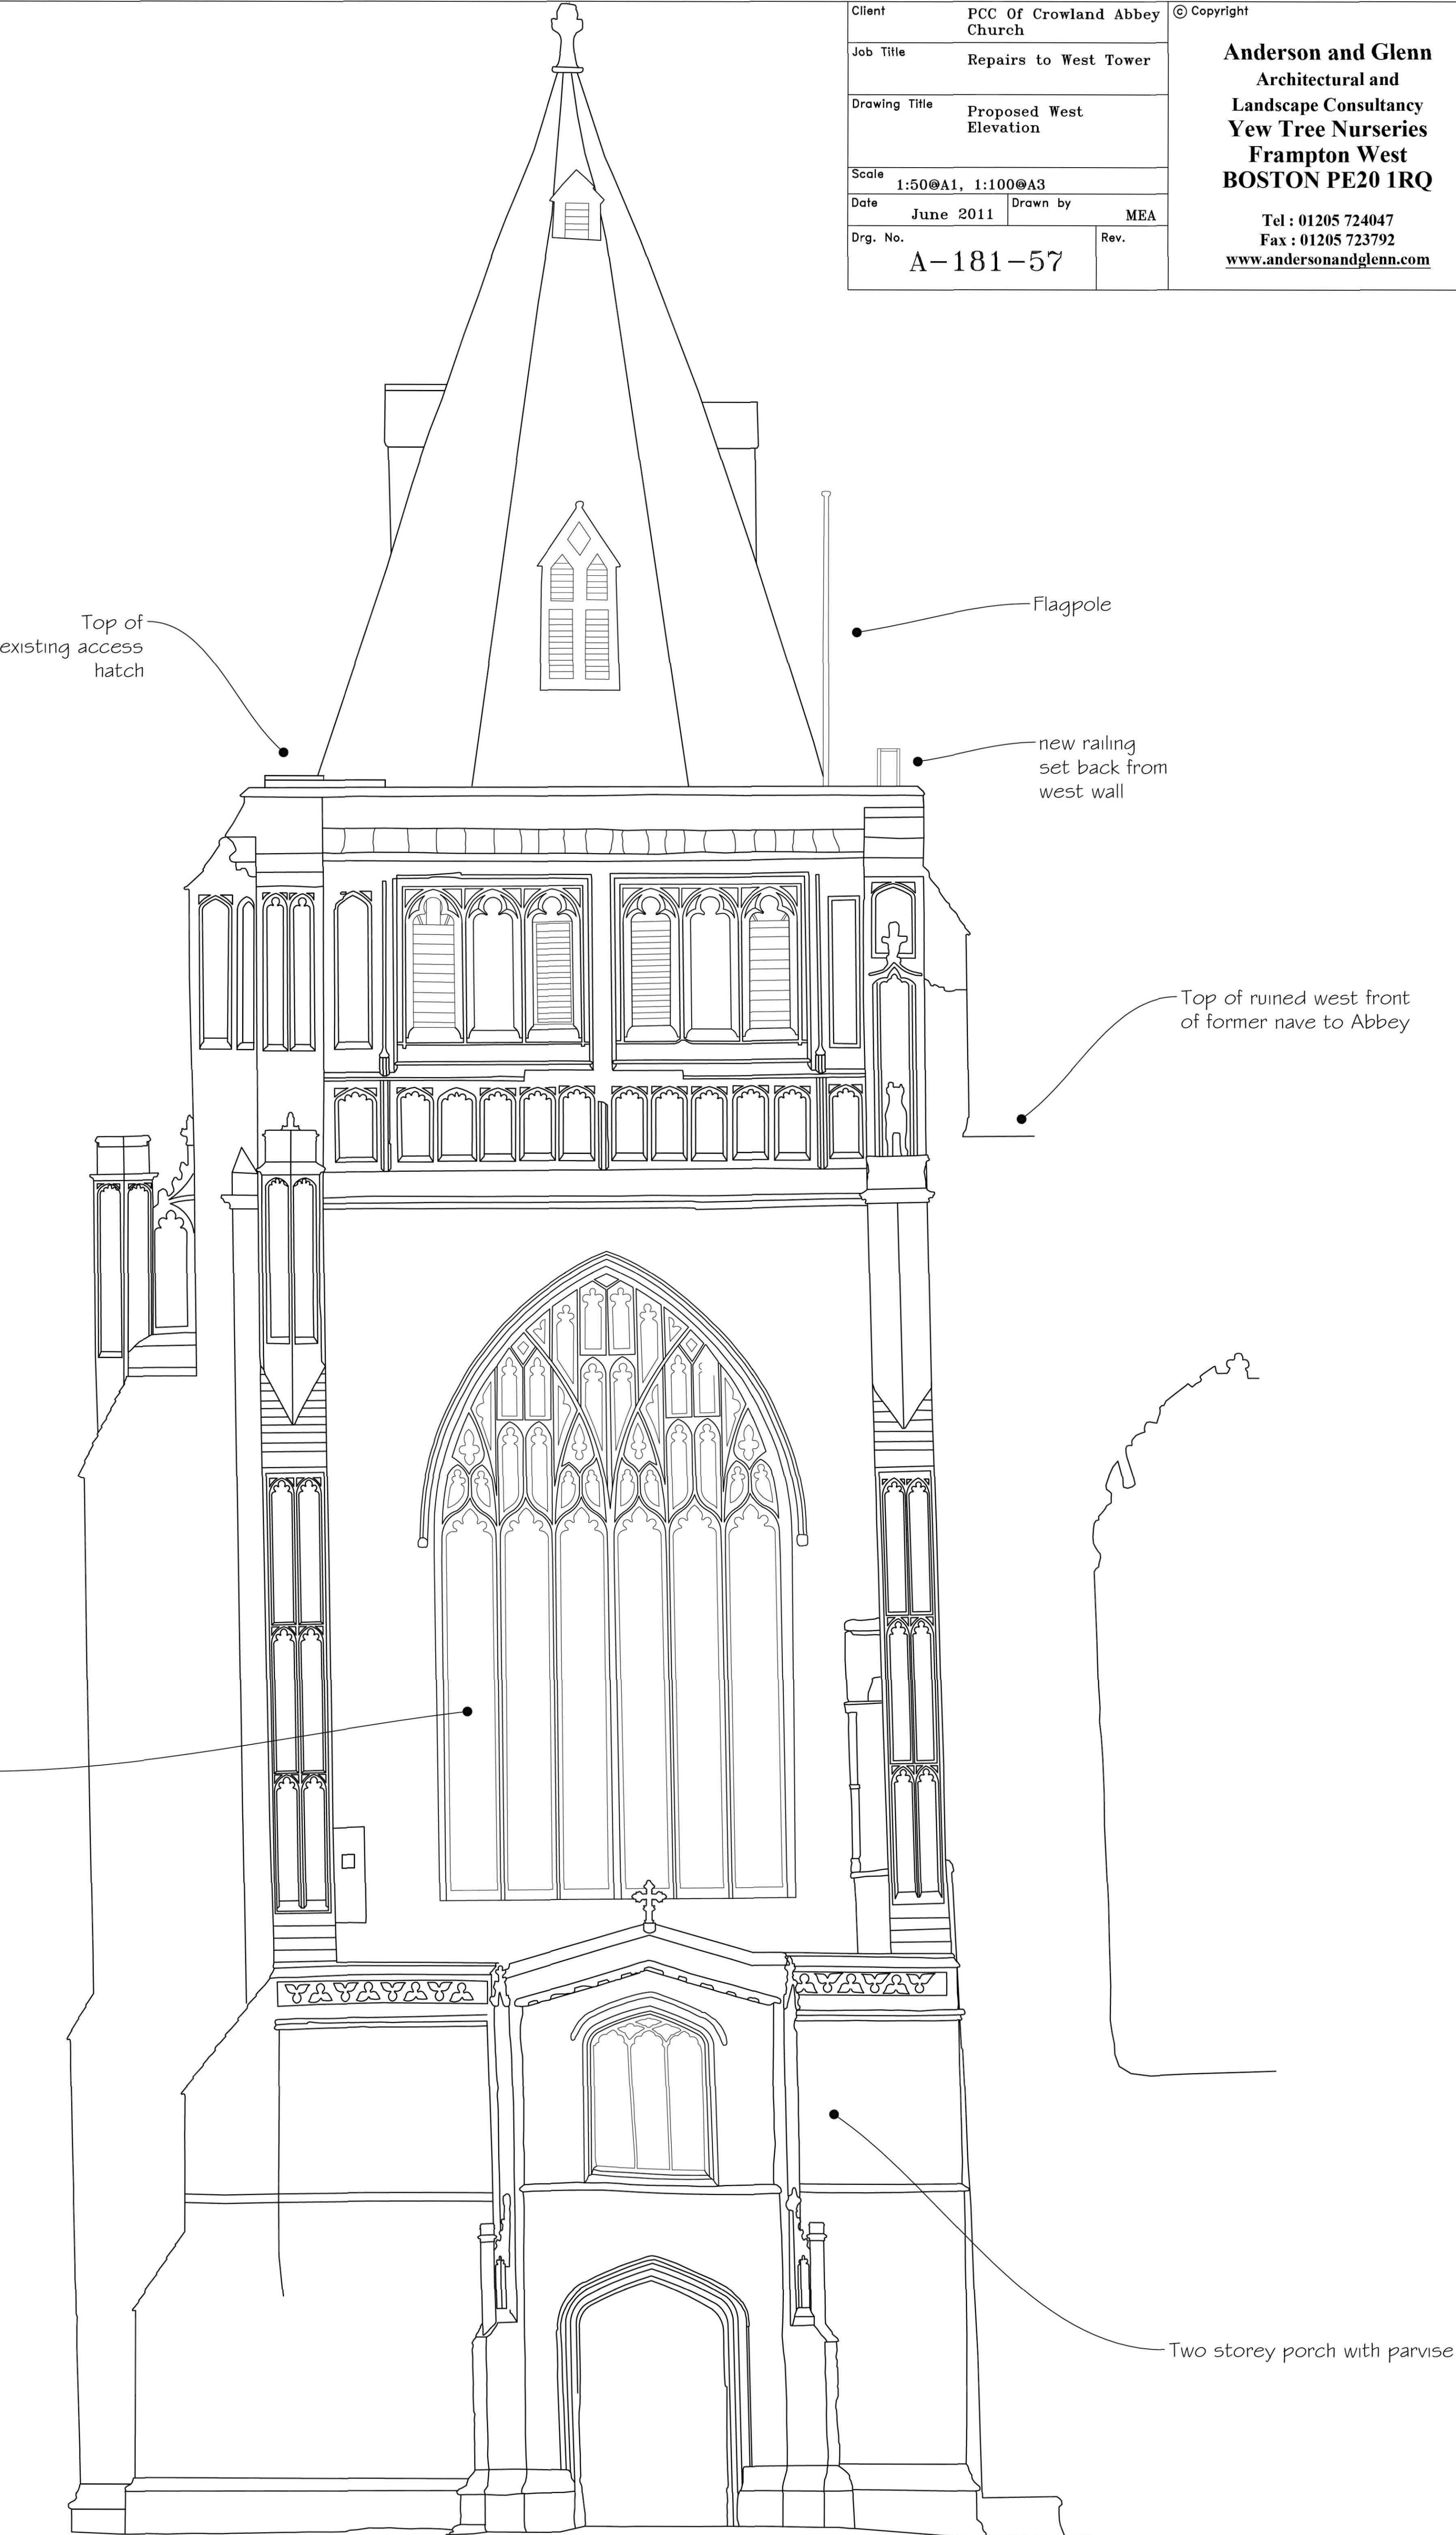

WEST ELEVATION