


Client	PCC of Crowland Abbey Church		© Copyright Anderson and Glenn Architectural and Landscape Consultancy Yew Tree Nurseries Frampton West BOSTON PE20 1RQ Tel : 01205 724047 Fax : 01205 723792 <u>www.andersonandglenn.com</u>
Job Title	Repairs to West Tower		
Drawing Title	Existing North Elevation		
Scale	1:50@A1, 1:100@A3		
Date	June 2011	Drawn by MEA	
Drg. No.	A-181-05		
		Rev.	

Single storey
meeting room with flat
felted roof

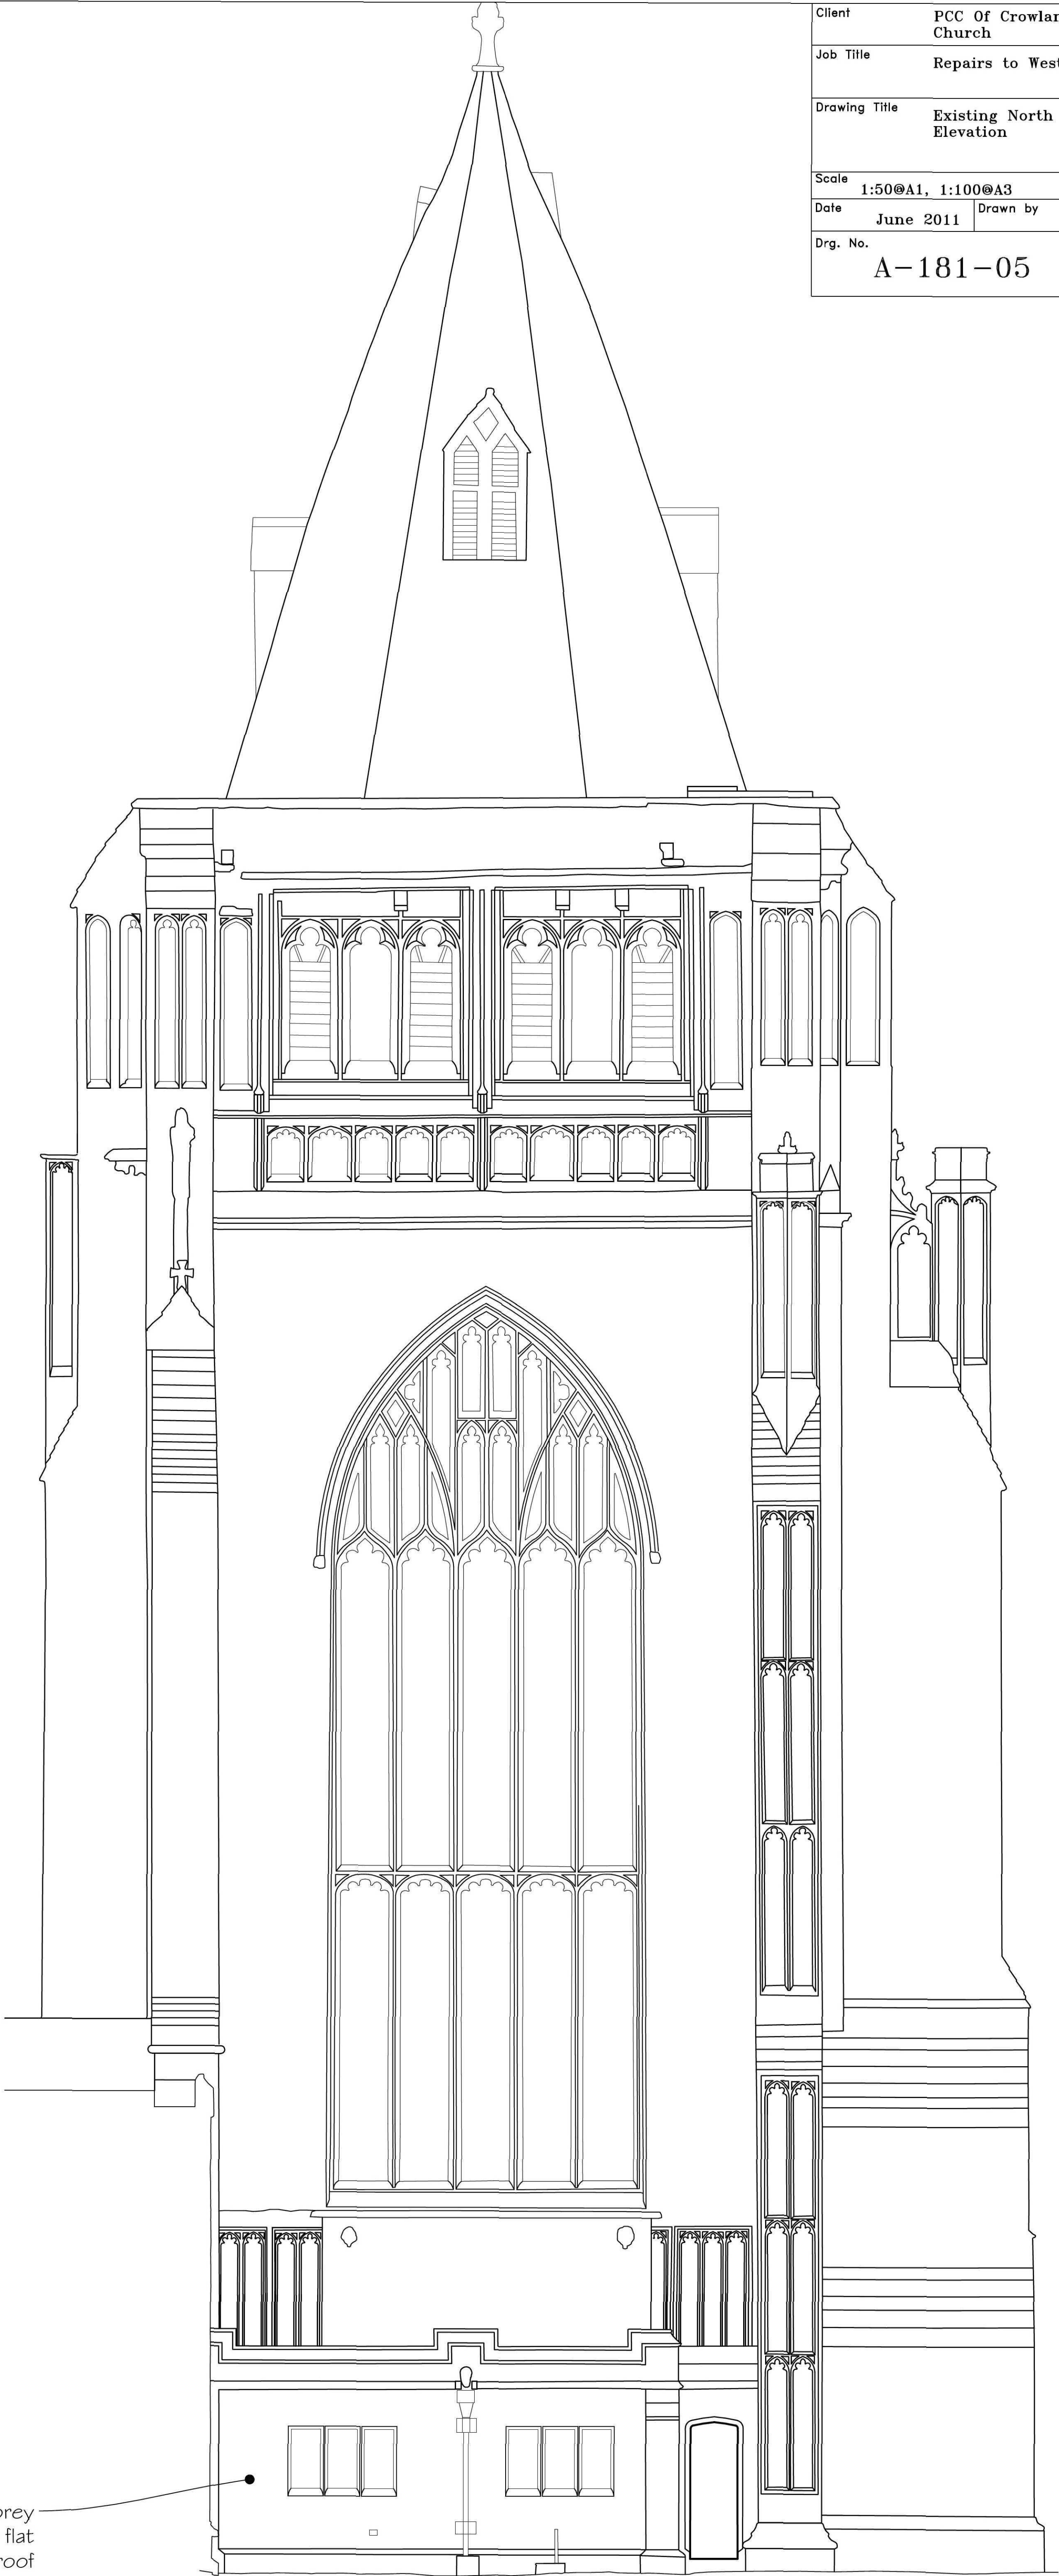

NORTH ELEVATION