


NOTES :
All dimensions must be checked on site and any discrepancies reported to architect. Do not scale from this drawing. If in doubt ask.

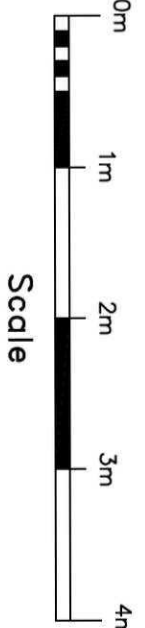

Refer to Drawing A-181-53 for proposed repairs and alterations

Revisions	
Date	

© Copyright

Anderson and Glenn
Architectural and
Landscape Consultancy
Yew Tree Nurseries
Frampton West
BOSTON PE20 1RQ
Tel : 01205 724047
Fax : 01205 723792
www.andersonandglenn.com

Client PCC Crowland Abbey

Job Title

Crowland Abbey
Tower

Drawing Title
Tower Roof Plan and
Parapet Elevations


Scale 1:50 @ A1

Date May 2011	Drawn by M. Anderson
---------------	----------------------


Dwg. No.

A/181/03


Rev.

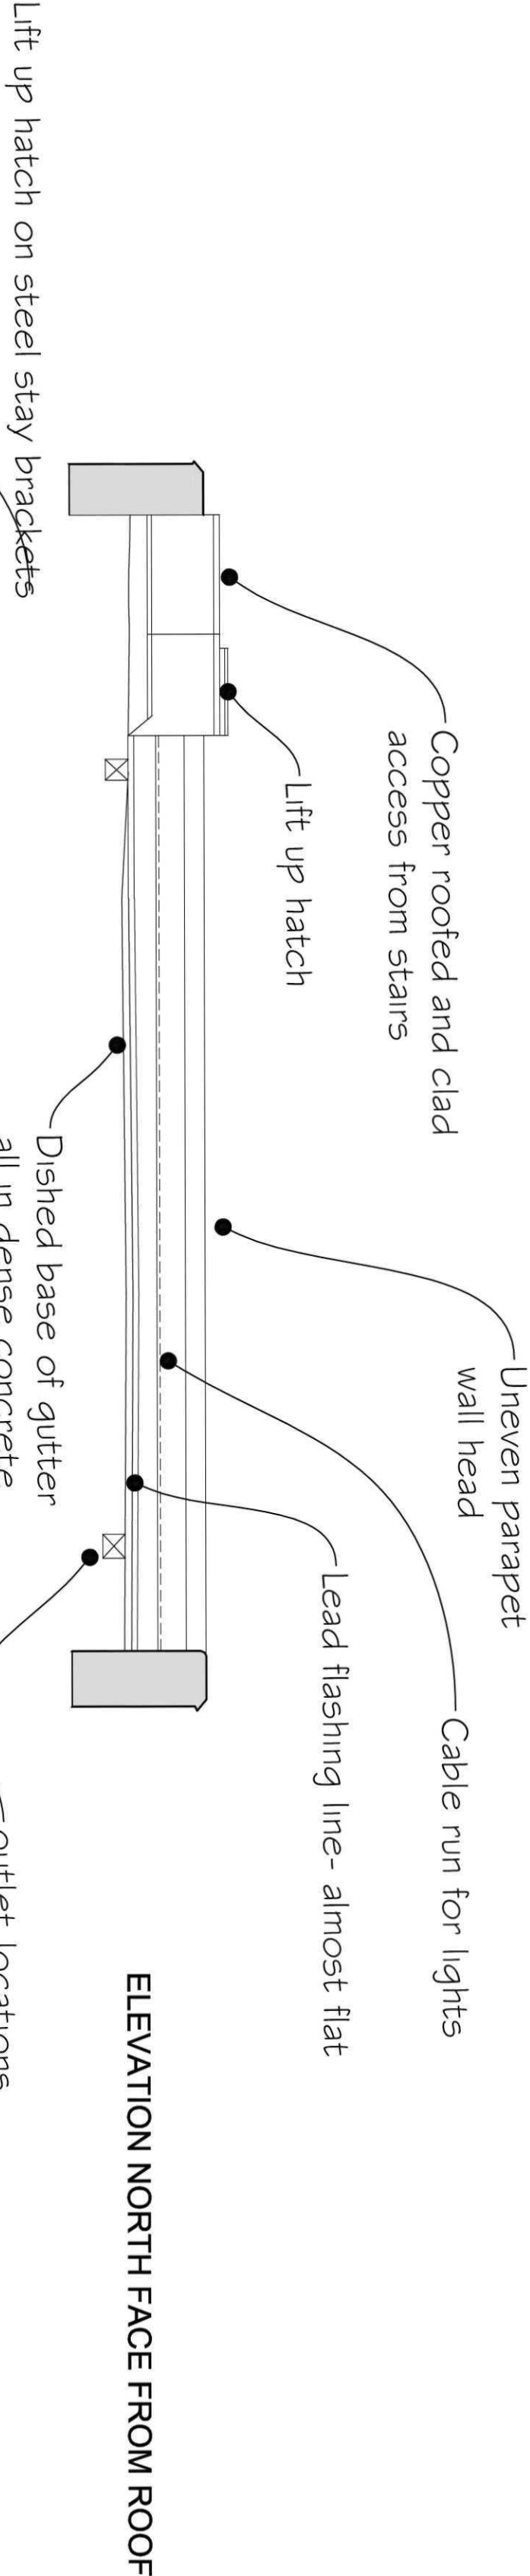


ELEVATION NORTH FACE FROM ROOF

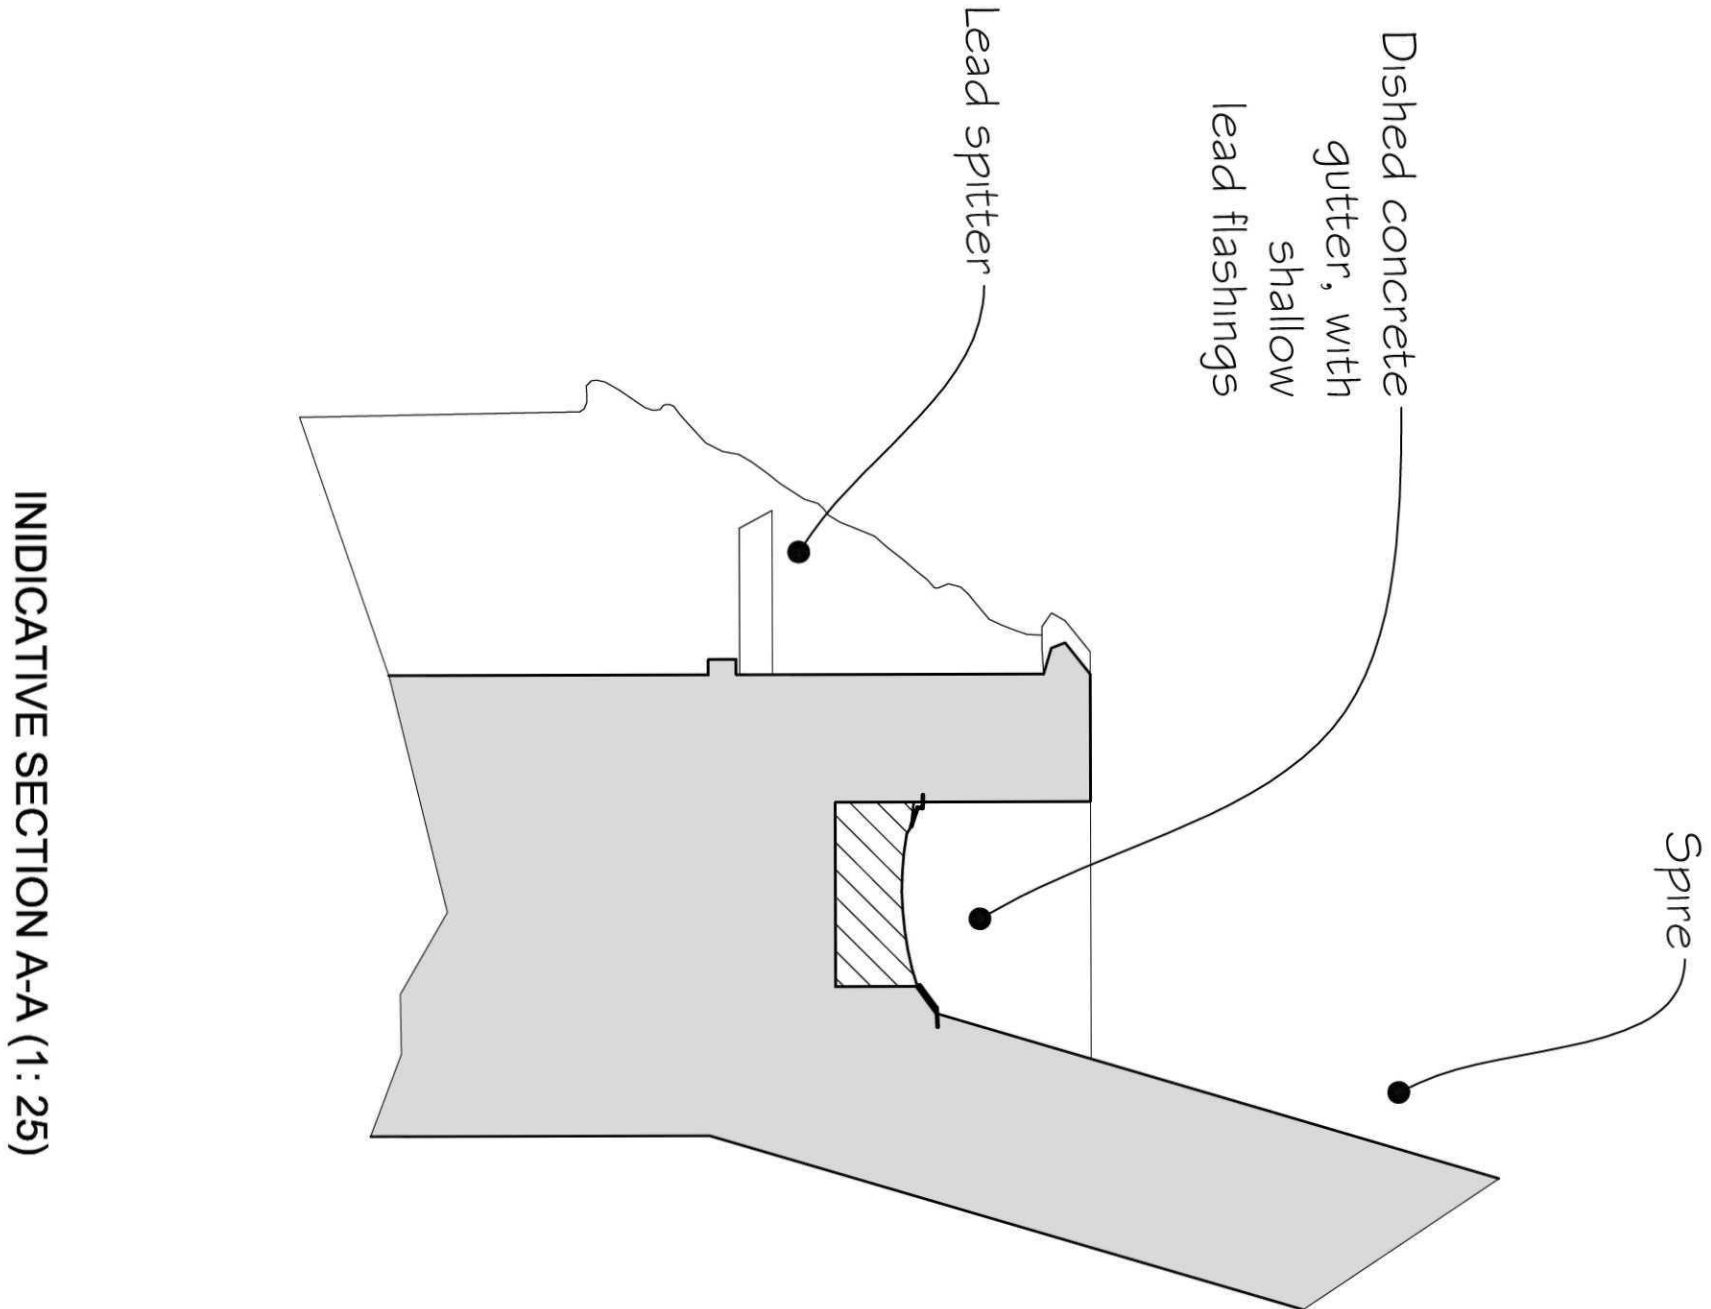

INDICATIVE SECTION A-A (1:25)

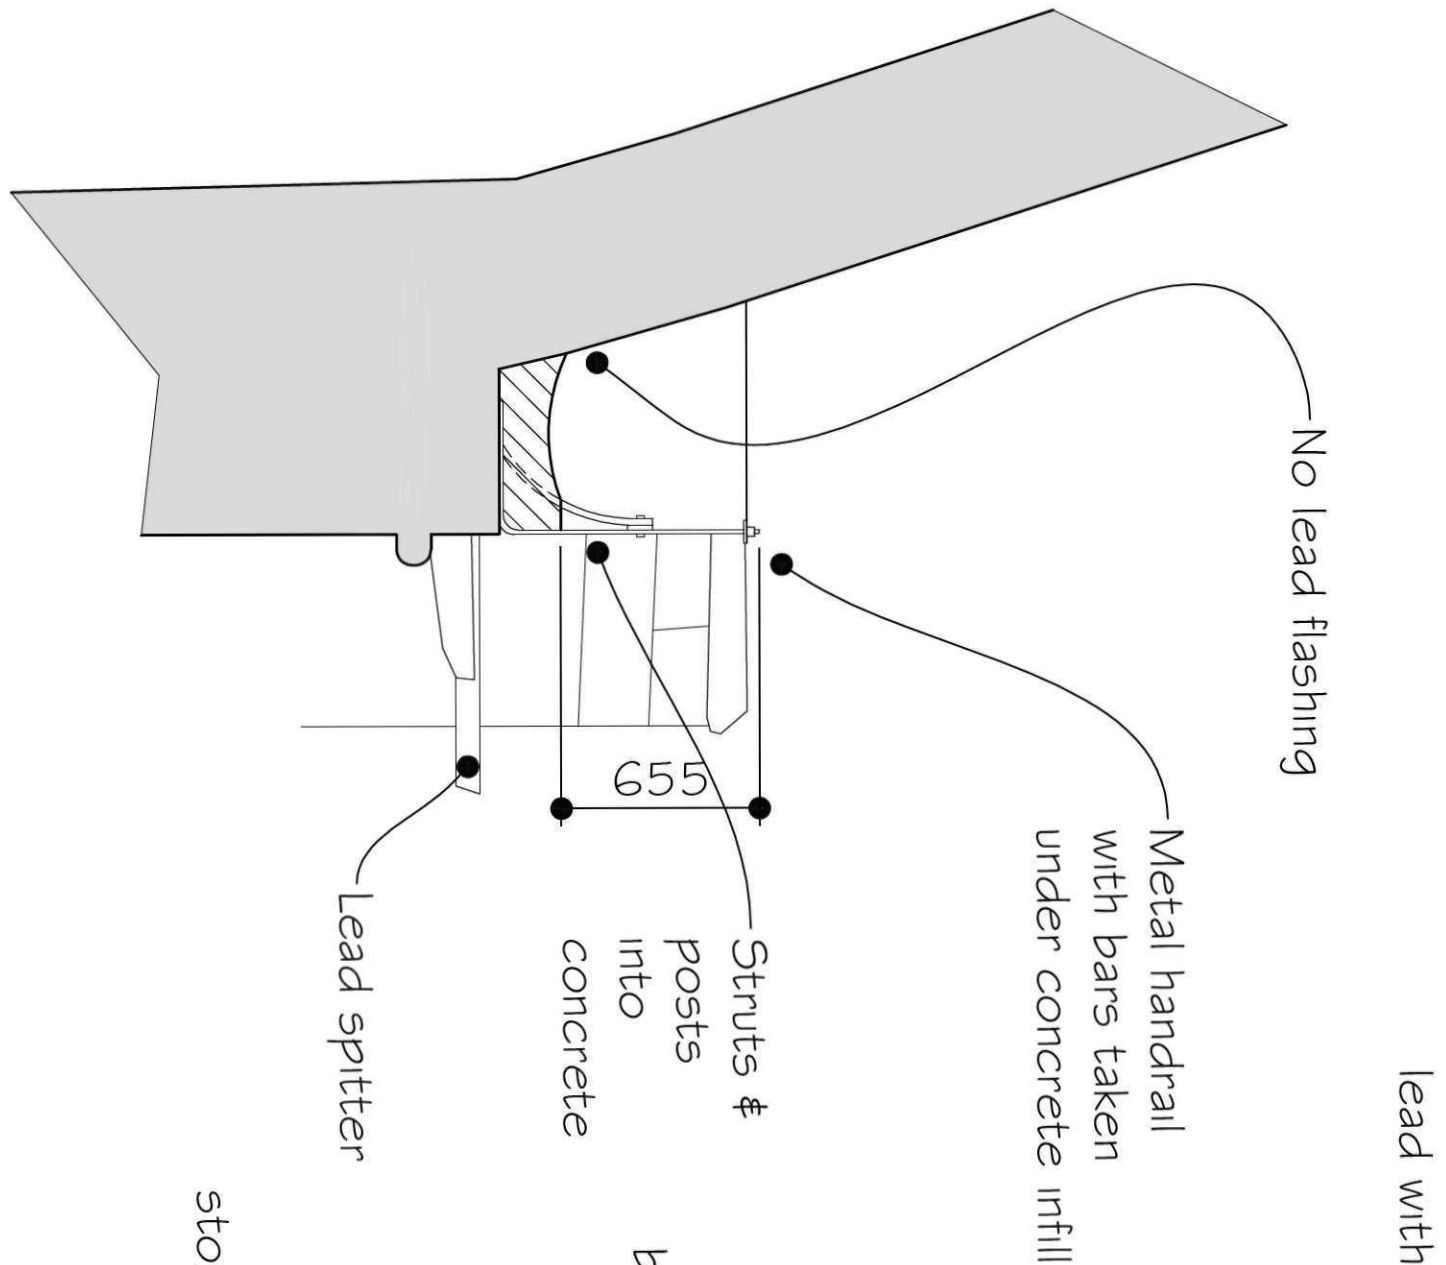

INDICATIVE SECTION B-B (1:25)

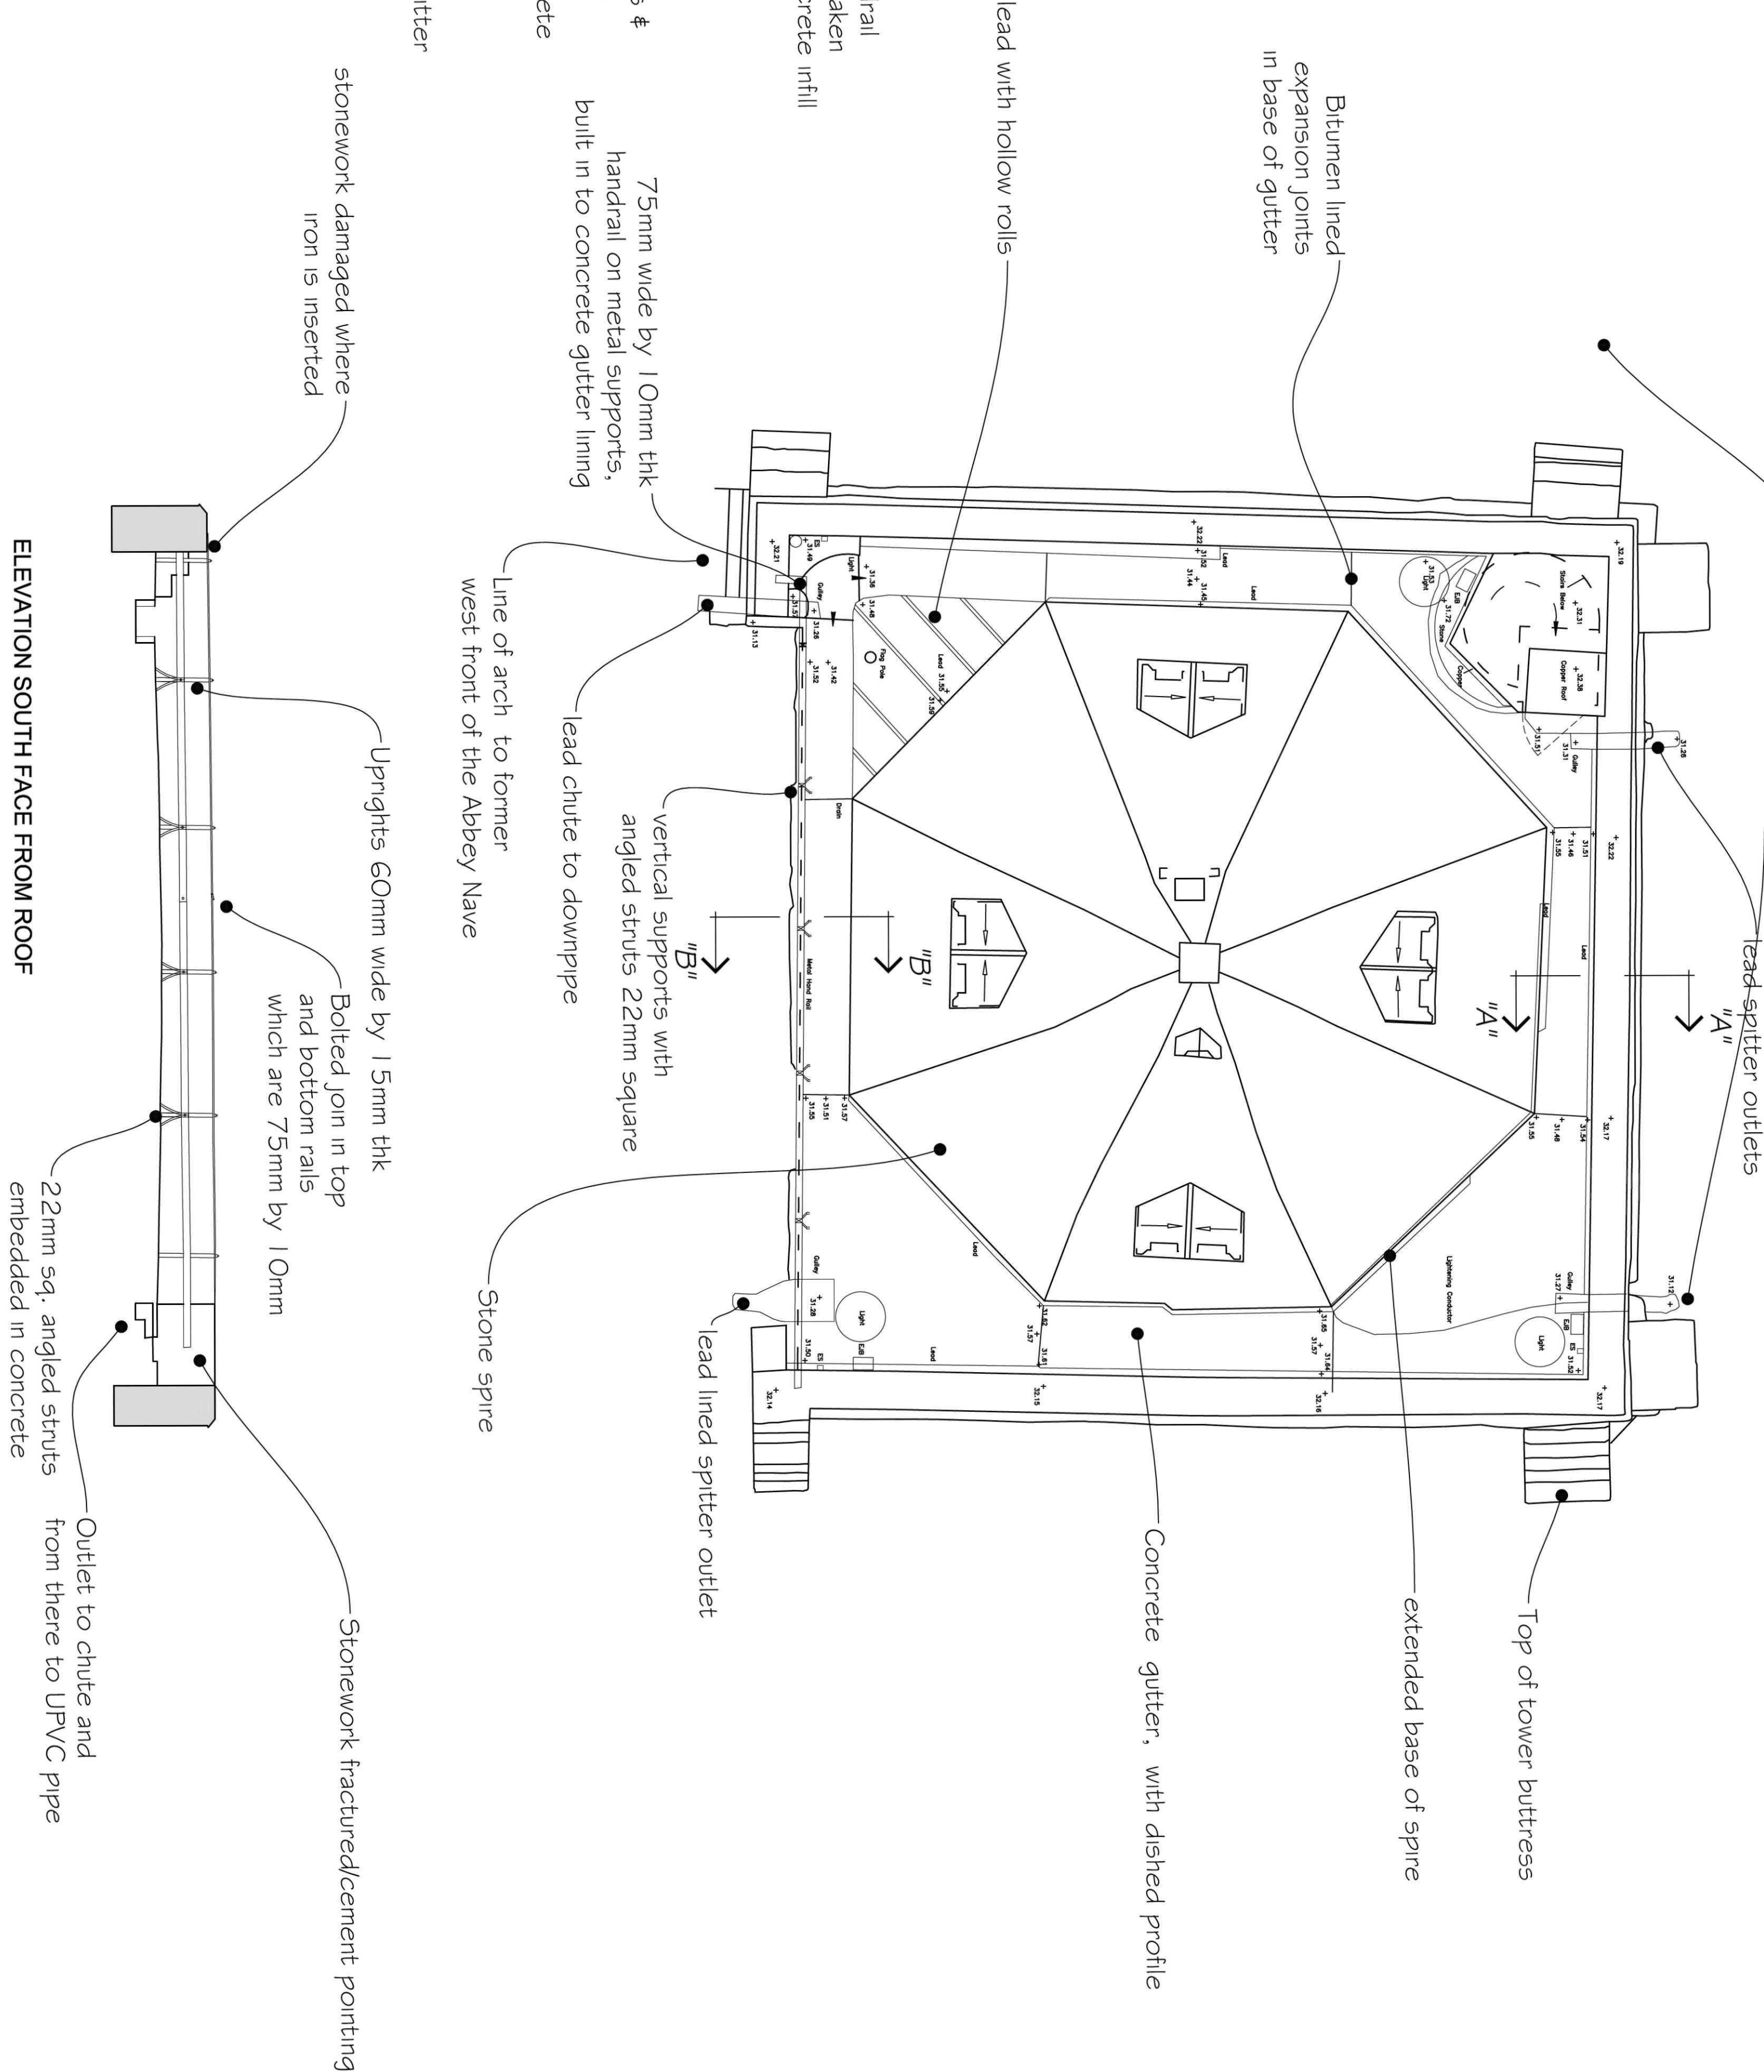

ELEVATION SOUTH FACE FROM ROOF