






PROPOSED ELEVATION OF SHOPFRONT MODIFICATION
SCALE 1:100

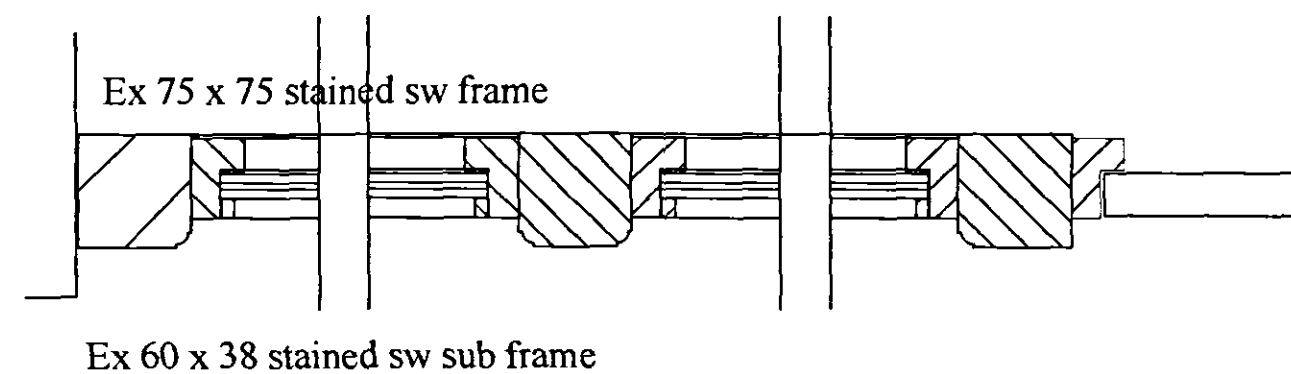

Window Joinery Detail
Scale 1:5.

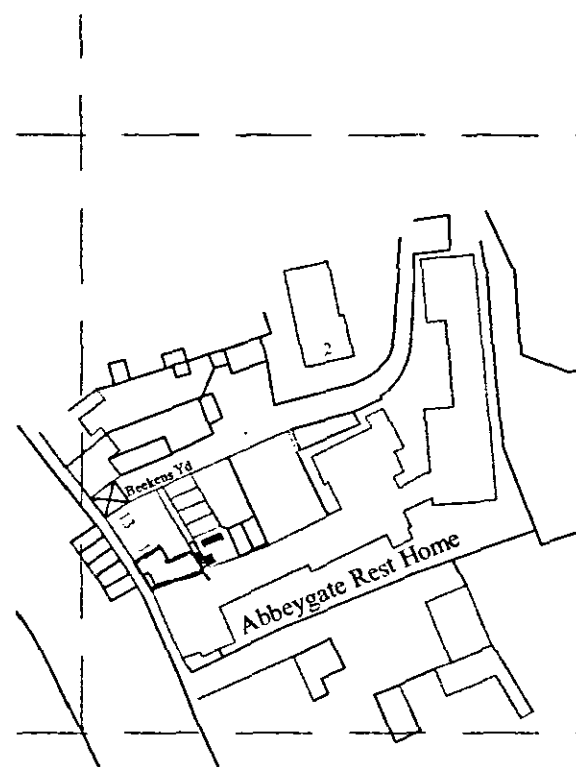

SITE LOCATION PLAN
Scale 1:1250

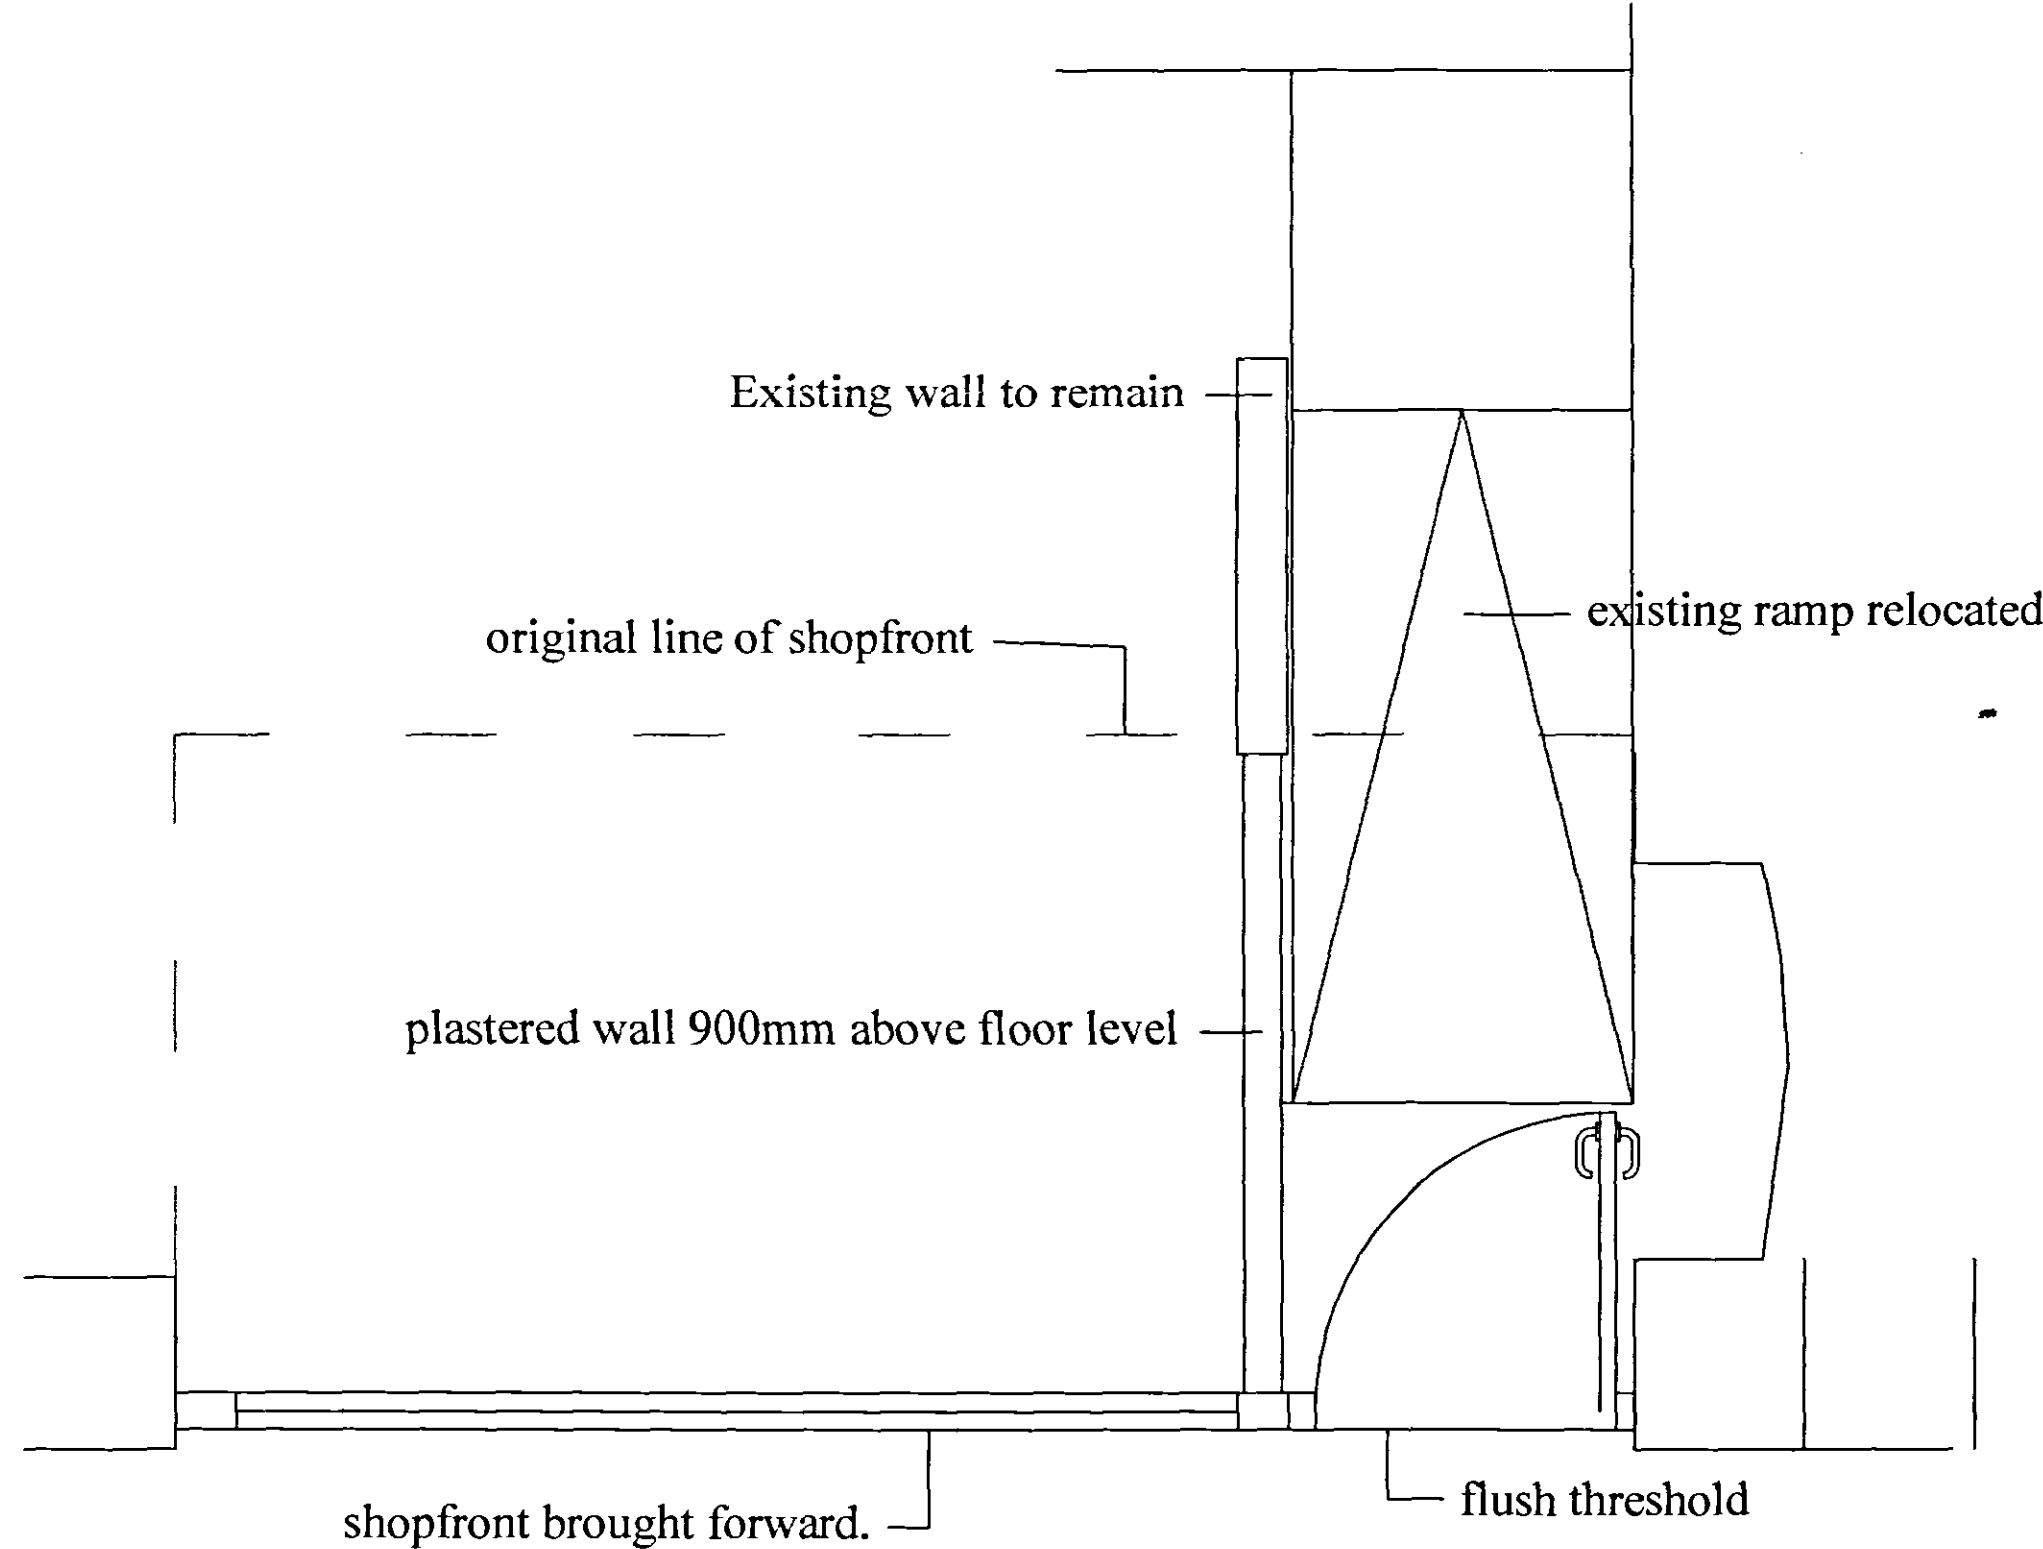

PROPOSED SHOPFRONT MODIFICATION
SCALE 1:20

DETERMINED
PLAN

SHDC
PLANNING & DEVELOPMENT
26 MAY 2006
Ref. 0747/06

© Copyright. All Rights Reserved.
This drawing must not be reproduced
without permission.
DO NOT SCALE.
The Contractor is responsible for checking
all dimensions.

Notes

Refined Shopfront
Sketch

E 24.05.06	Shopfront redesigned.
D 19.12.05	Front door moved forward.
date	revision



project
Proposed modifications to
City and County's existing
Shopfront
at 11-13 North Street
Crowland
for Acorn Developments

drawing title
Proposed Floor Plan
Elevation, and Section details.

scale 1:5, 1:20, 1:100	@ date A2 24.05.06
project number / drawing number 78905 / 300	
revision C D E	