






SOUTH ELEVATION

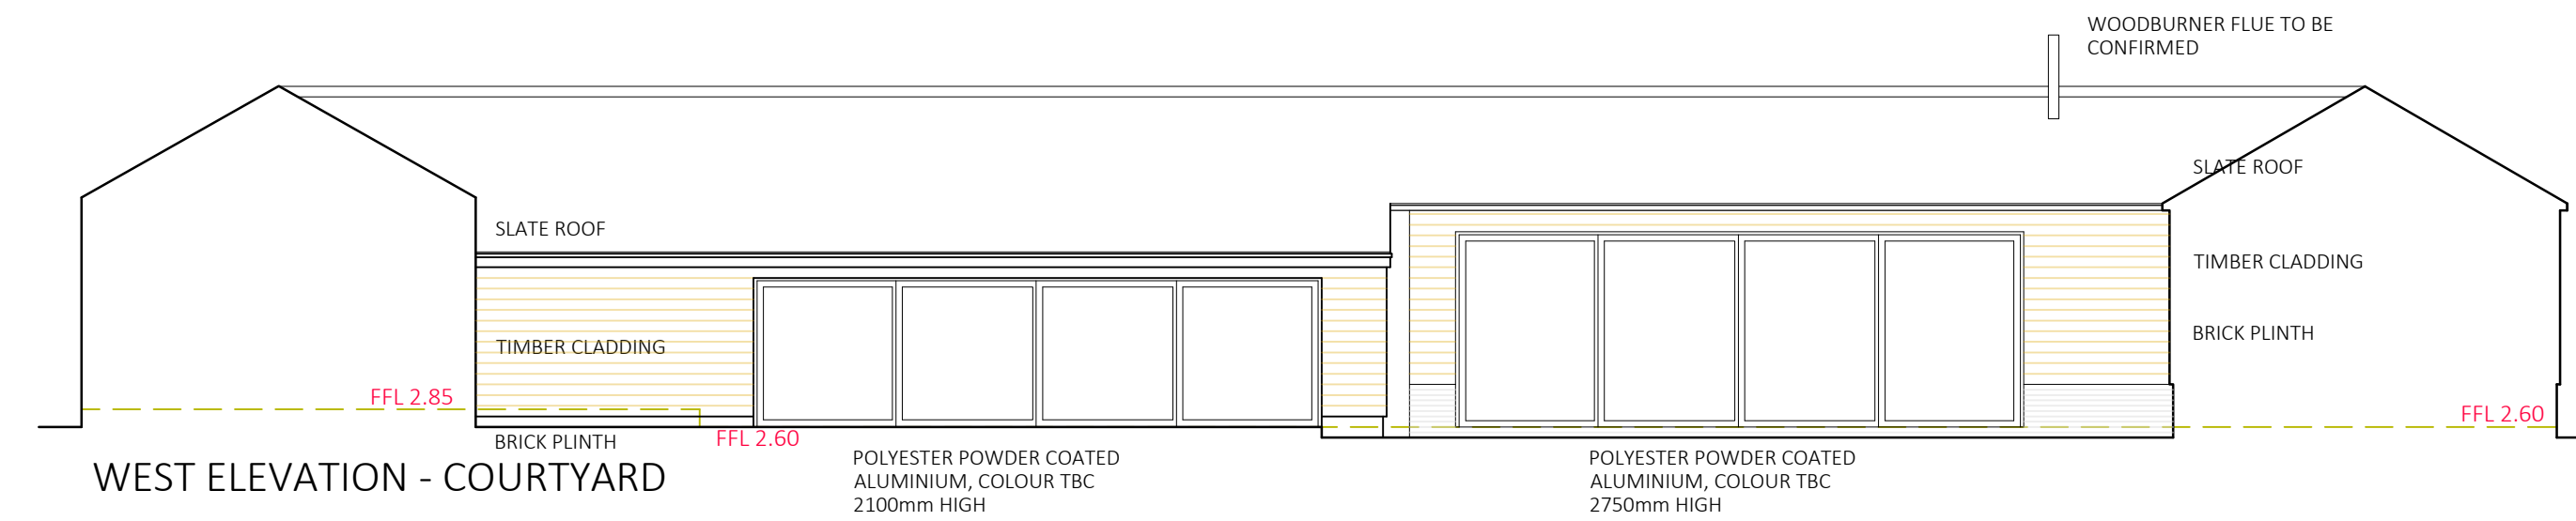


WEST ELEVATION - COURTYARD

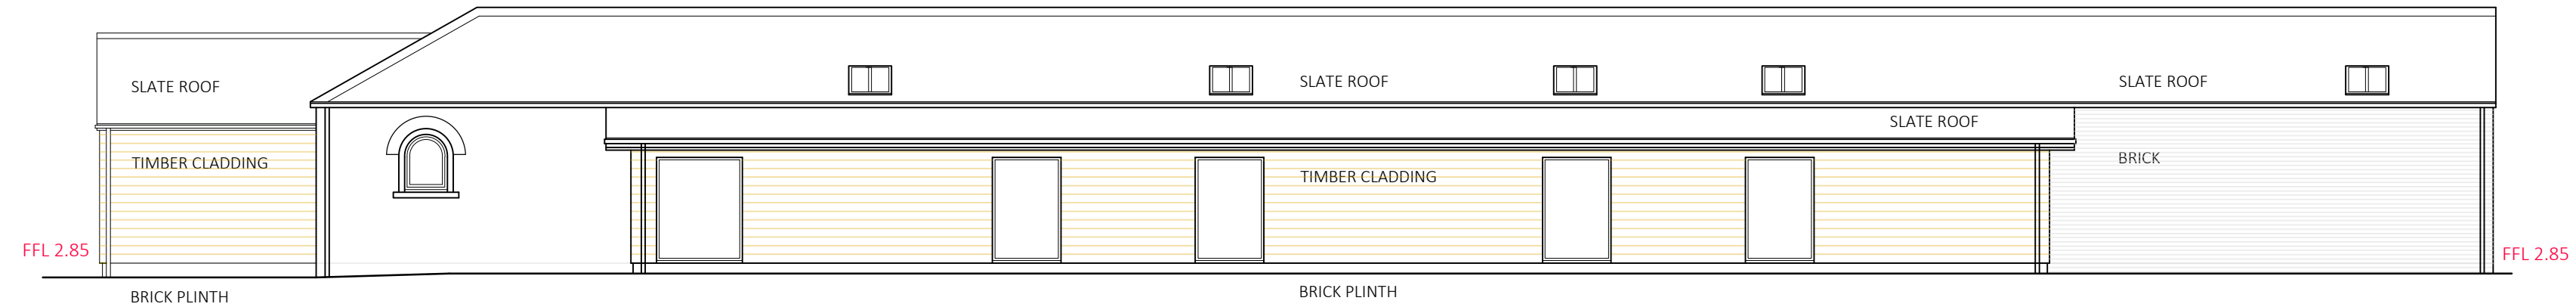

NORTH ELEVATION - COURTYARD

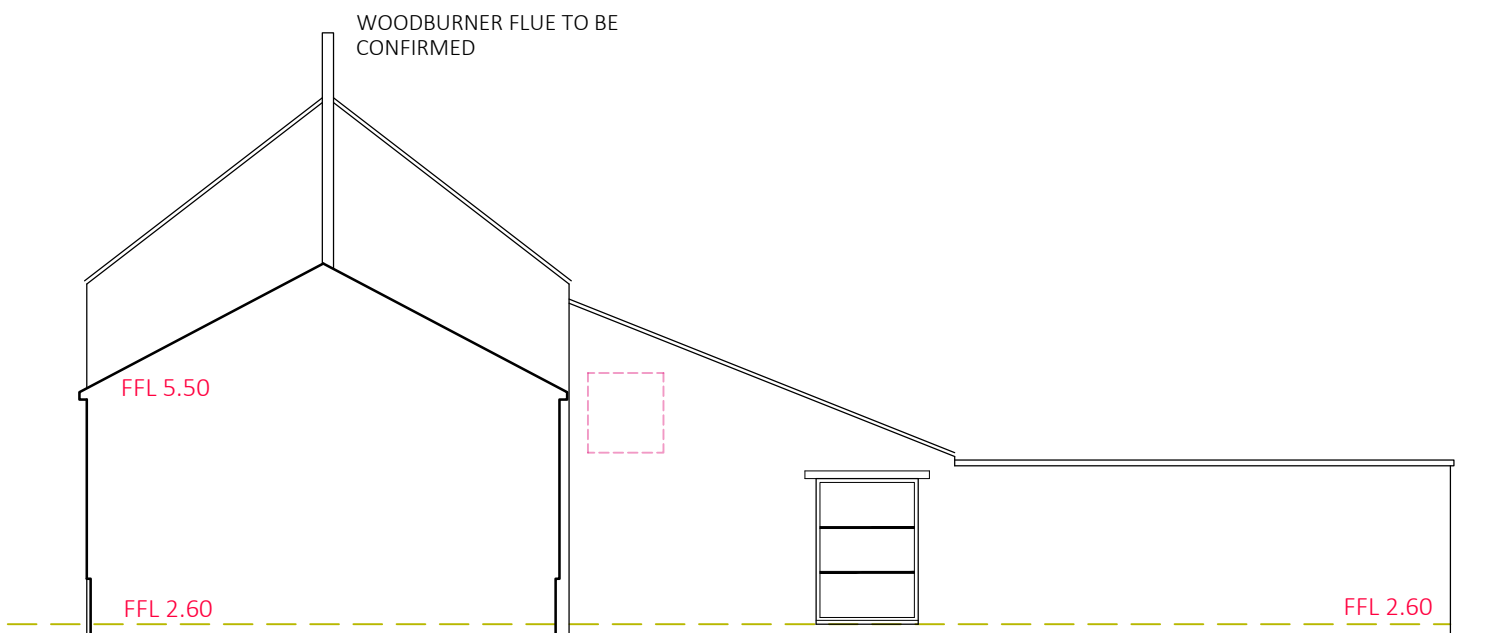

EAST ELEVATION - COURTYARD

 

BARN CONVERSION
CLOOT DROVE, CROWLAND
PROPOSED ELEVATIONS 1

Scale: 1:100@A2
Drawn: CRB

Date: 06/22
Dwg No: 21054/PL201

PDG ARCHITECTS LTD
1 Eaglethorpe Barns,
Eaglethorpe, Warrington,
Peterborough, PE8 6TJ
T: 01733 371000
E: design@pdgarchitects.co.uk
W: www.pdgarchitects.co.uk