


OUTLINE OF CURRENT PLANNING PERMISSION BUILDING



EXISTING HEDGING REMOVED

SECURITY FENCE

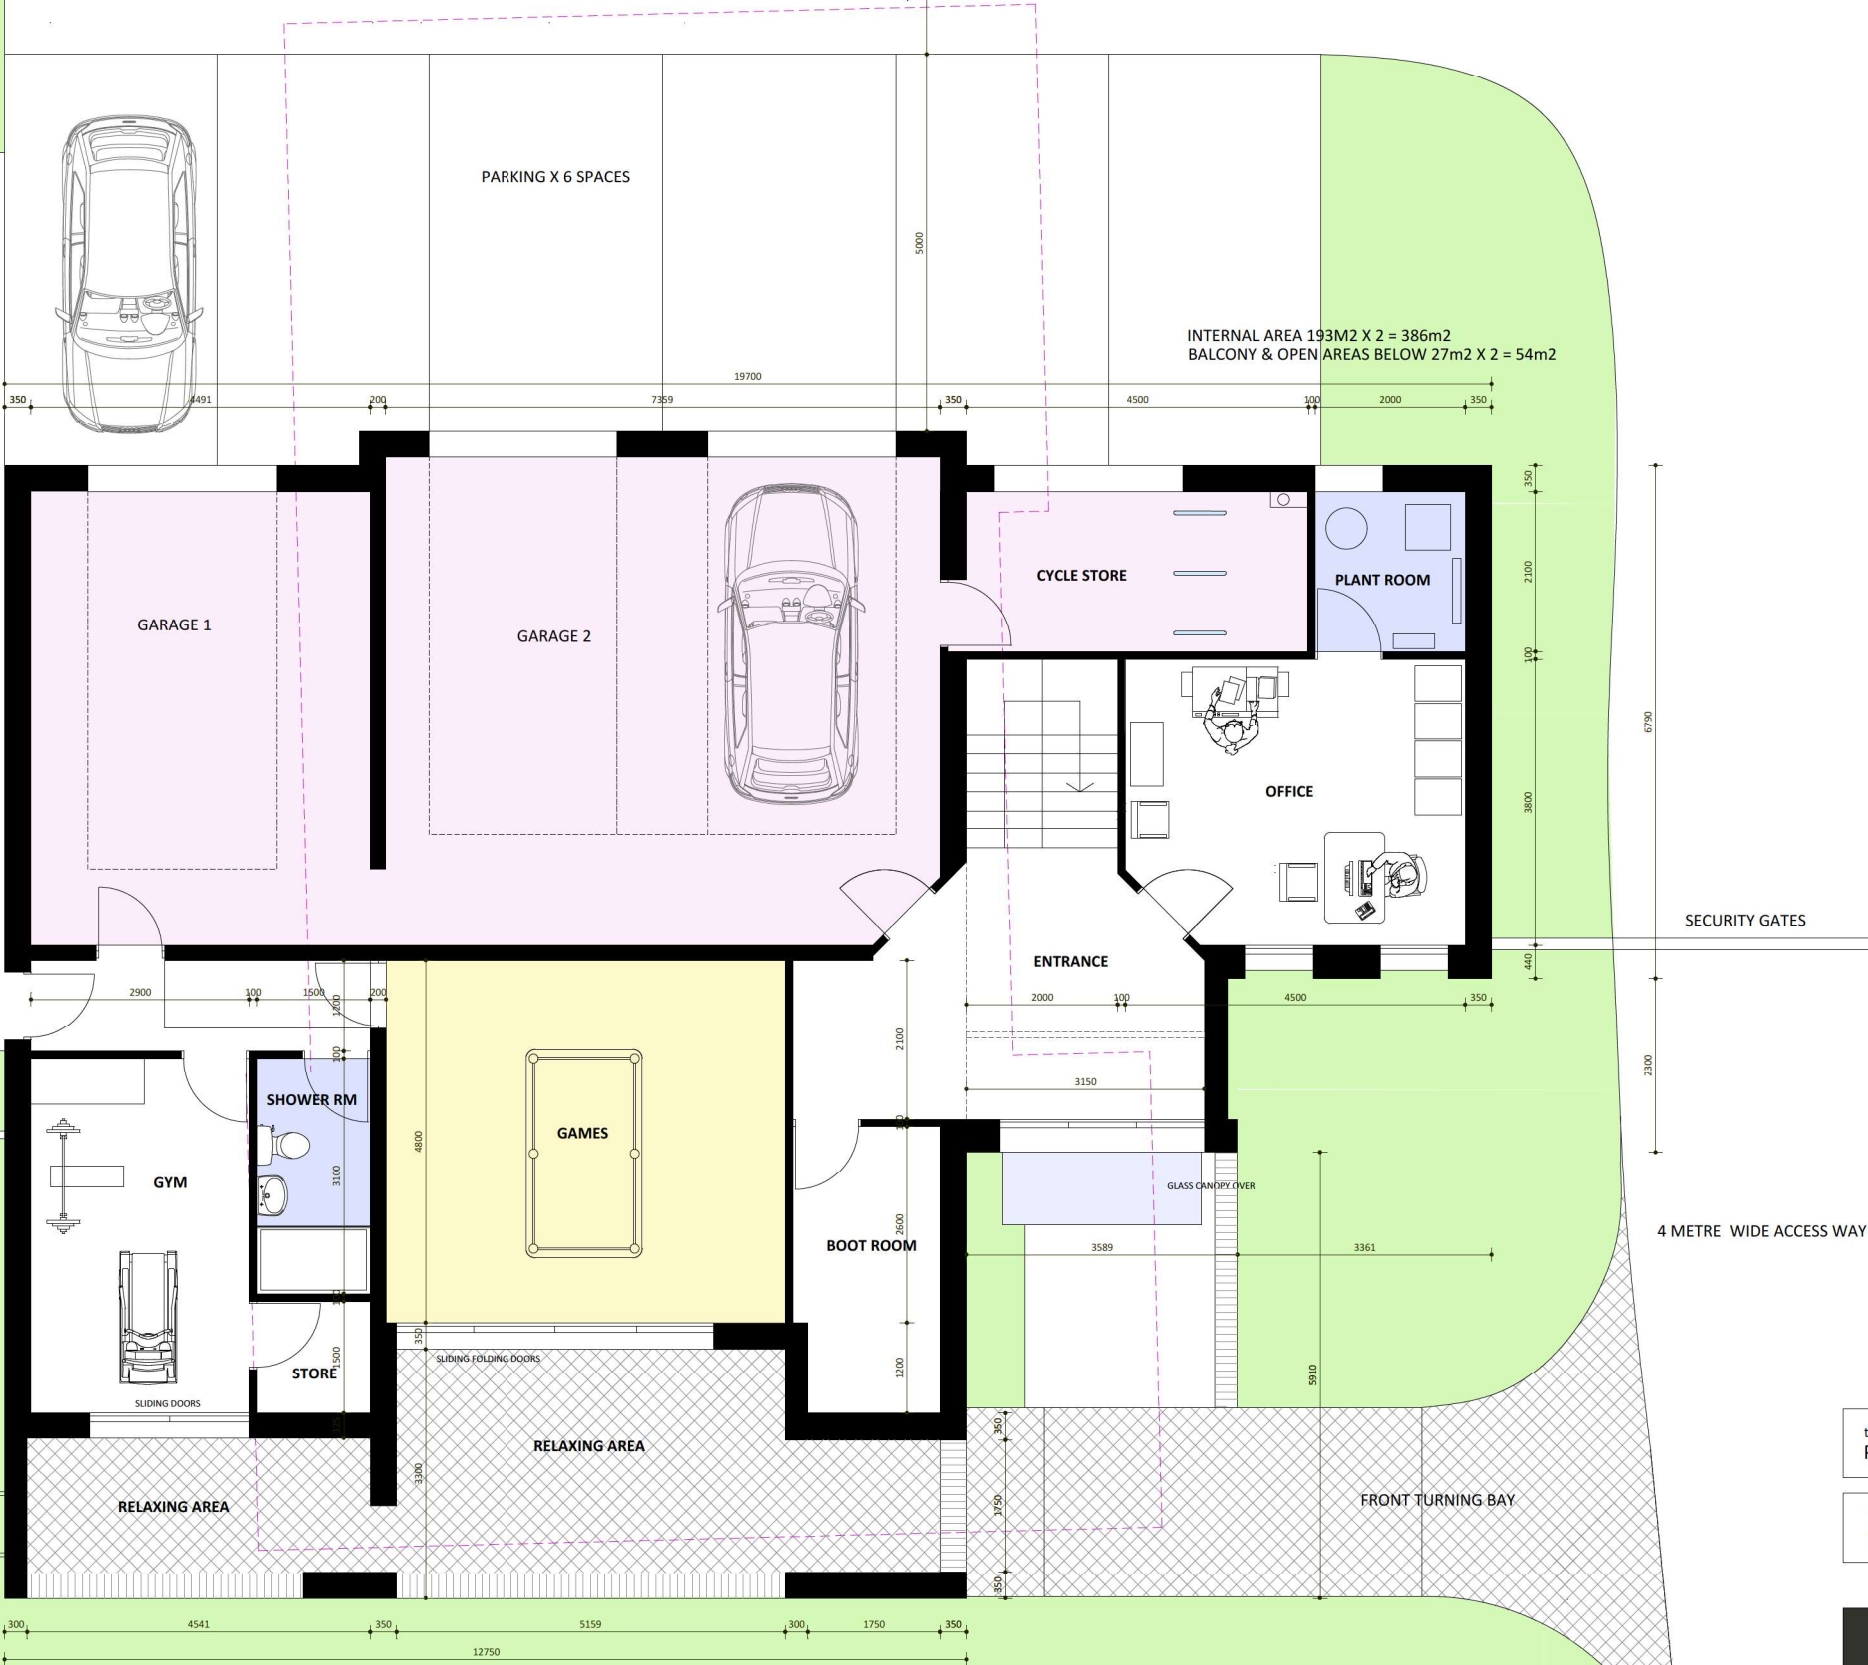

PROPOSED GROUND FLOOR PLAN

title PROPOSED GROUND FLOOR PLAN	scale 1:500 @ A1	date JULY 2019
contract GINA PADMORE	revision D 25/07/2019 Redesigned	