

[illegible]

Tel: 01522 542111 Fax: 01522 552611


Crowland St Guthlac School

Drawing Title
Location Plan

Scale
1:2500

Project No.	Drawing No.	Revision
ZZY041	1	

All Dimensions and Levels to be verified on
Only Figured Dimensions to be used.
Do not scale this drawing.
Any discrepancies to be notified to the origin
of this drawing immediately.
If in doubt, ask.
This drawing is the property of Hyder Busine
Services
Copyright is reserved by them and the drawin
issued on the condition that it is not copied,
reproduced, retained, or disclosed to any
unauthorised person, either wholly or in part
without the consent in writing of Hyder Busin
Services.

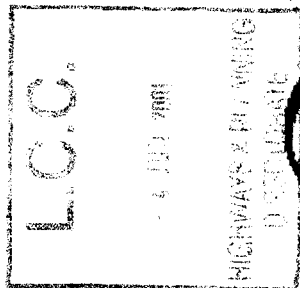


Hyder







Hyder Business Services
Orchard House, Orchard Street
Lincoln LN1 1ZA

Tel: 01522 542111 Fax: 01522 552611

Client	Crowland St Guthlac School
Project	New ITC Block
Drawing Title	Site Plan
Drawn By	L. Gillett
Checked By	


Scale	1:1000	Date	May 2001
Project No.	ZZY041	Drawing No.	2
Revision			

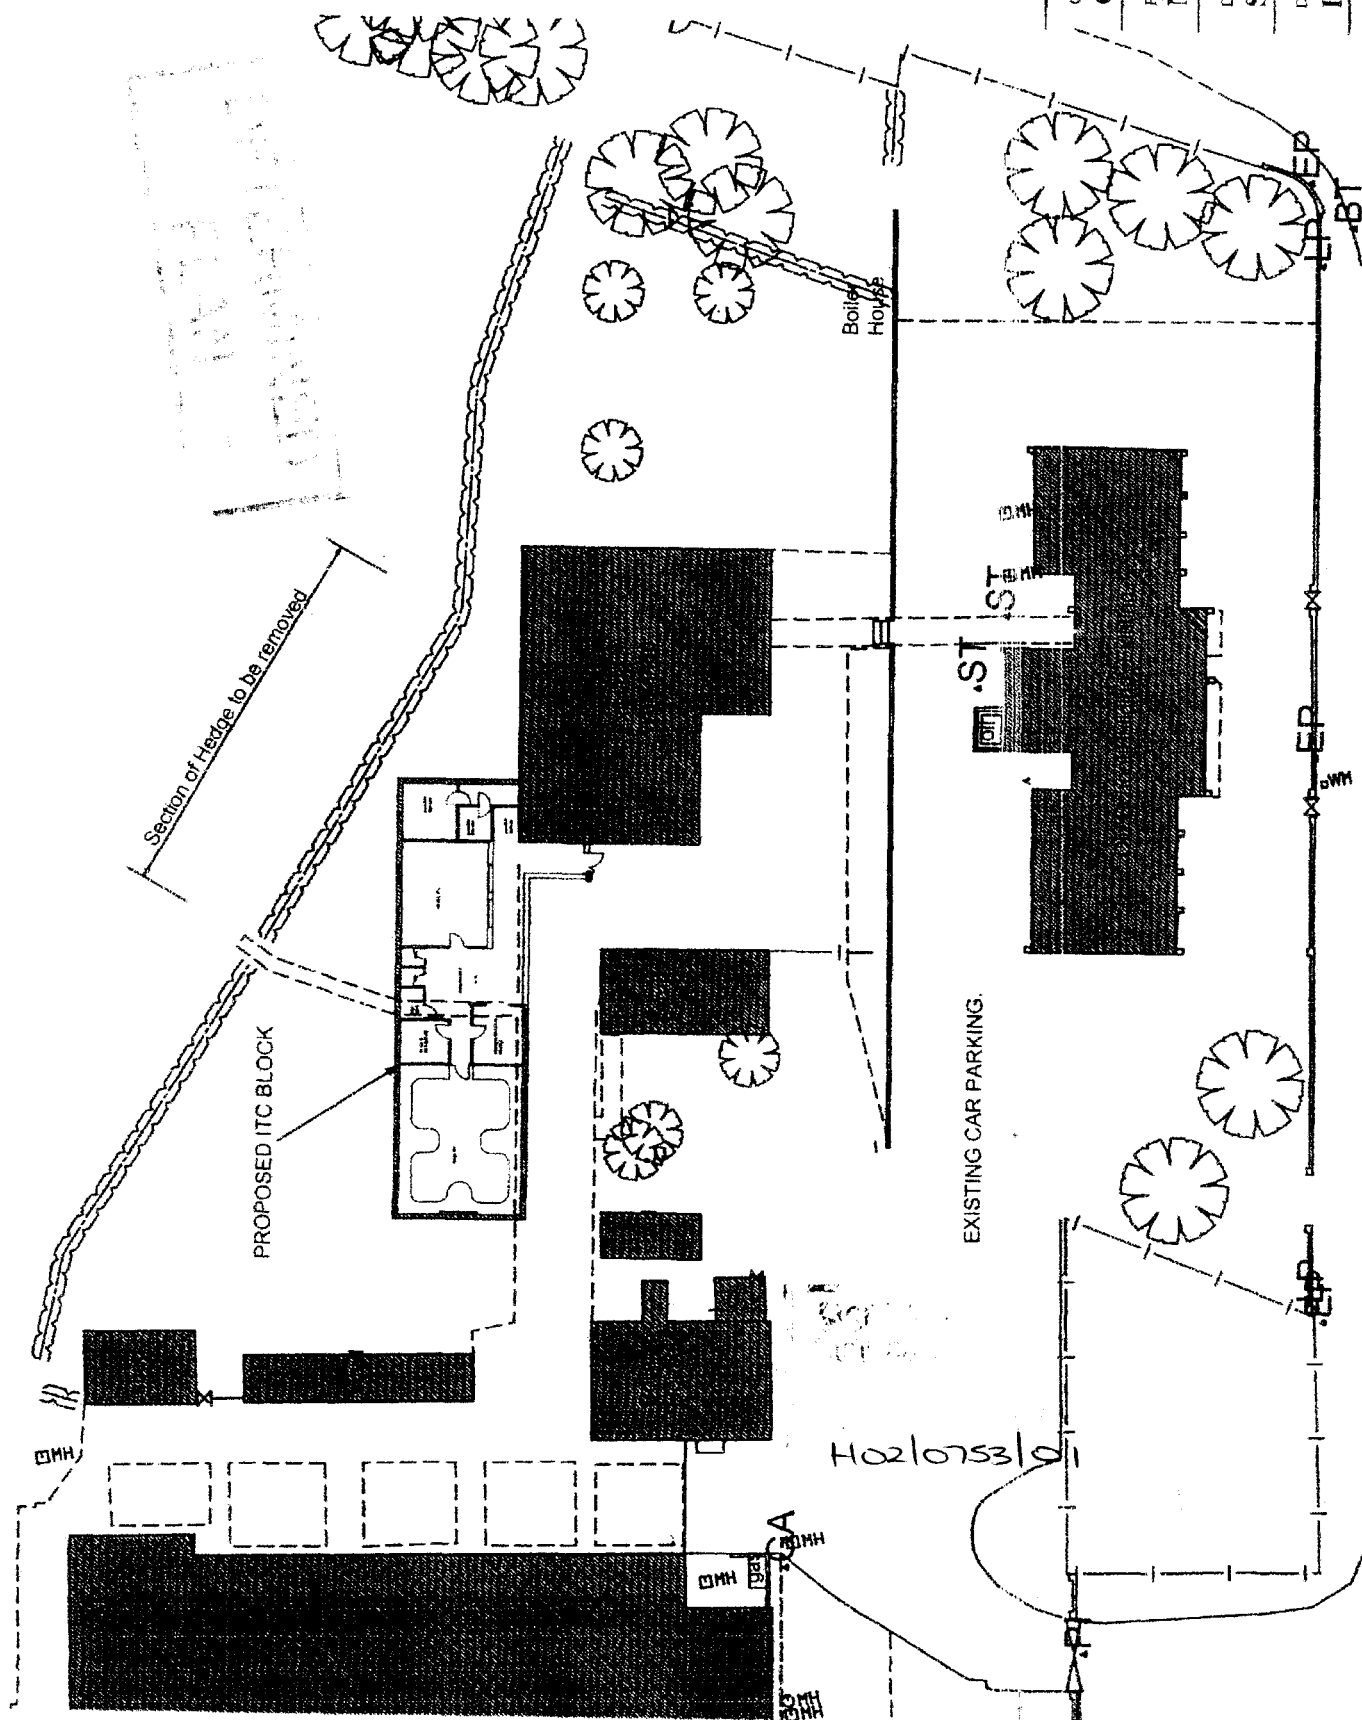

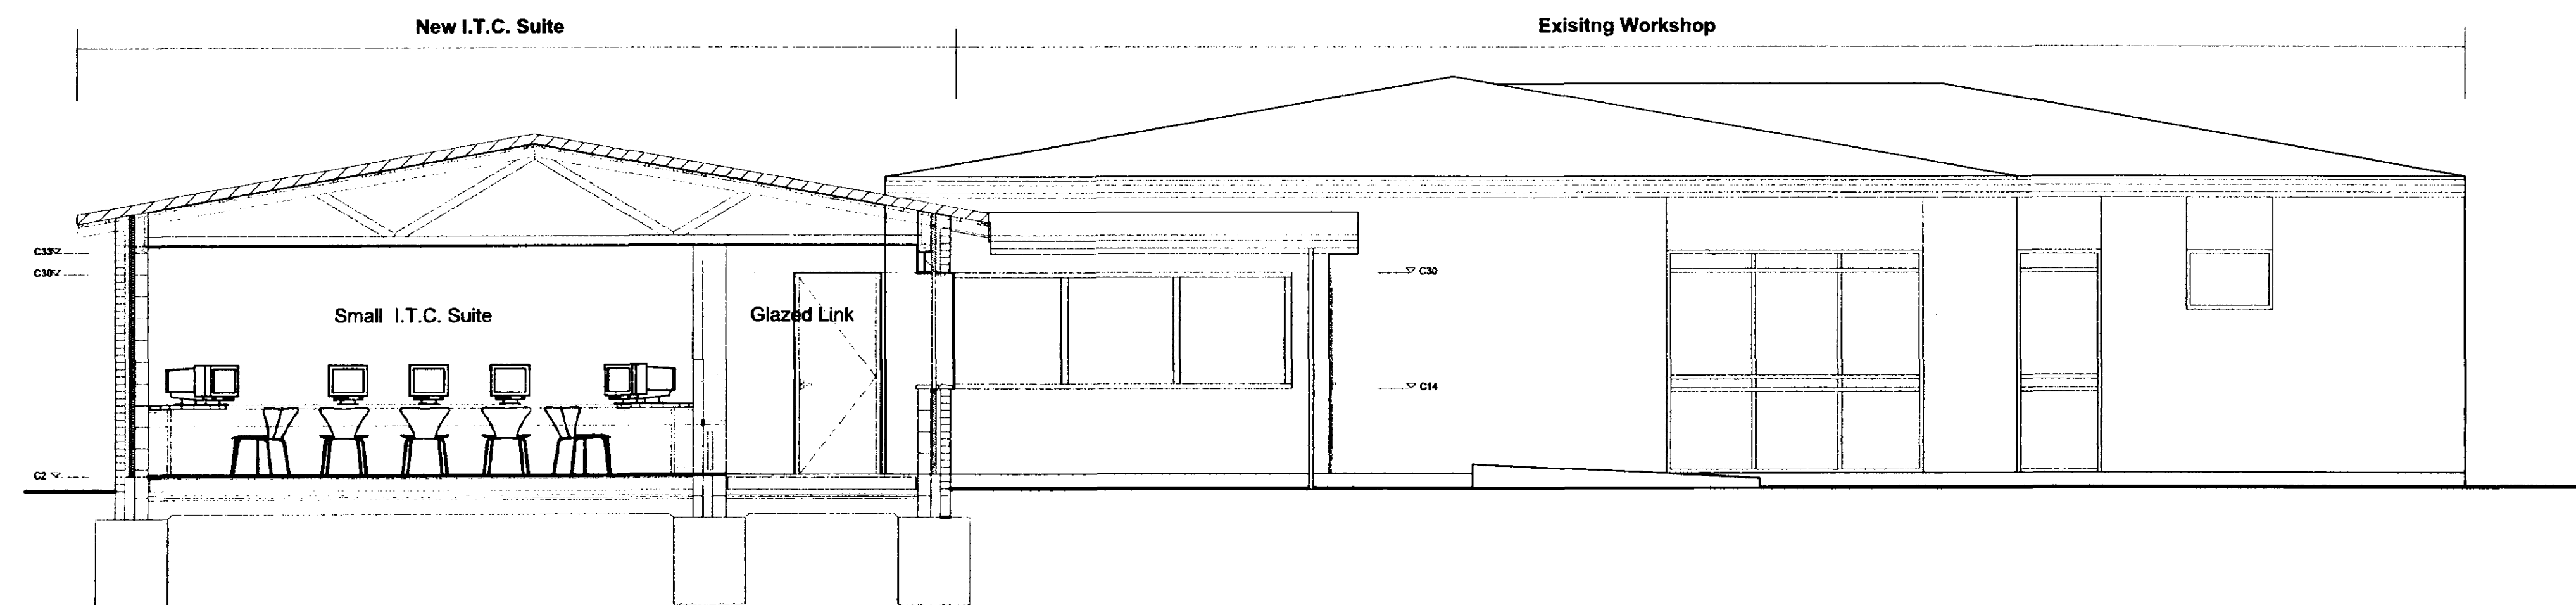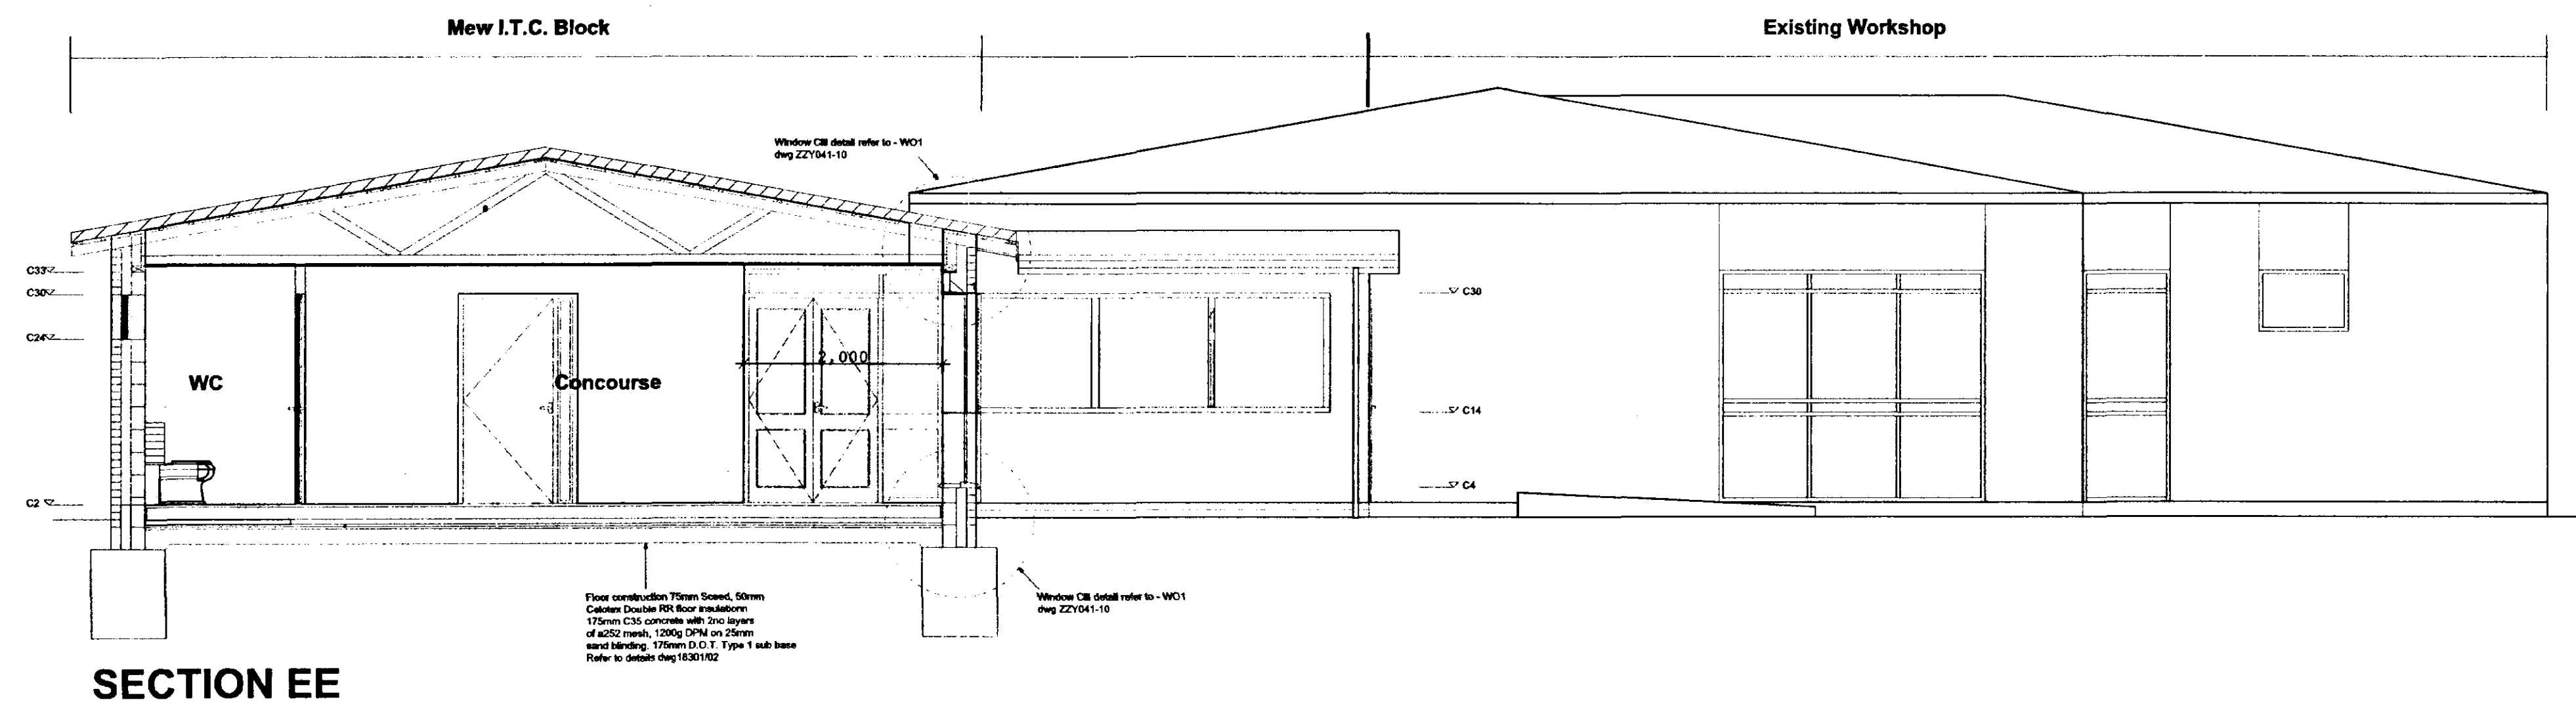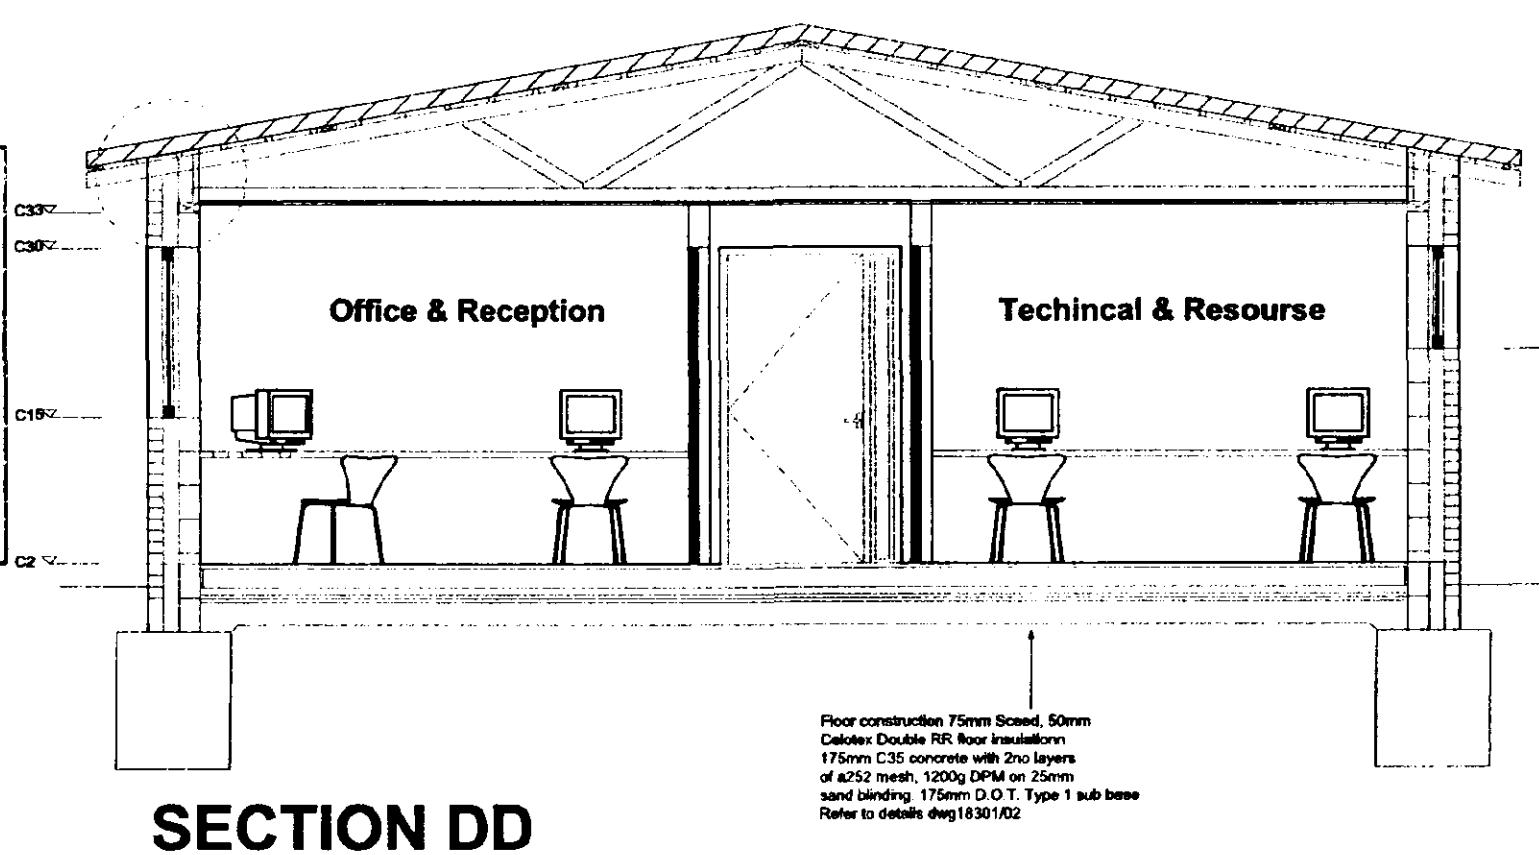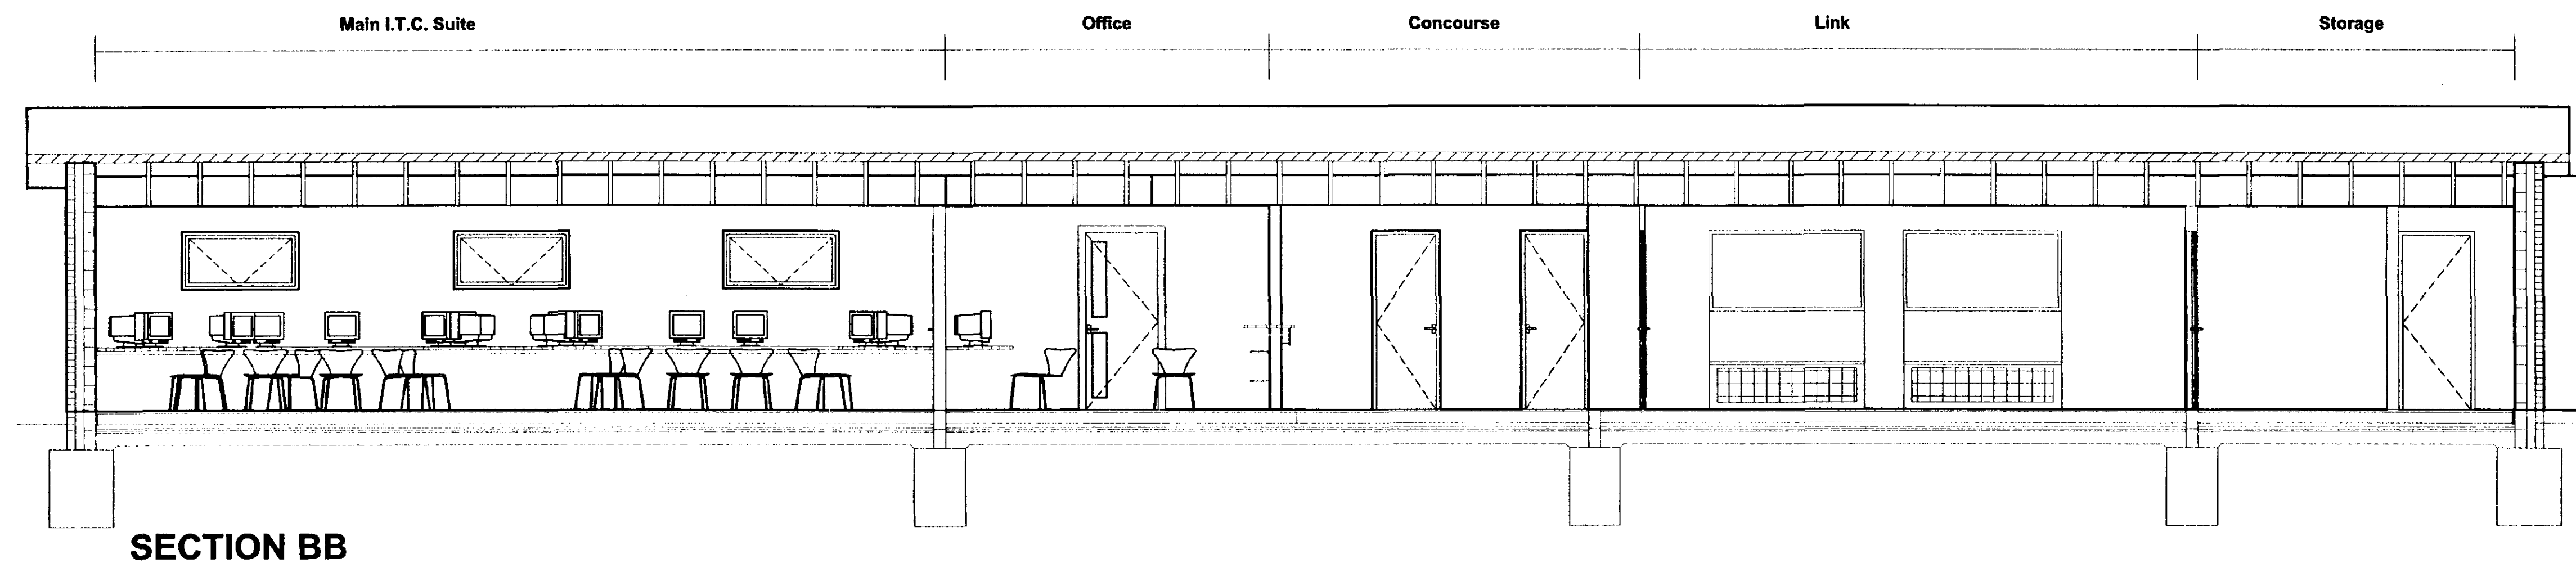
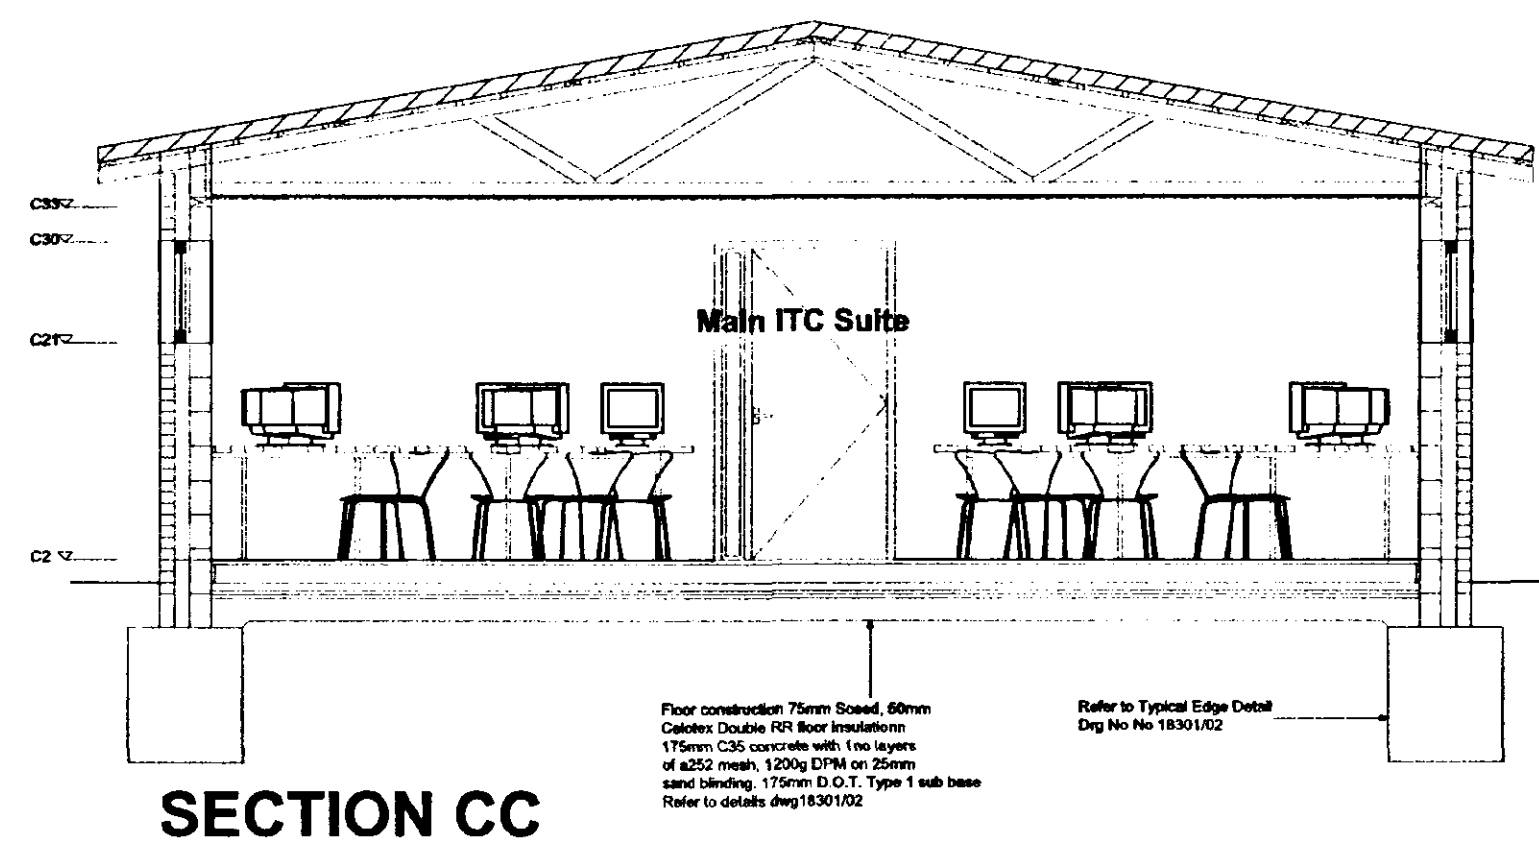
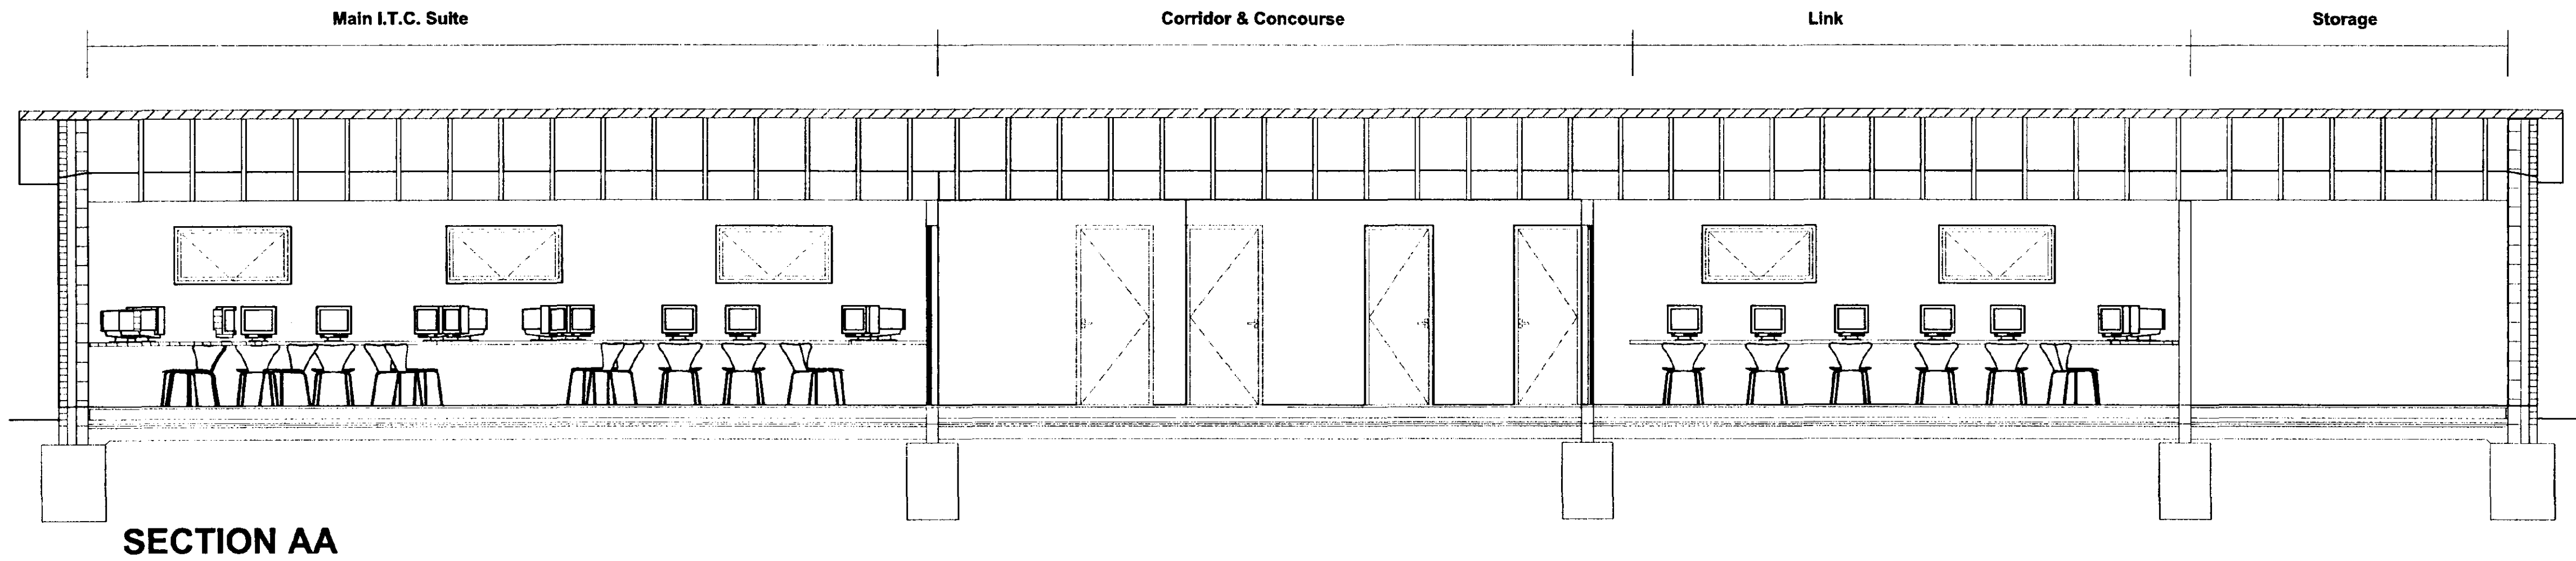


All Dimensions and Levels to be verified on site.
Only Figured Dimensions to be used.
Do not scale this drawing.
Any discrepancies to be notified to the originator of this drawing immediately.
If in doubt, ask.
This drawing is the property of Hyder Business Services.
Copyright is reserved by them and the drawing is issued on the condition that it is not copied, reproduced, retained, or disclosed to any unauthorised person, either wholly or in part without the consent in writing of Hyder Business Services.

Rev.	Date	Description	By	Chk'd
A00	28/02	Information Added	MGB	DJT

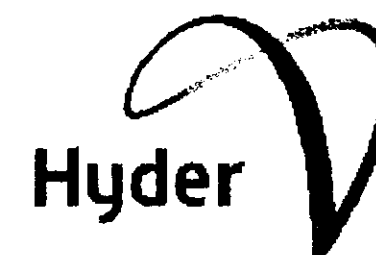

Hyder Business Services
Orchard House, Orchard Street
Lincoln LN1 1ZA
Tel: 01522 552621 Fax: 01522 552611

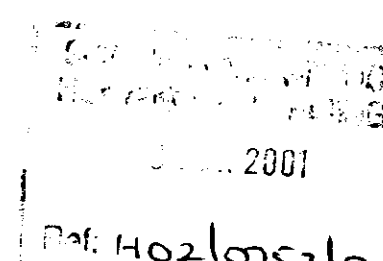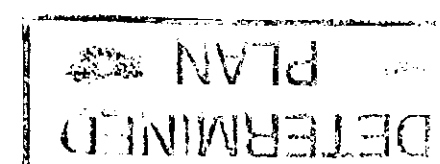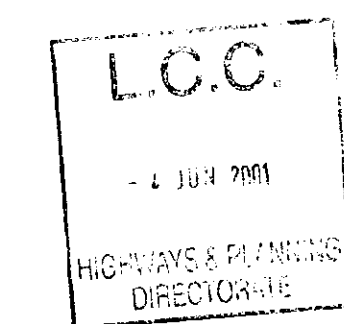

Client
**EDUCATION SERVICES
LINCOLNSHIRE COUNTY COUNCIL**

Project
CROWLAND ST GUTHLAC SCHOOL

Drawing Title
SECTIONS


Drawn By
Lee Gillett

Checked By


Scale
See Drawings

Date
MAY 2001


Project No. Drawing No. Revision

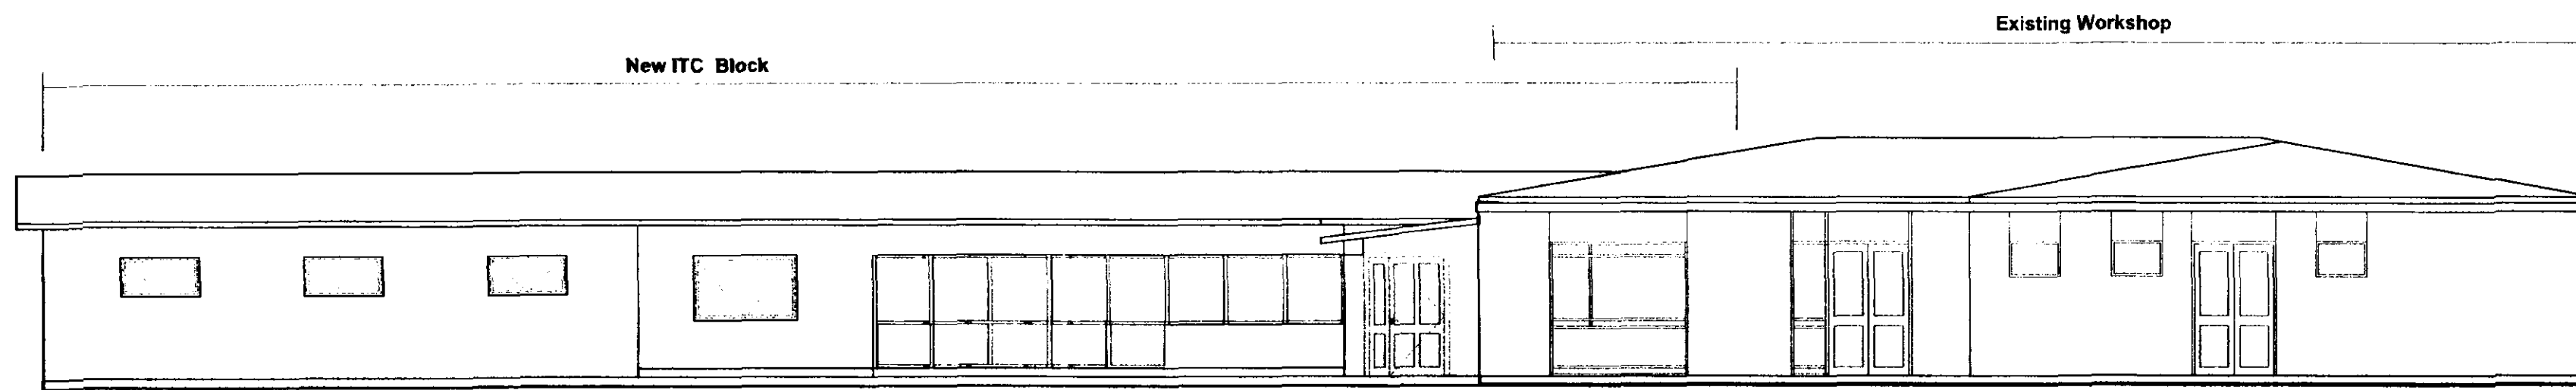


SOUTH ELEVATION AA

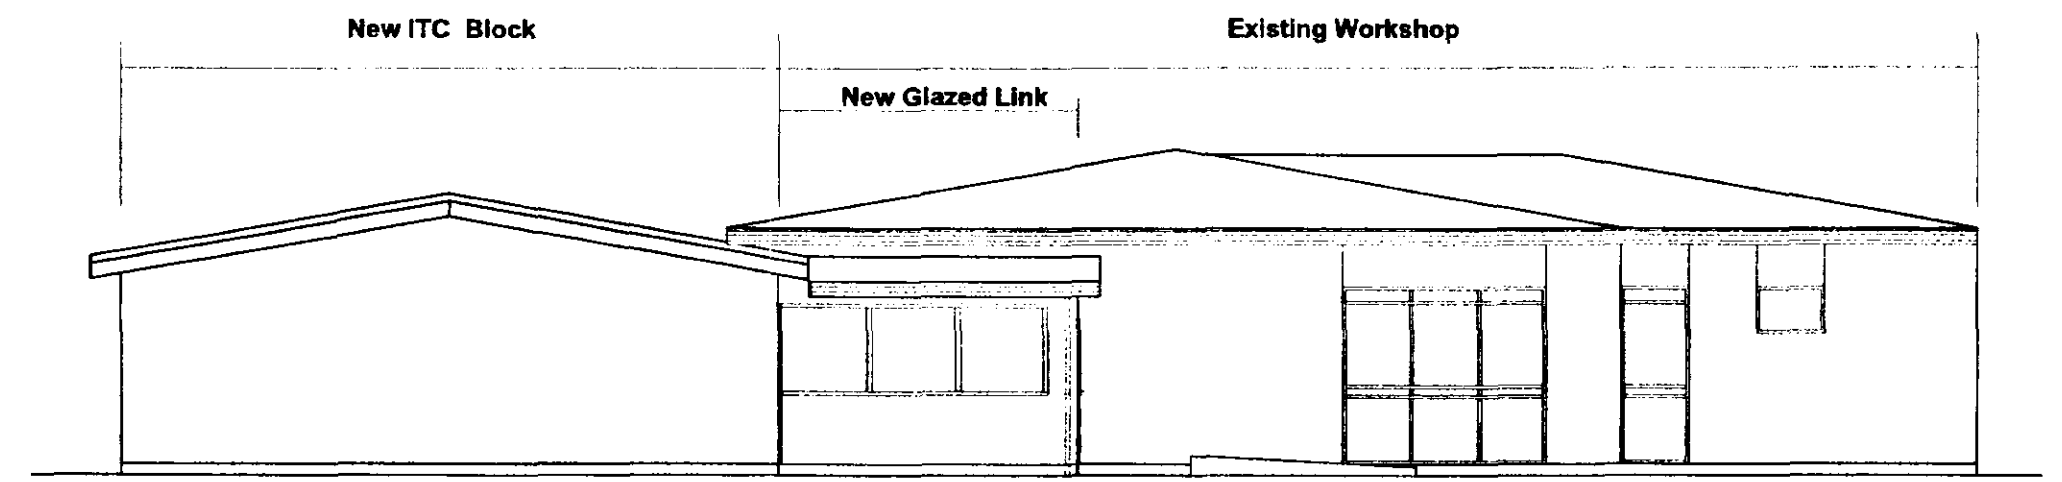


WEST ELEVATION

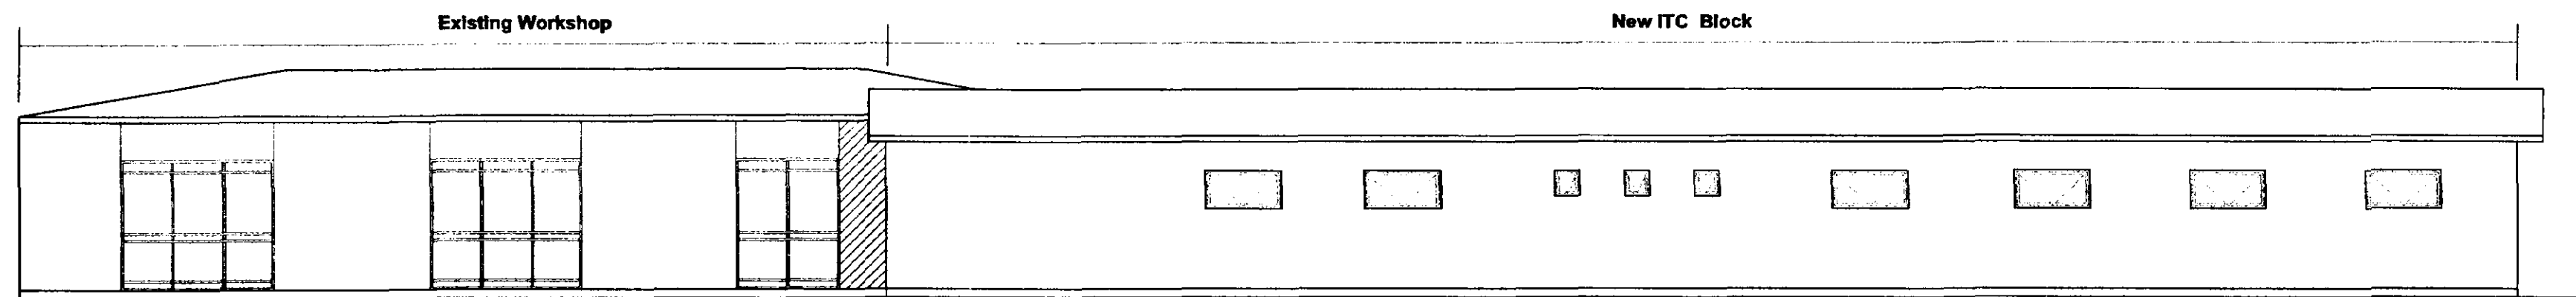

NORTH ELEVATION

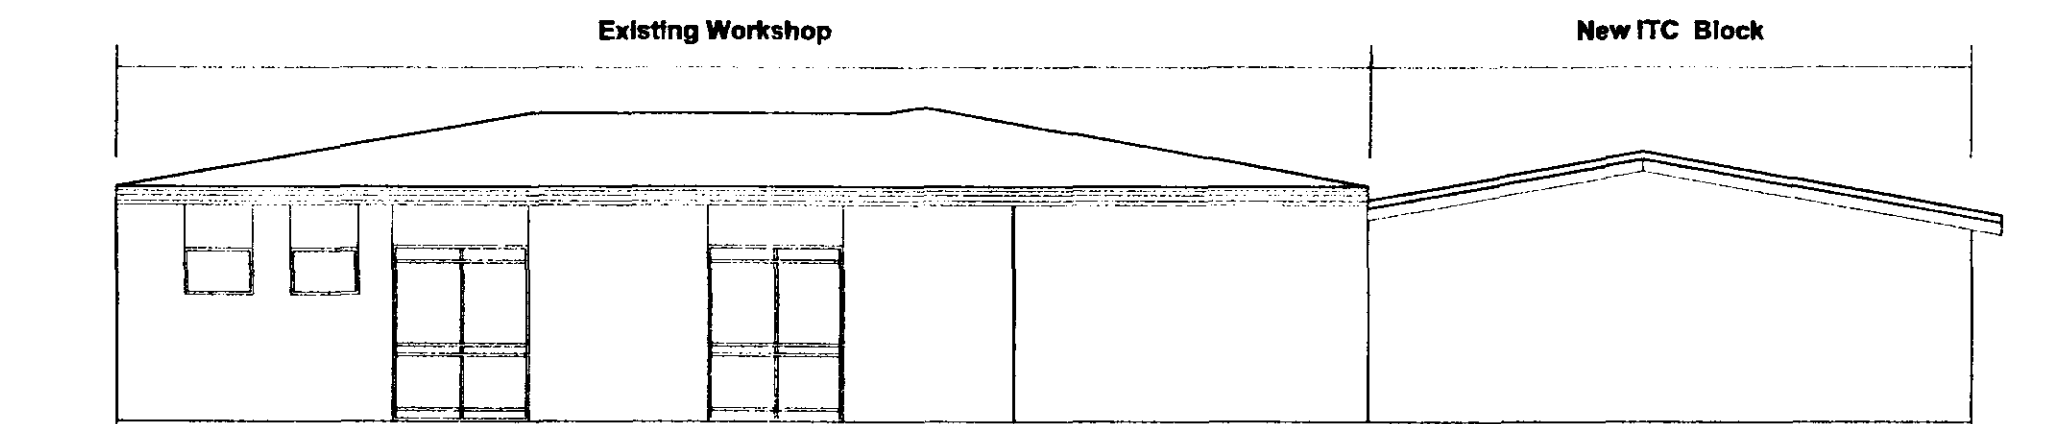

EAST ELEVATION

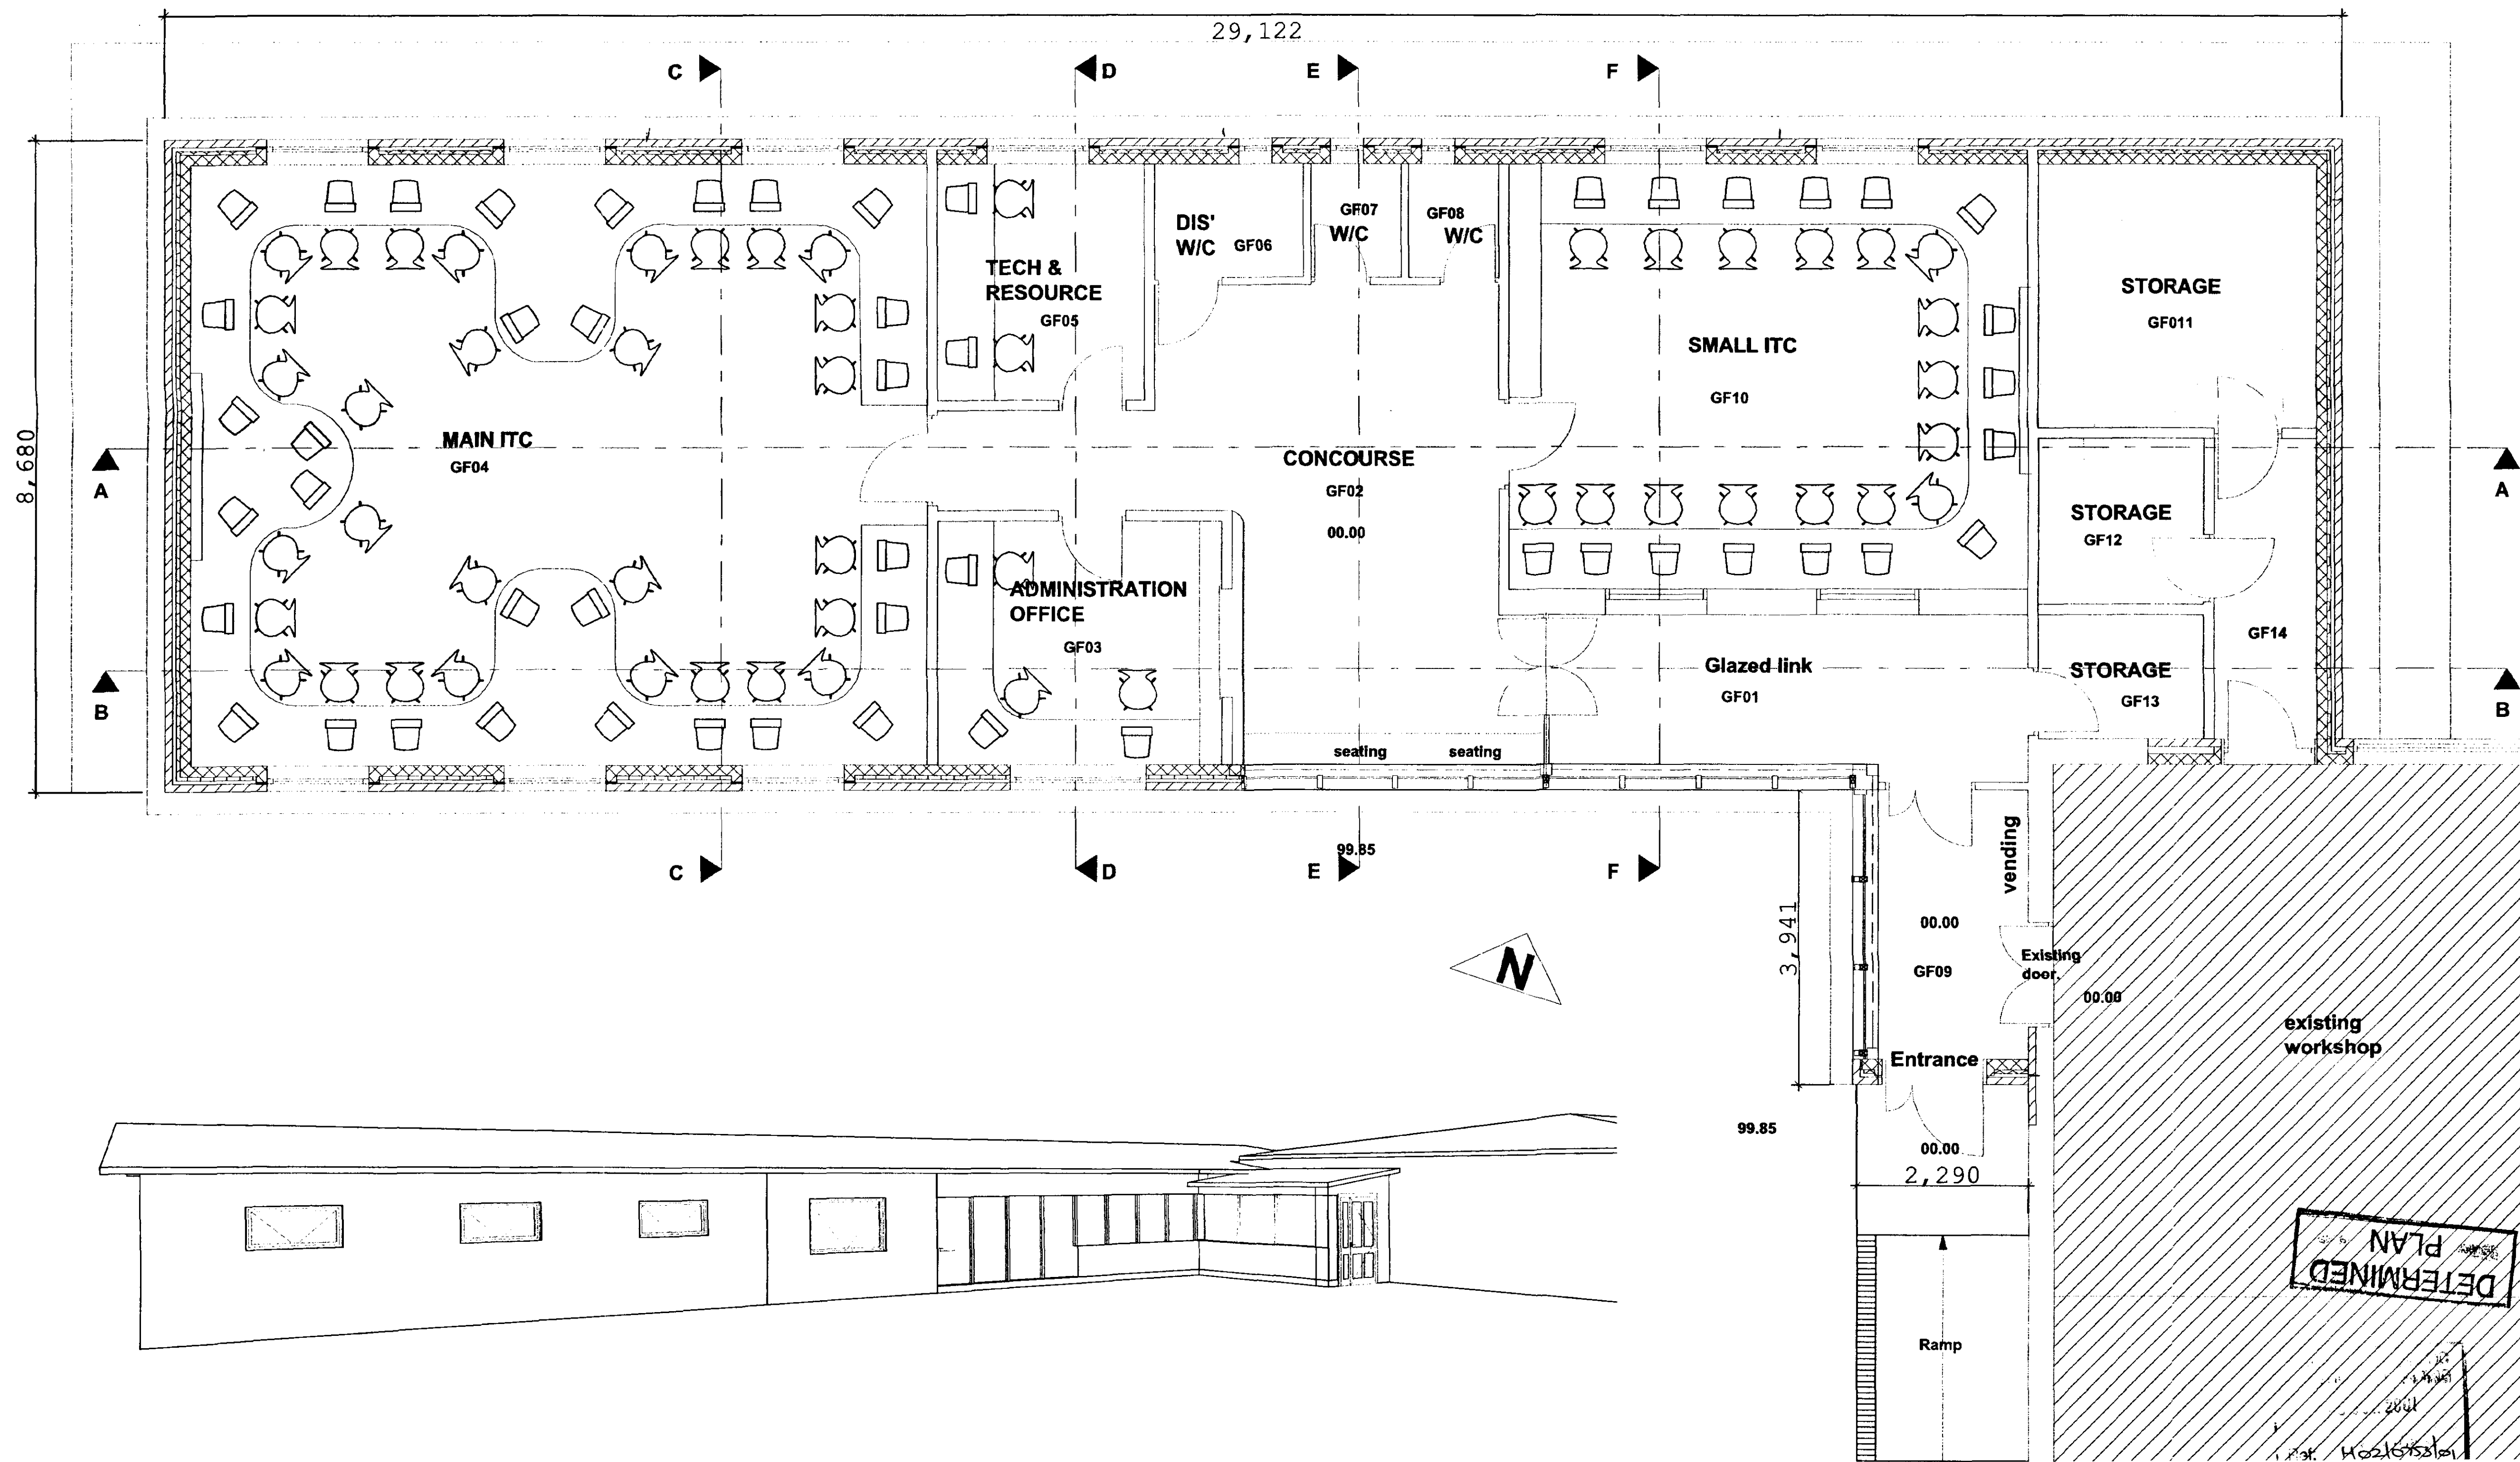

All Dimensions and Levels to be verified on site.
Only Figured Dimensions to be used.
Do not scale this drawing.
Any discrepancies to be notified to the originator
of this drawing immediately.
If in doubt, ask.
This drawing is the property of Hyder Business
Services.
Copyright is reserved by them and the drawing is
issued on the condition that it is not copied,
reproduced, retained, or disclosed to any
unauthorised person, either wholly or in part
without the consent in writing of Hyder Business
Services.

Rev.	Date	Description	By	Chk'd
A00	28/02	Information Added	MGB	DJT

L.O.C.C. Hyder
- 4 JUNE 2001
HIGHWAYS & PLANNING
DIRECTOR
Hyder Business Services
Orchard House, Orchard Street
Lincoln LN1 1ZA
Tel: 01522 552621 Fax: 01522 552611

Client
**EDUCATION SERVICES
LINCOLNSHIRE COUNTY COUNCIL**

Project
CROWLAND ST GUTHLAC SCHOOL

Drawing Title
GENERAL PLAN & ELEVATIONS

Drawn By
Lee Gillett

Checked By

Scale
1:100 1:50

Date
May 2001