





FRONT

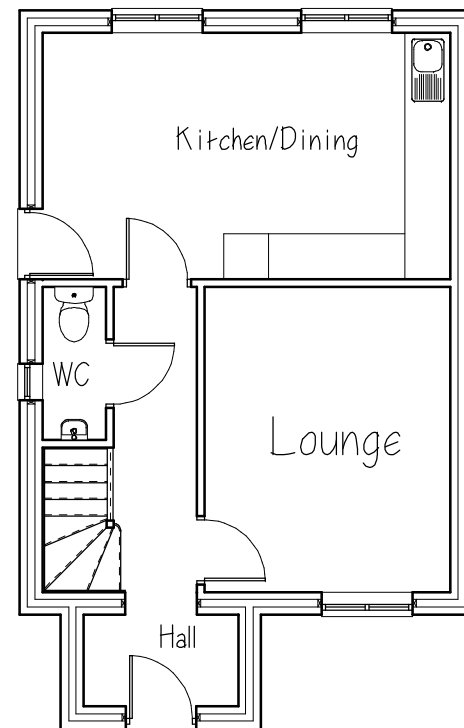


Ground Floor Plan

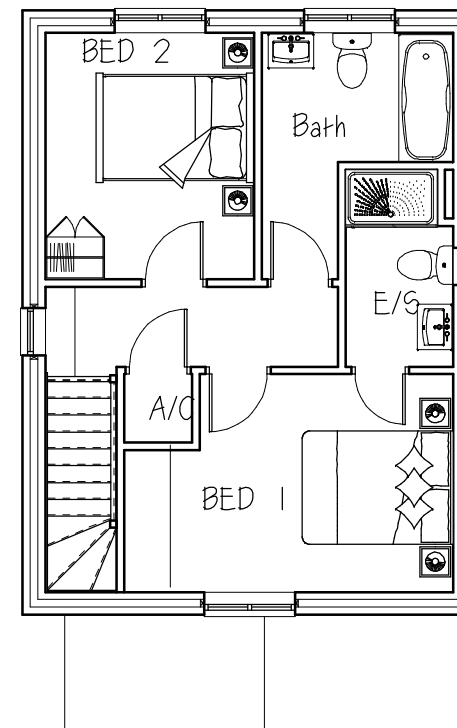


First Floor Plan



REAR

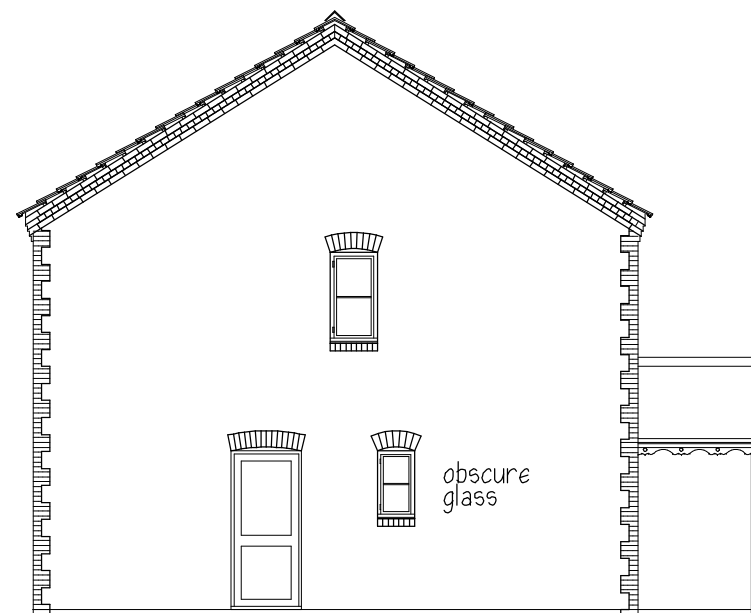

SIDE

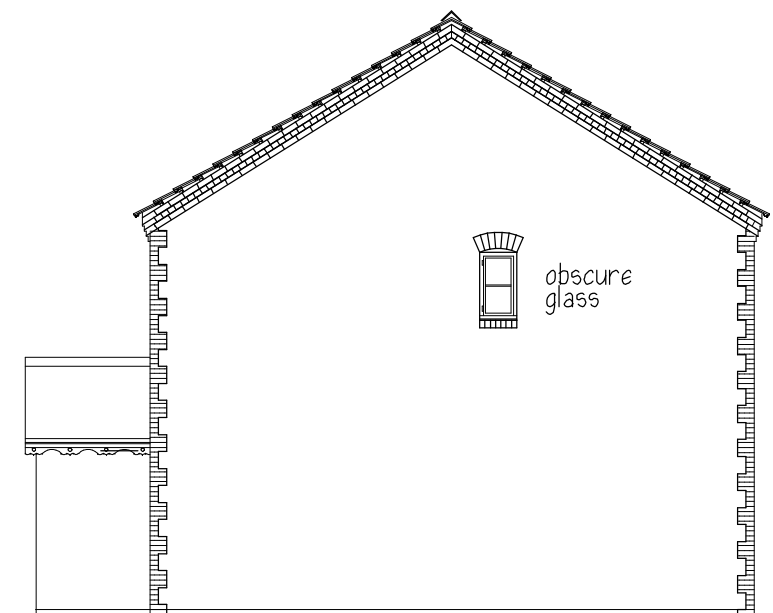

SIDE

Shayne Andrews Design And Architecture Ltd.

Tele No. Mob. 07713003441
E-Mail: Shayne@Designandarchitectureltd.Co.Uk

CONTRACT

Proposed Dwelling To the rear
of 44 South Street, Crowland
Peterborough. PE6 0AJ
for Morriss Developments Ltd

DRAWING TITLE

PROPOSED DETAILS

SCALE 1:100

DATE Jun 2021

Comp Reg No. 06969616

DRAWN BY S.Andrews

JOB NO.

5A/JT/11/21

SHEET NO.

PP/01/03

REV

ShayneAndrews@DesignAndArchitectureLtd.co.uk

Registered address: 10a High Street, Market Deeping, PE6 8EB