


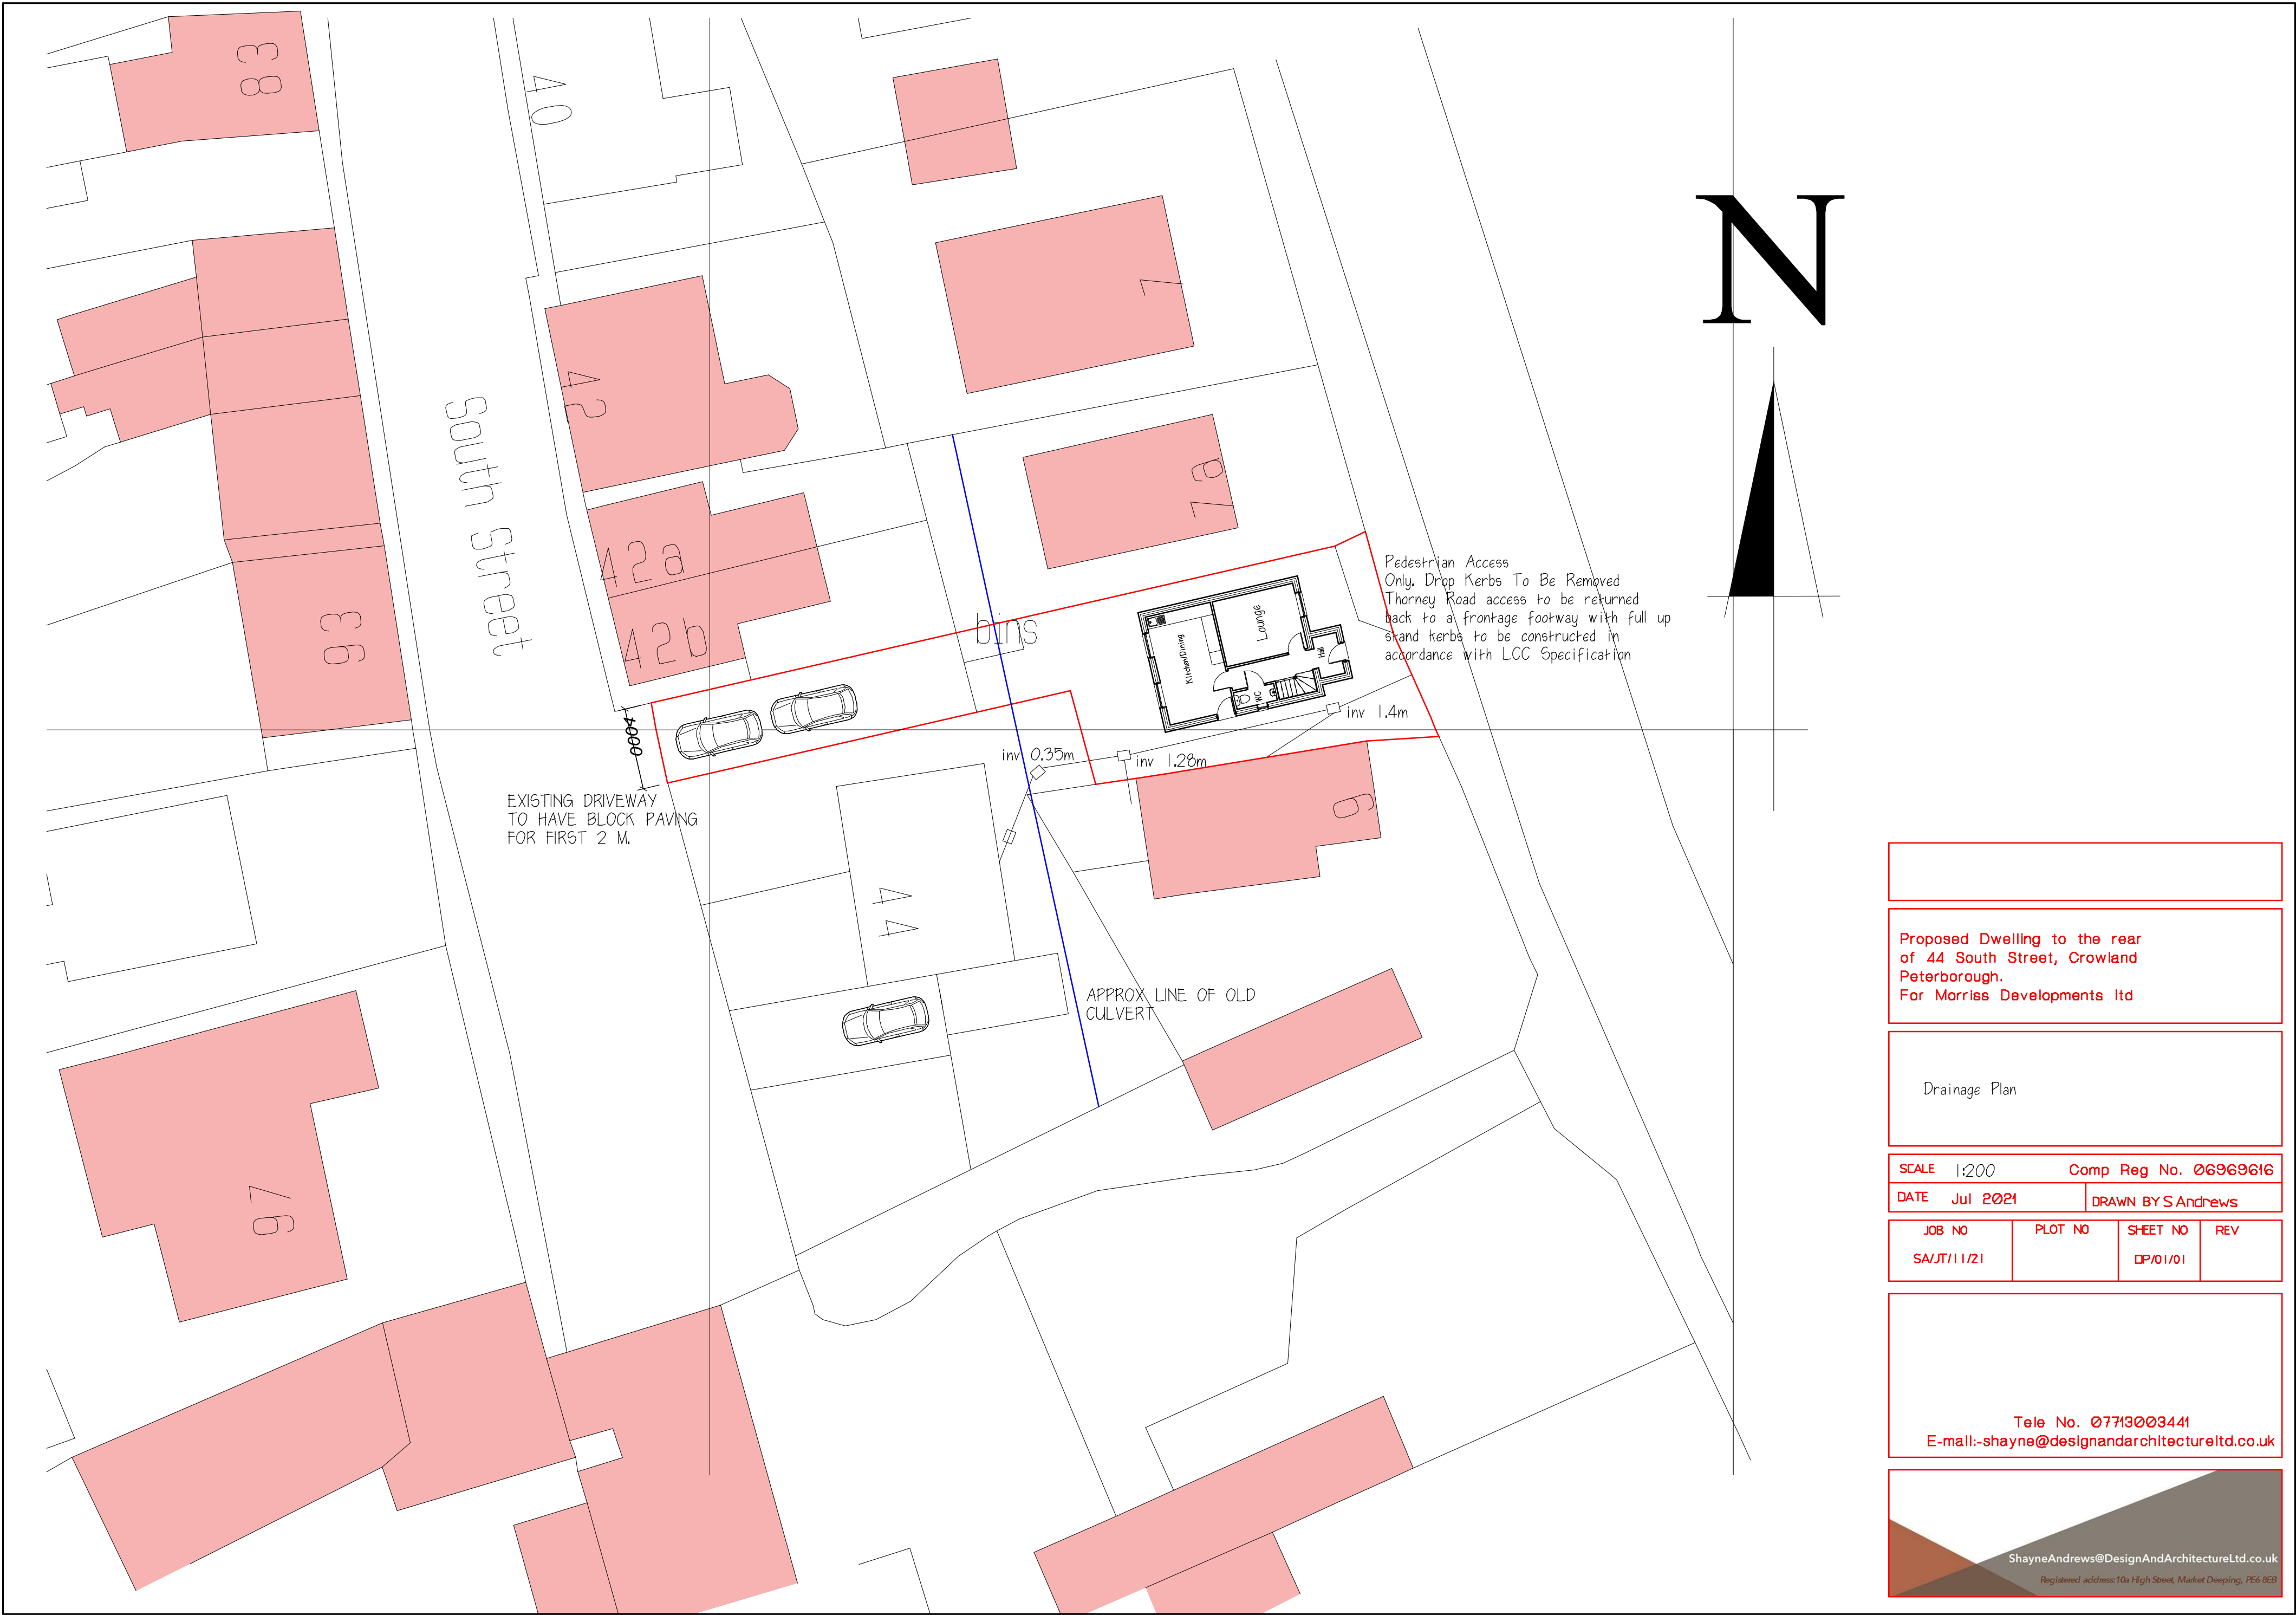

Proposed Dwelling to the rear  
of 44 South Street, Crowland  
Peterborough.  
For Morriss Developments Ltd

Drainage Plan

|       |          |              |           |
|-------|----------|--------------|-----------|
| SCALE | 1:200    | Comp Reg No. | 06969616  |
| DATE  | Jul 2021 | DRAWN BY     | S Andrews |

|             |         |          |     |
|-------------|---------|----------|-----|
| JOB NO      | PLOT NO | SHEET NO | REV |
| SA/JT/11/21 |         | DP/01/01 |     |

Tele No. 07713003441  
E-mail:-shayne@designandarchitectureltd.co.uk