


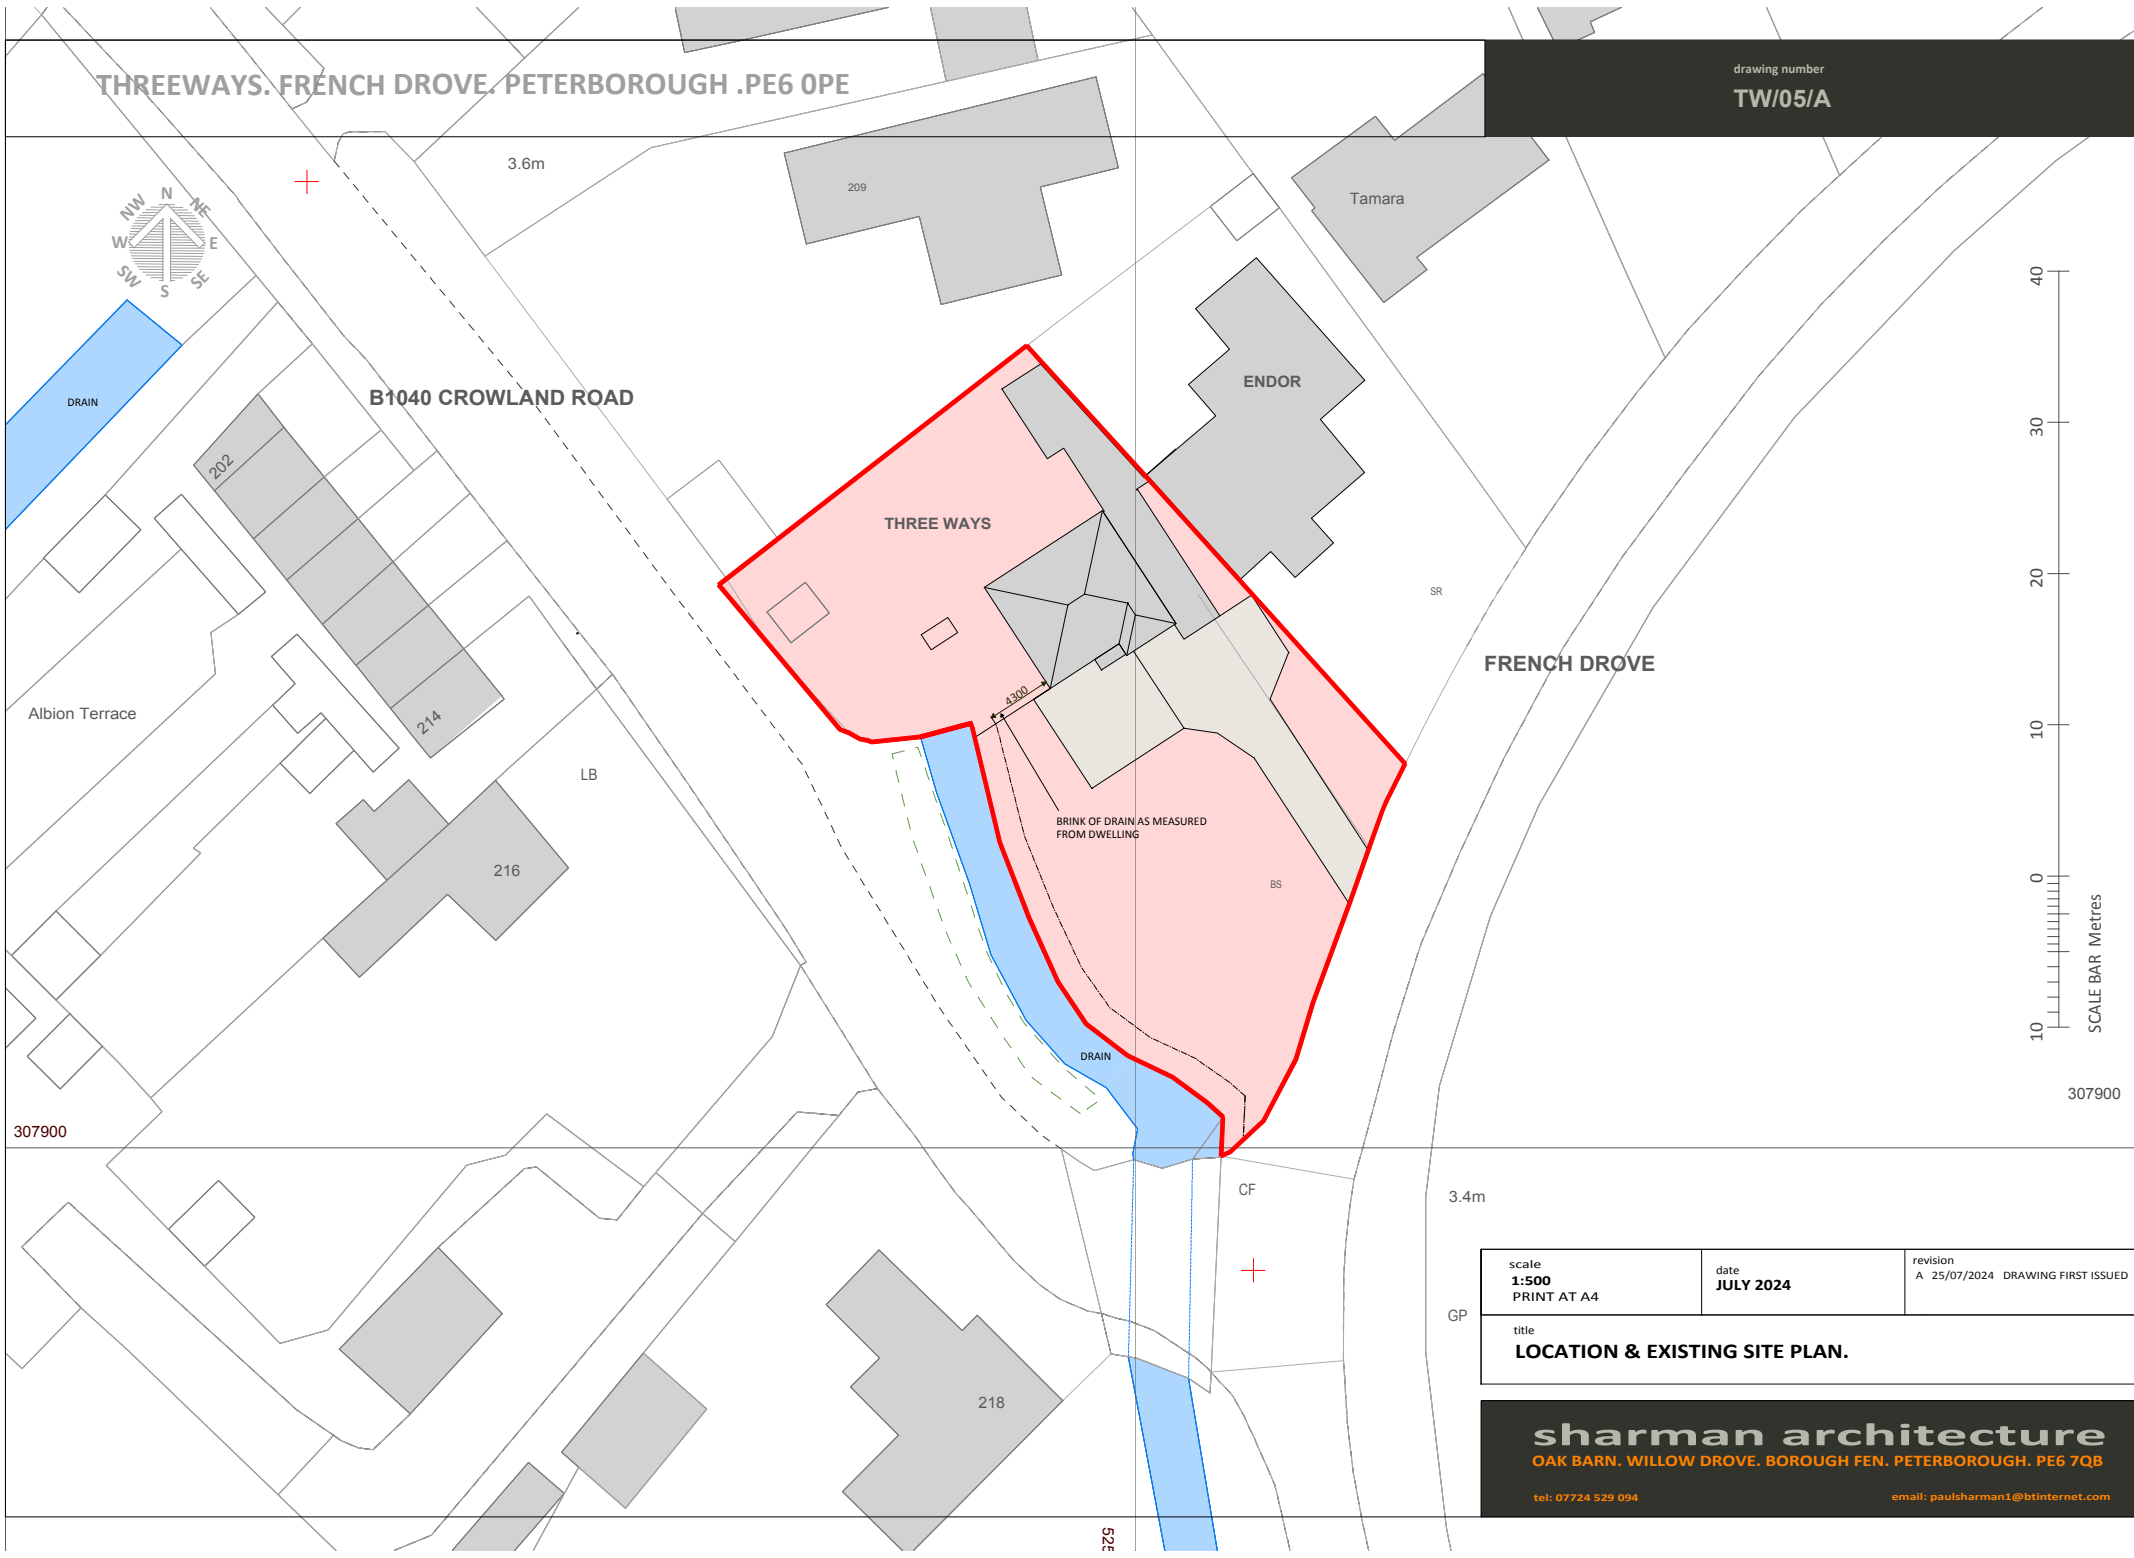

scale 1:500 PRINT AT A4	date JULY 2024	revision A 25/07/2024 DRAWING FIRST ISSUED
title LOCATION & EXISTING SITE PLAN.		

sharman architecture
OAK BARN. WILLOW DROVE. BOROUGH FEN. PETERBOROUGH. PE6 7QB
tel: 07724 529 094 email: paulsharman1@btinternet.com