


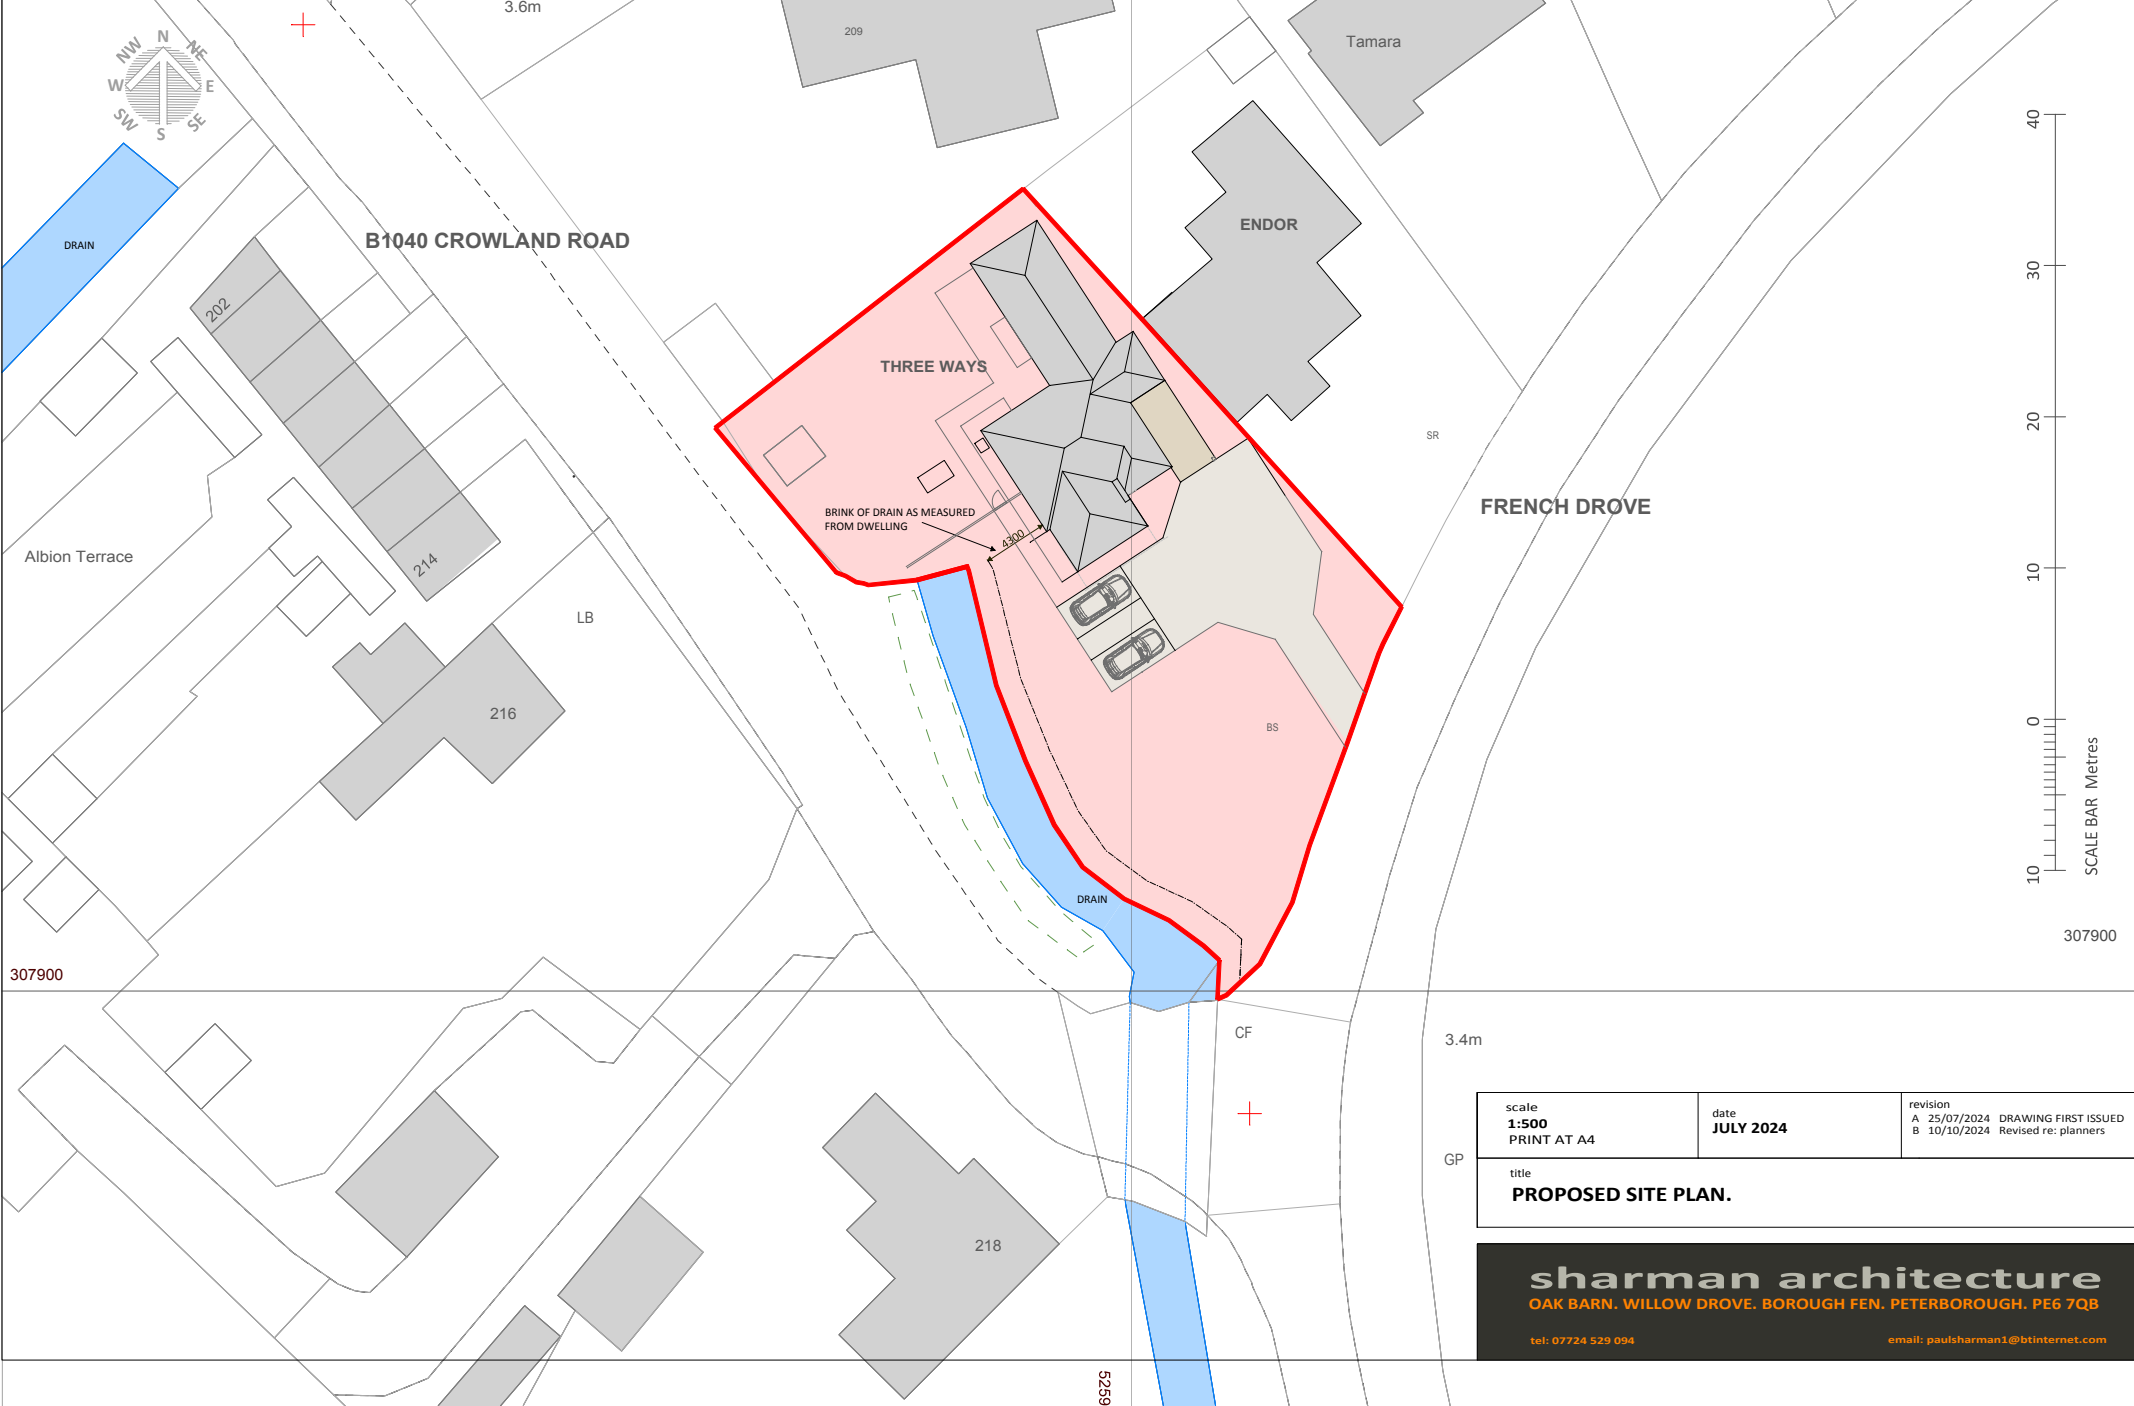

scale 1:500 PRINT AT A4	date JULY 2024	revision A 25/07/2024 DRAWING FIRST ISSUED B 10/10/2024 Revised re: planners
title PROPOSED SITE PLAN.		

sharman architecture

OAK BARN, WILLOW DROVE, BOROUGH FEN, PETERBOROUGH. PE6 7QB

tel: 07724 529 094

email: paulsharman1@btinternet.com