


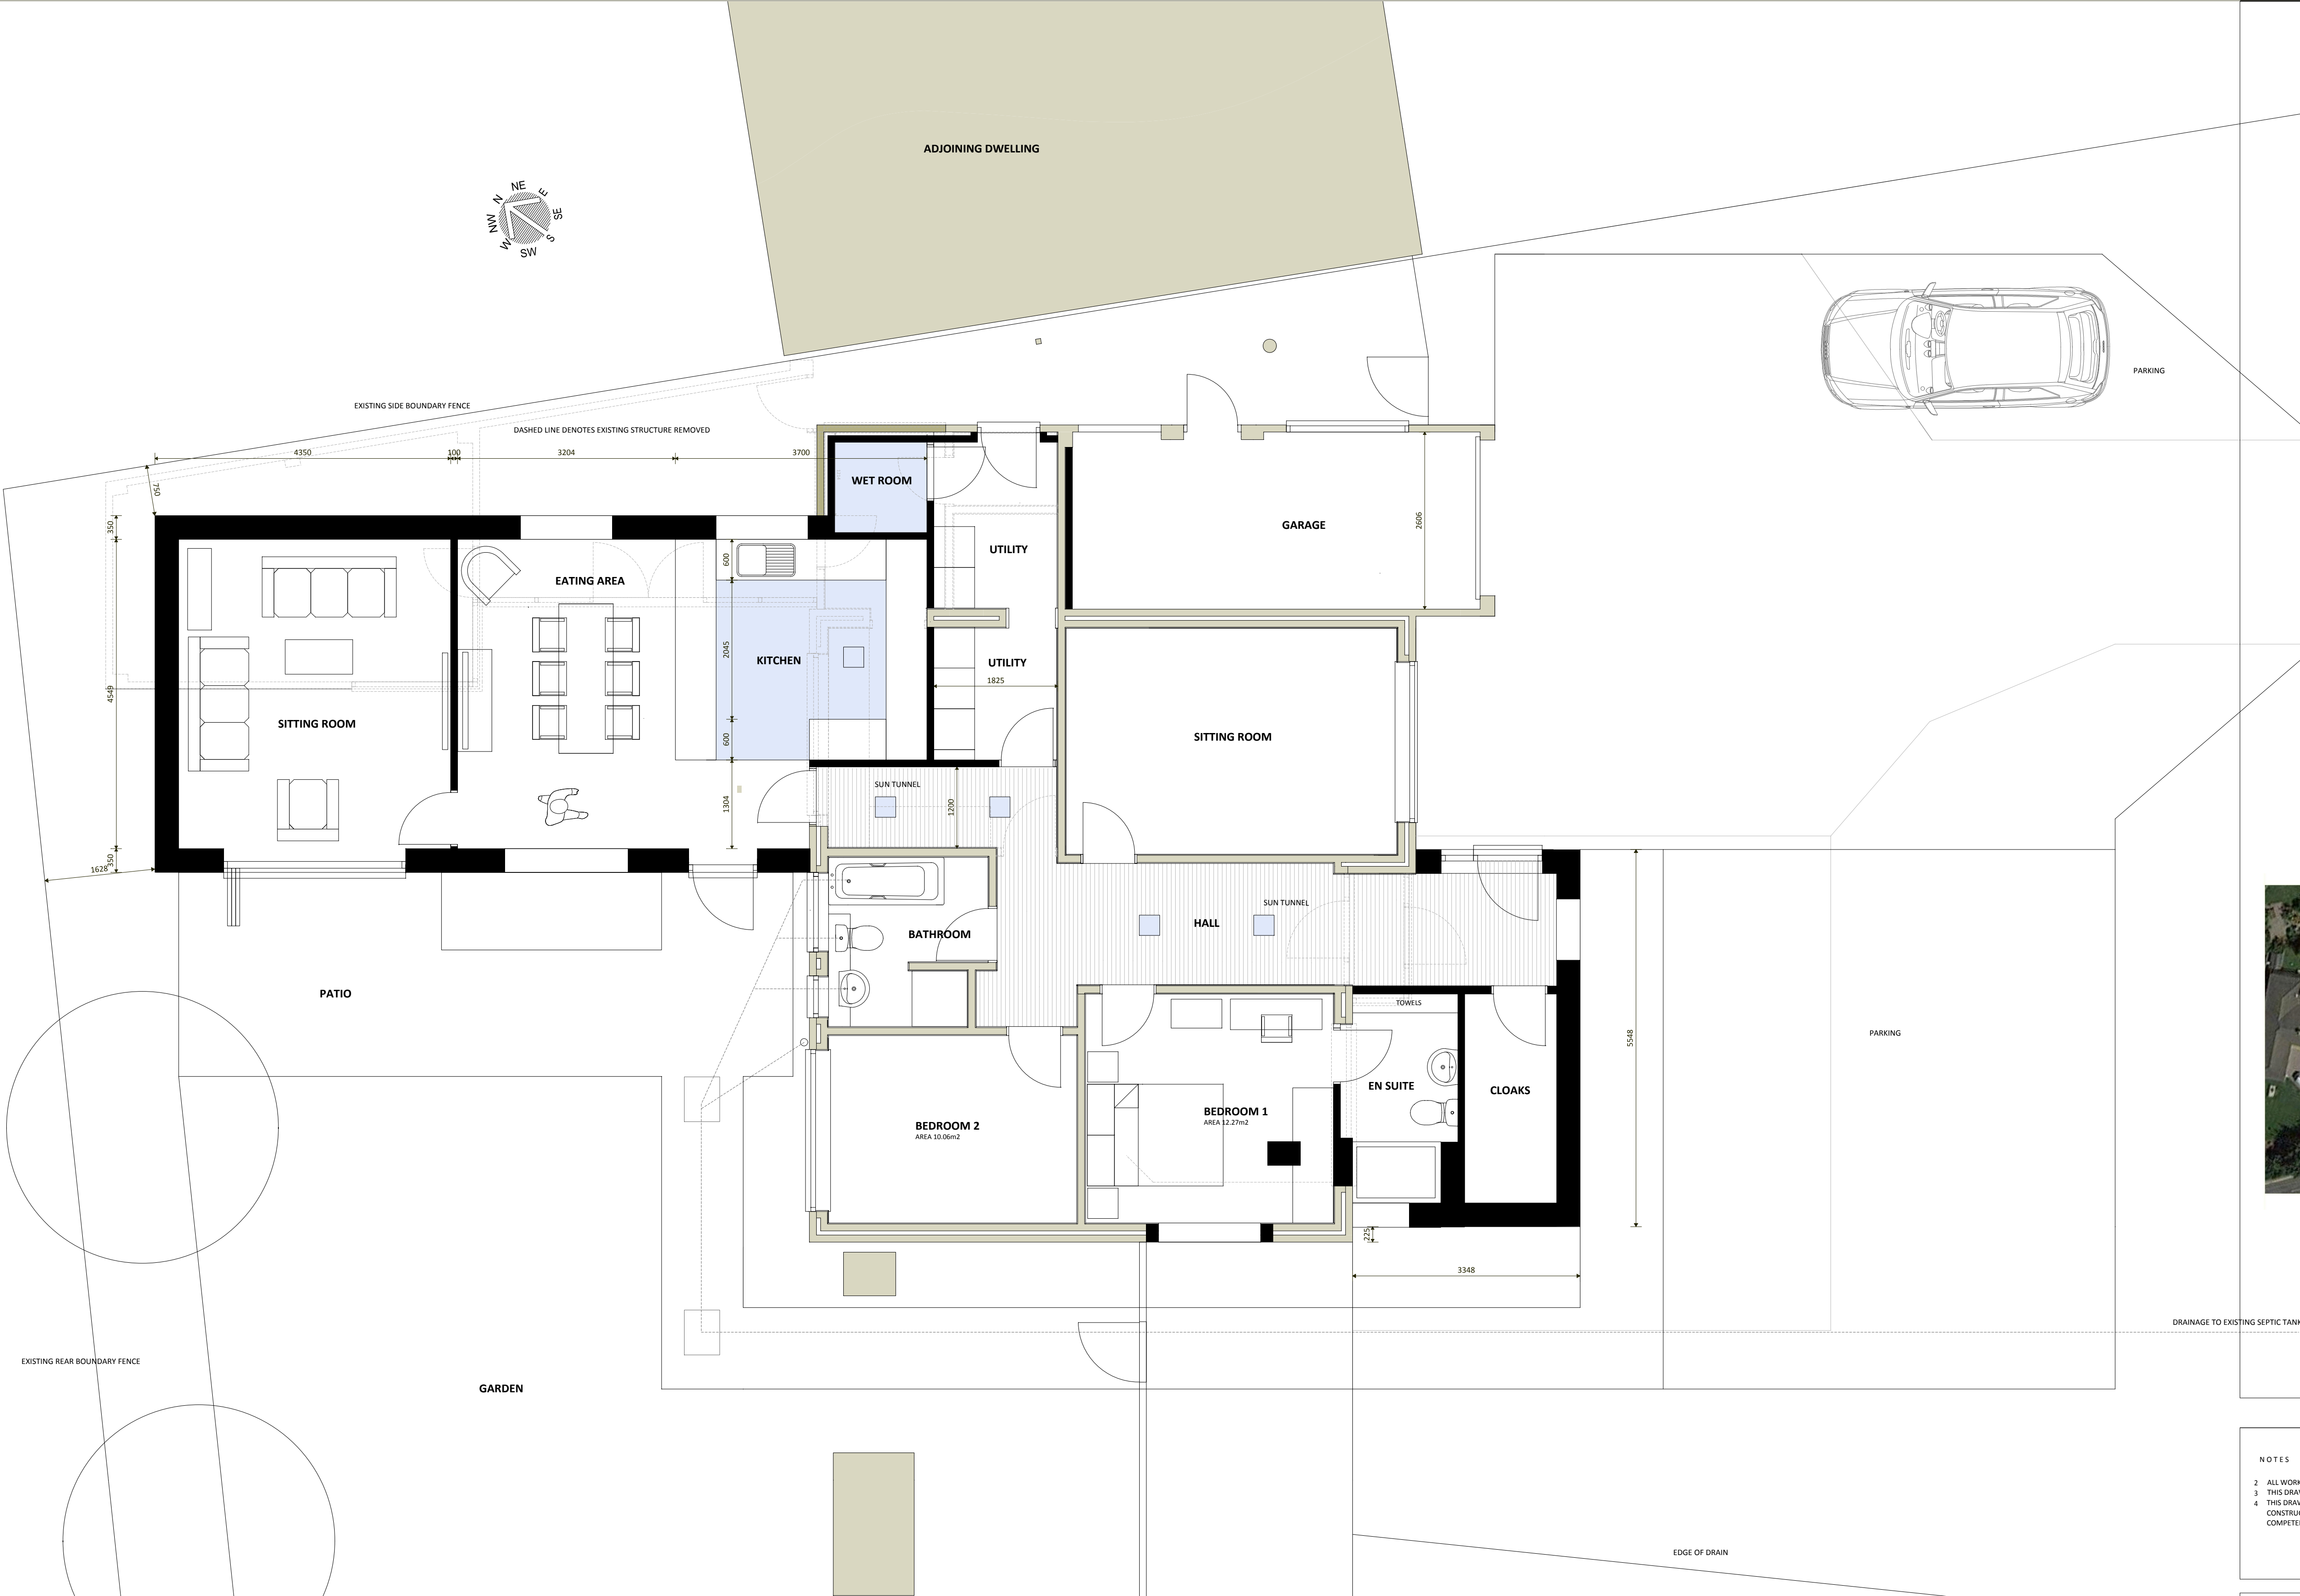

- NOTES
- 2 ALL WORK TO COMPLY WITH THE CURRENT BUILDING REGULATIONS.
 - 3 THIS DRAWING IS THE COPYRIGHT OF SHARMAN ARCHITECTURE
 - 4 THIS DRAWING IS INTENDED TO IDENTIFY THE MAIN FEATURES AND PRINCIPAL COMPONENTS. CONSTRUCTION WORK TO BE CARRIED OUT AND SUPERVISED BY EXPERIENCED AND COMPETENT PERSONNEL. NO HENCE EXHAUSTIVE DETAIL IS NOT REQUIRED.

scale 1:50 PRINT @ A1	date AUGUST 2024	revision C 10/10/2024 REVISED RE PLANNERS
--------------------------	---------------------	--

title PROPOSED GROUND FLOOR PLAN
contract MR RICHARD EAST