


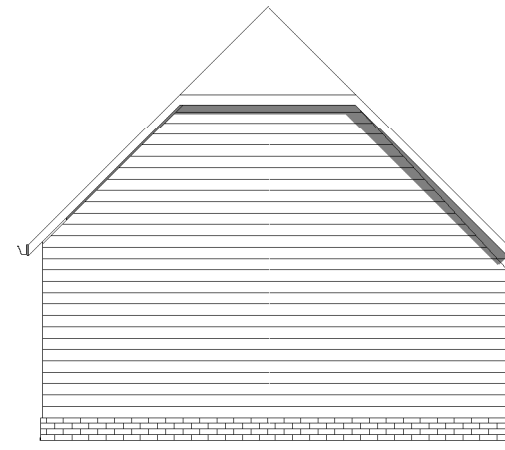

Proposed North Elevation




Proposed West Elevation





Proposed South Elevation


1 : 100

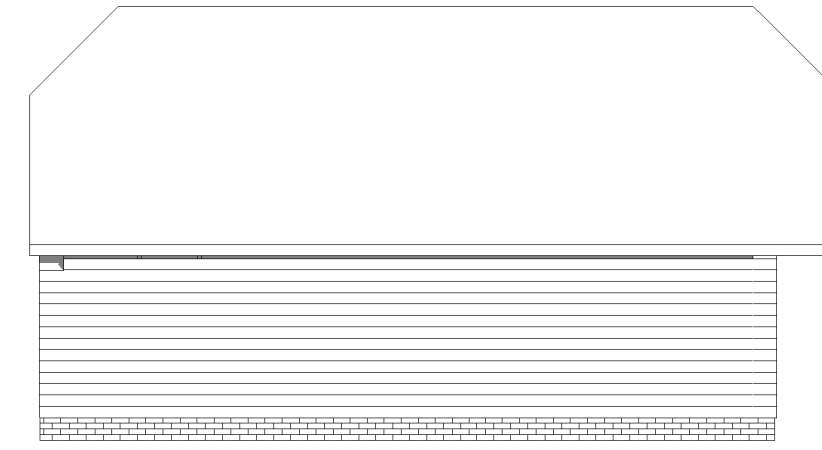


Proposed East Elevation

 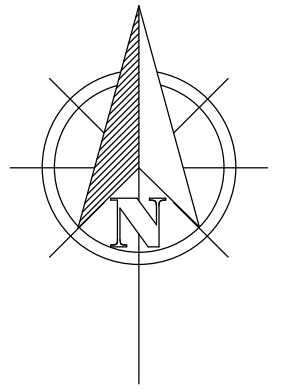


VISUAL SCALE 1:50 @ A1

 


VISUAL SCALE 1:100 @ A1

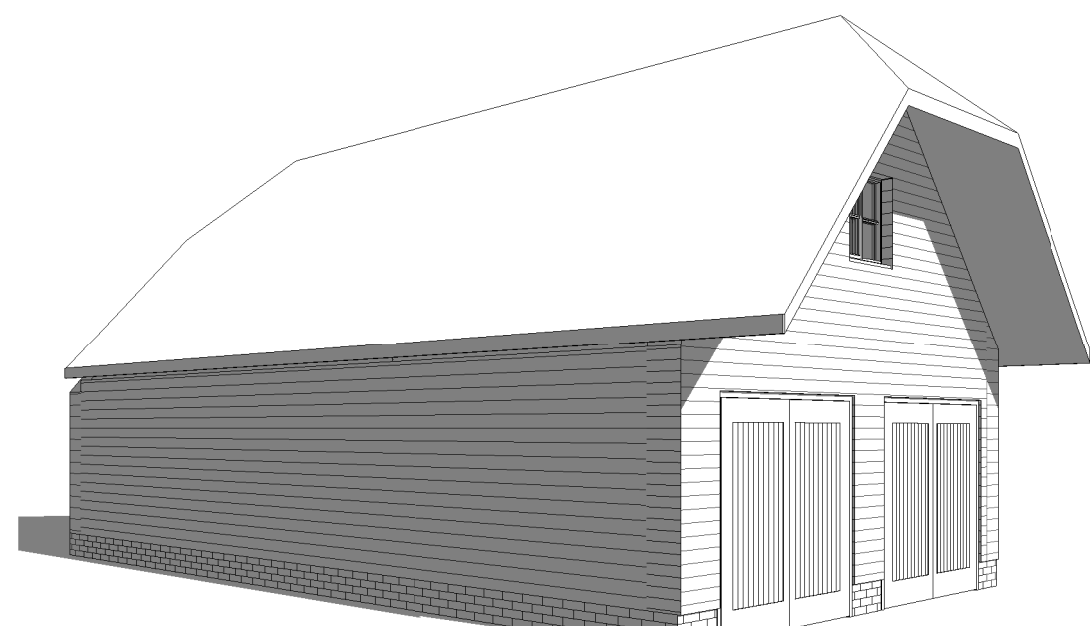

7 3D View 1

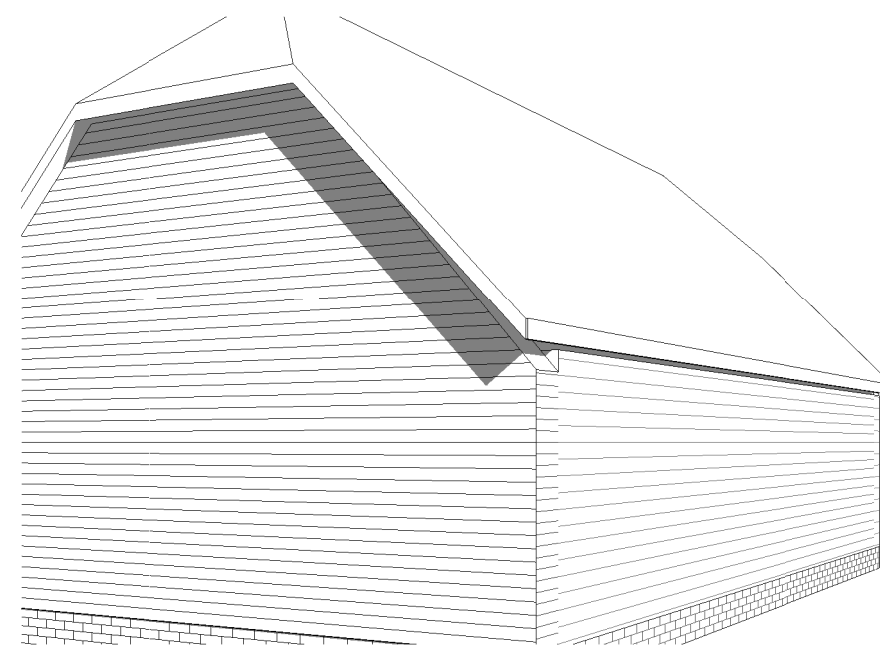

8 3D View 2

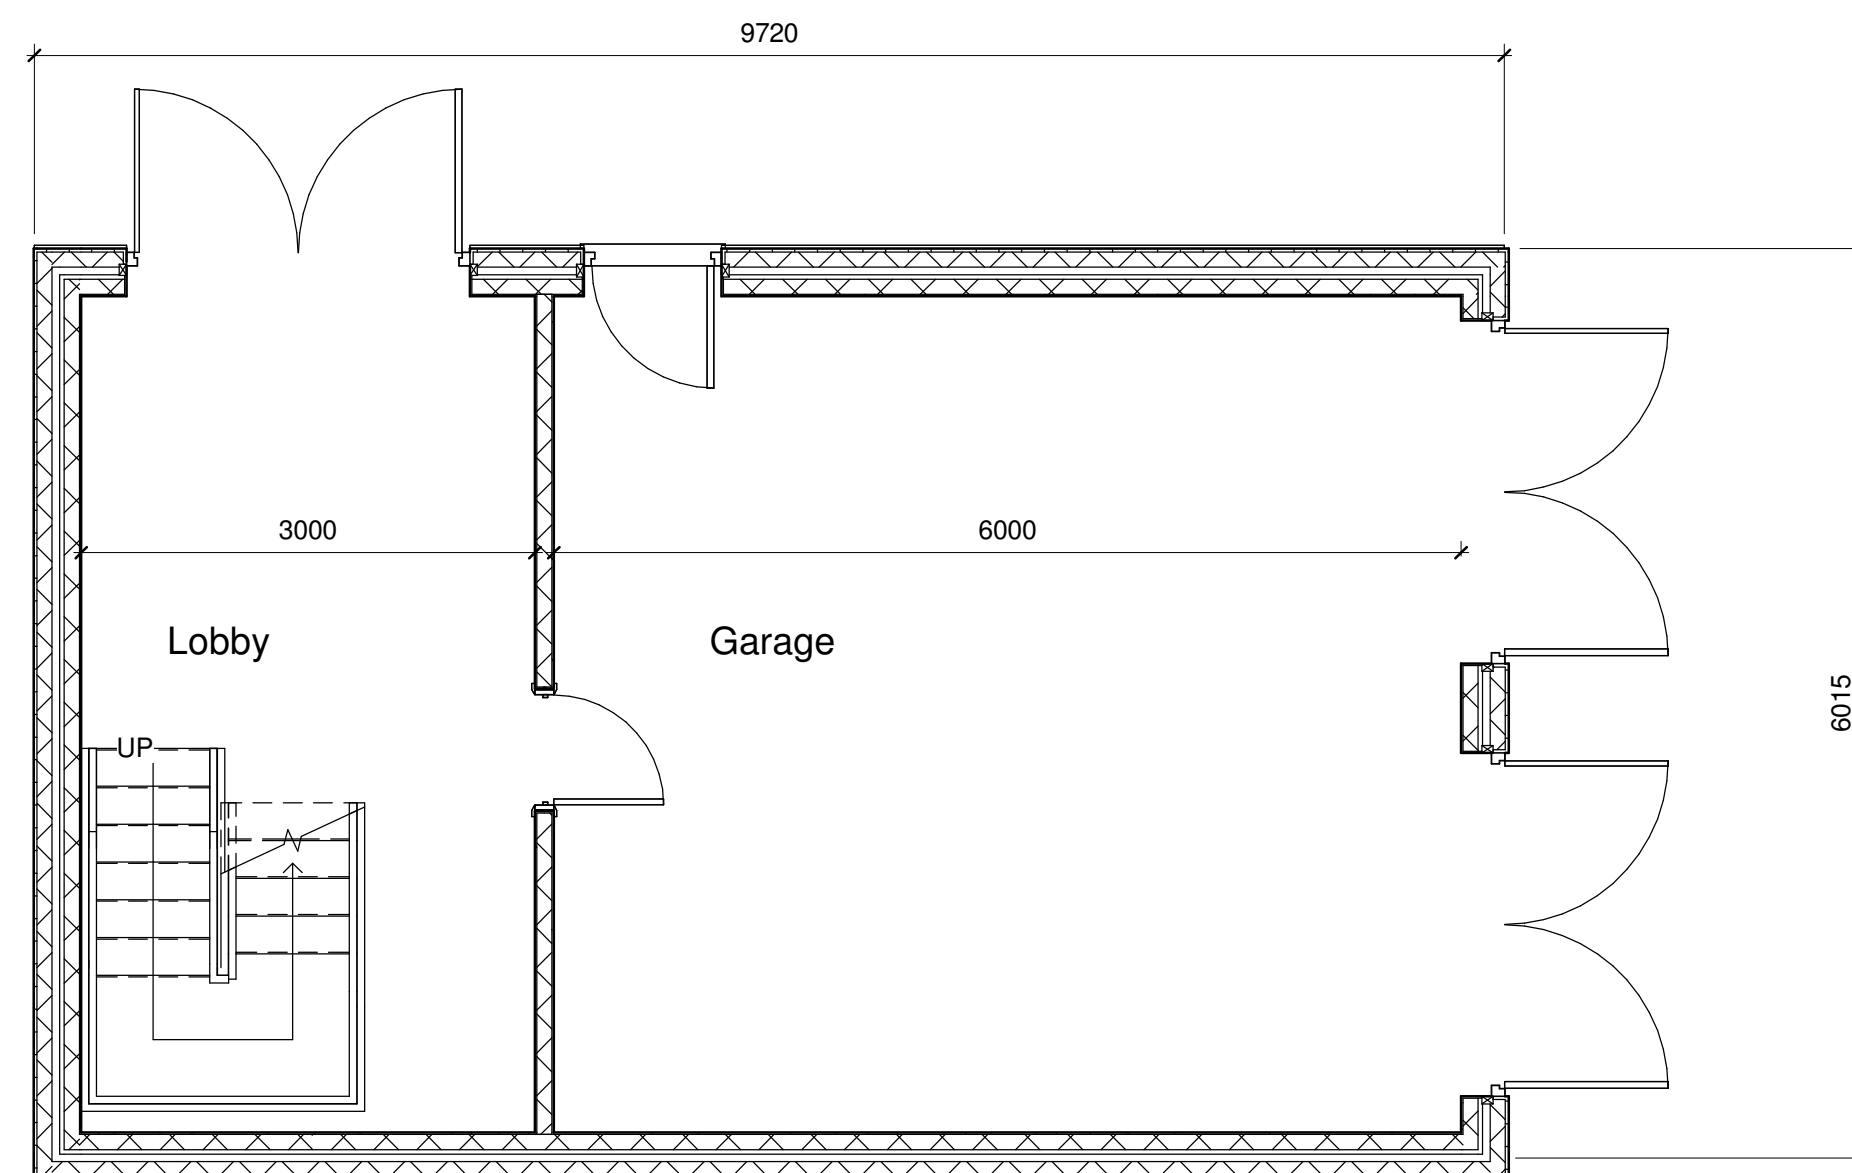

Proposed Ground Floor Plan



Proposed First Floor Plan

[illegible]

Wheatcroft, Rosedale, EN7 6JU.
07874849922

PROJECT

Proposed Single Storey Extension & Detached Garage

CLIENT

Garage

Proposed Floor Plans
Proposed Elevations

DRAWING

Mr & Mrs Palmer

The Hollies, Back Bank, Whaplode Drove.
Spalding, Lincolnshire. PE12 0TT.

DRAWING NUMBER:
RWA-PA-0669-23-05

DATE:
08/15/23

DRAWN BY:
RW

SCALE (@ A1):
As indicated

COPIES OF THESE DRAWINGS MUST NOT BE TRADED, LOANED OR ALTERED FOR ANY PURPOSE OTHER THAN THAT FOR WHICH THEY ARE ISSUED WITHOUT WRITTEN PERMISSION OF RW ARCHITECTURAL. ANY UNAUTHORIZED ALTERATION OF ANY OF THESE DRAWINGS WITHOUT THE WRITTEN PERMISSION OF RW ARCHITECTURAL WILL BE CONSIDERED A VIOLATION OF THE BUILDING REGULATIONS APPROVAL AND WILL NOT CONSTITUTE A FULL SPECIFICATION FOR THE PROPOSED WORK. THE PROPOSED WORK MUST NOT BE SUPERSEDED/REPLACED BY REVISAS ARCHITECTURAL LIMITED WITHOUT THE WRITTEN PERMISSION OF RW ARCHITECTURAL. THE BUILDING REGULATIONS APPROVAL IS THE BUILDERS/CONTRACTORS RESPONSIBILITY TO CONTROL WORKMANSHIP/MATERIALS AND TO ENSURE COMPLIANCE WITH ALL THE RELEVANT MATERIALS ON THE DRAWINGS, THE FACT THAT MATERIALS ARE NOT MENTIONED ON THE DRAWINGS DOES NOT IMPLY THAT THEY ARE NOT REQUIRED. THE BUILDERS/CONTRACTORS MUST ENSURE COMPLIANCE IN CARRYING OUT THE WORK. ALL WORKS AND MATERIALS TO BE FITTED AND INSTALLED MUST BE APPROVED BY RW ARCHITECTURAL. THE BUILDERS/CONTRACTORS MUST OBTAIN AND PROVIDE COPIES OF THE BUILDING REGULATIONS AND CURRENT NRC KINETIC REGULATIONS TO THE BUILDING REGULATIONS OFFICE PRIOR TO COMMENCEMENT OF WORK.

MEASUREMENTS ON THIS DRAWING ARE NOT TO BE SCALED FOR CONSTRUCTION/REVISIONS. THE BUILDERS/CONTRACTORS MUST OBTAIN THE BUILDING REGULATIONS APPROVAL TO BE CHECKED BY THE BUILDERS/CONTRACTOR PRIOR TO THE COMMENCEMENT OF WORK AND ANY ALTERATIONS TO THE DRAWINGS MUST BE APPROVED BY RW ARCHITECTURAL PRIOR TO BEING CARRIED OUT. THE BUILDERS/CONTRACTORS MUST OBTAIN THE BUILDING REGULATIONS APPROVAL PRIOR TO THE OUTSIDING OF THE OFF WORKS AND NOT FINISHED PLASTER IT IS RECOMMENDED THAT A SITE VISIT BE MADE TO THE BUILDING PRIOR TO COMMENCEMENT OF WORK. THE BUILDERS/CONTRACTORS MUST OBTAIN THE BUILDING REGULATIONS APPROVAL PRIOR TO COMMENCEMENT OF WORK AND ANY ALTERATIONS TO THE DRAWINGS MUST BE APPROVED BY RW ARCHITECTURAL PRIOR TO BEING CARRIED OUT.

REMARKS:

THE BUILDERS/CONTRACTORS WILL NOT SHARE ANY CONFIDENTIAL INFORMATION WITH OTHERS WITHOUT YOUR CONSENT. FOR A COPY OF OUR PRIVACY POLICY PLEASE CONTACT: info@revisasarchitectural.co.uk

Health & Safety

It is the client's to ensure that the appointed contractor is familiar with and complies with Health & Safety for Building