



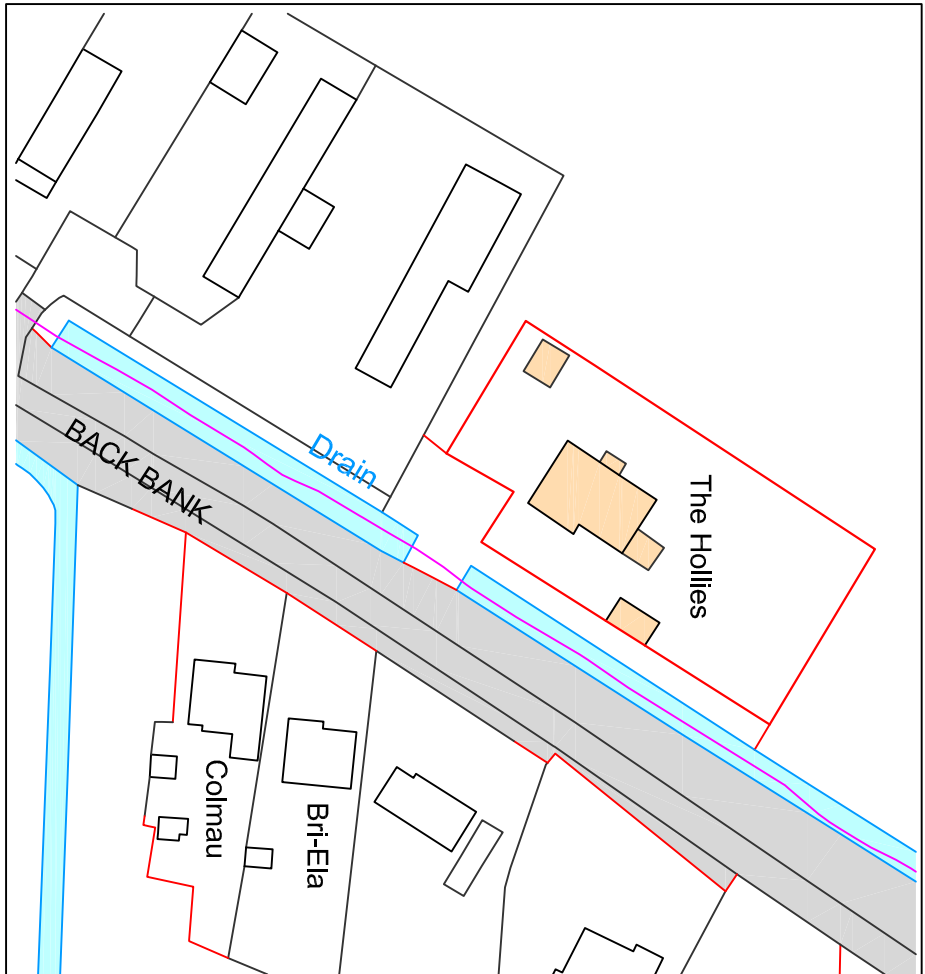


Site Plan 1:1250

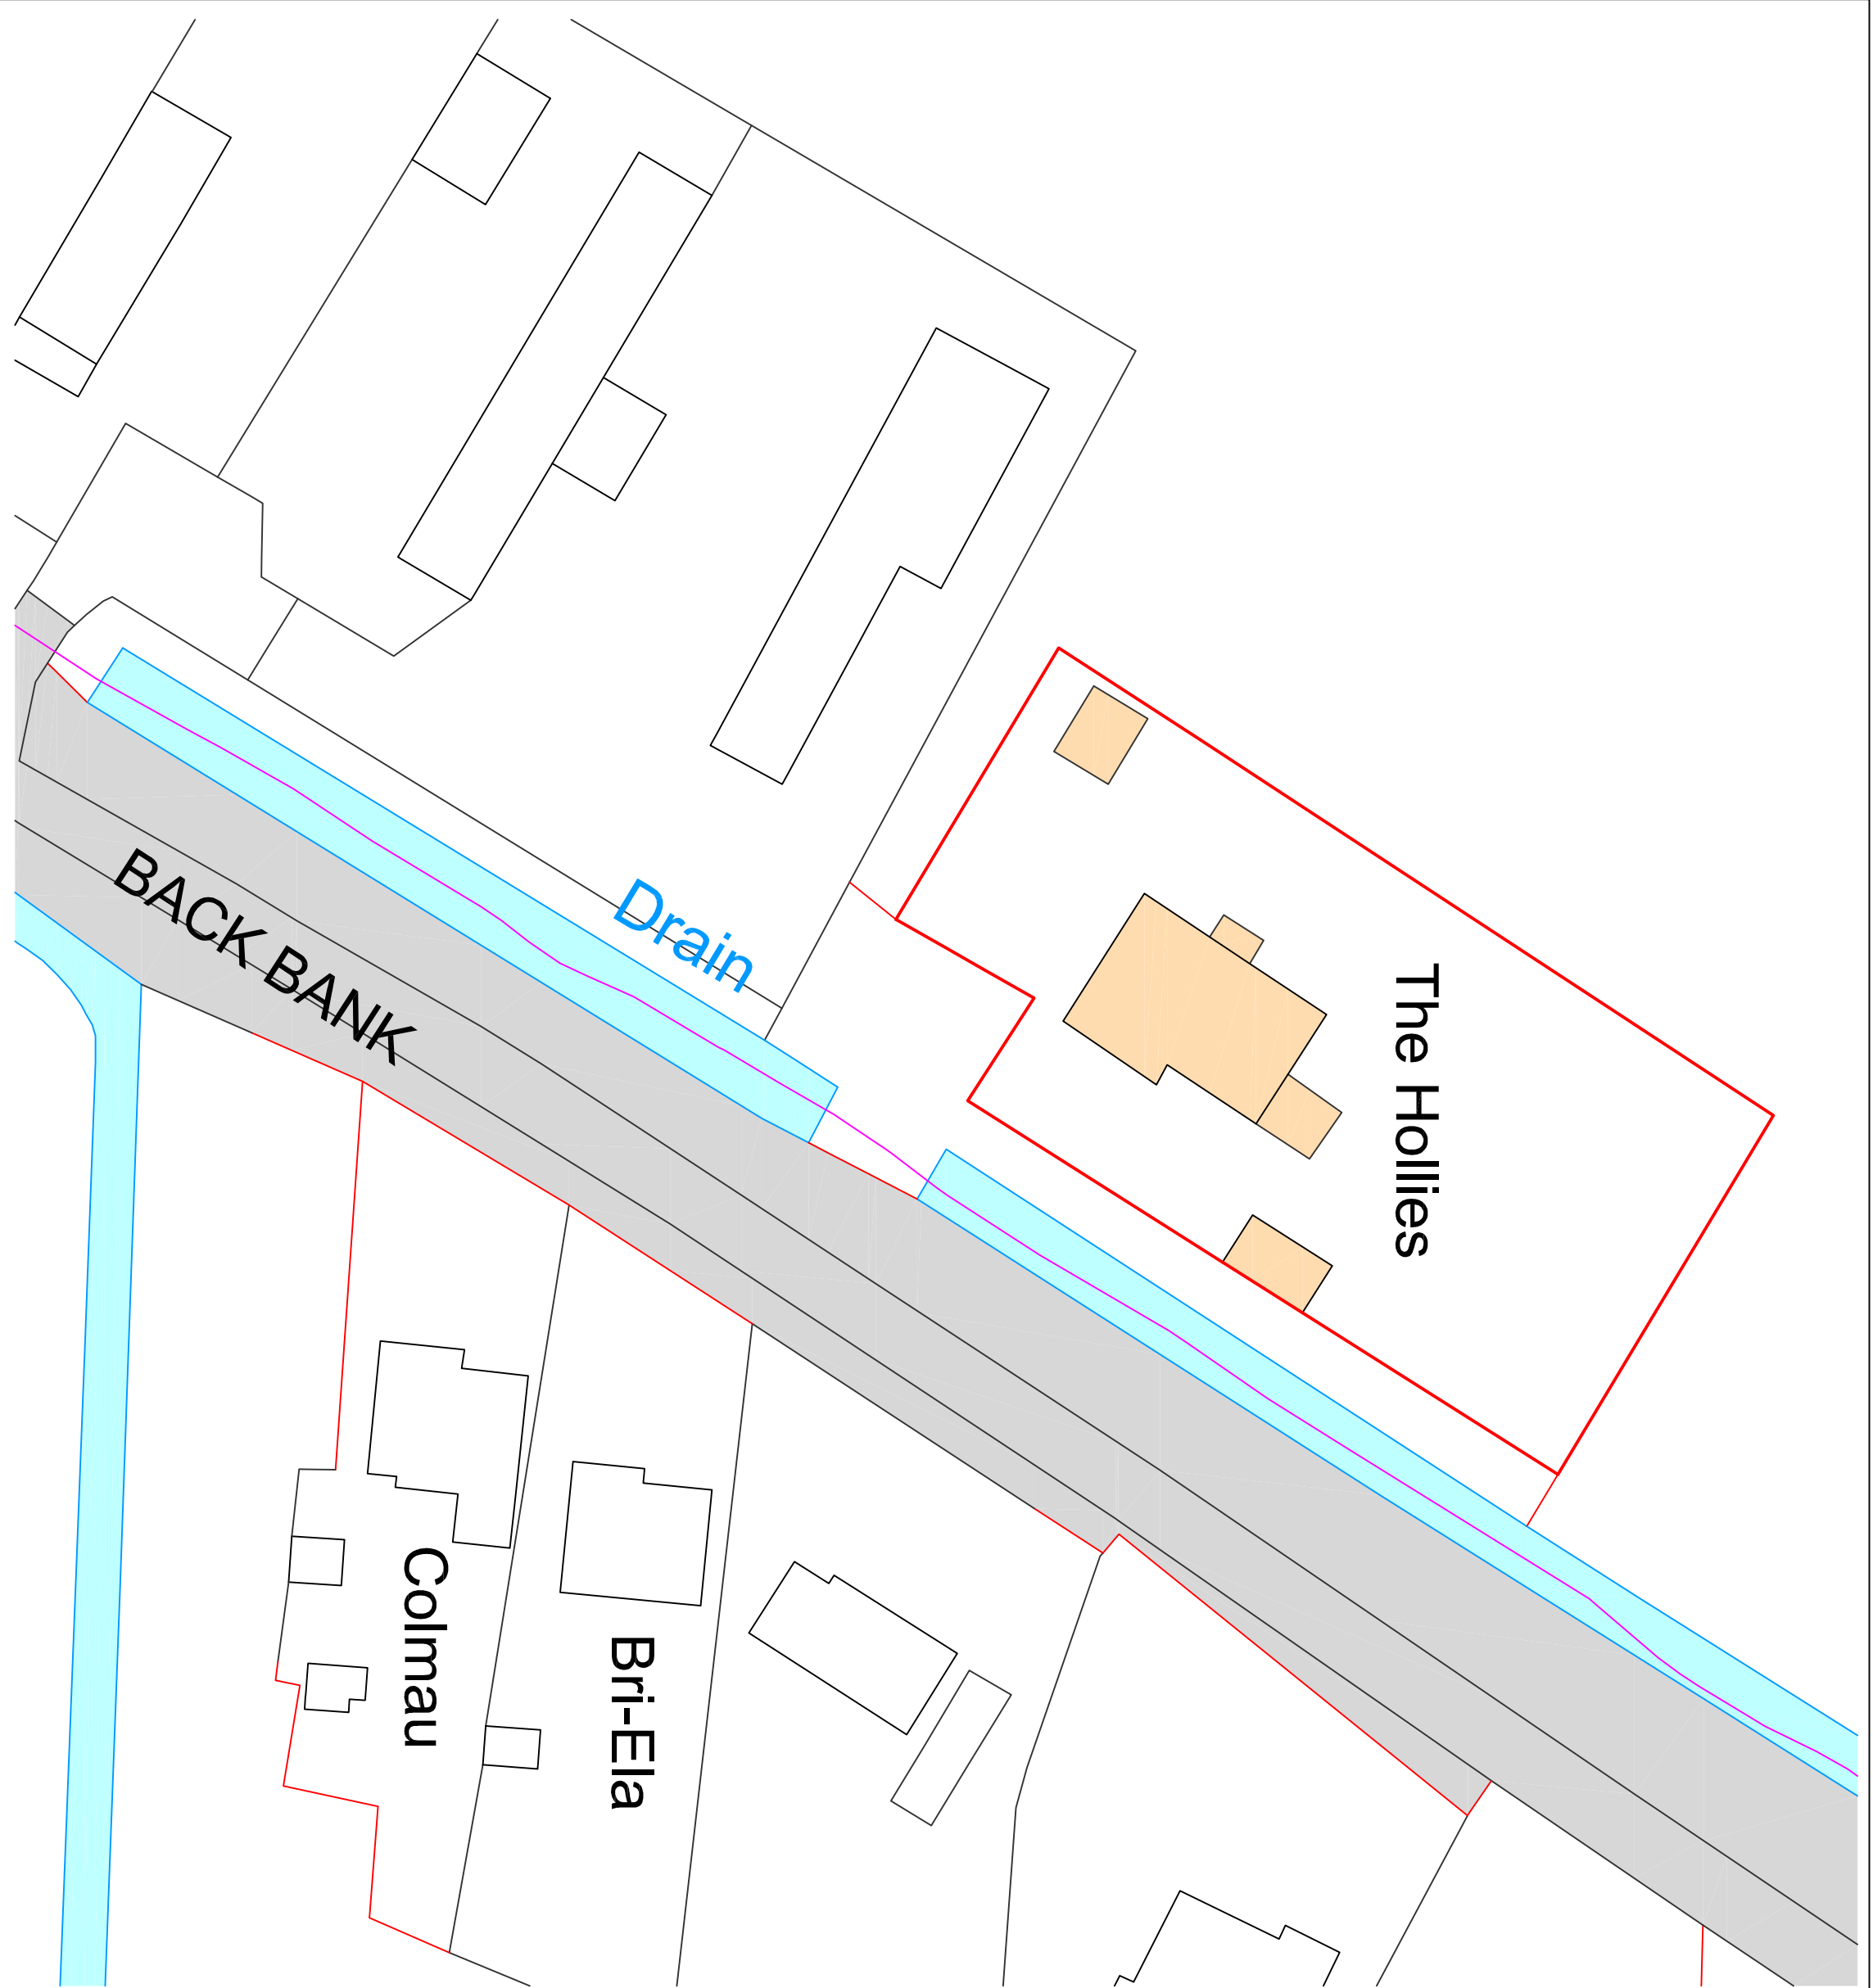


Ordinance Survey, (c) Crown Copyright 2023. All rights reserved. Licence number 100022432

Existing Block Plan 1:500

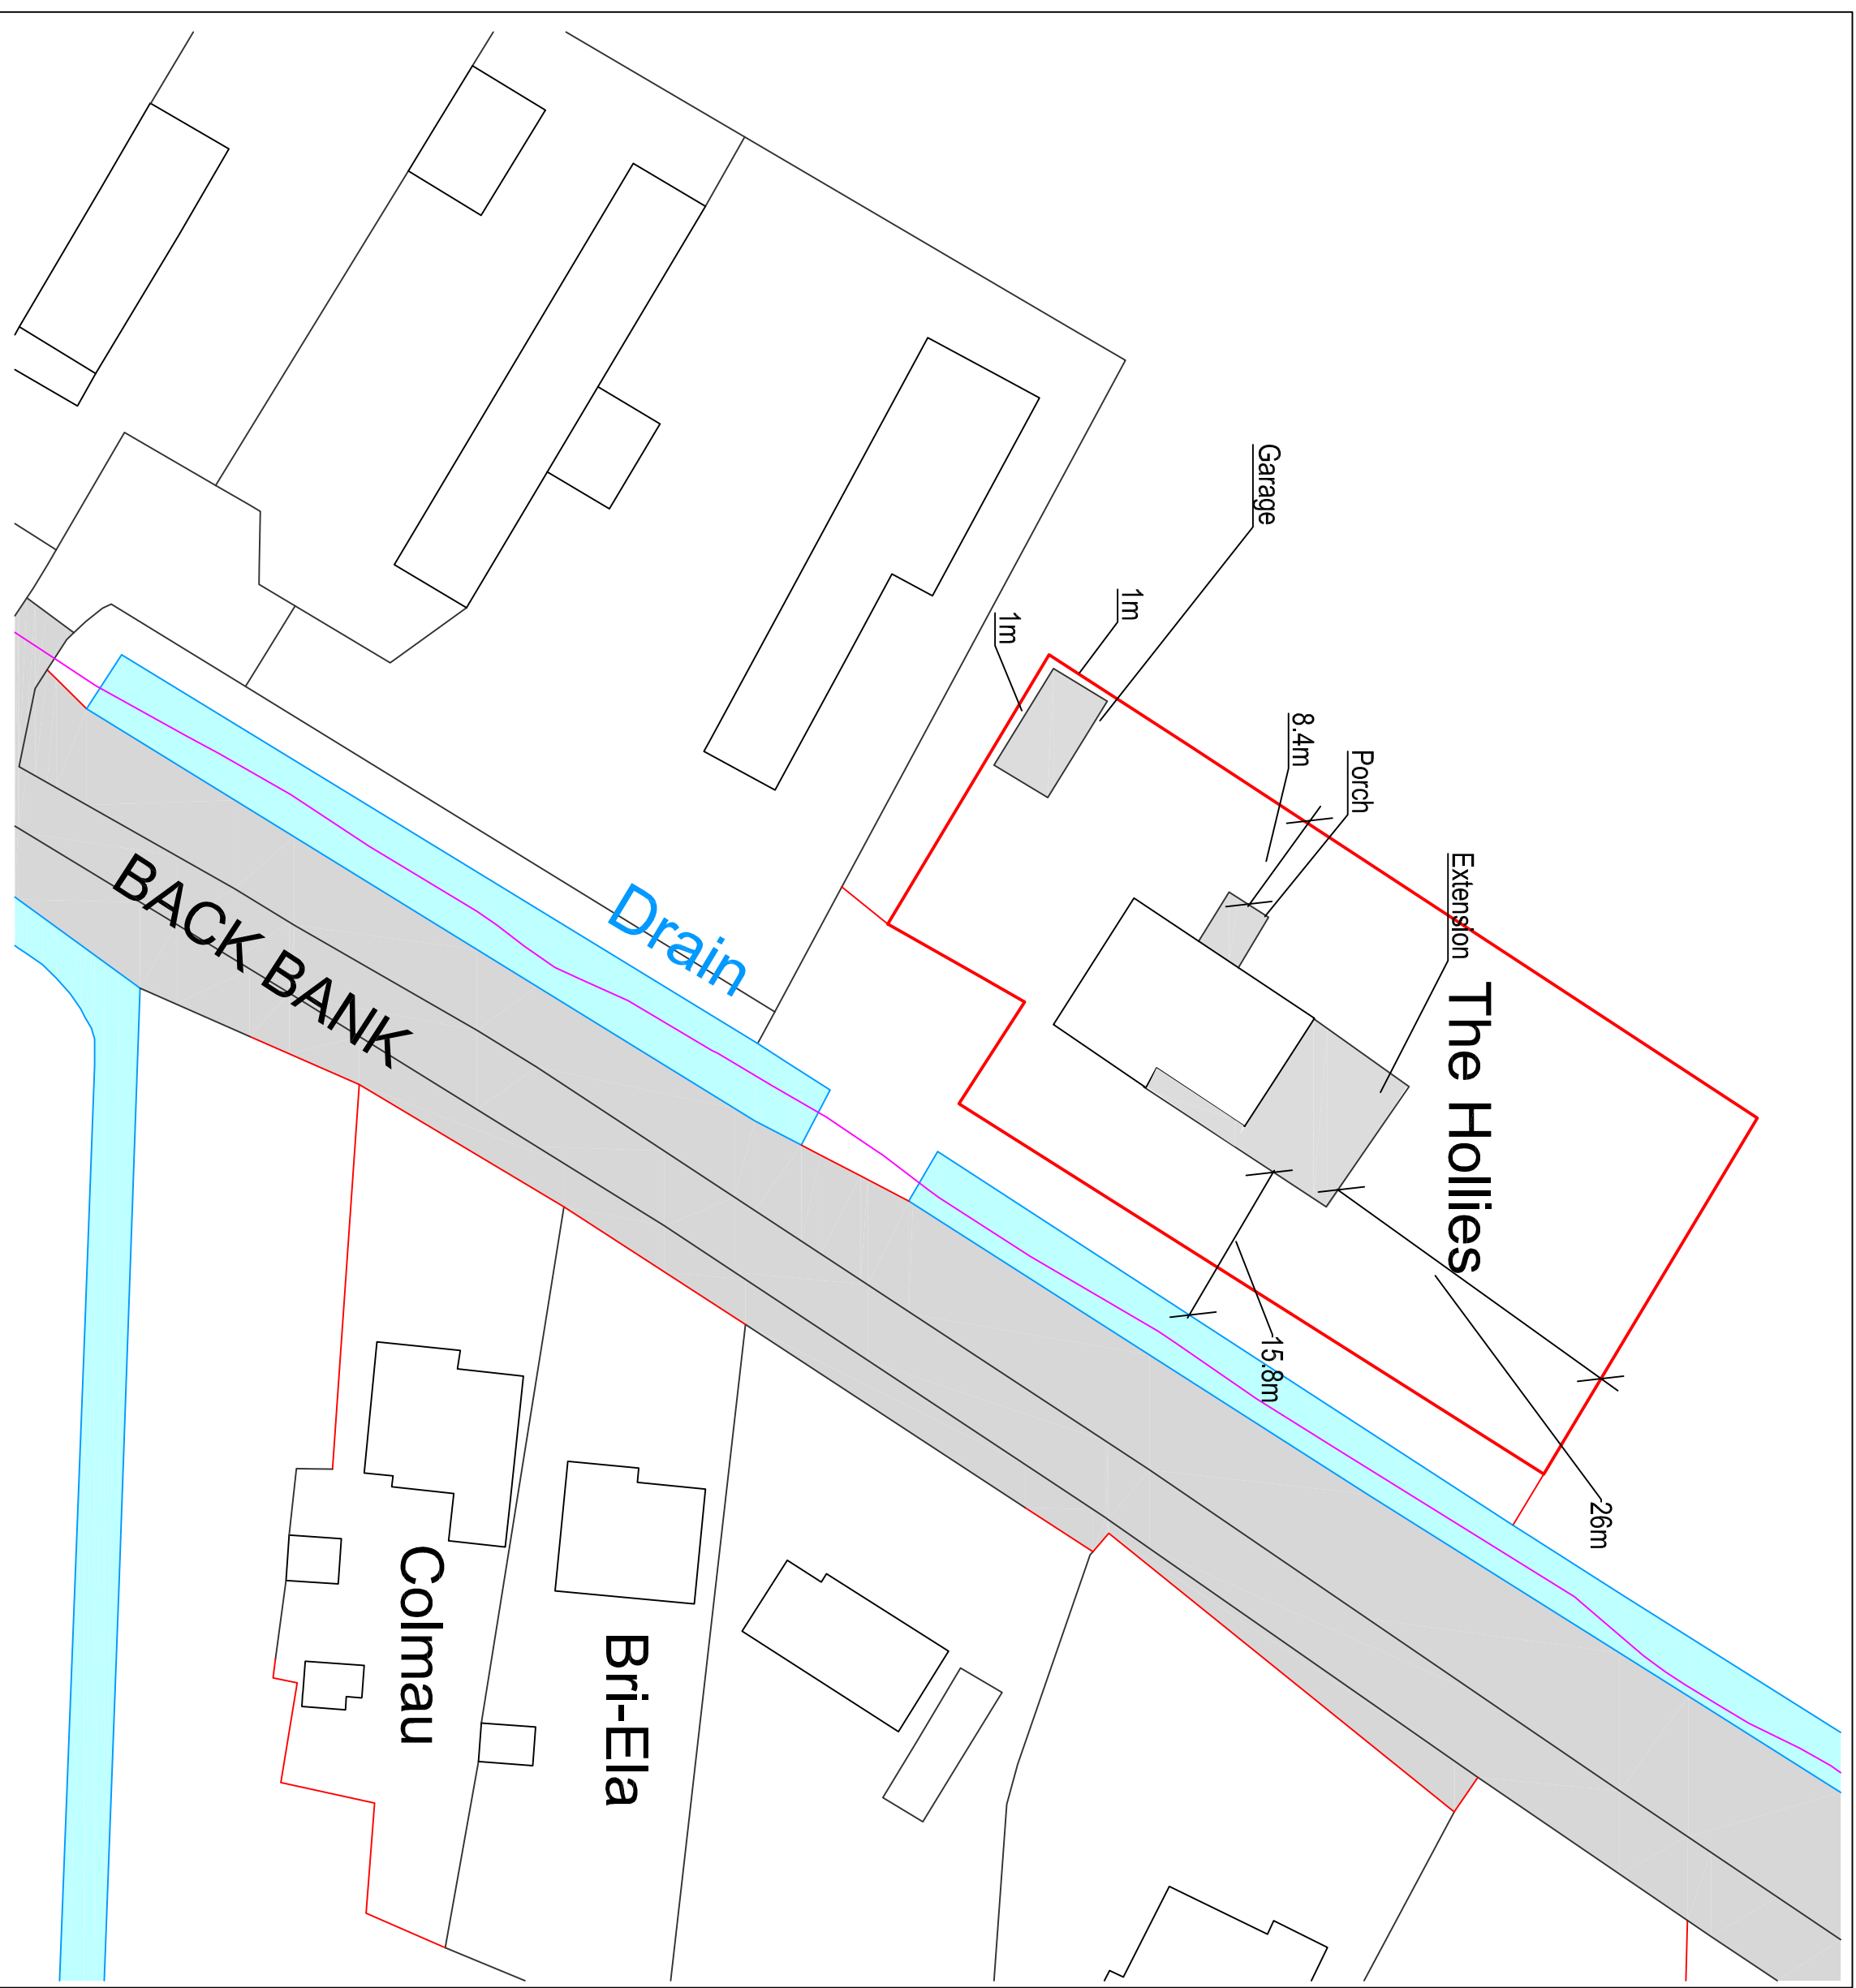

Proposed Block Plan 1:500

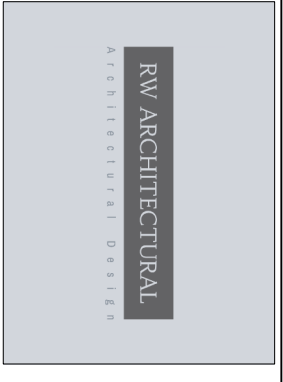[illegible]

07874 849922 rwdesign026@gmail.com

PROJECT

Proposed Single Storey Extension

TITLE

Proposed Ground Floor Plan
Proposed Elevations

CLIENT

Mr & Mrs Palmer

The Hollies, Back Bank, Whaplode Drove.
Spalding, Lincolnshire. PE12 0TT.

DRAWN BY	DATE
----------	------

SCALE (@ A1)	PROJECT NUMBER

DRAWING NUMBER
RWA-PA-0669-23-04