


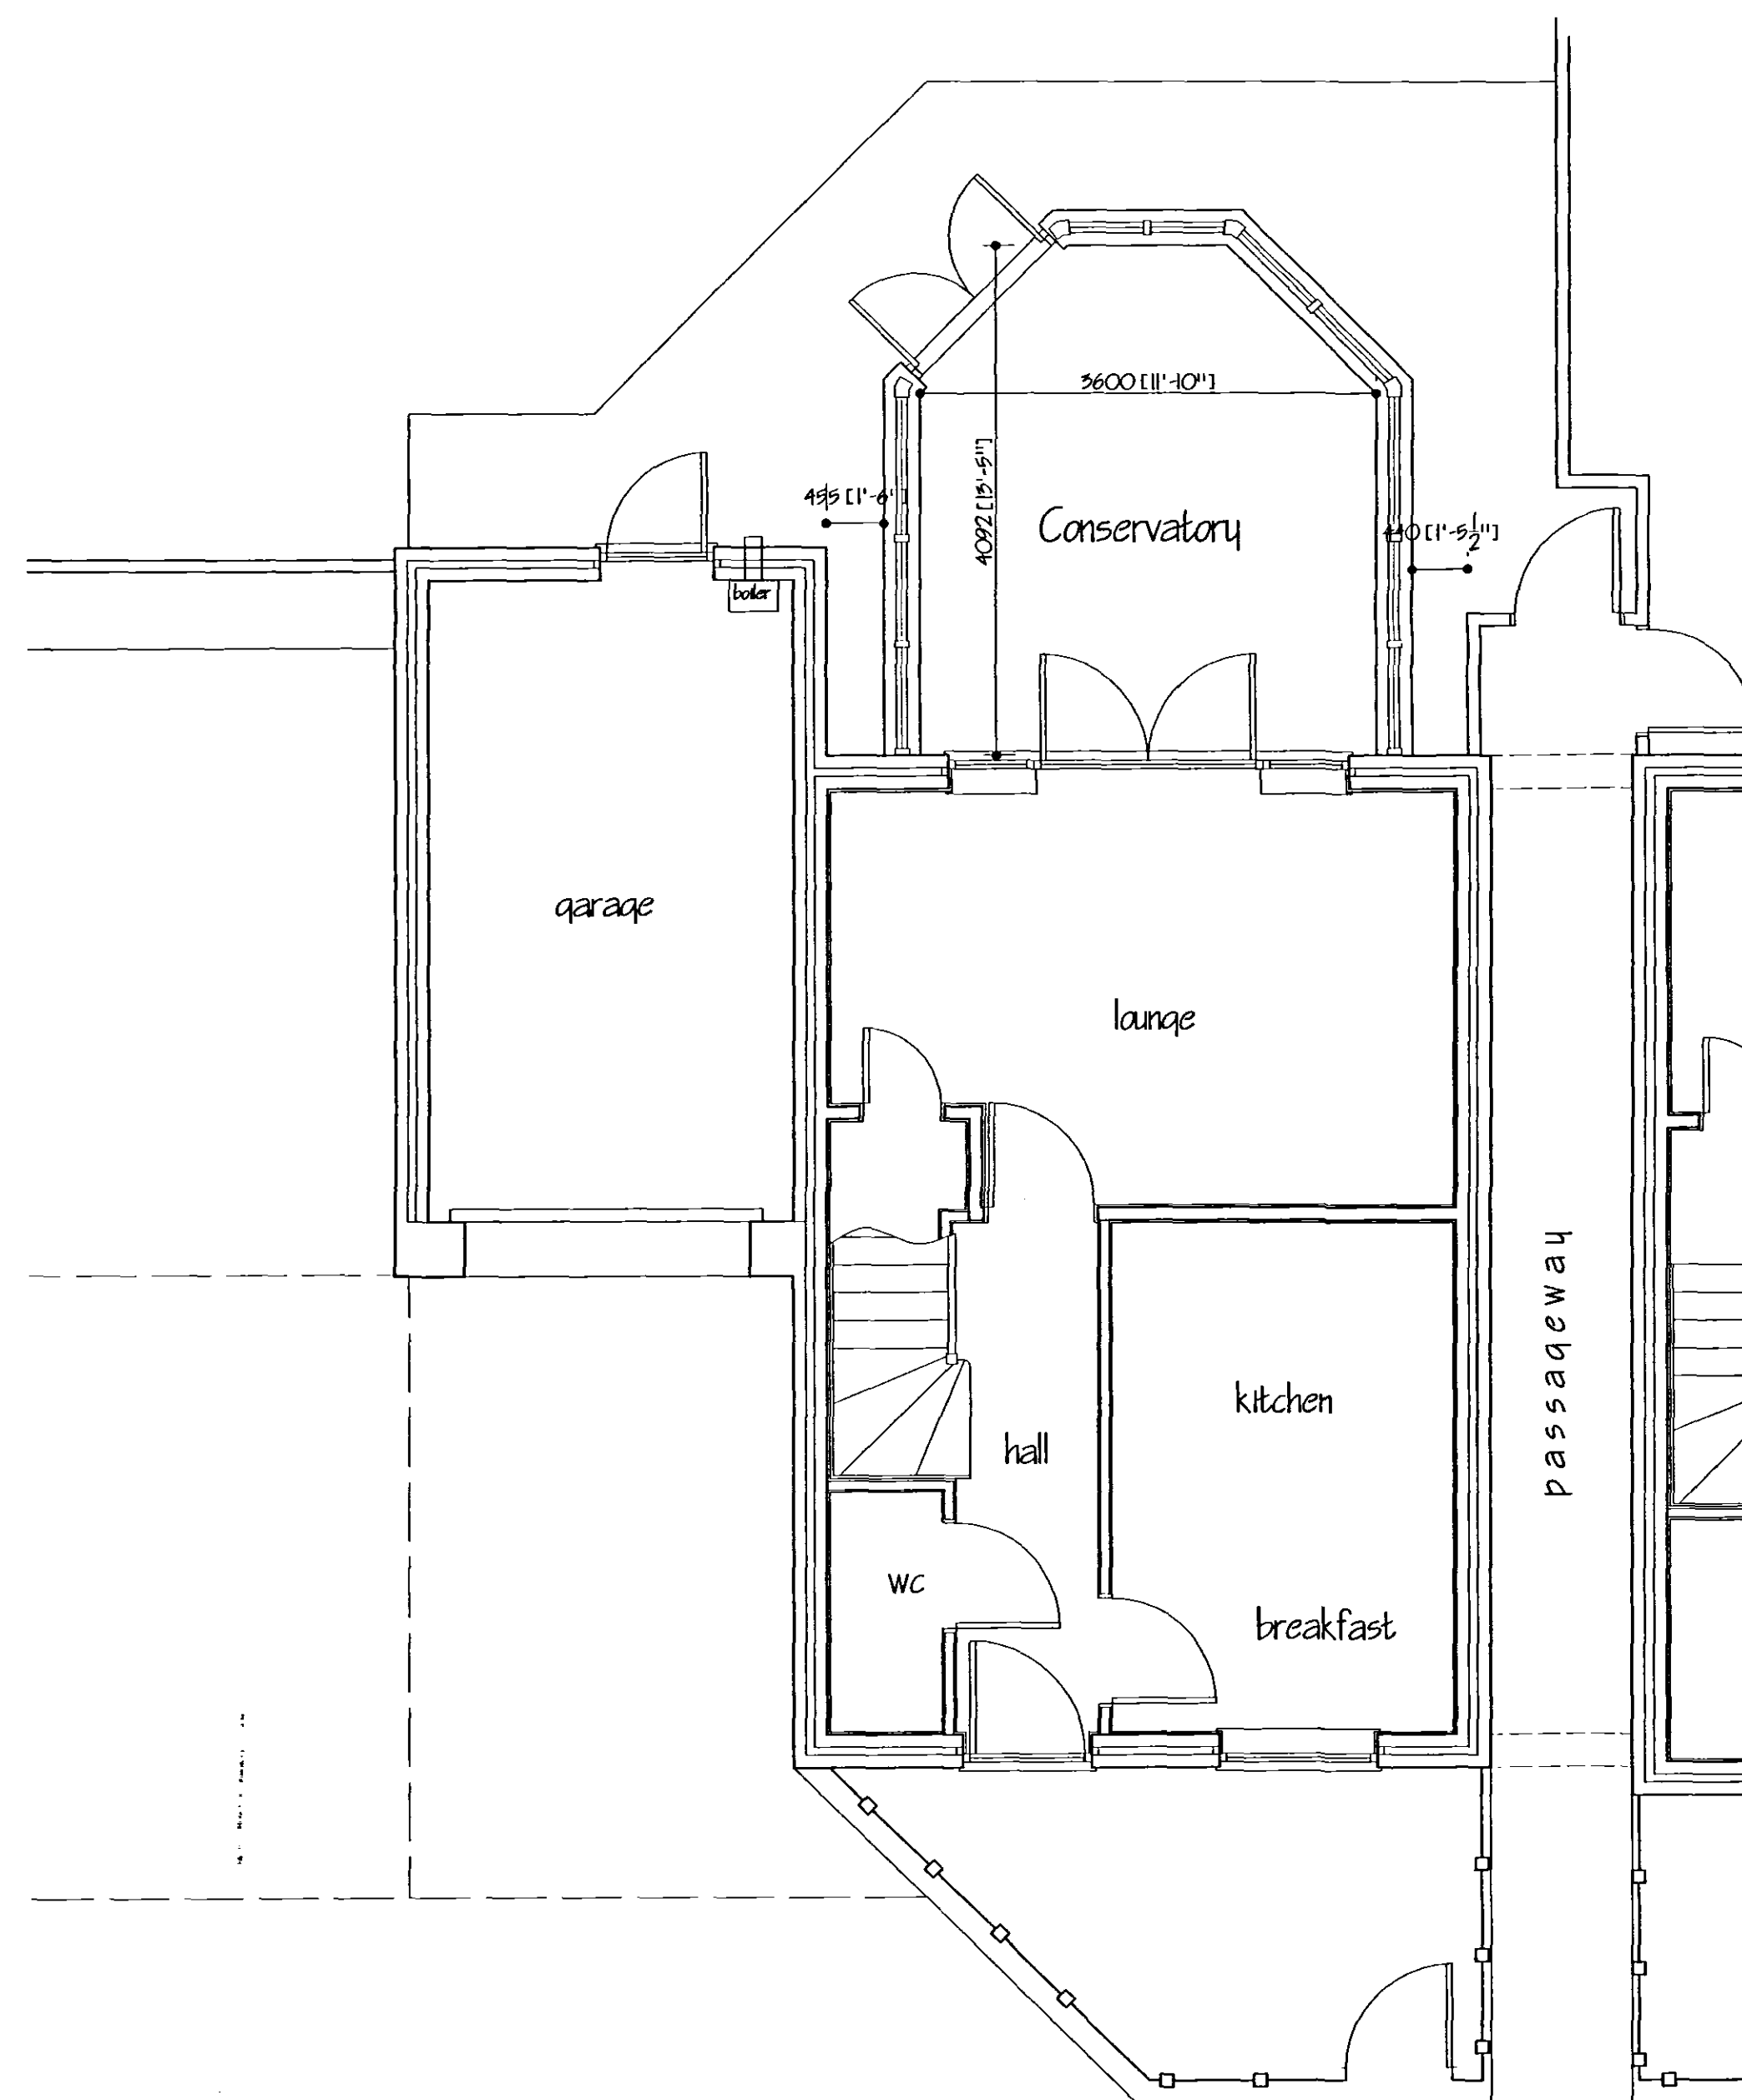

**DETERMINE
PLAN**

**SHDC
PLANNING & DEVELOPMENT**
- 7 JUN 2007
Ref. 0762107

ref.	revision	date
G. R. MERCHANT I.ENG AMICE FIWO ARCHITECTURAL, STRUCTURAL AND LAND DRAINAGE CONSULTANTS Unit 4, Wrights Mews 12A Park Road, Holbeach, Spalding, Lincs. PE12 7EE Tel: 01406 480800 Fax: 01406 488744 E-Mail: G. R. Merchant @ Merchant. F9. Co. UK		
Project PROPOSED CONSERVATORY PLOT 18 'THE ORCHARDS' BROADWAY, CROWLAND		
Client DGM PROPERTIES LTD.		
Drawing FLOOR PLANS & ELEVATIONS - PROPOSED		
Job Ref.	Drawing No.	
1598/07	02	
Date	Drawn	
MAY '07	SLH	
Scales 1/50 1/100		
DO NOT SCALE FROM THIS DRAWING This drawing is copyright and may not be altered, traced, photographed or used for any other purpose other than that for which it is issued. The Client/Contractor is to check all dimensions on site and report any discrepancies to the Architect. All details shown on this drawing including foundations are based upon typical site conditions related to the area. No responsibility can be accepted for abnormal conditions which may be discovered during construction unless reported to the Architect so that design amendments may be considered. The soil surveys are recommended in respect of foundations to establish specific site conditions before foundation work is undertaken. This drawing is issued in the context of information contained and does not purport to provide a full specification of the works. It is solely for the purpose of obtaining Planning / Building Regulation approval. This drawing shall not be used as a contract document alone. The works shall not be executed or inspected on site by G R Merchant or any representative thereof. It is the Client or their appointed agents responsibility to control execution, installation of materials, adherence to specifications, methods to construct etc. All materials to be used in construction shall and all components and materials etc. to be used shall and be tested etc. It shall conform with manufacturers instructions and relevant codes of practice. Materials shall conform to appropriate British standard specification or ENA certificate or European code equivalent. The Employer / Client shall ensure that the selected contractor is competent with and adopts all measures necessary to achieve compliance with Health and Safety legislation for Building sites and Work places. The Employer / Client is advised that should the works need to comply with the Construction Design and Management Regulations an Independent Planning Supervisor will be required. The works shall comprise of all that is shown on the drawing and details that may not specifically shown but may be reasonably inferred as necessary to carry out the works shall be deemed to be included.		