


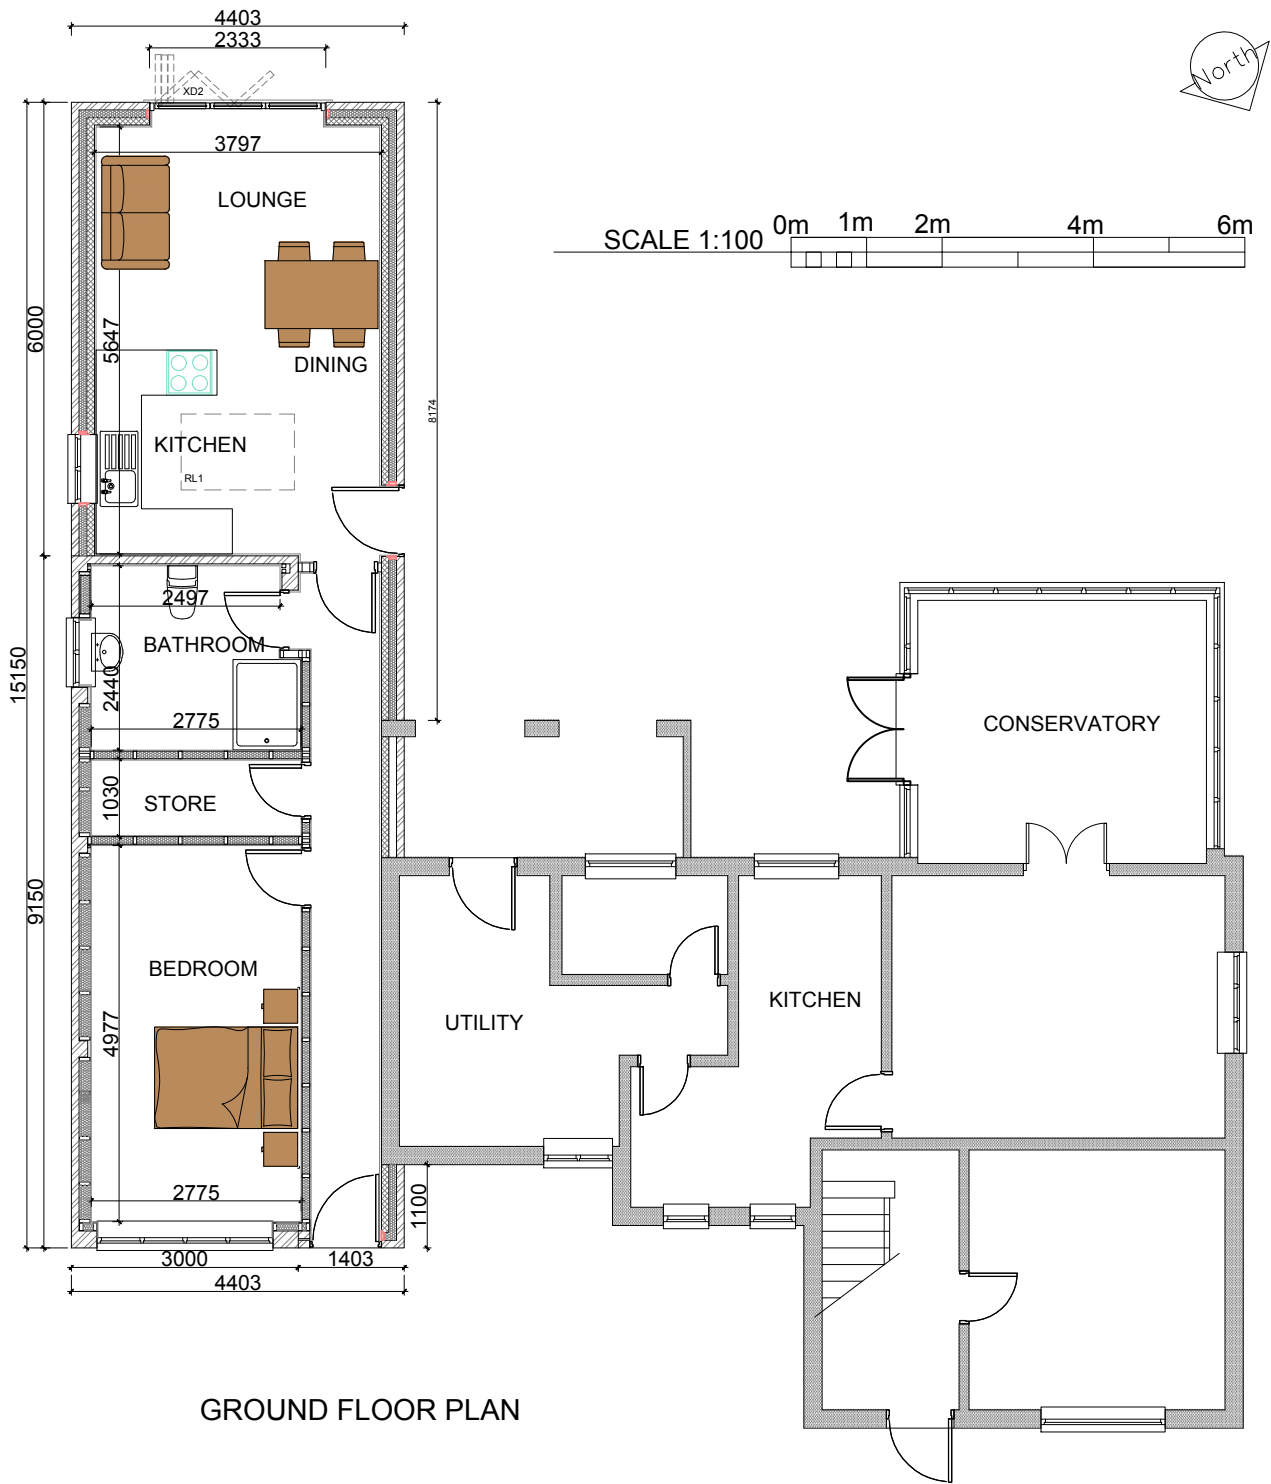

CHISWICK ARCHITECTURAL Ltd.

32 Spring Avenue Hampton Vale
Peterborough Cambridgeshire PE7 8BA
m: 07714 332 331 t: 01733 242 852
e: info@chiswickarchitectural.com

Registered in England & Wales | 11843354

PLANNING

Client

Mrs Louise M Sboui

Project

Extension & Alterations
Retirement Annexe
164 Nene Terrace Road
Crowland
PE6 0LH

Drawing Title

Proposed Floor Plan & Elevations

Drawn	Date	Checked	Scale
RAC	AUG2024	—	1:100@A3
Job No	Drawing No	Revision	Note
NTR24	020	—	