


PROPOSED GROUND FLOOR PLAN




PROPOSED FRONT (WEST) ELEVATION

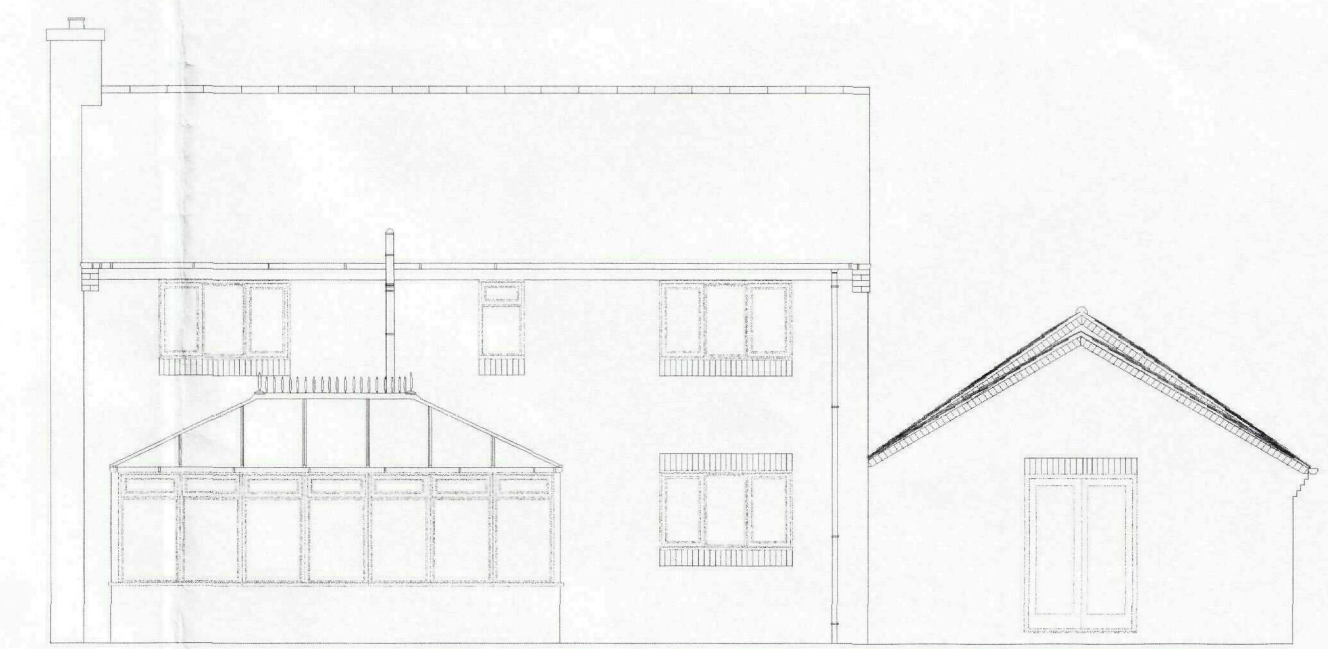

PROPOSED REAR (EAST) ELEVATION




PROPOSED SIDE (SOUTH) ELEVATION

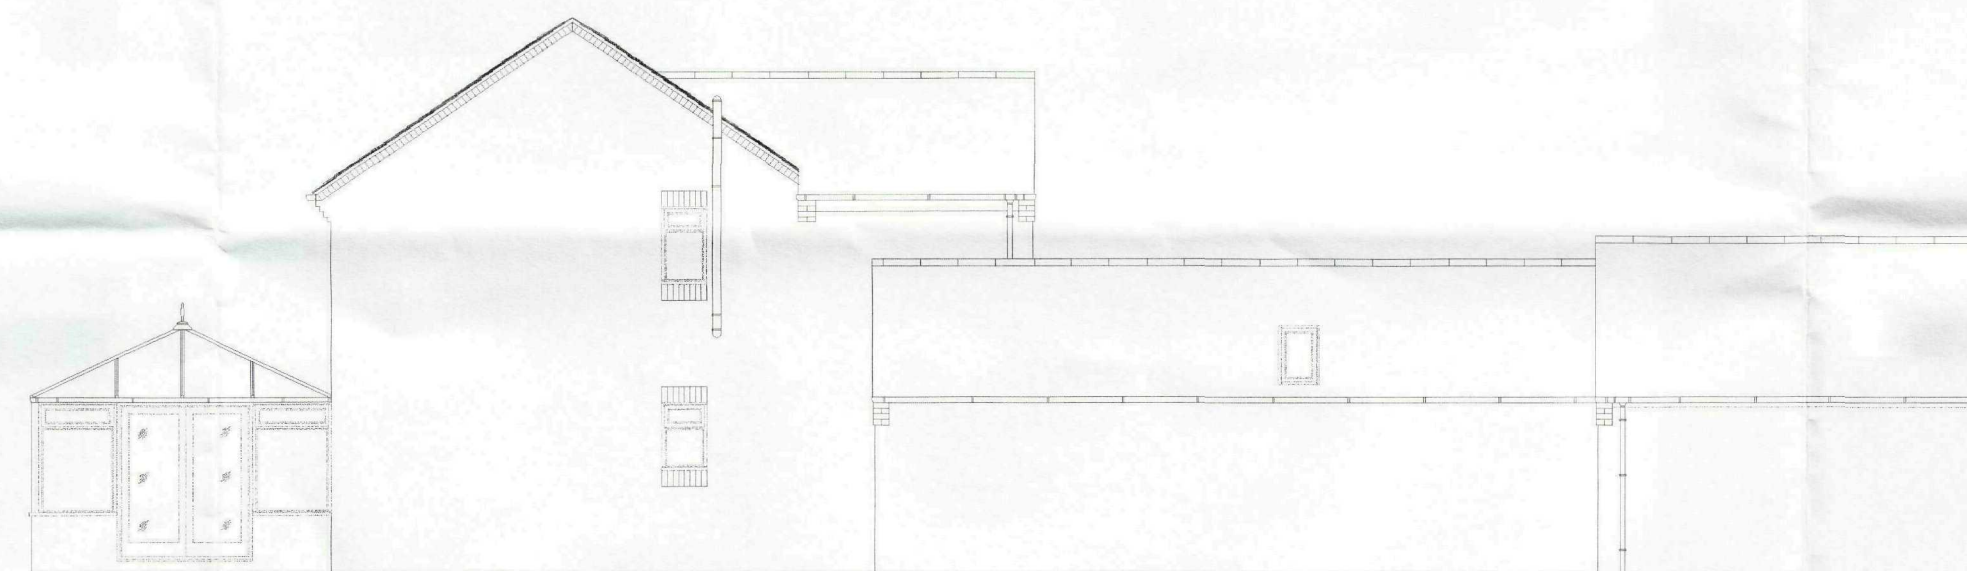

PROPOSED SIDE (NORTH) ELEVATION




BLOCK PLAN 1:500

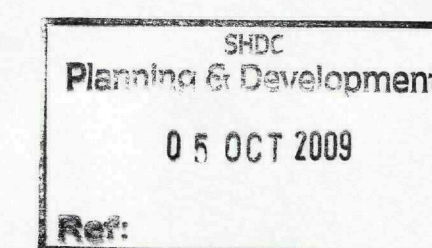[illegible]

Ref:	Revision:	Date:
------	-----------	-------

WENMAN DESIGN SOLUTIONS Ltd

2 Austendyke Road
Weston Hills
Spalding
Lincs. PE12 6BX
Tel : 01775 724171
Fax : 01775 720445
Mobile : 0784 1718457
enquiries@wenmanbuildingdesign.co.uk

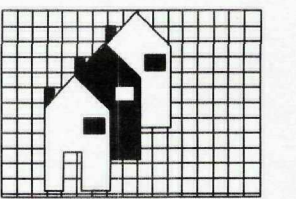

Project: PROPOSED SINGLE STOREY EXTENSION TO FORM ANNEXE

Client: MR & MRS HEALY
6 PENWALD CLOSE
CROWLAND
CAMBS

DRAWING:

PROPOSED ELEVATIONS
PROPOSED GROUND FLOOR PLAN
BLOCK PLAN

DRAWING N°: WEN/1326/09/01	DATE: SEPTEMBER 2009
DRAWN BY: RW	SCALES: 1:100 1:50 1:500

[illegible]

HEALTH & SAFETY
The client is to ensure that the appointed contractor is familiar with and complies with Health & Safety for Building Sites and Work Places.

