


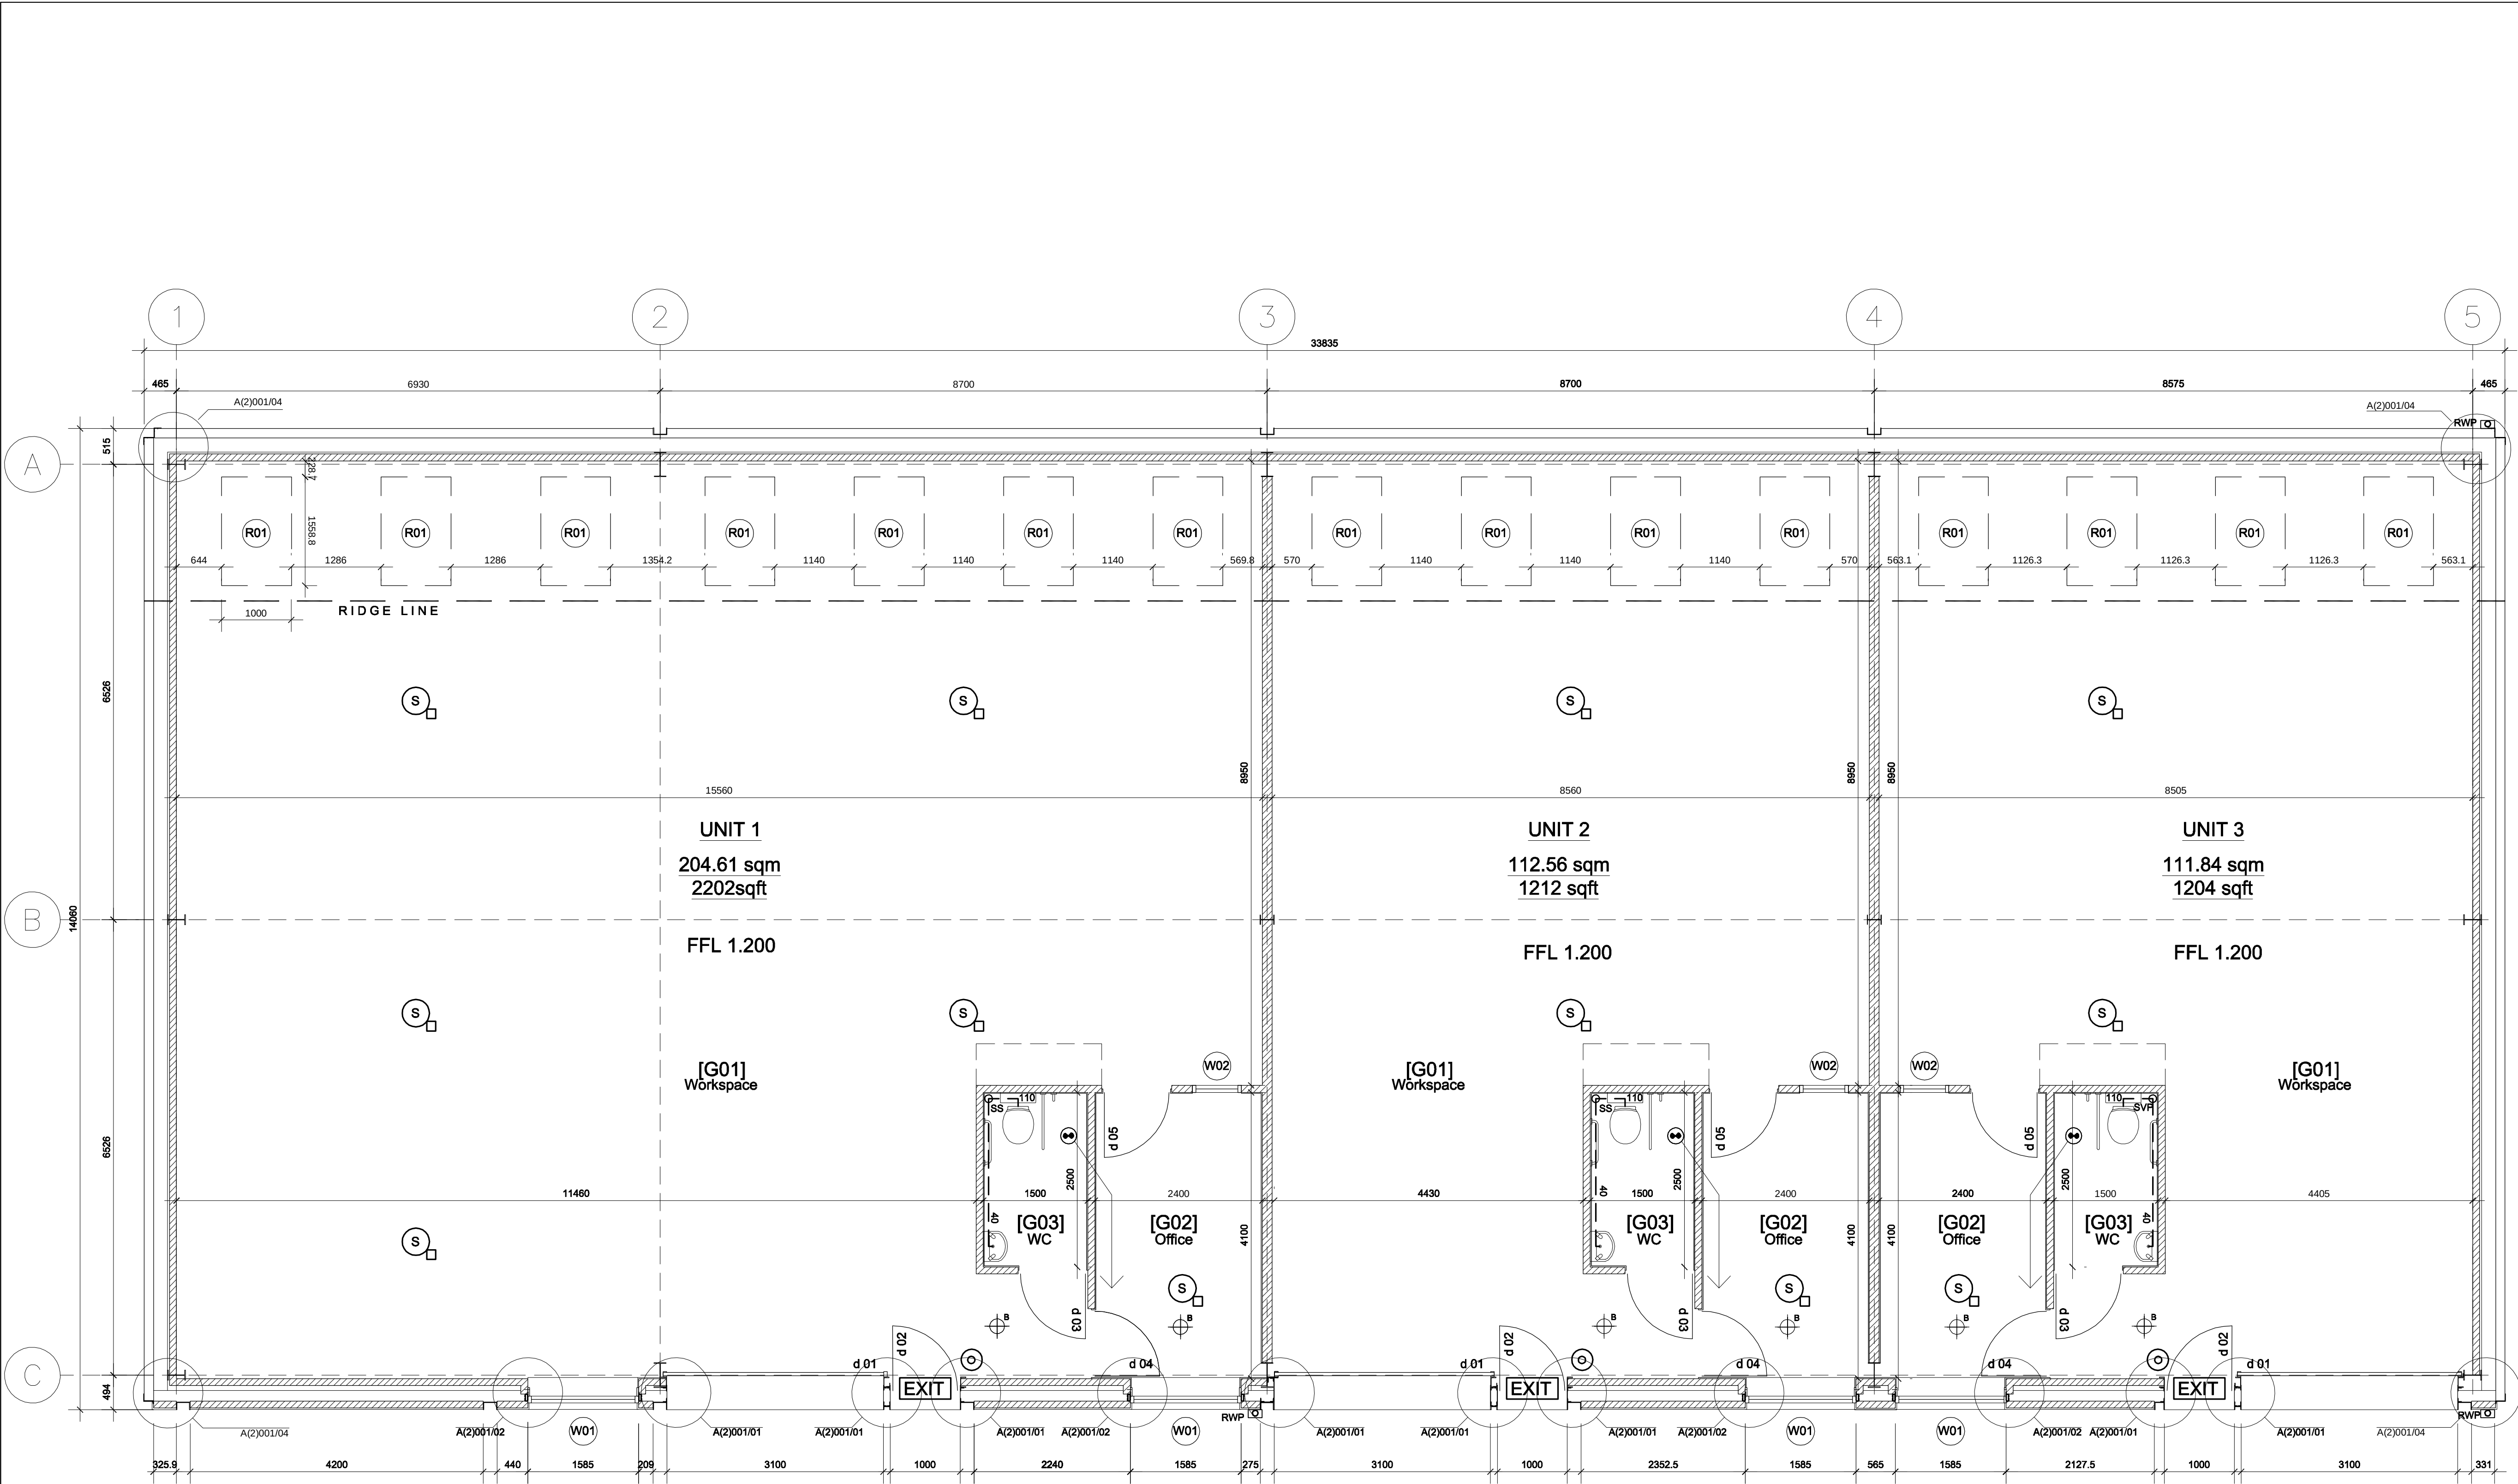

Notes

Dimensions to be verified on site. Figured dimensions to take preference to those scaled; do not scale from drawings. All discrepancies to be clarified with project Architect.

This drawing is the property and copyright of place : architecture and is issued on the condition it is not reproduced, retained or disclosed to any unauthorised person(s), either wholly or in part without the written consent of place : architecture.

Ordnance Survey material is used with the permission of The Controller of the HMSO, © Crown Copyright AR 159670.

Revisions		
Rev	Date	Text
A	14/07/2009	General Amendments
B	10/08/2009	Rear PFC Detail Added
C	13/11/2009	Steel grid reference added
D	26/11/2009	RWP positions amended

Above ground drainage	
— 40 —	ABOVE GROUND DRAIN WITH O/D SIZE
SVP O	SOIL & VENT PIPE WITH AIR ADMITTANCE VALVE
SS O	STUB STACK WITH AIR ADMITTANCE VALVE
⊙ →	WC Extract Fan

Key to fire symbols	
	Door with Vision Panel min 0.1m2
	Line of sub-compartment 30min fire resisting walls, mineral fibre packing to penetrations
	Line of Sub-compartment 60 min FR Walls, Mineral Fibre packing to penetrations
	Extinguisher dry powder (kilos)
	Fire alarm Call point
	FA audible warning device
	Automatic fire detector (Smoke)
	Automatic fire detector (Heat)
	Fire exit sign
	External door fire exit sign signs on both external and internal faces
	Fire resistant glazing
	Standard Light Fitting With Emergency Backup

client	South Holland DC
project	Crease Grove
drawing	GA Drawing - Block A - Option B Floor Plans & AG Drainage

date	June 2009
scale	1:50 @ A1
dwg. no.	P391 - L(2)006D