



Reproduced from Ordnance Survey Map with the permission of the controller of HM Stationery Office
Crown Copyright reserved
Robert Doughty Consultancy Licence No. 100010613

SITE LAYOUT 1:200

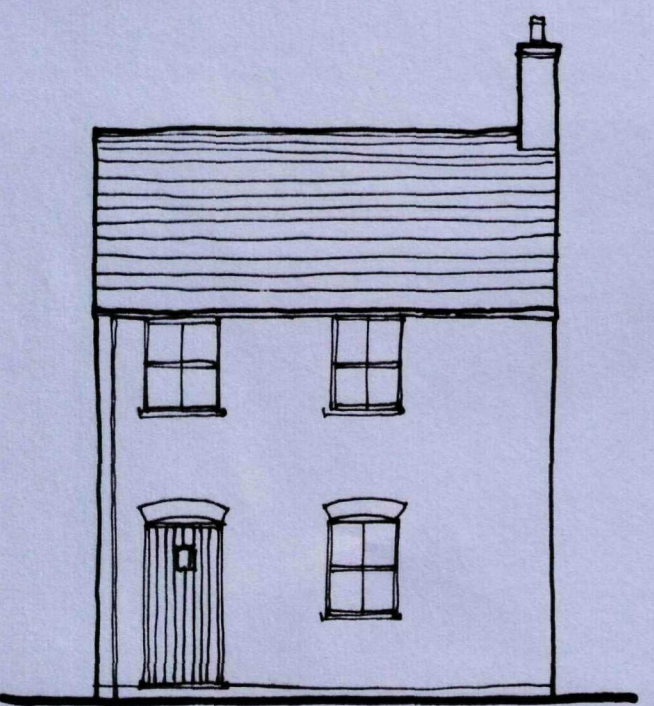


Front elevation

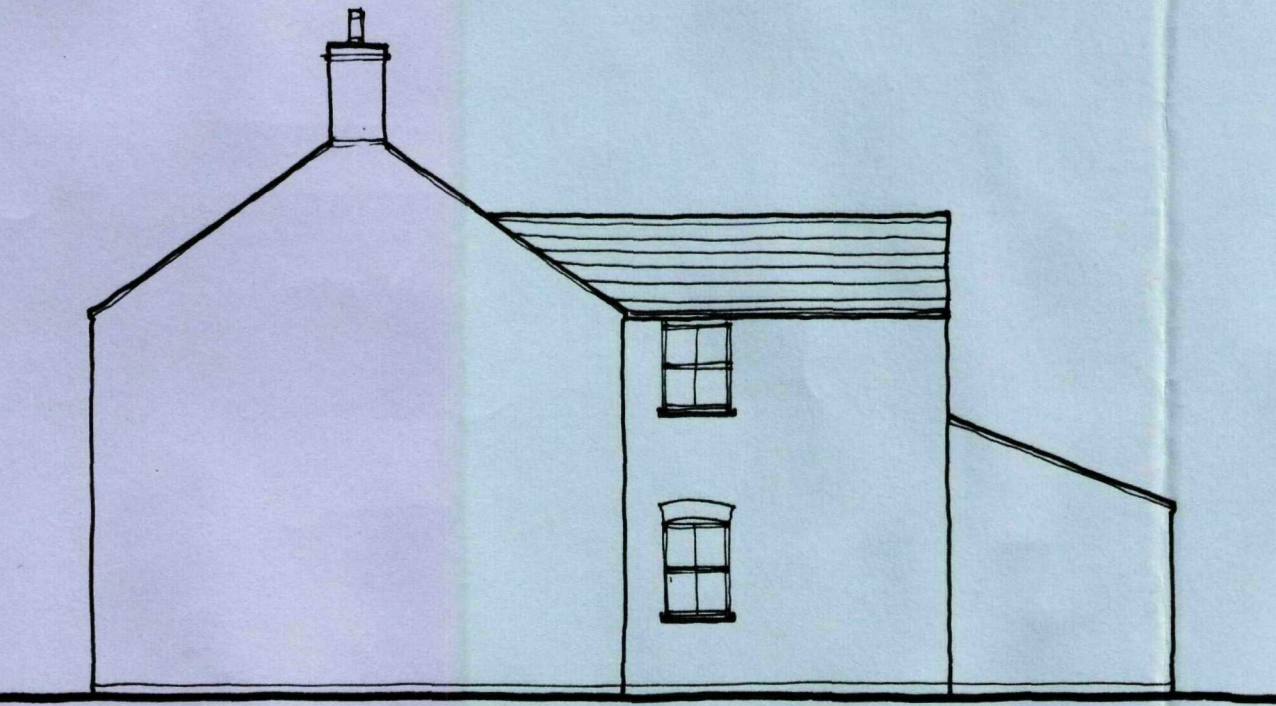



Side elevation



Rear elevation

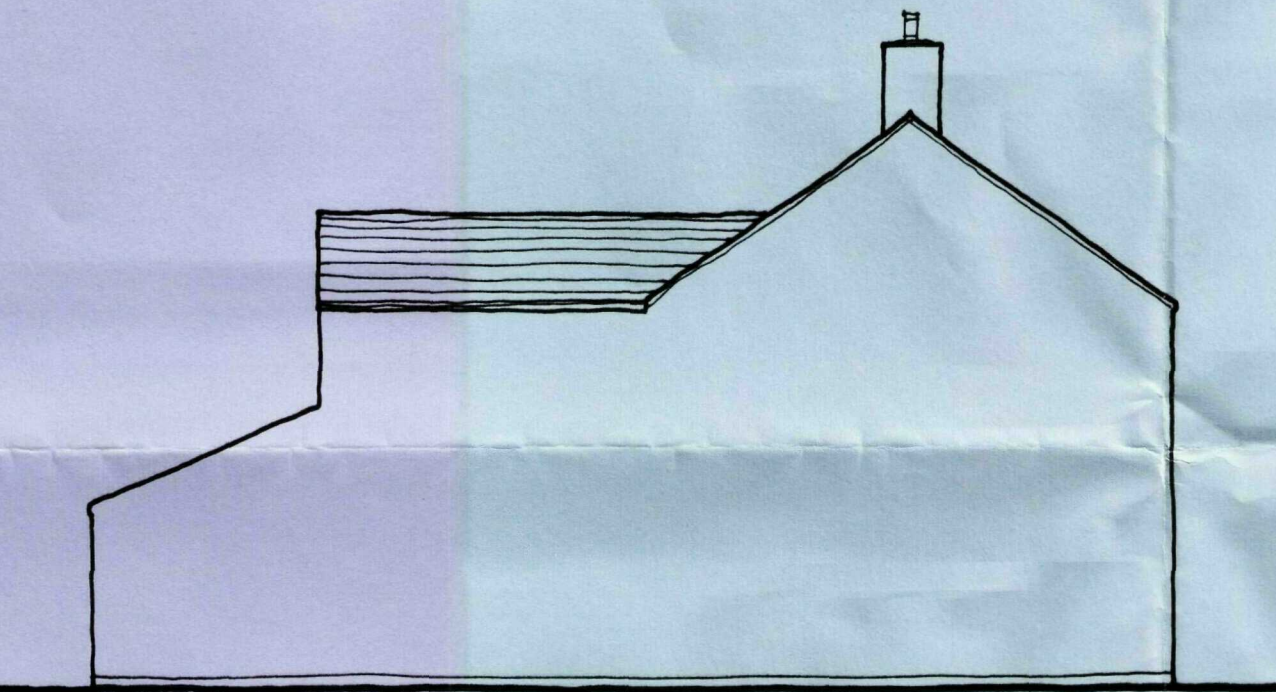


Side elevation

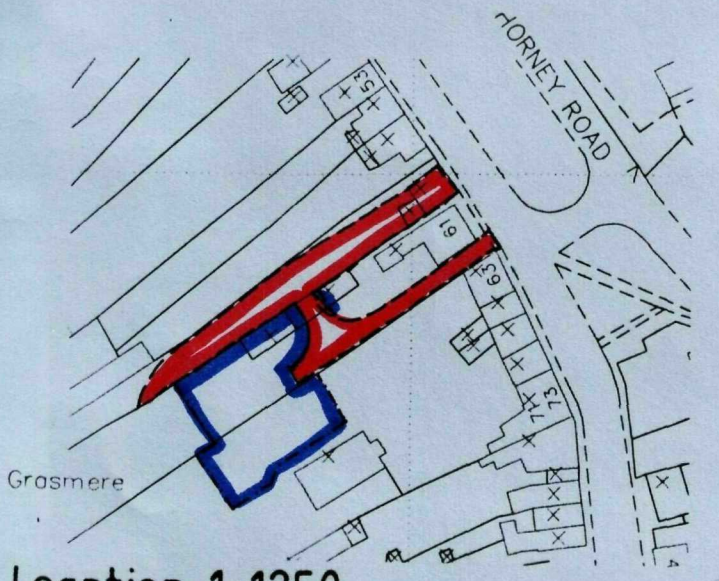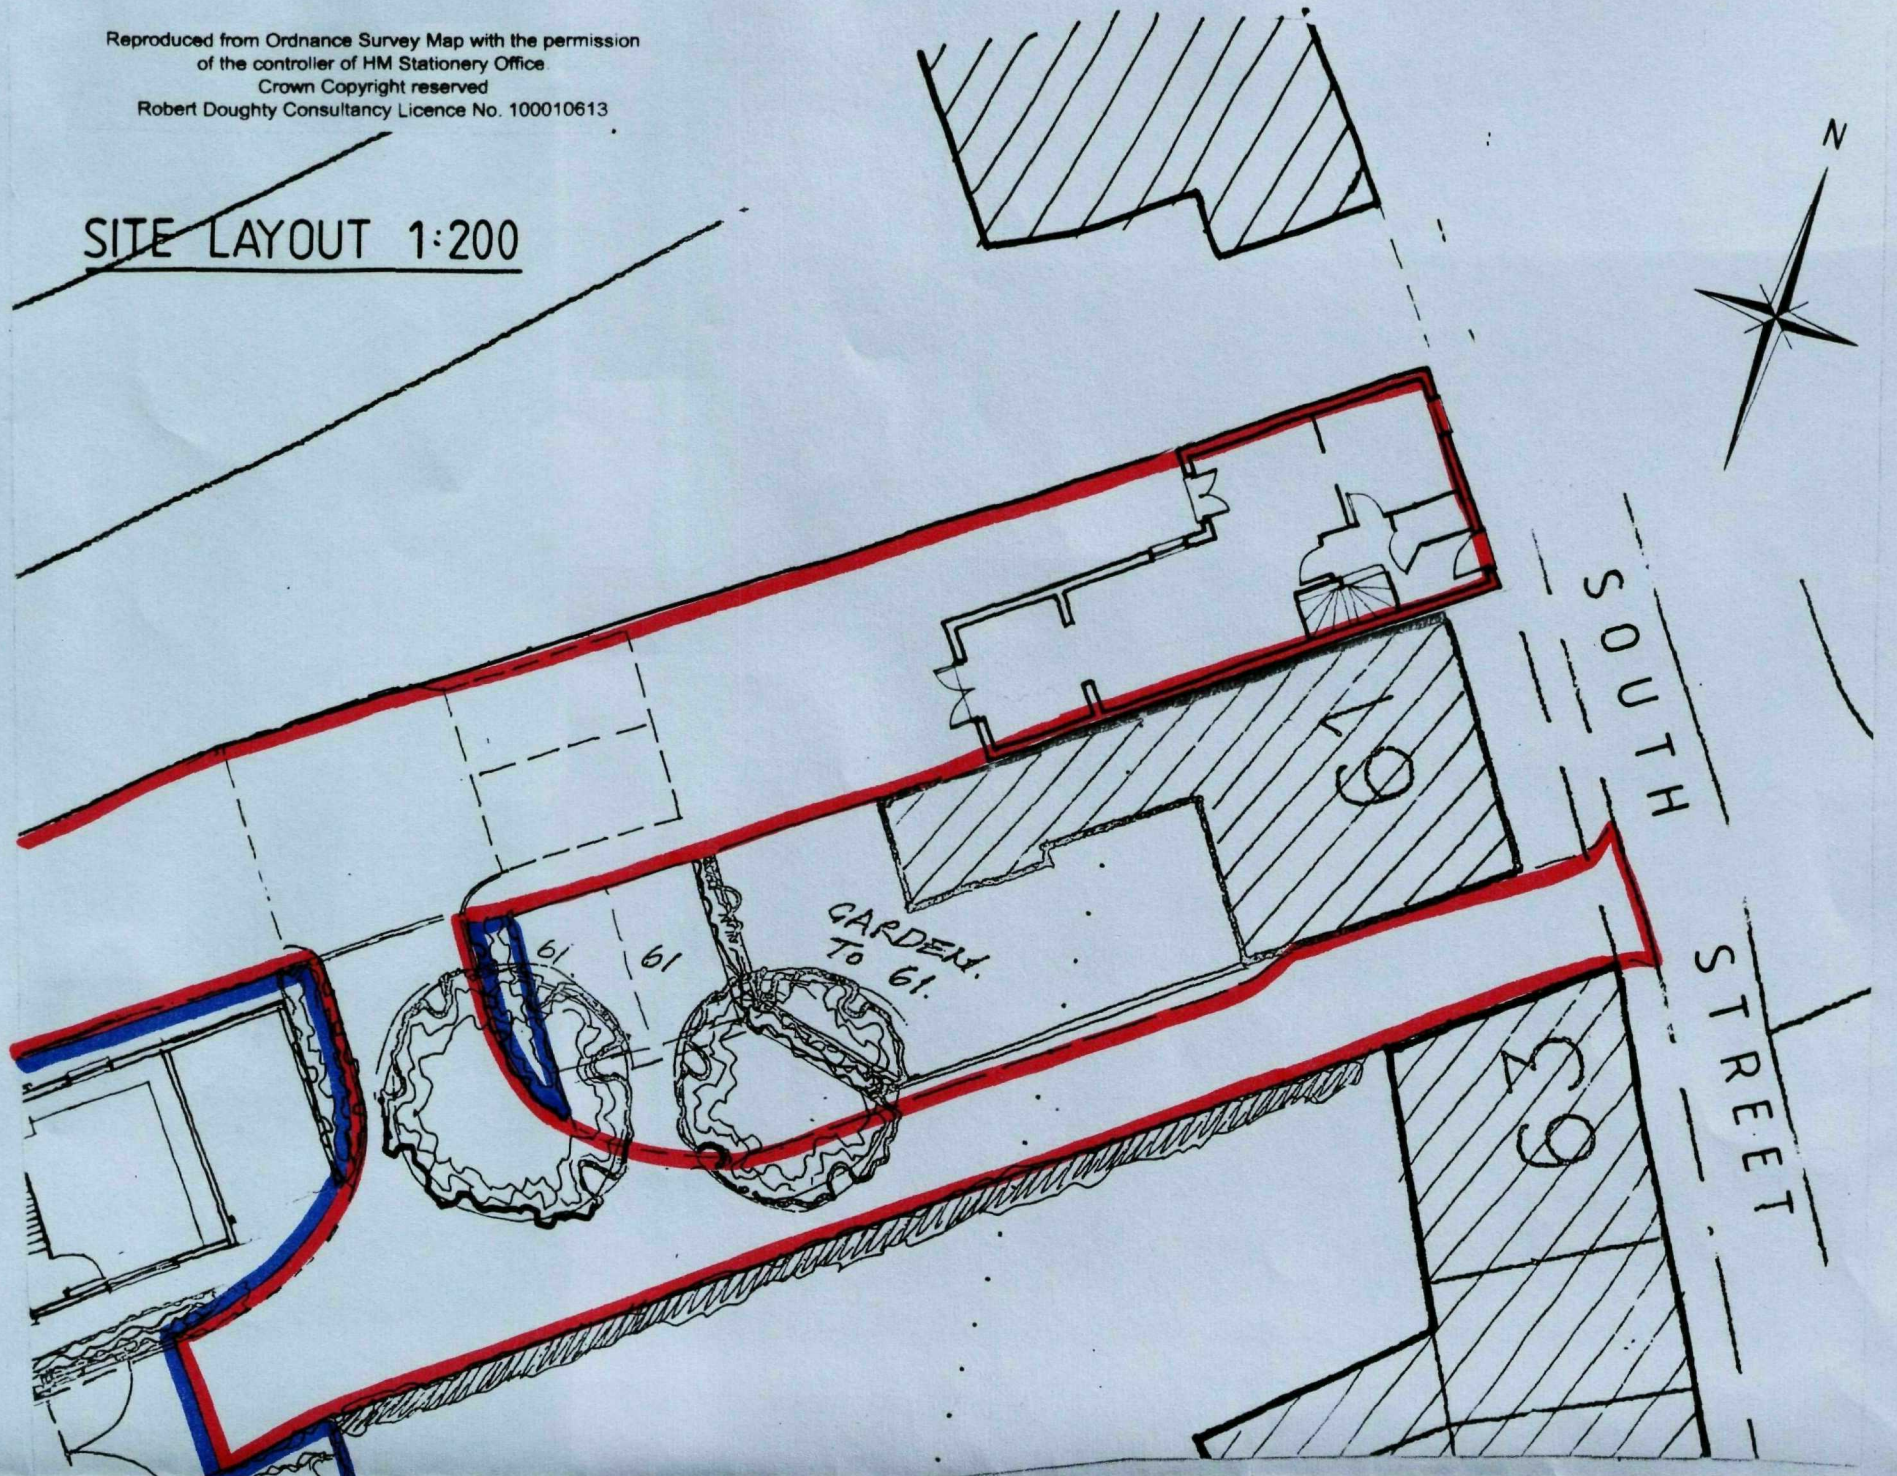


Location 1:1250

AMENDED PLAN
Ref. A1

ORIGINAL
IN
RED

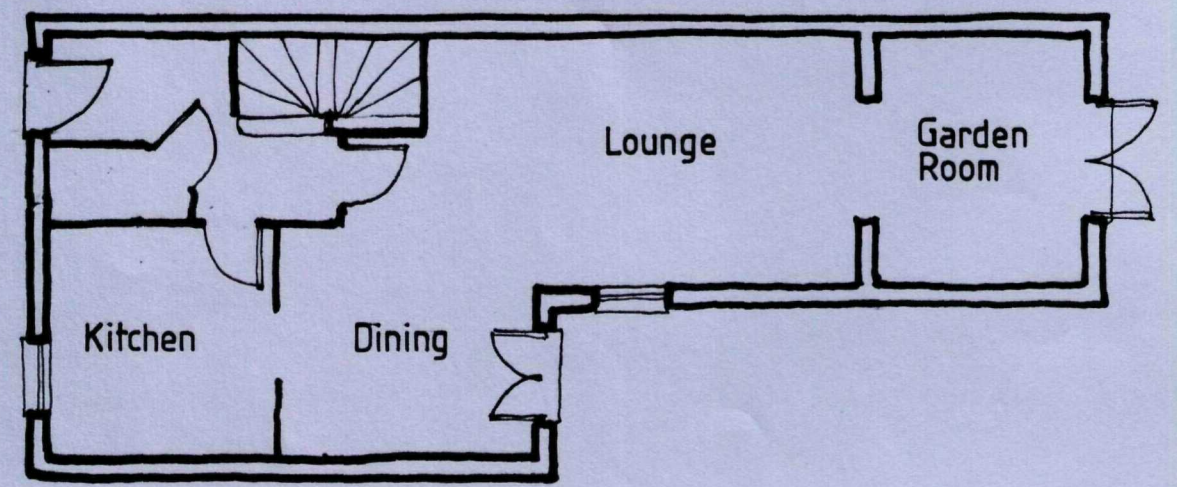

Ground floor

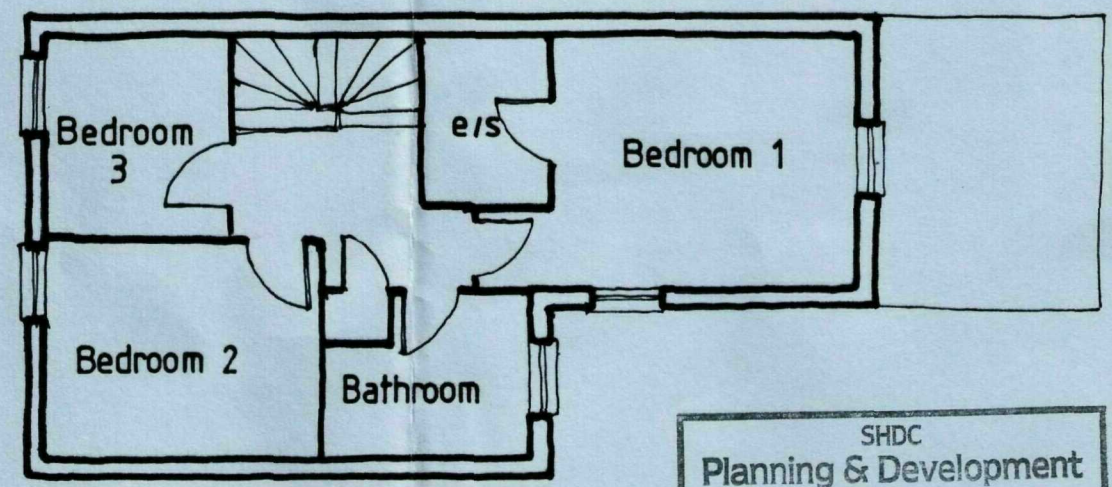

First floor

SHDC
Planning & Development
15 MAR 2010
Ref: 0799-09

DRAWING
15 MAR 2010
ISSUED

Rev.	By	Elevation/Ground floor layout	Notes	Date
C	GJ			10/3/10
rdc Robert Doughty Consultancy 32 High Street, Helpingsham Sleaford, Lincolnshire NG34 0RA Tel: 01529 421846 Fax: 01529 421358 Email: admin@rdc-landplan.co.uk Web: www.rdc-landplan.co.uk				
Client: MR N PEPPER				
Project: Replacement dwelling, 59 South St. Crowland				
Drawing title: Location, Site Layout and House design				
Drawing No.	844 / 02 / SL01	Rev.	C	Drawn GJ
Scale	1:2500, 1:200, 1:100.	Date	01 / 07 / 2009	Checked
All measurements should be checked against on site conditions and any discrepancies should be brought to the attention of the Robert Doughty Consultancy				