

Location 1:1250

Grasmere

HORNEY ROAD

TO EXISTING F.W.S.

SOUTH STREET


SHDC
Planning & Development
- 7 OCT 2009
Ref: 099-09

ORIGINAL
IF
RED


A	GJ	Site Boundary	05/07/09
Rev.	By	Notes	Date
rdc Robert Doughty Consultancy 32 High Street, Holpringham Seaford, Lincolnshire NG34 0RA Tel: 01529 421845 Fax: 01529 421358 Email: admin@rdc-landplan.co.uk Web: www.rdc-landplan.co.uk			
Client: MR N PEPPER			
Project: Replacement Dwelling, 59 South St. Crowland			
Drawing title: Site Layout			
Drawing No. 844 / 02 / SL01	Rev. A	Drawn GJ	
Scale 1 : 200	Date 01 / 07 / 2009	Checked	

All measurements should be checked against on site conditions and any discrepancies should be brought to the attention of the Robert Doughty Consultancy


SHDC
Planning & Development
- 7 OCT 2009
Ref: 0799-09

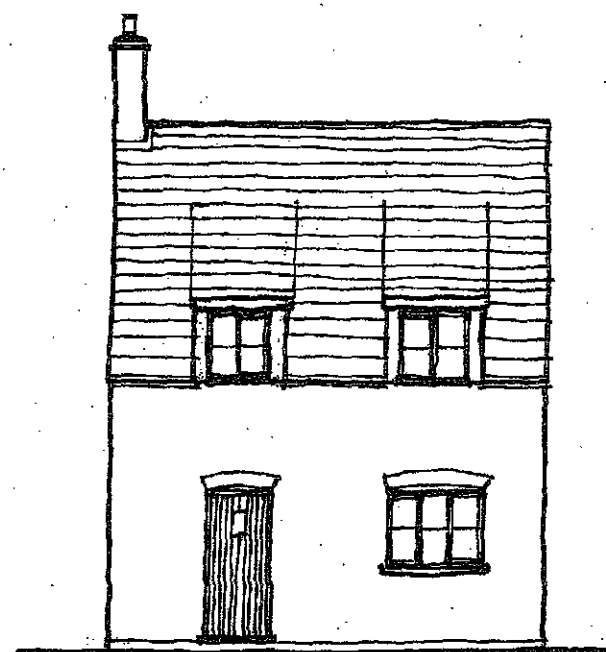


Front elevation

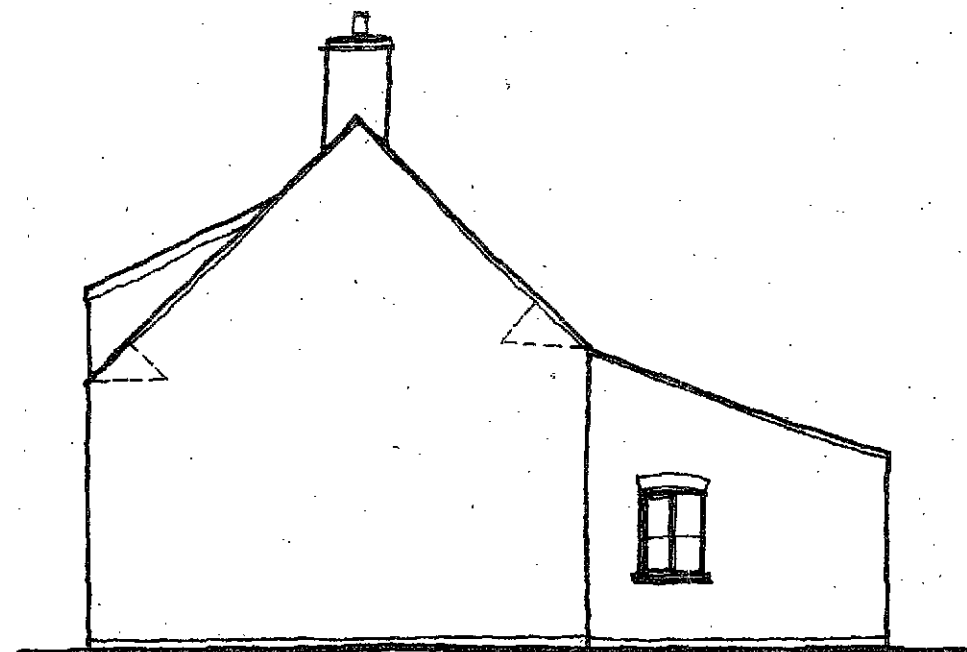


Side elevation

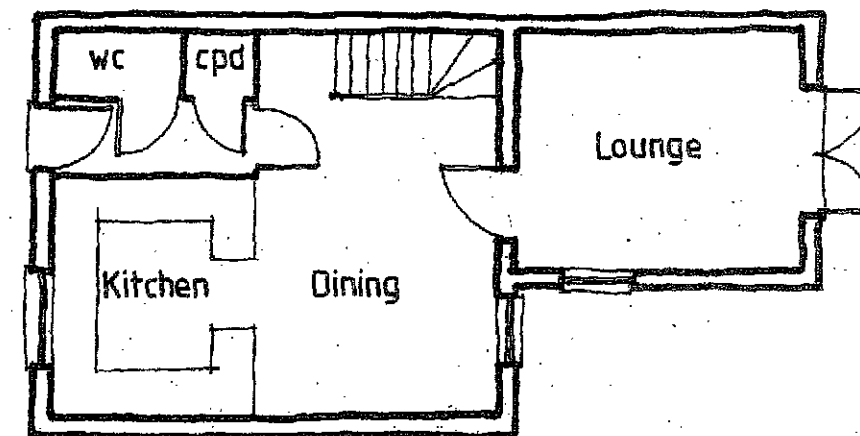


Ground floor

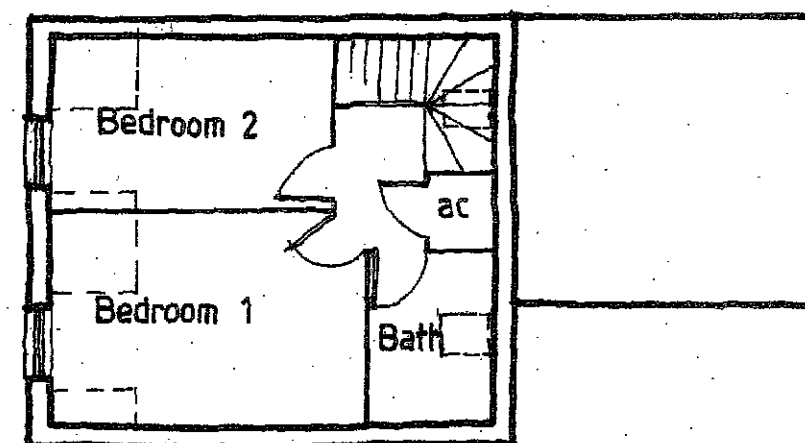

First floor

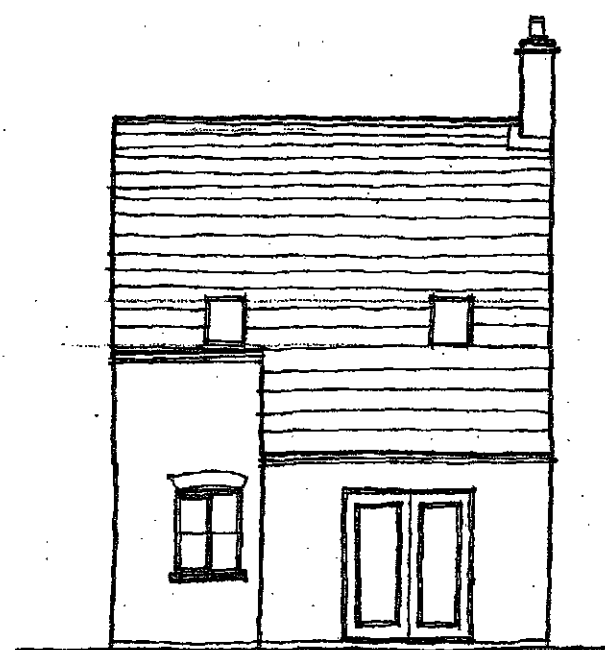


Rear elevation

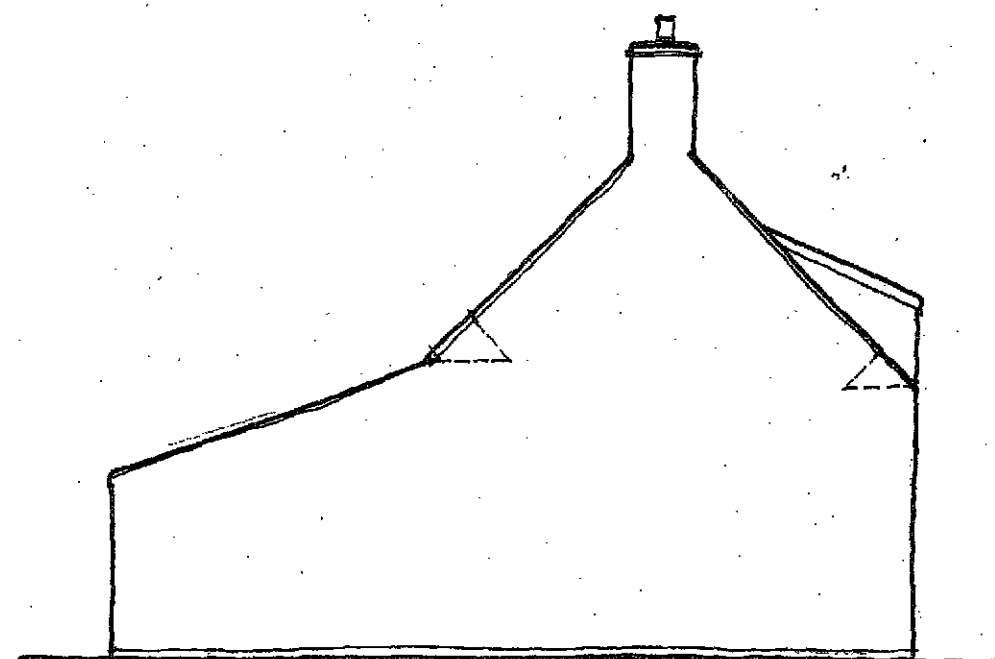


Side elevation

ORIGINAL
IF
RED


A	GJ	Minor amendments	1-7-09
Rev.	By	Notes	Date
rdc Robert Doughty Consultancy 32 High Street, Halpington Sleaford, Lincolnshire NG34 0RA Tel: 01525 421646 Fax: 01525 421368 Email: admin@rdc-landplan.co.uk Web: www.rdc-landplan.co.uk			
Client: MR N PEPPER			
Project: Replacement Dwelling, 59 South St. Crowland			
Drawing title: Design Sheet			
Drawing No. 844 / 02 / DS02	Rev. A	Drawn GJ	
Scale 1 : 100	Date 01 / 07 / 2009	Checked	

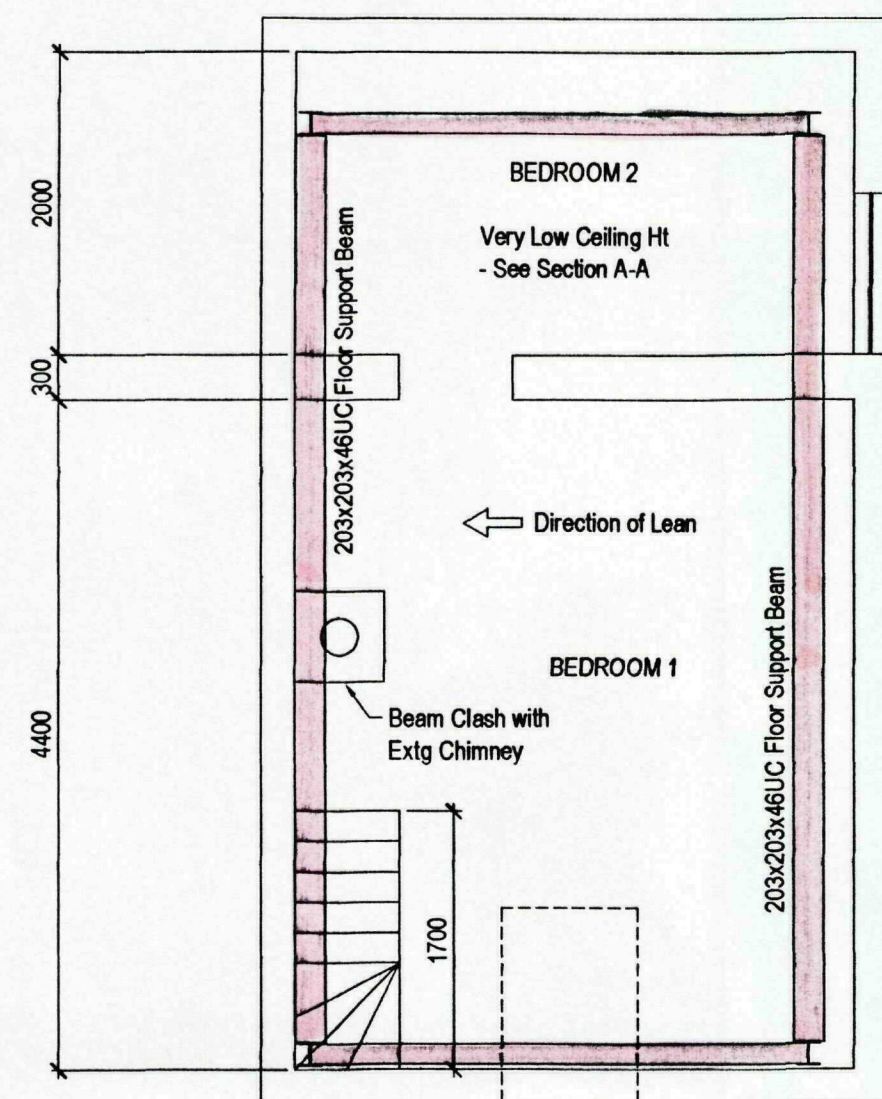


FIRST FLOOR PLAN

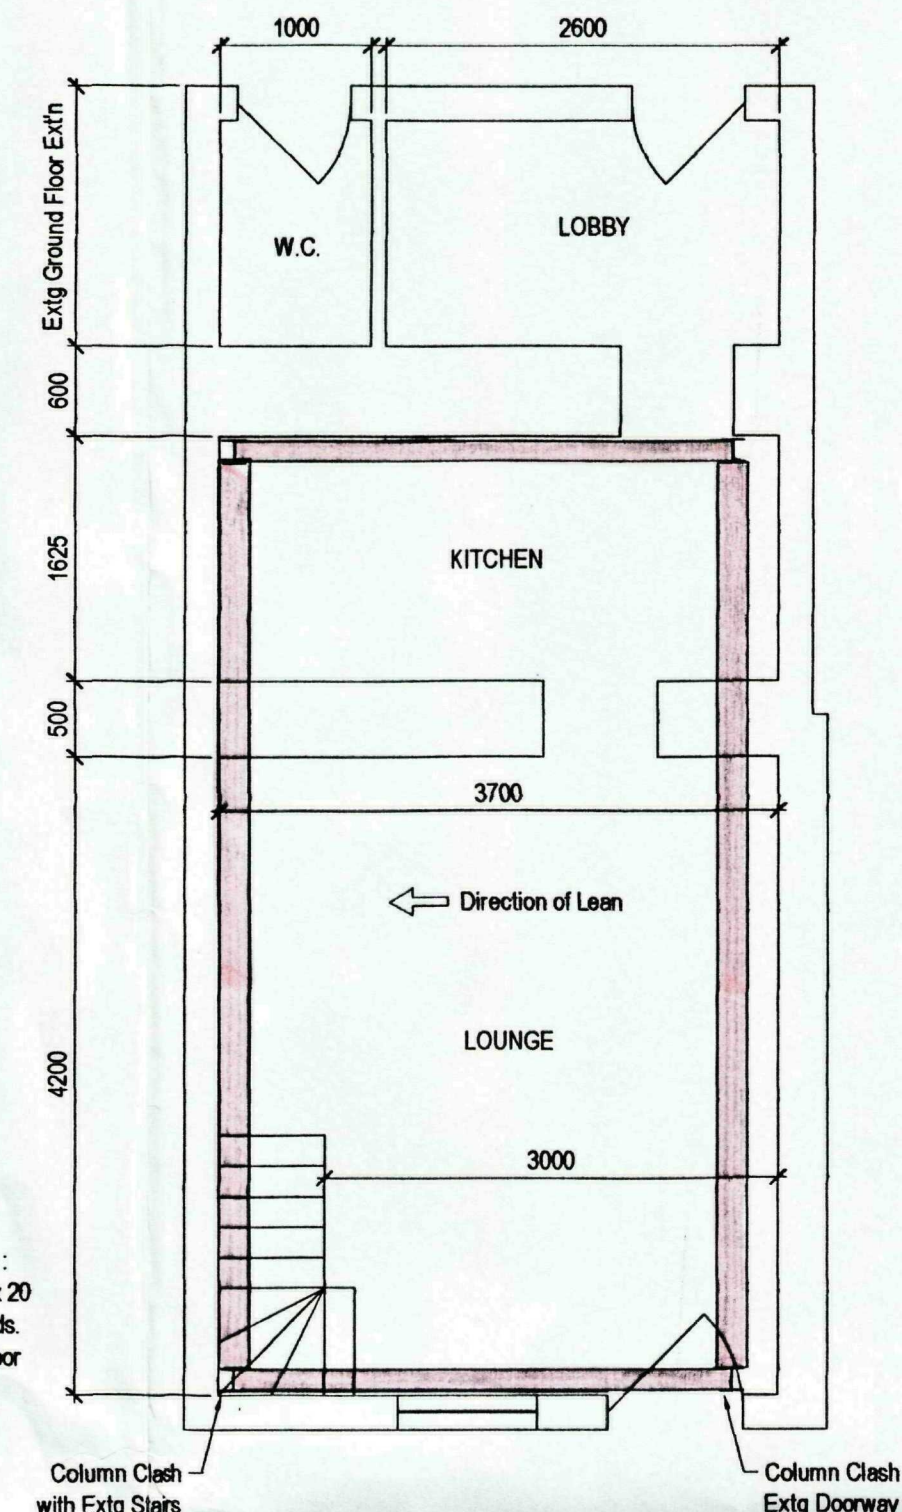

GROUND FLOOR PLAN

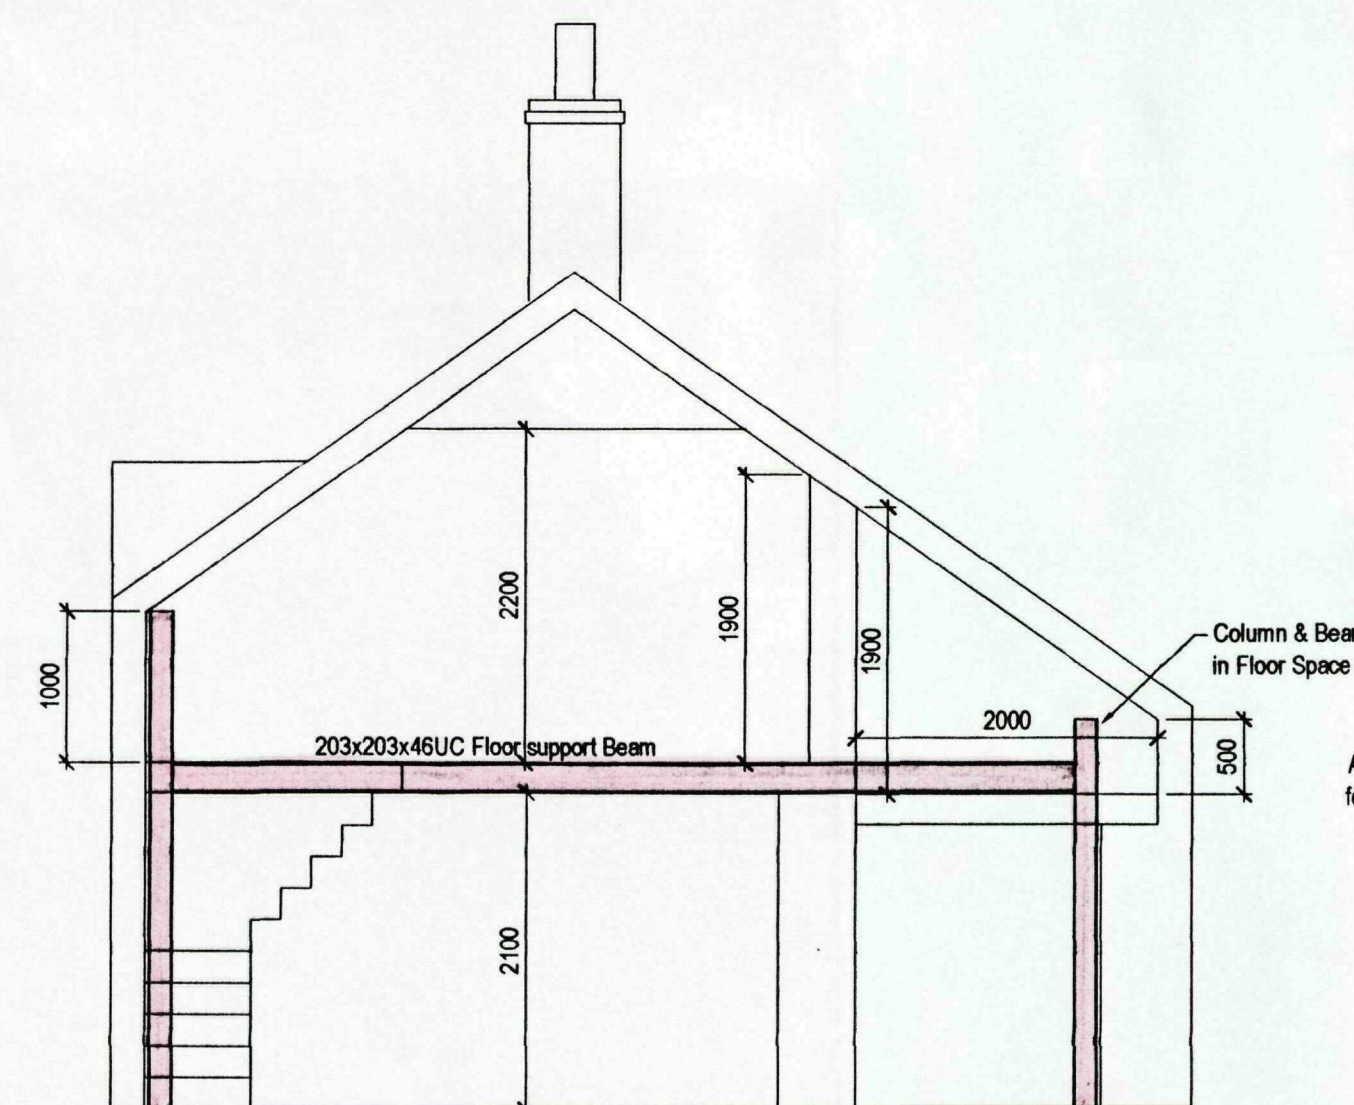

SECTION A-A

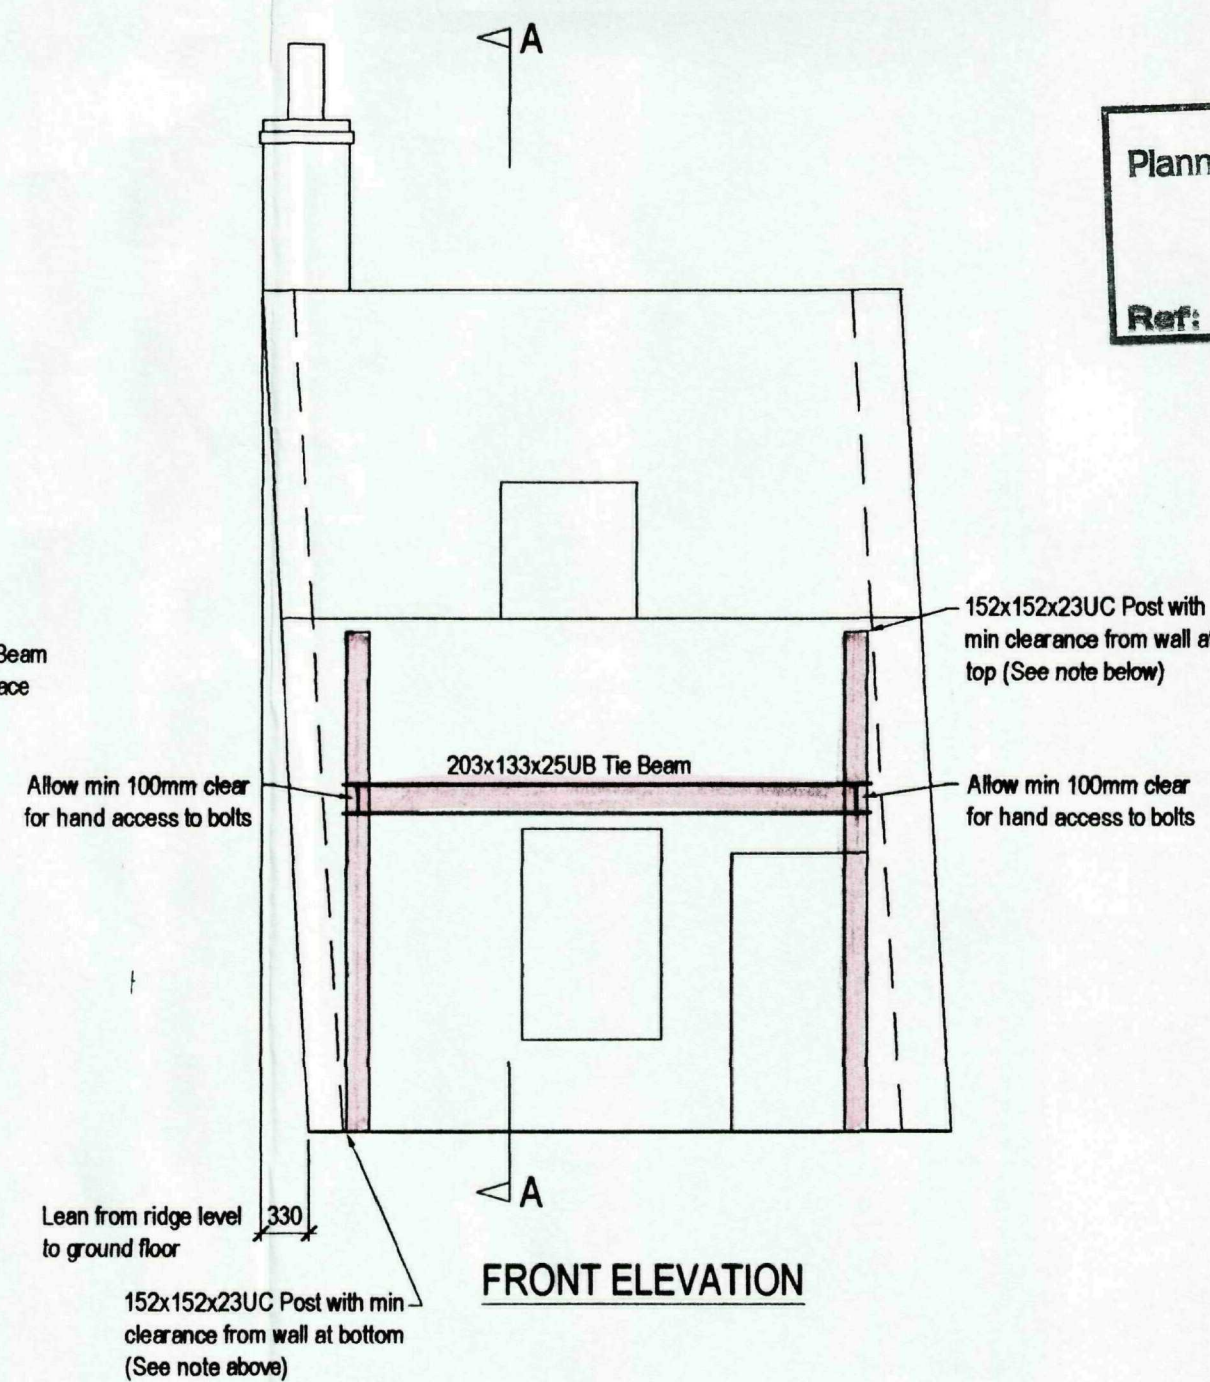

FRONT ELEVATION

SHDC
Planning & Development
- 7 OCT 2009
Ref: 0799-09

DO NOT SCALE

NOTES:-

1. All dimensions are in mm unless otherwise stated.
2. For all set out dimensions refer to Architects or Steel Contractors Drawings. South Lincs Consulting are not responsible for dimensional coordination between the superstructure and foundations. On steel framed buildings it is imperative that a survey of holding down bolt lines and levels is carried out prior to cutting columns. On extensions this survey should relate to a datum fixed at the top of the existing stanchion not existing floor level.
3. This drawing should be read in conjunction with all relevant Architects and Steel Contractors drawings, Engineers calculation sheets and all other relevant contract specification. Steel Contractors should check Foundation GA's where applicable and any discrepancies should be reported back to South Lincs Consulting.
4. The Steel Contractor should submit GA drawings to South Lincs Consulting at least one week prior to fabrication for cross checking. However this does not relieve the Steel Contractors of their responsibility for the accuracy of their drawings.

DRAWING

07 OCT 2009

ISSUED

REV	DATE	DESCRIPTION	BY
SOUTH LINCS CONSULTING			
10 Bear Lane Pinchbeck Spalding Lincs PE11 3XA			
T : 01775 769 563 F : 01775 710 758 E : enquiries@southlincsconsulting.com W : www.southlincsconsulting.com			
CLIENT: Mr N Pepper			
PROJECT TITLE: Proposed Internal Steel to Support Existing Dwelling and Prevent Further Leaning			
DRAWING TITLE: Existing Front Elavation - Section & Floor Plans			
ISSUE: Preliminary			
PROJECT REF: 08-0217		DWG No: 01	REVISION:
DRAWN: DM	DATE: Dec 08	CHECKED: SK	DATE: Dec 08
SCALE: 1:50			
© COPYRIGHT OF SOUTH LINCS CONSULTING			

SOUTH LINCS CONSULTING

10 Bear Lane
Pinchbeck
Spalding
Lincs
PE11 3XA

T : 01775 769 563
F : 01775 710 758
E : enquiries@southlincsconsulting.com
W : www.southlincsconsulting.com

CLIENT:
Mr N Pepper

PROJECT TITLE:
Proposed Internal Steel
to Support Existing Dwelling
and Prevent Further Leaning

DRAWING TITLE:
Existing Front Elavation - Section &
Floor Plans

ISSUE:
Preliminary

PROJECT REF:
08-0217

DWG No:
01

REVISION:

DRAWN:
DM

DATE:
Dec 08

CHECKED:
SK

DATE:
Dec 08

SCALE:
1:50

© COPYRIGHT OF SOUTH LINCS CONSULTING