



SIDE ELEVATION
SCALE 1:100

REAR ELEVATION
SCALE 1:100


FRONT ELEVATION
SCALE 1:100

SIDE ELEVATION
SCALE 1:100


EXISTING ELEVATIONS 1:100

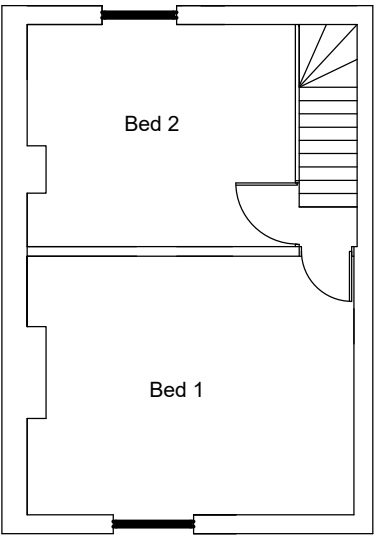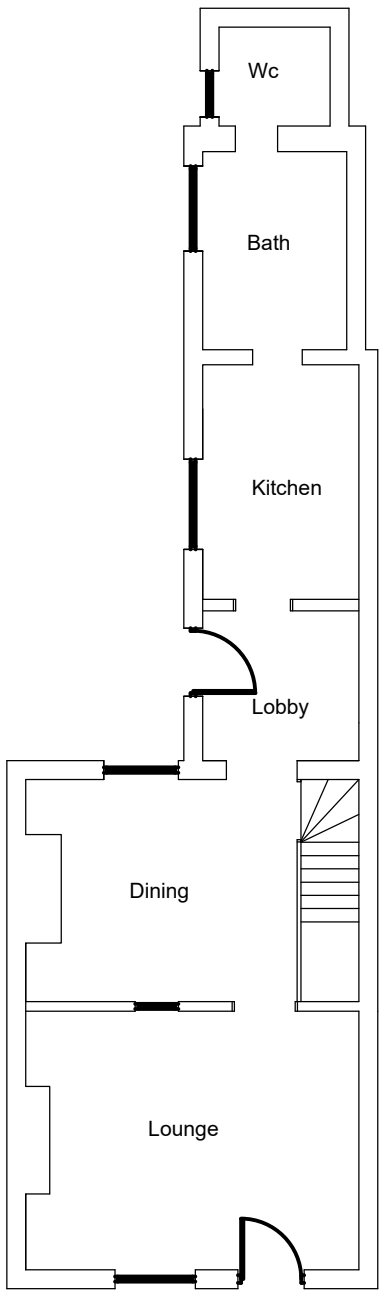


EXISTING FLOOR PLANS 1:100

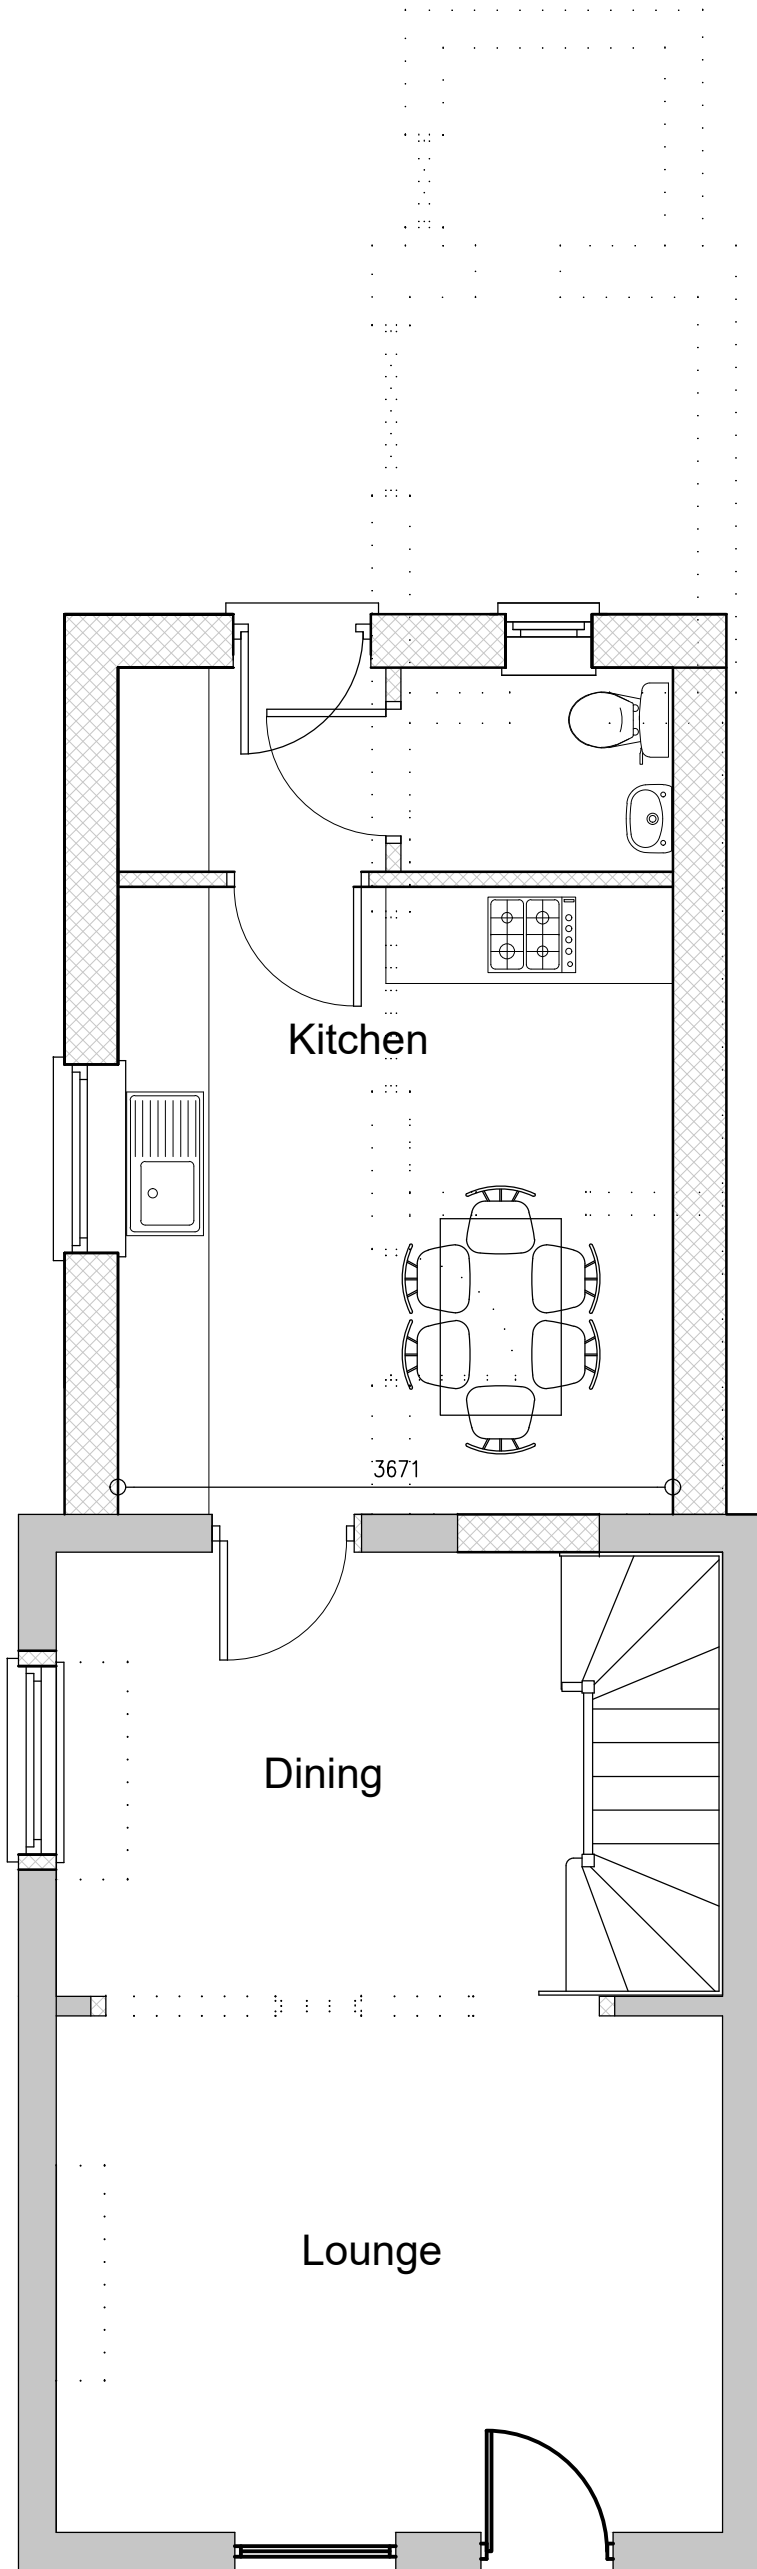


PROPOSED
GROUND FLOOR PLAN 1:50

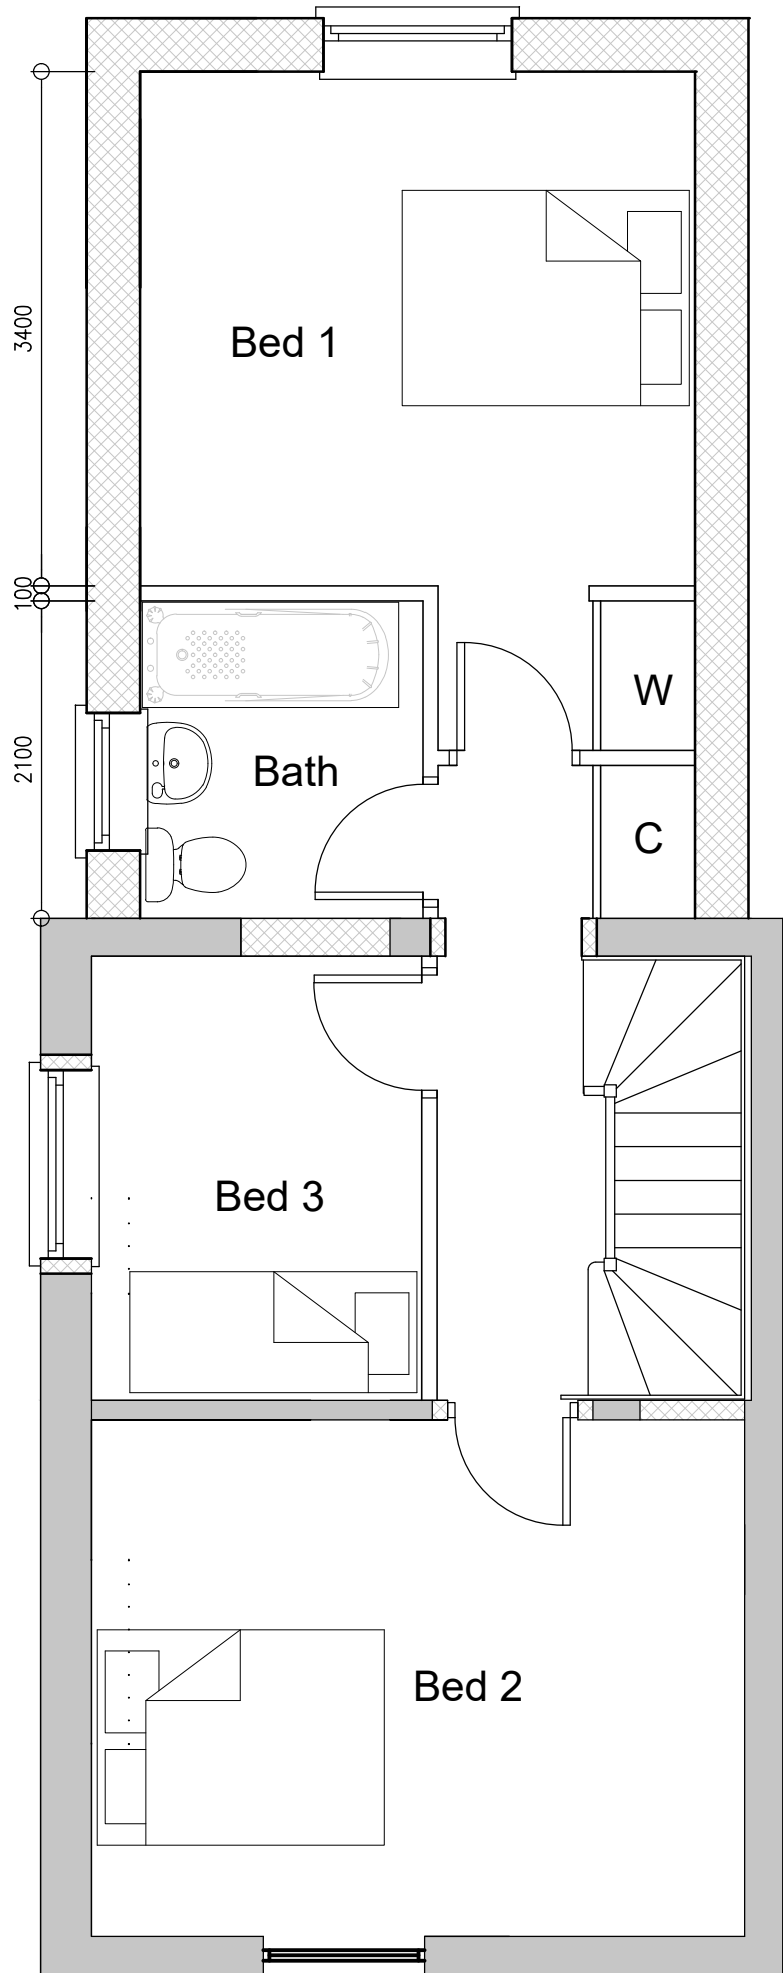


PROPOSED
FIRST FLOOR PLAN 1:50

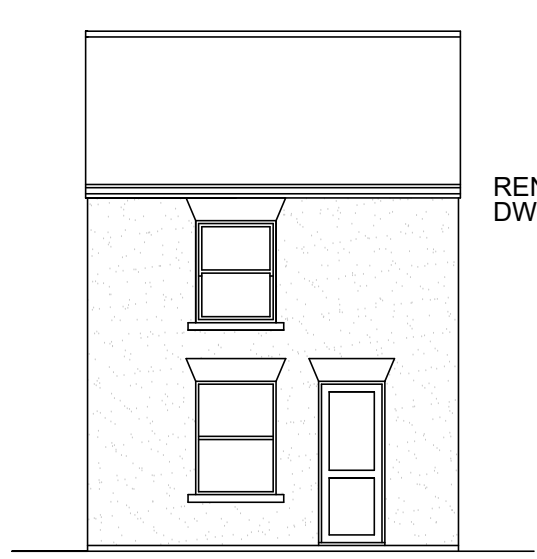


SIDE ELEVATION
SCALE 1:100

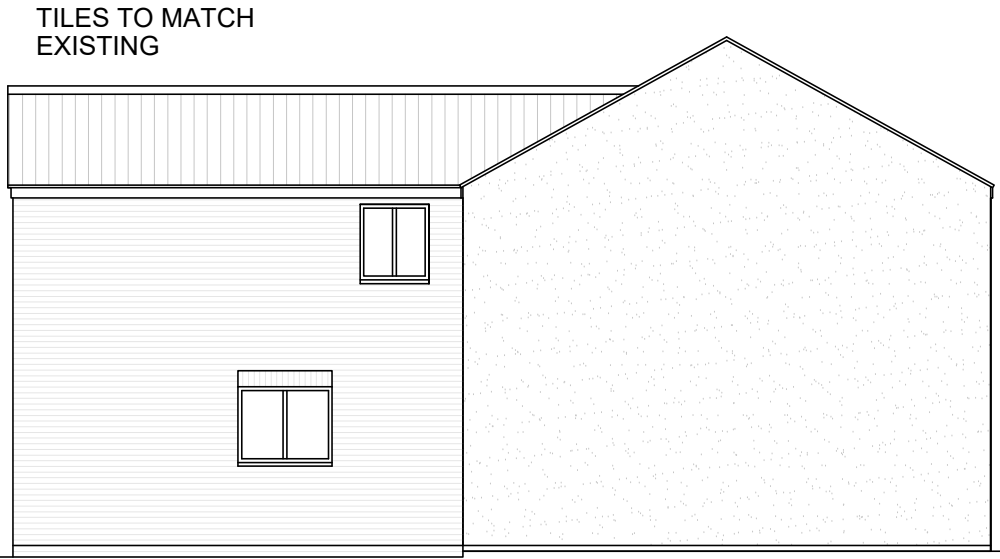


REAR ELEVATION
SCALE 1:100

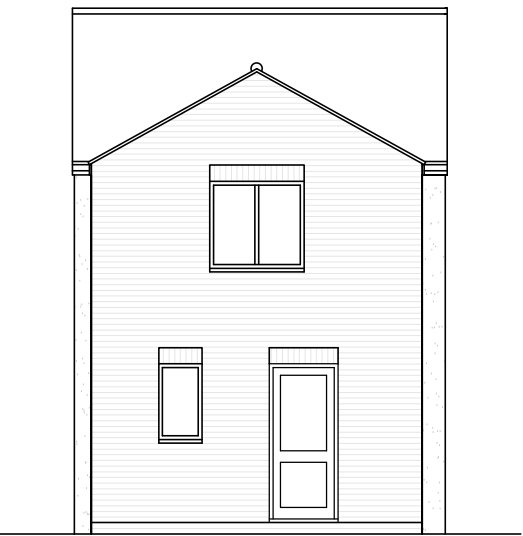

FRONT ELEVATION
SCALE 1:100

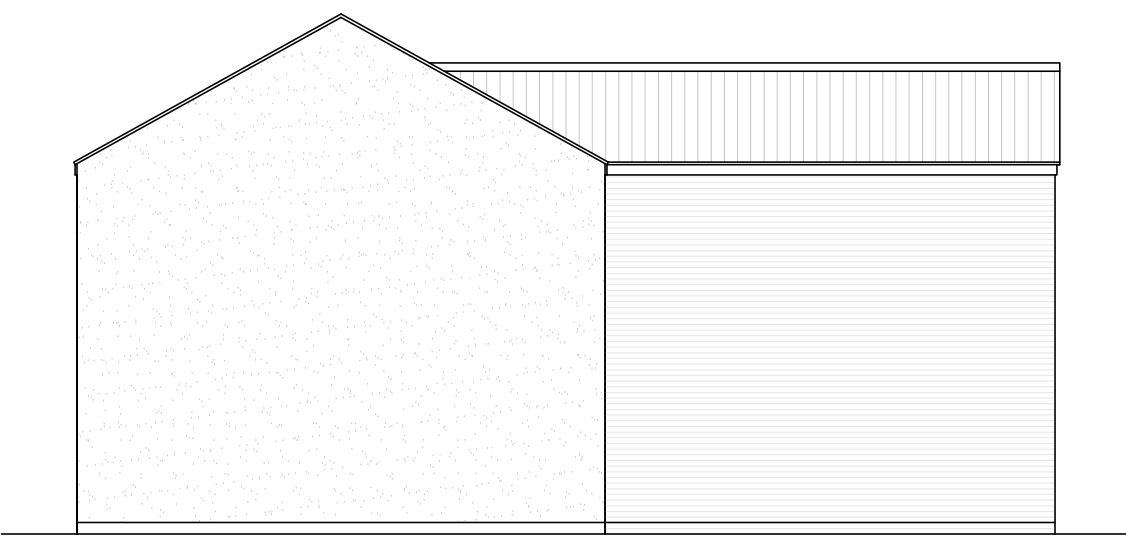

SIDE ELEVATION
SCALE 1:100

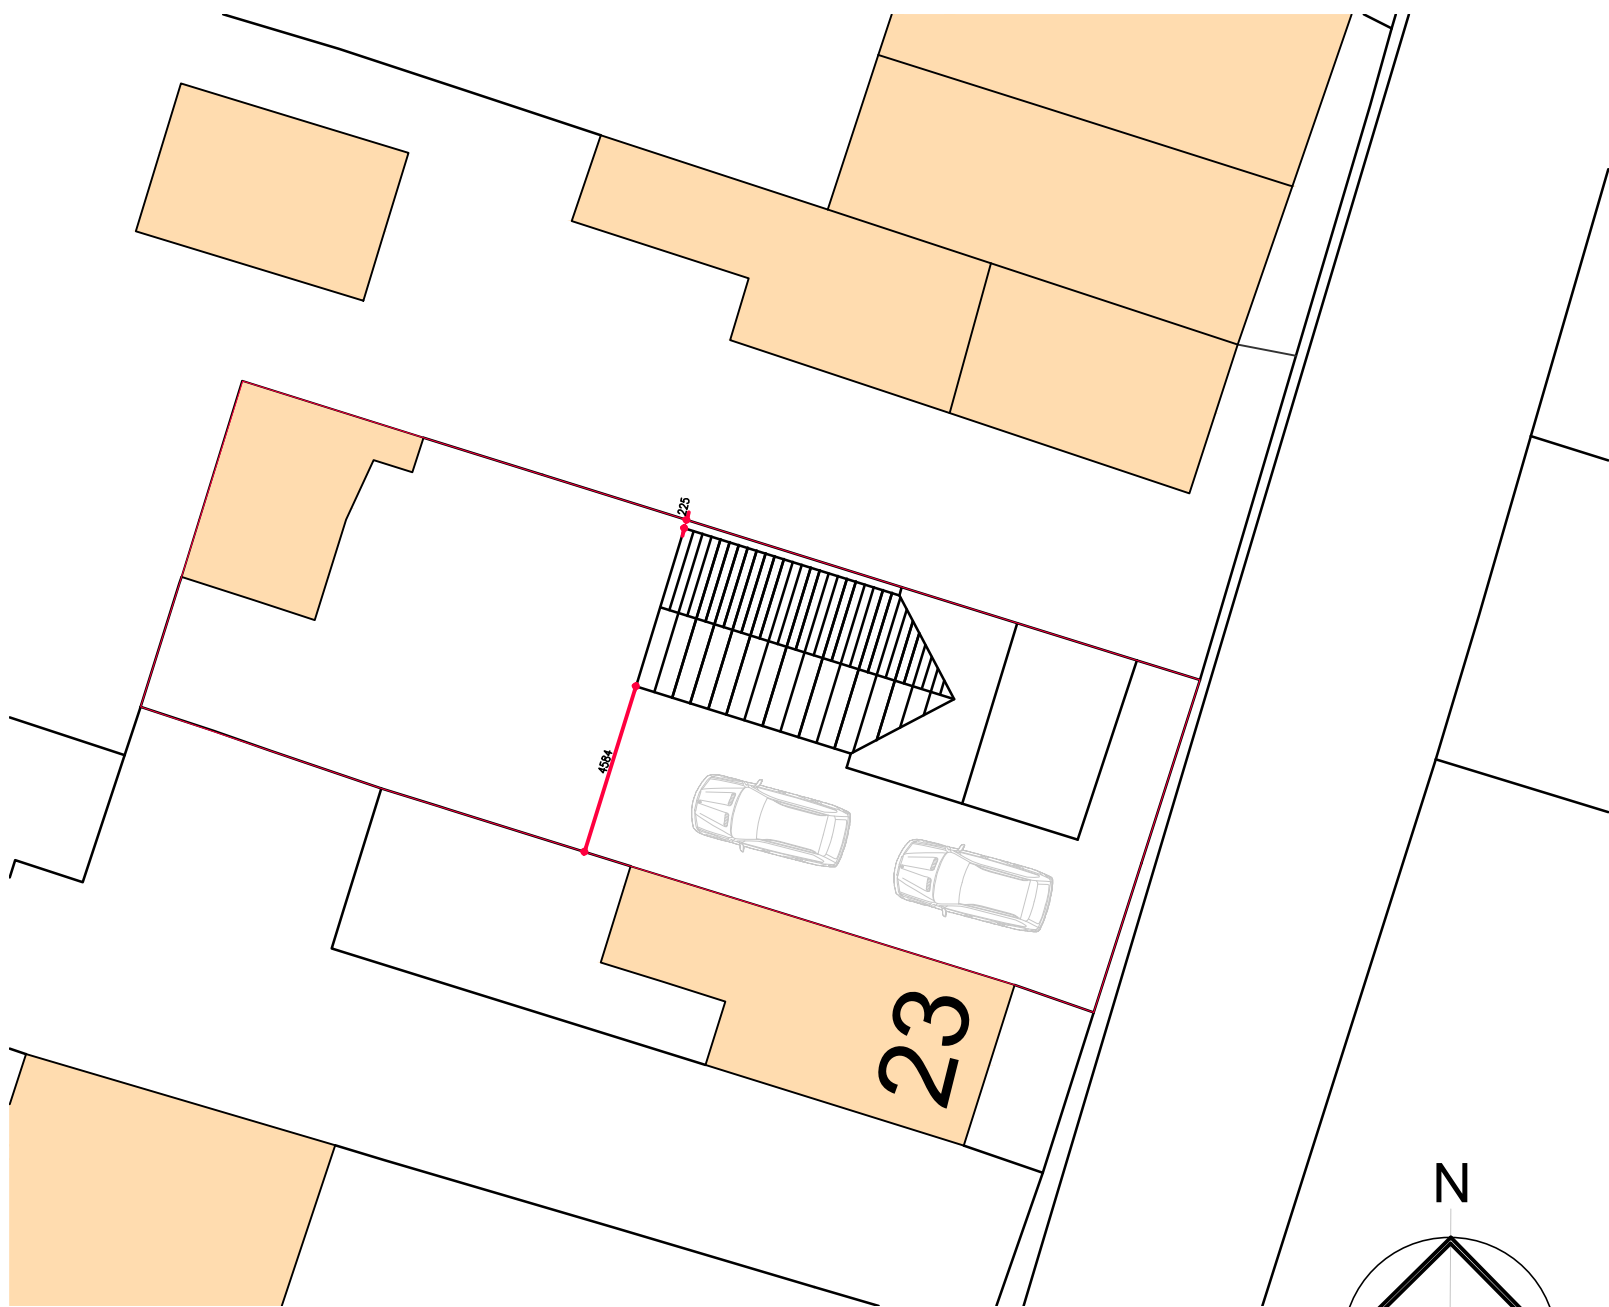

PROPOSED SITE PLAN 1:200



LOCATION PLAN 1:1250

All new and existing floors to be level.
Ground level to remain as existing

REVISIONS		
JOB NO.	PAPER SIZE	DATE
7000 PL01	A1	SEPT 2024
Notes: This drawing is the permission of Peter Humphrey Associates Ltd. and may not be reissued, loaned or copied in whole or part without written consent. All dimensions shown on the drawing are in millimeters unless stated otherwise. If the drawing is received electronically (PDF) it is the recipient's responsibility to ensure it is printed to the correct paper size. All dimensions to be checked on site prior to commencing work and any discrepancies to be highlighted immediately. The Construction (Design and Management) Regulations 2015: Peter Humphrey Associates' form of appointment with the client confirms whether the agent is appointed as 'Designer' or 'Principal Designer' under these regulations. Nevertheless, the design phase has been carried out with due consideration for the safety during construction, occupation and maintenance of the finished project. No extraordinary hazards or risks were identified outside of the routine construction operations that would not already be apparent to a competent contractor.		

CLIENT
MR R FINCH

PROJECT
PROPOSED EXTENSION

SITE
21 CHAPEL STREET
CROWLAND
LINGS
PE6 0AR

DRAWING
PLANNING

PHA
PETER HUMPHREY
ASSOCIATES
ADDRESS: 2 CHAPEL ROAD, WISBECH, CAMBS, PE13 1RG.
TELEPHONE: 01945 466966
E-MAIL: info@peterhumphrey.co.uk
WEB: www.peterhumphrey.co.uk