


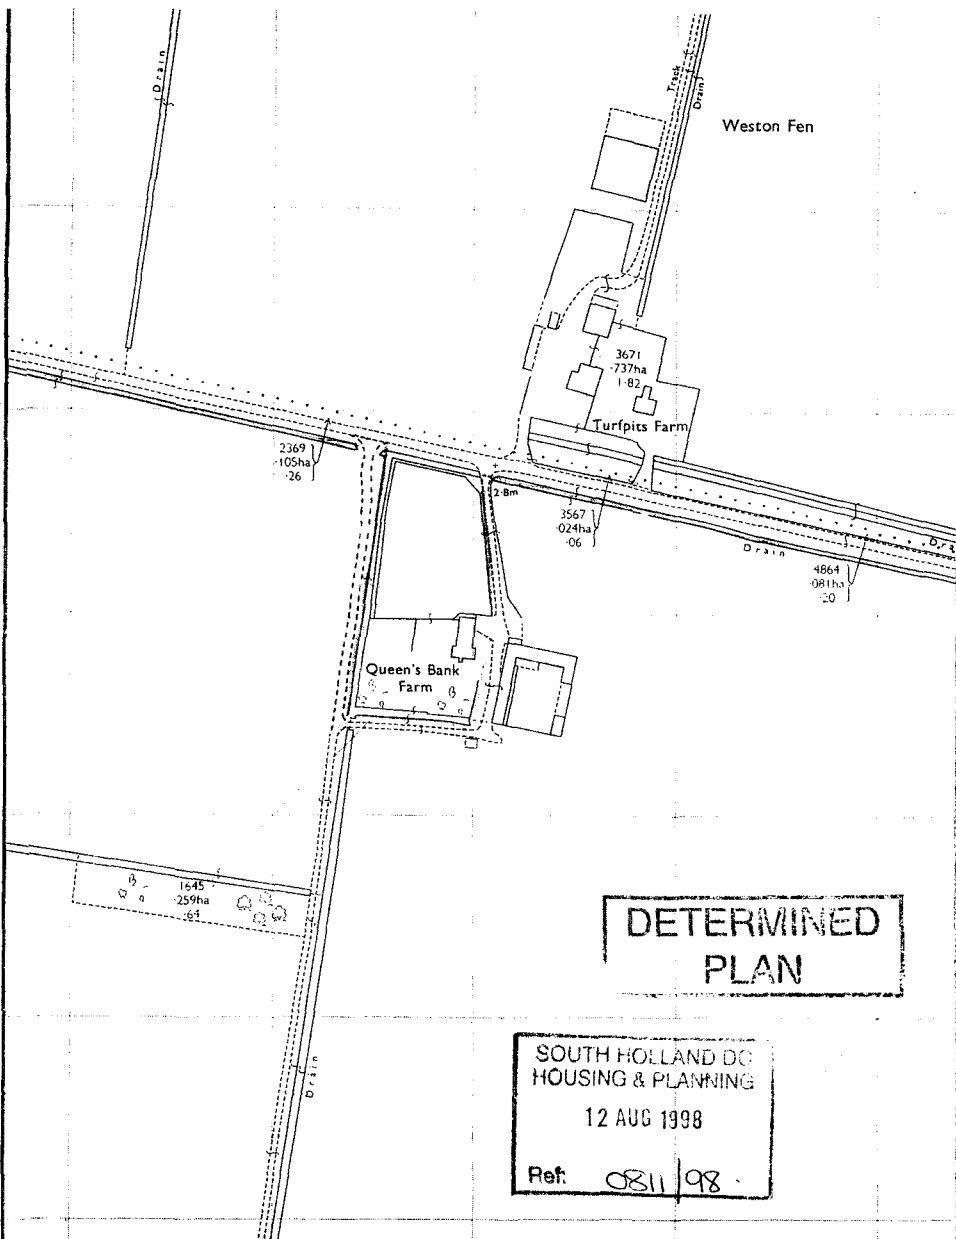

Drawing No.
SITE PLAN
QUEENS BANK FARM

Drawn S.A.K.
Scale 1:2500
Date 6:3:91

R.H. & R.W. CLUTTON
92 HIGH STREET, EAST GRINSTEAD
WEST SUSSEX RH19 3DF

**CHARTERED
SURVEYORS**
(0342) 28444

Title
A.L.I.H. (Farms) Ltd

This Plan is prepared from the Ordnance Map with the sanction of the
Controller of H.M. Stationery Office. Crown Copyright Reserved.