

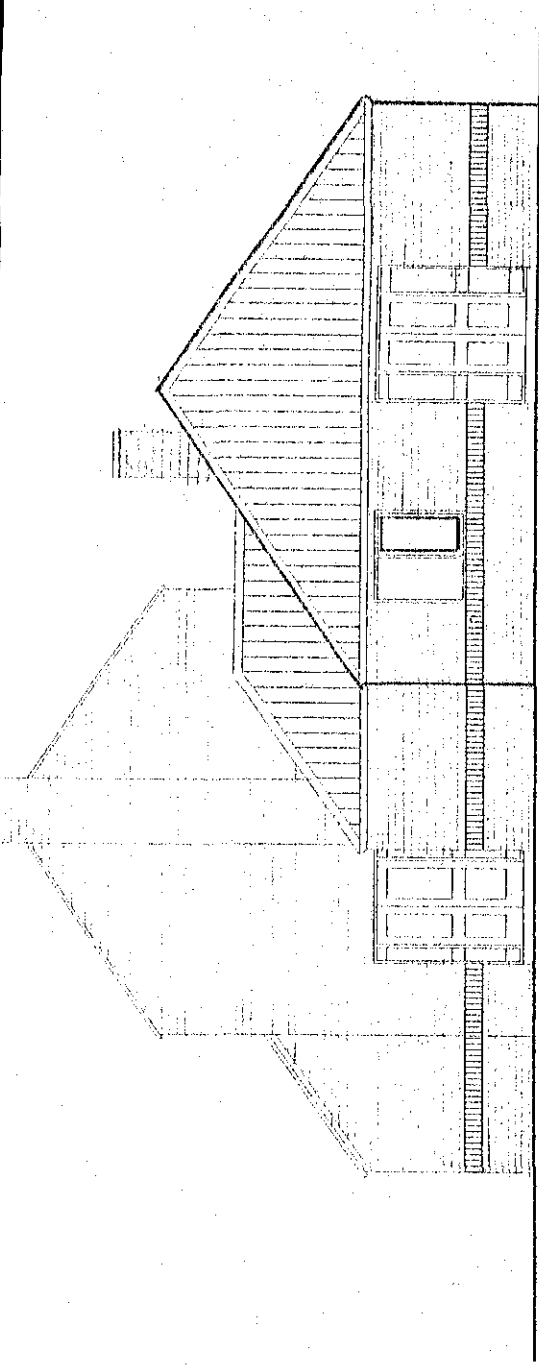


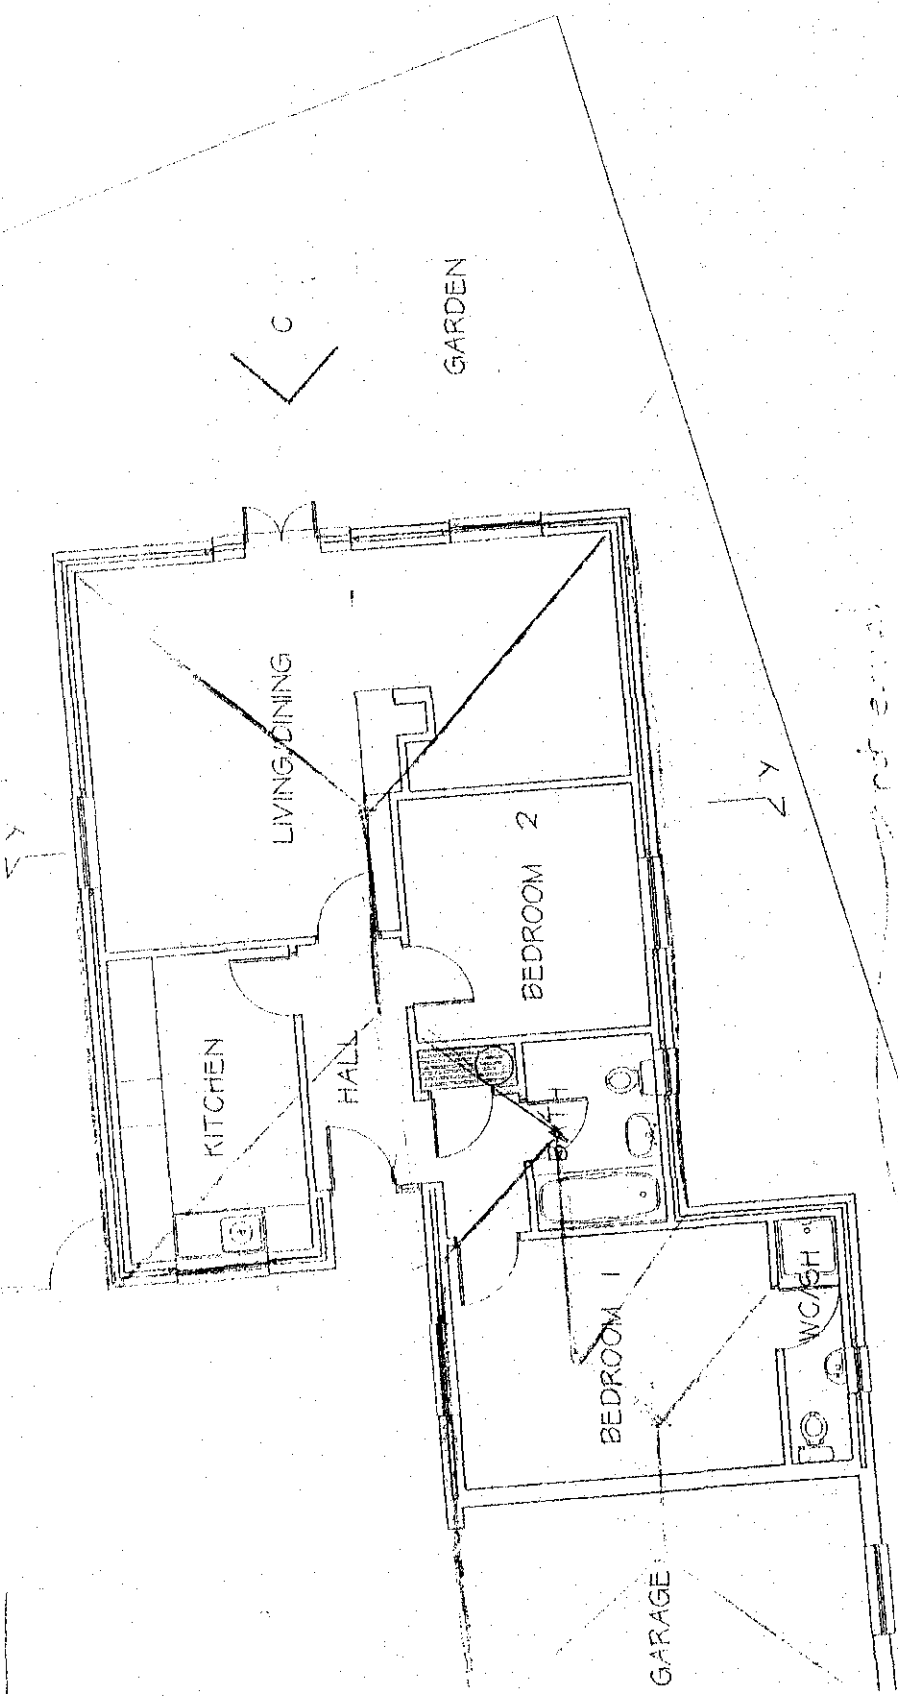


ELEVATION C

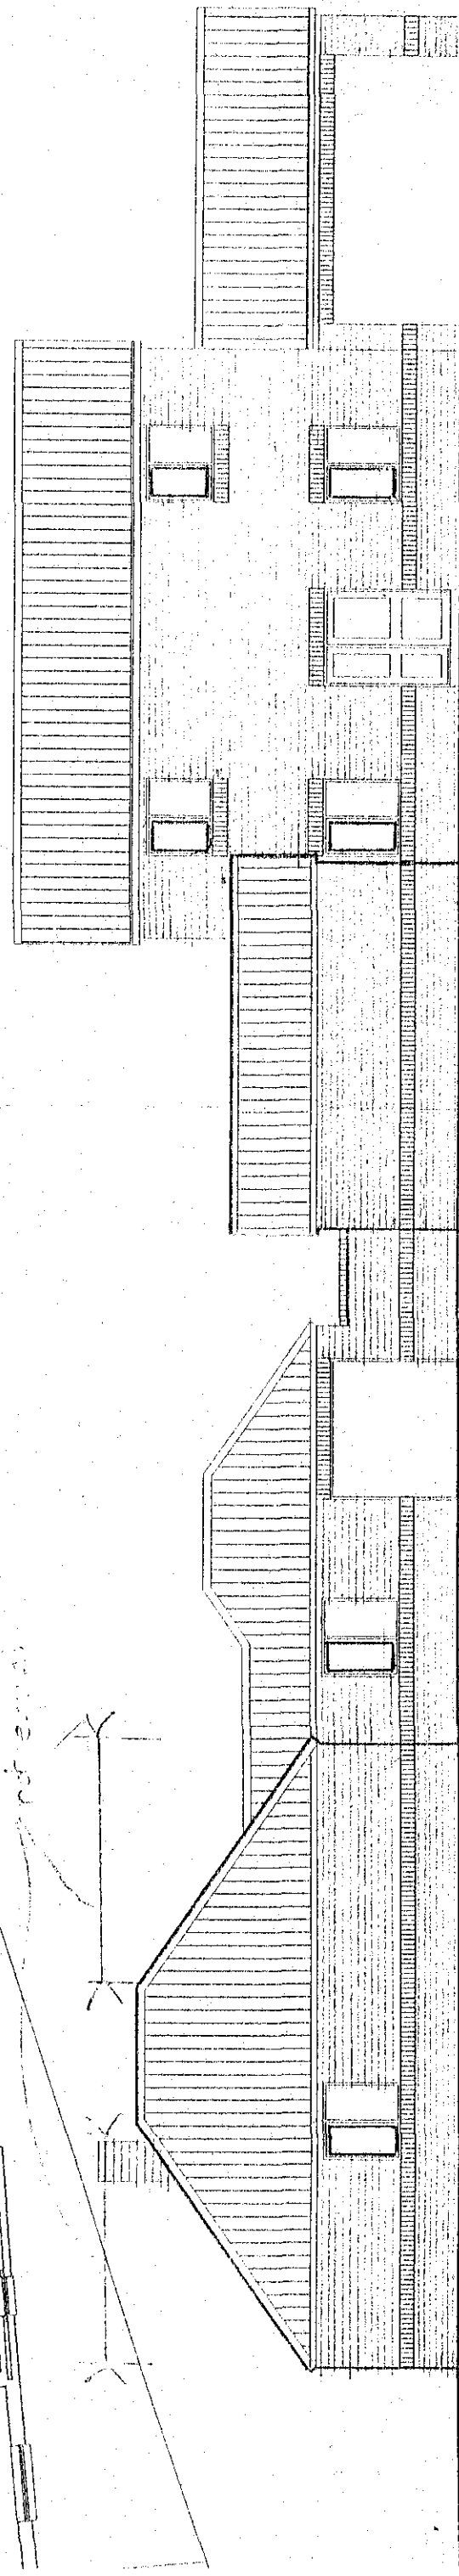




ELEVATION A

Double - front

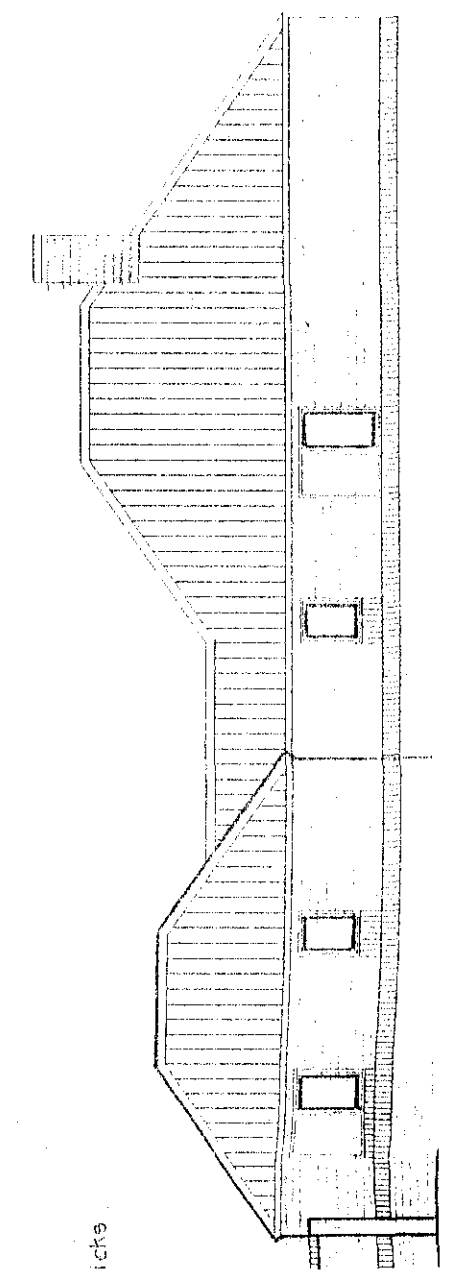


ELEVATION B

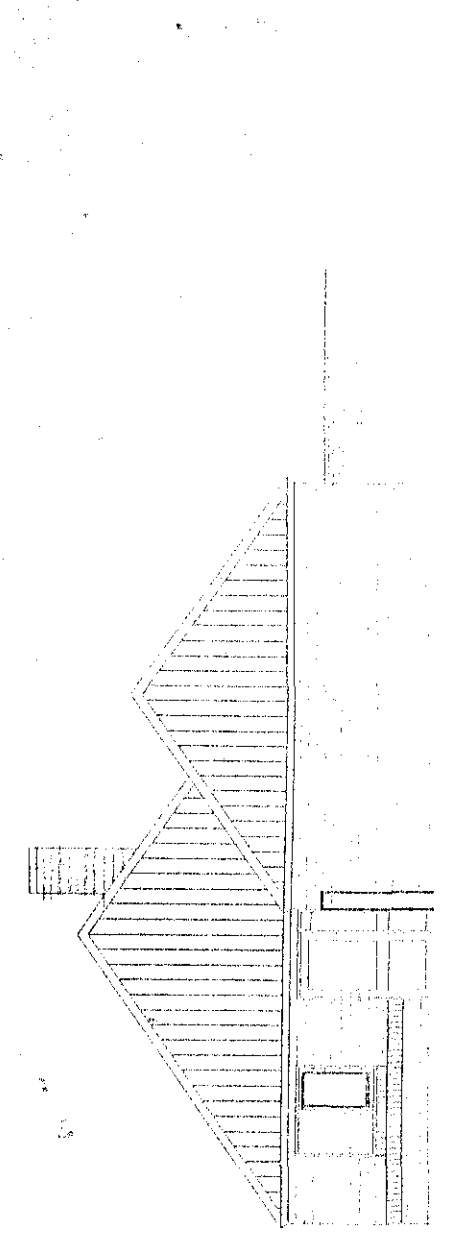

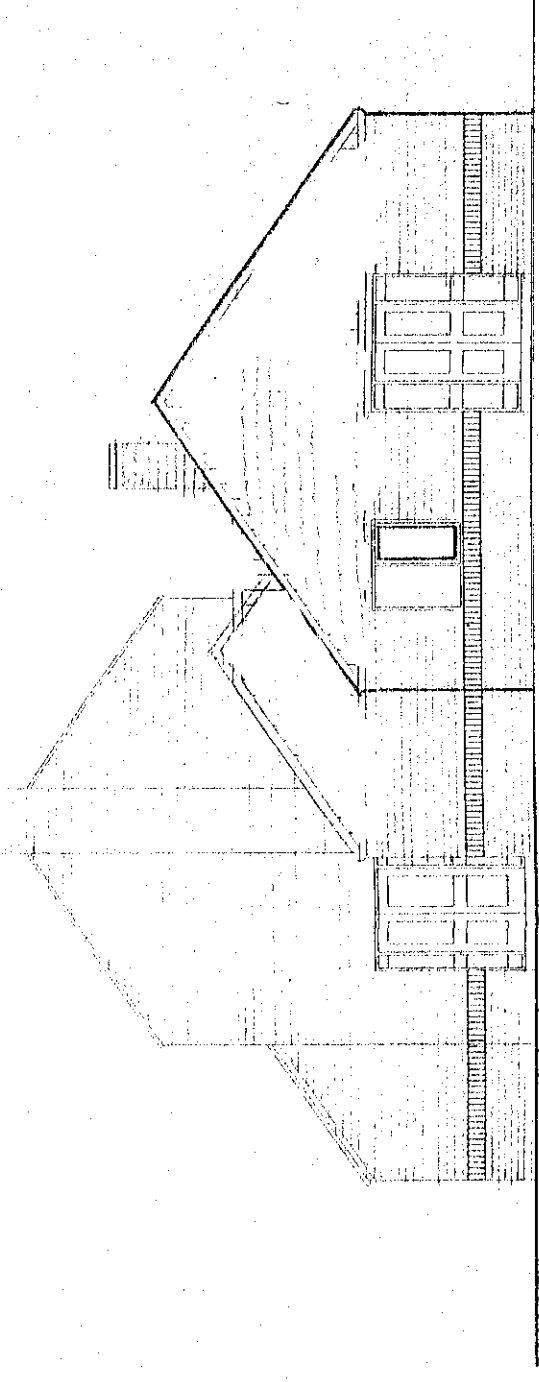
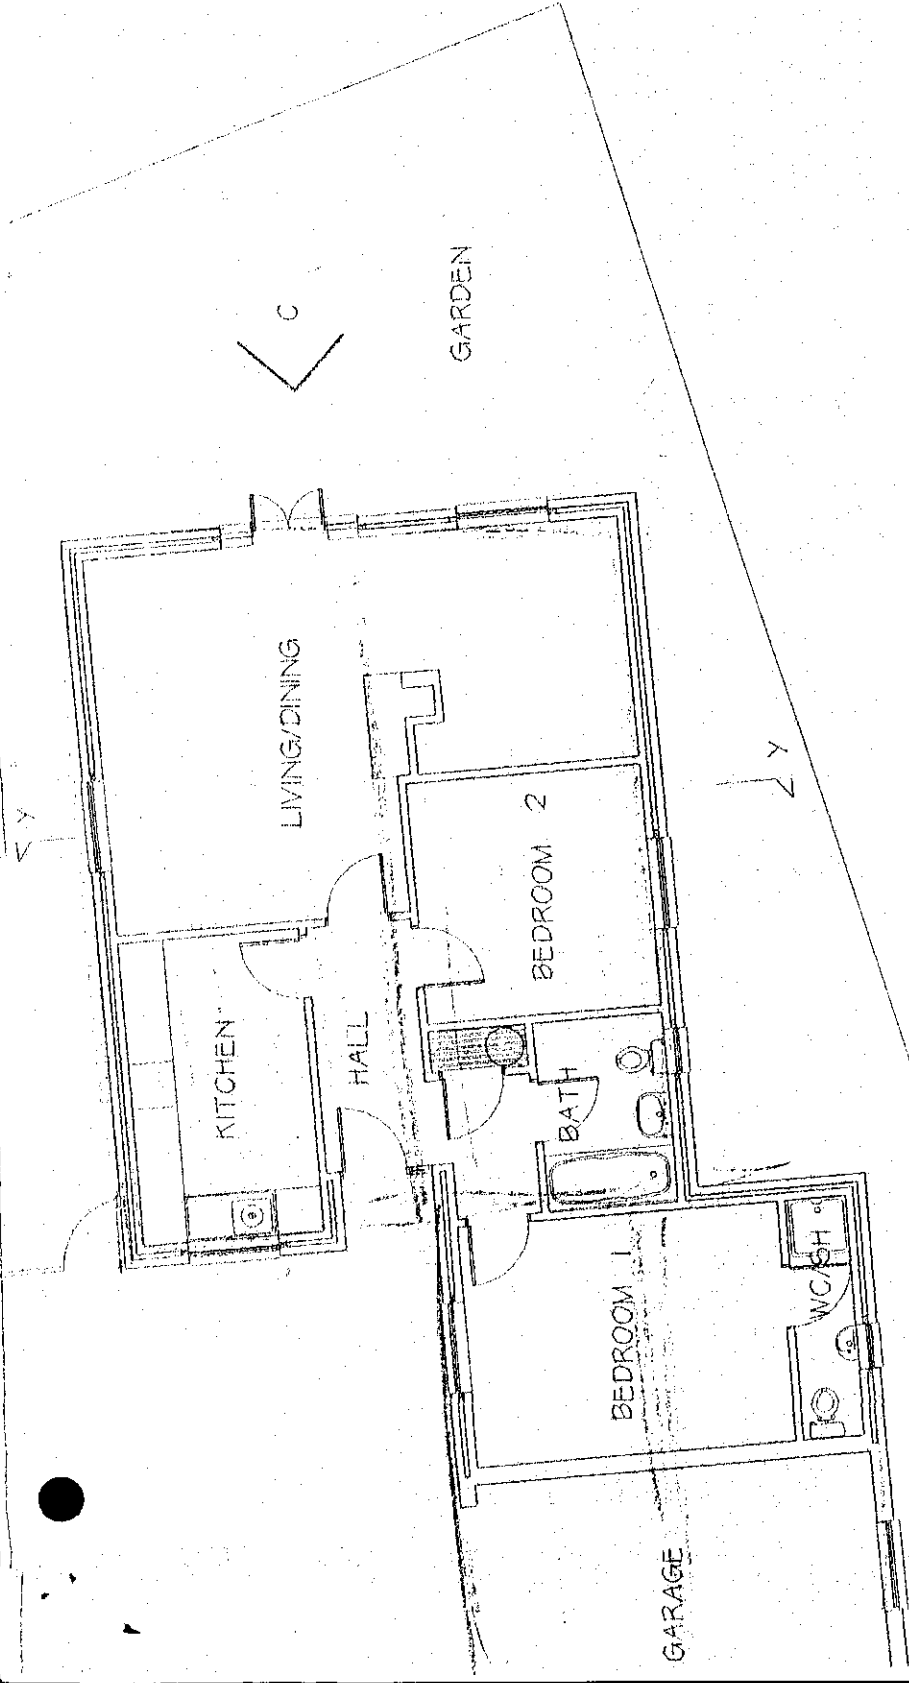



ELEVATION C

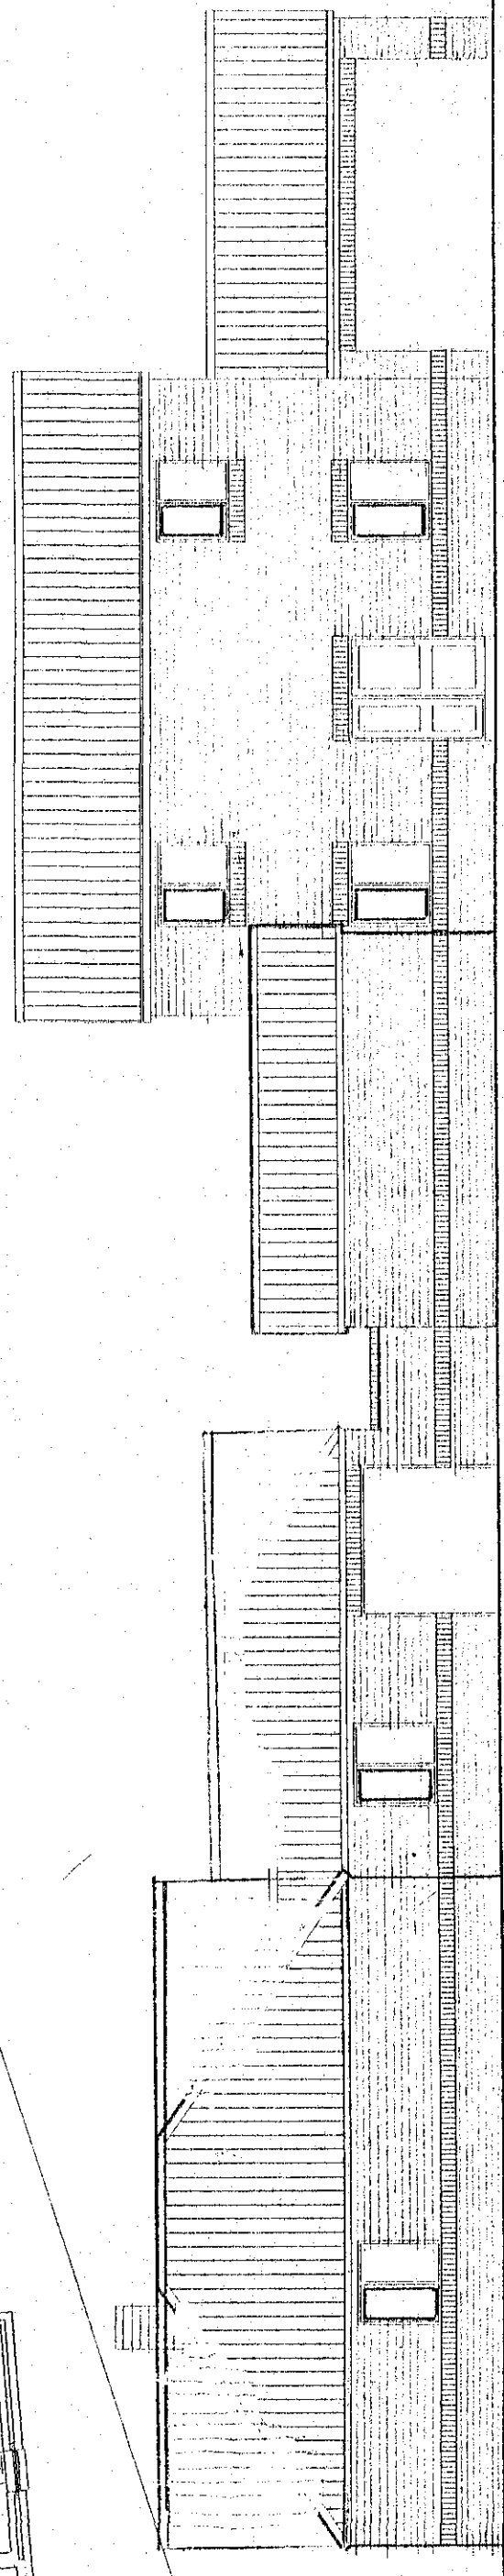


ELEVATION A

Porosope - change ceiling

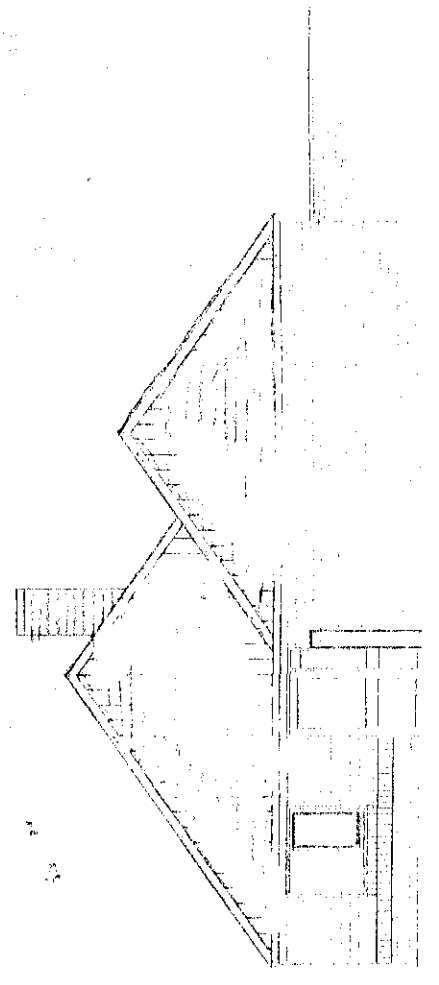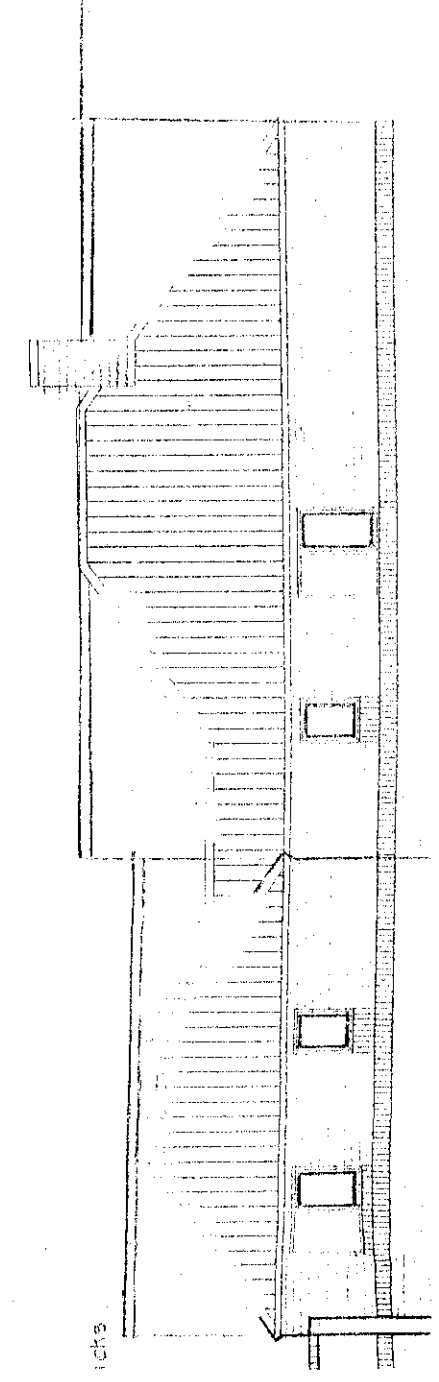


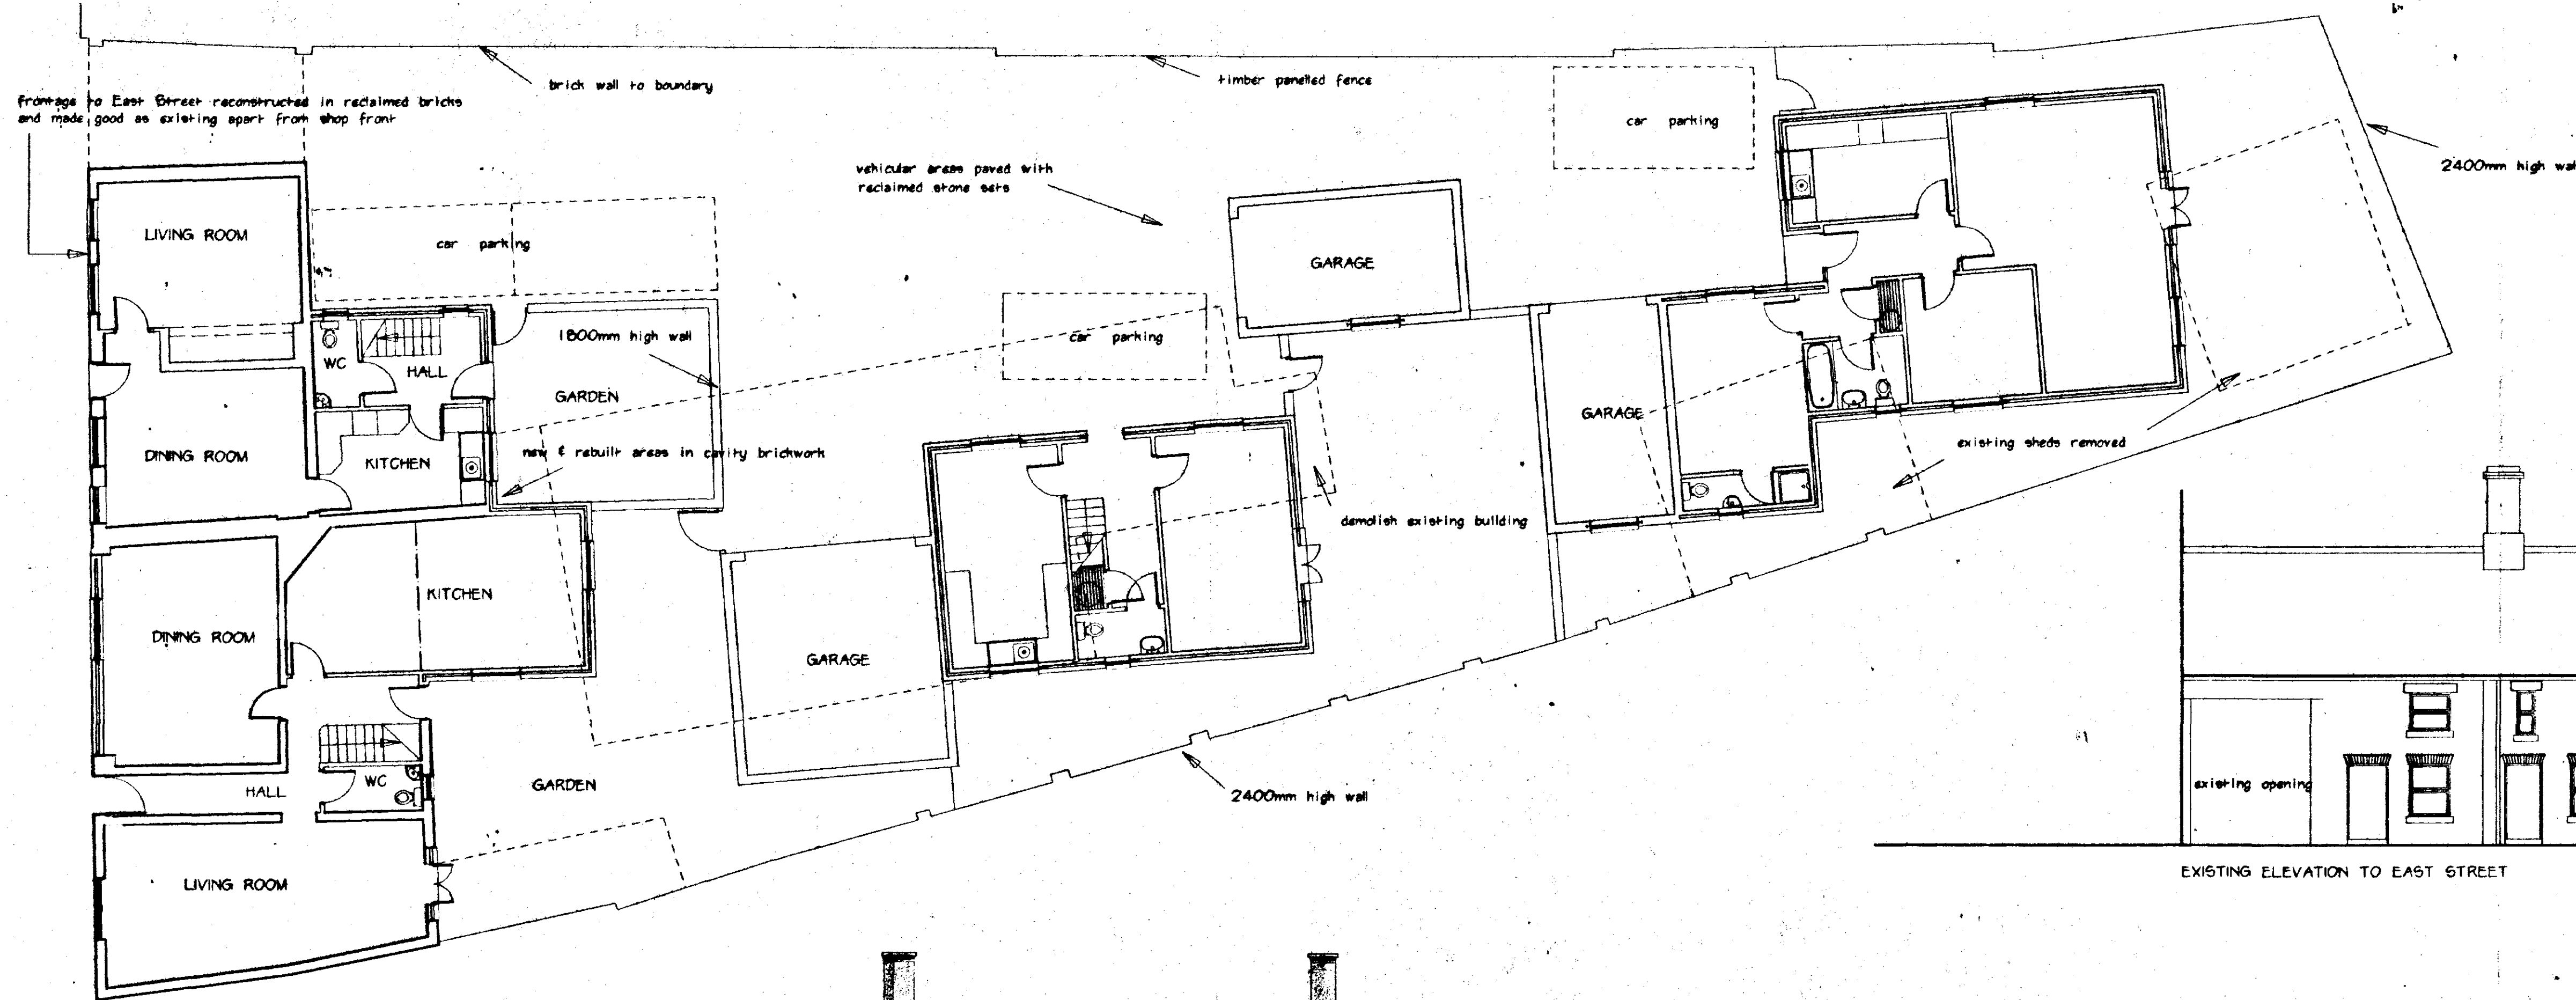

GROUND FLOOR PLAN

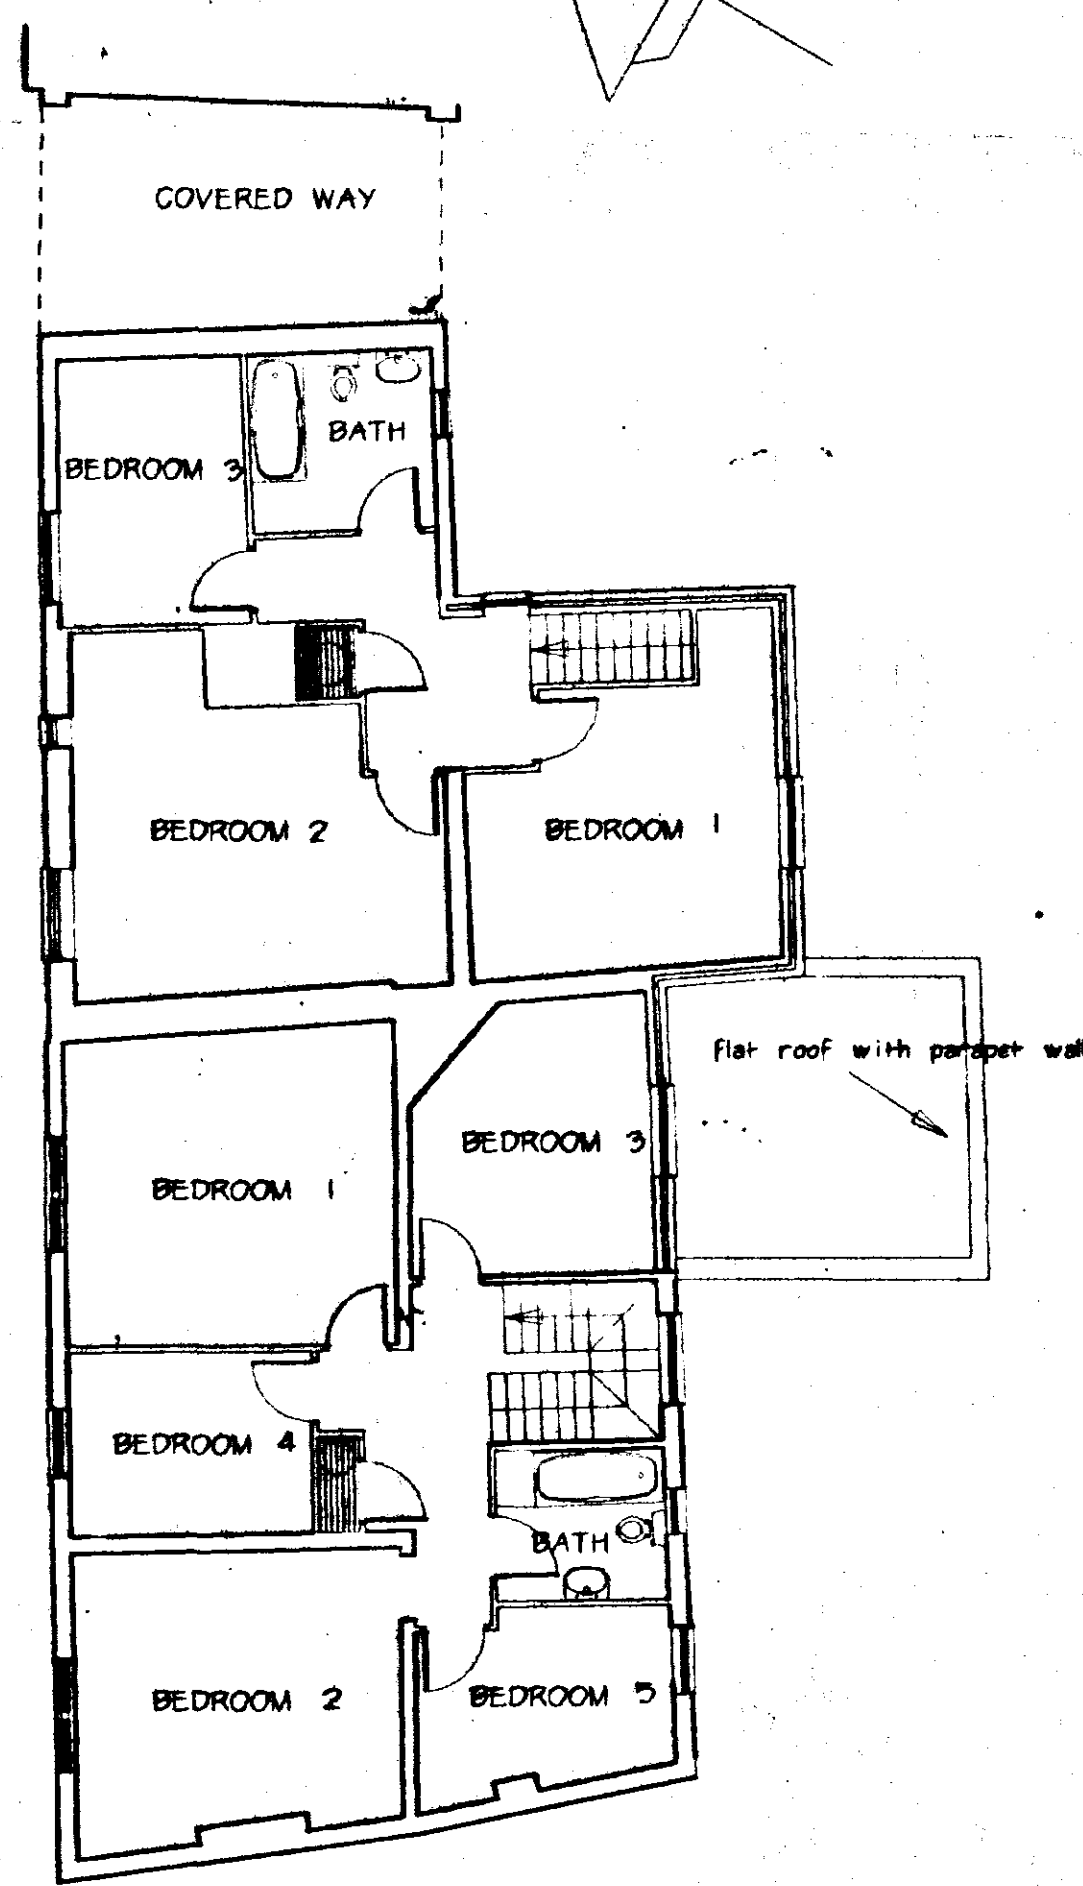


FIRST FLOOR PLAN

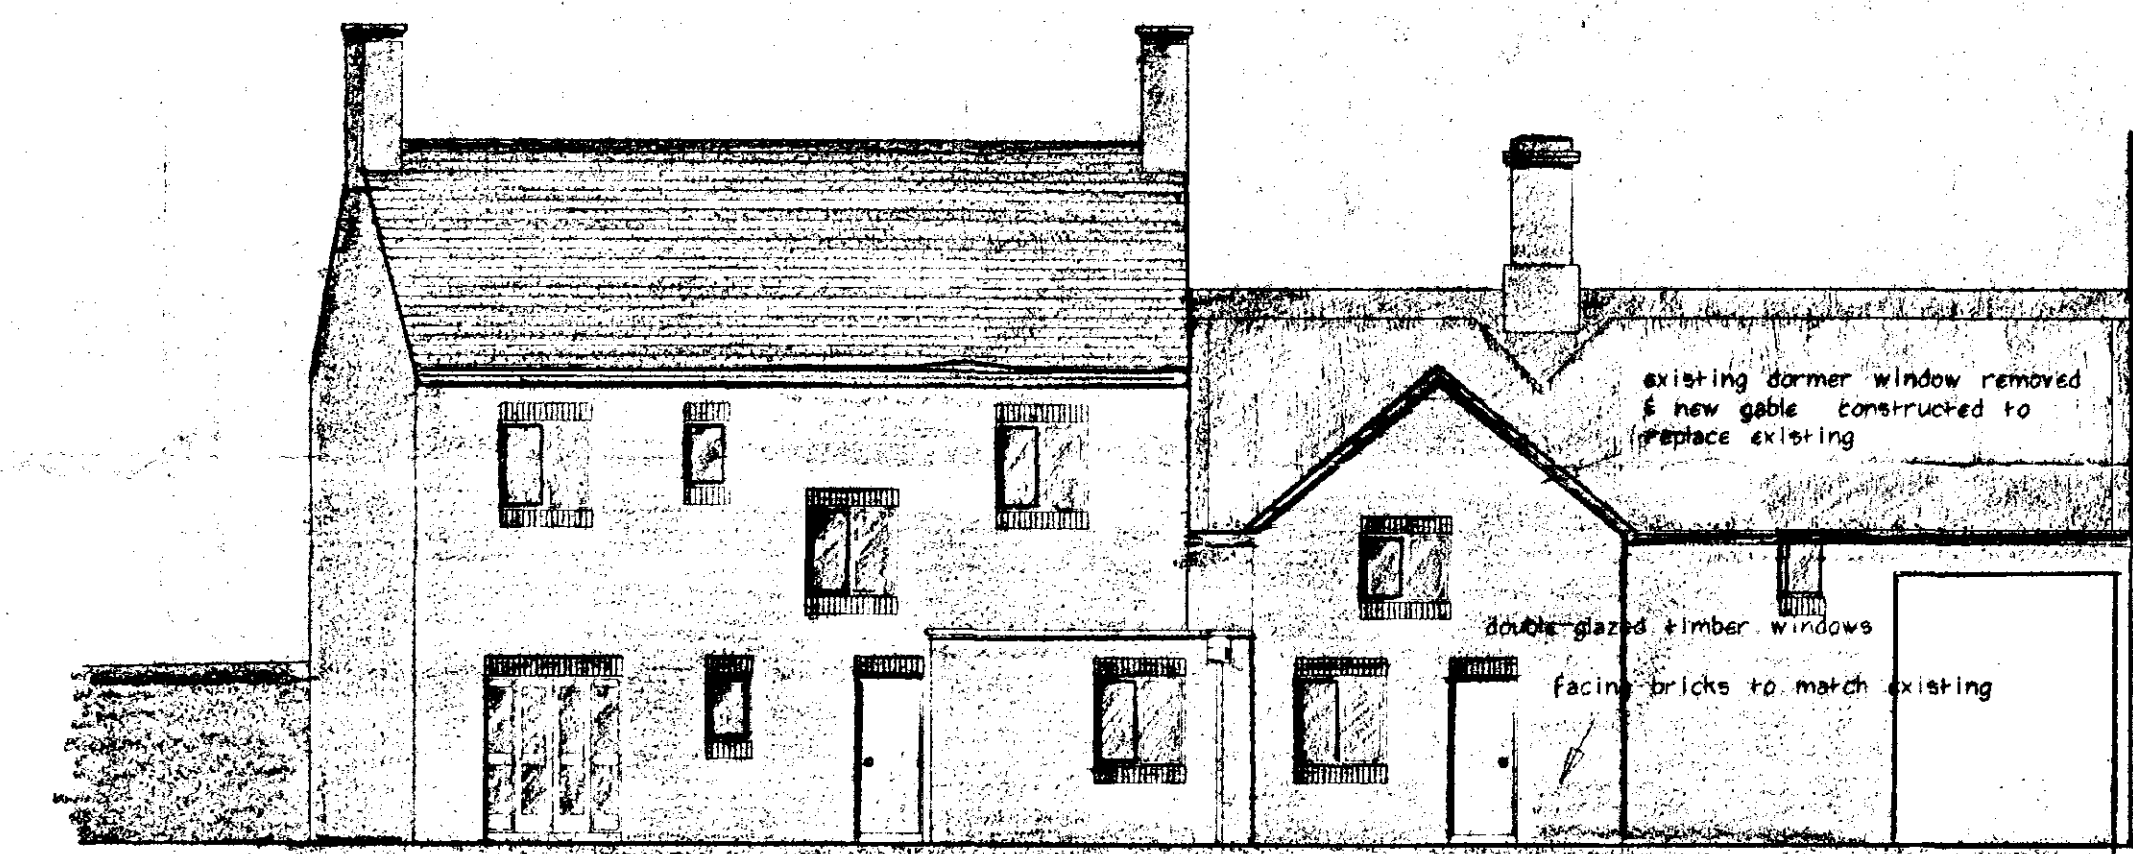

PROPOSED REAR ELEVATION



EXISTING ELEVATION TO EAST STREET

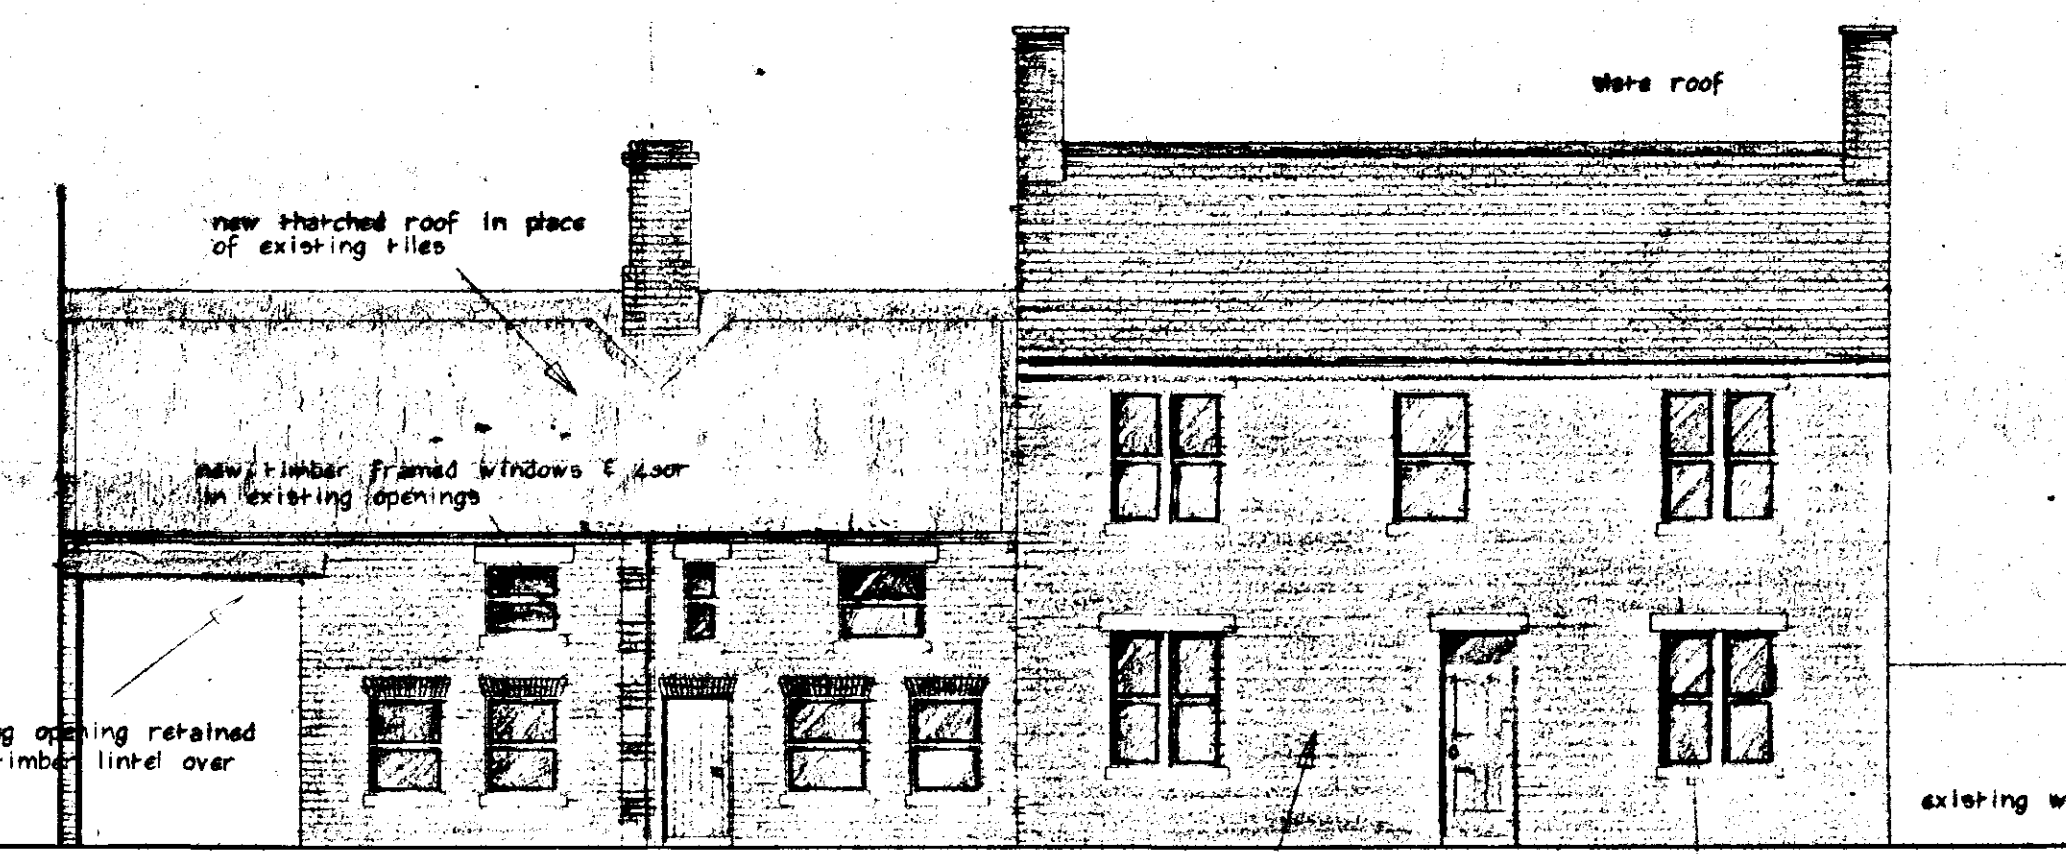

PROPOSED ELEVATION TO EAST STREET

old shop front removed & opening made good with bricks to match existing front
existing windows removed, central stone mullions reinstated and new windows installed in shop front


M. PARKER & SONS LIMITED
BUILDERS & CONTRACTORS
ST. JOHN'S RD. SPALDING Lincs PE11 1JX
FAX. 01775 762171 TEL. 01775 724777

DETERMINED PLAN


PROPOSED RENOVATION AND NEW DEVELOPMENT
7 - 11 EAST STREET CROWLAND LINCOLNSHIRE
PROPOSED PLANS & ELEVATIONS
FRONTING EAST STREET

SCALES 1 / 100
DRG. NO. CRG 004 DATE JUNE 01


SOUTH HALLAND DC
HOUSING & PLANNING
-2 JUL 2001
Ref: H02/0812/01

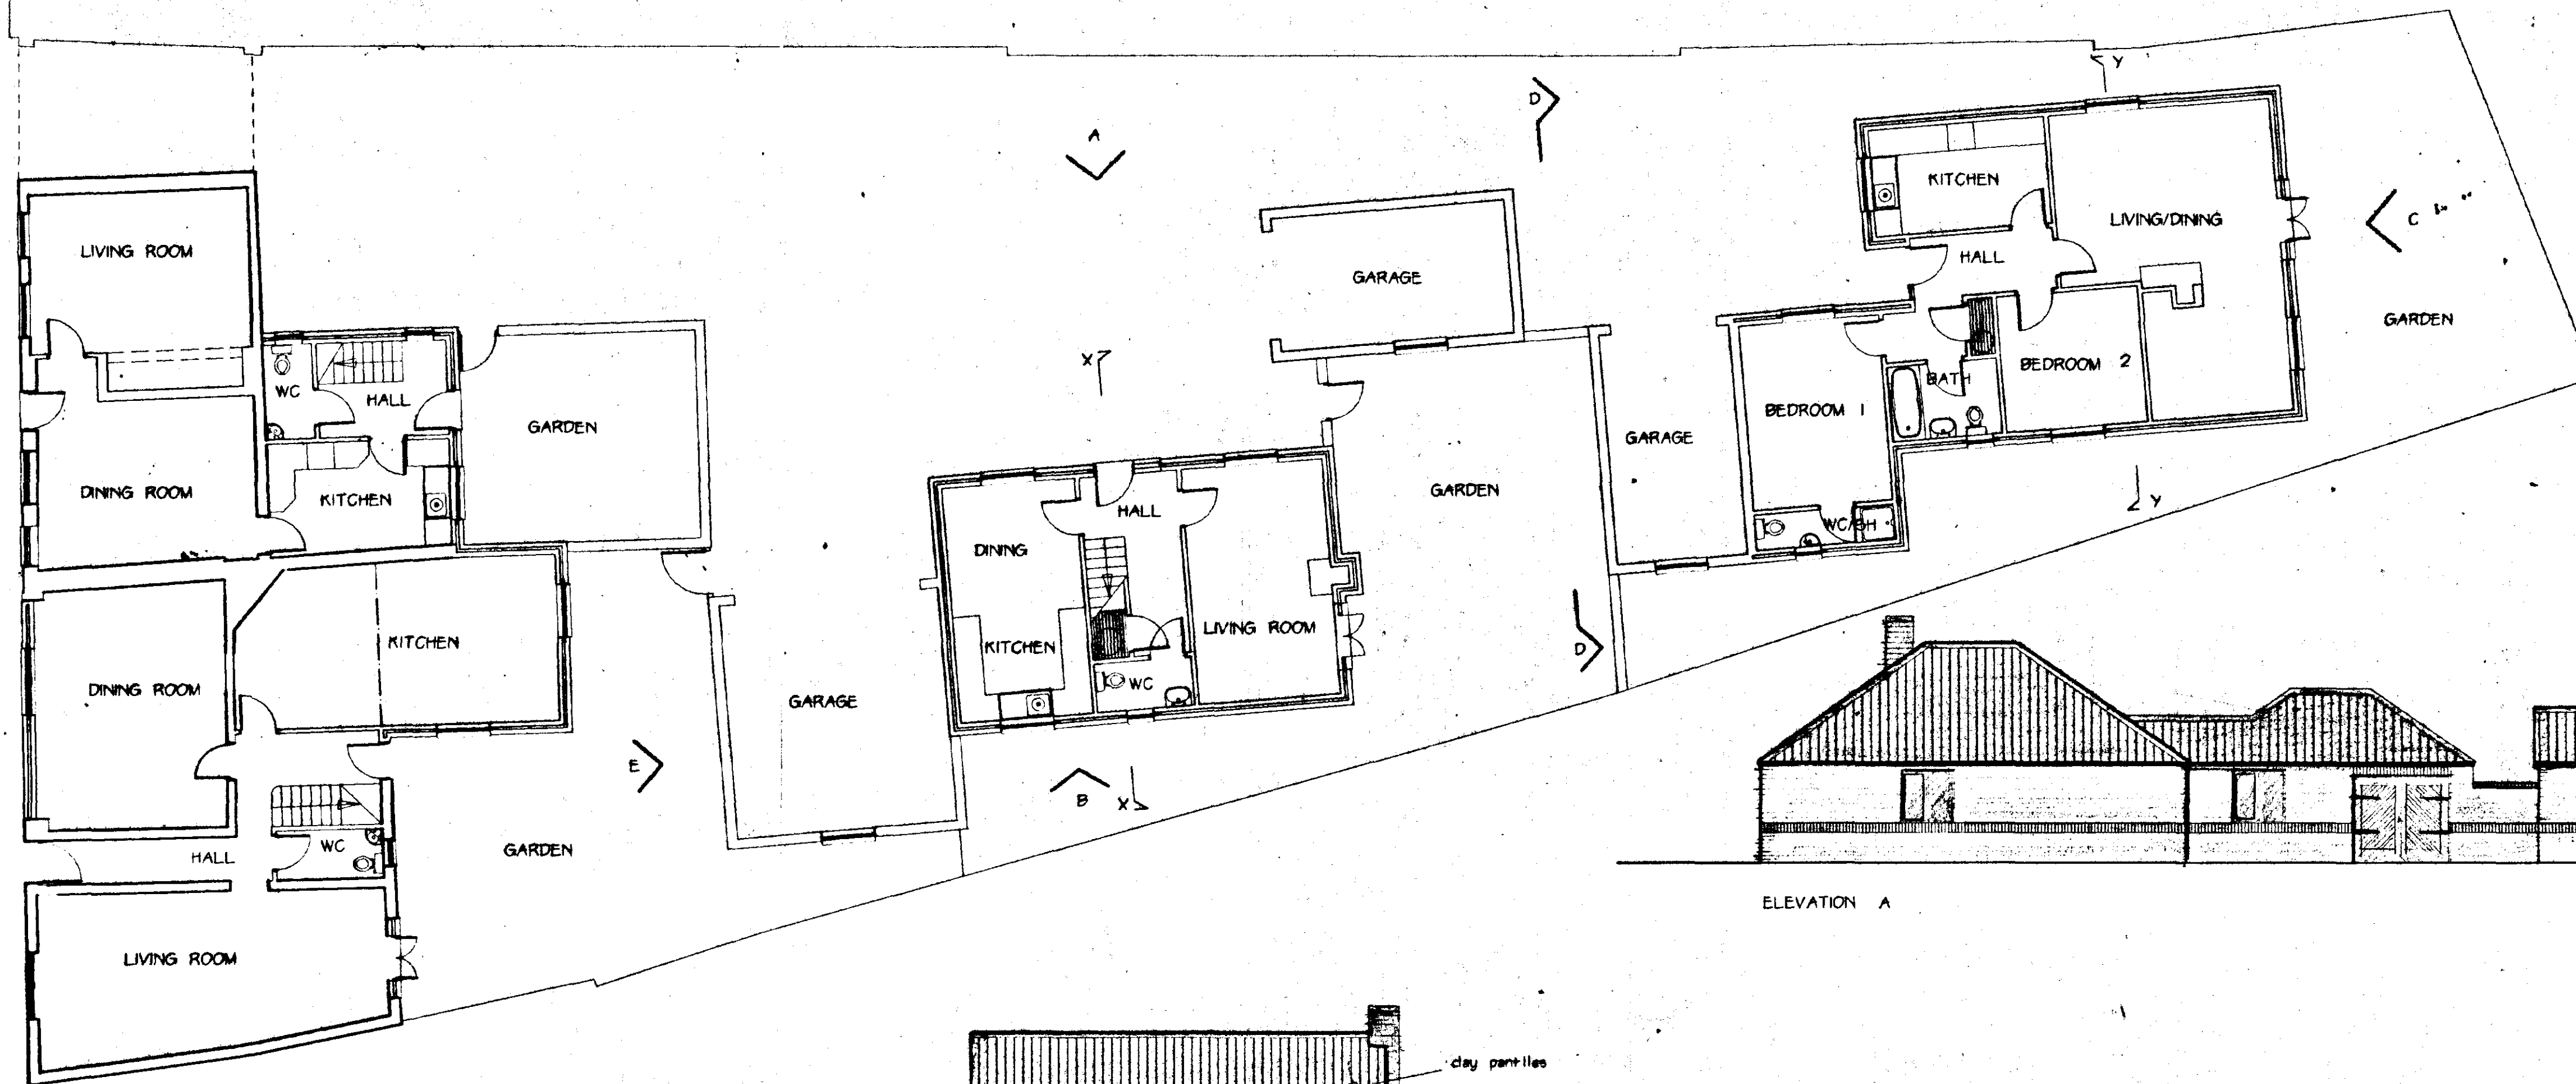


GROUND FLOOR PLAN

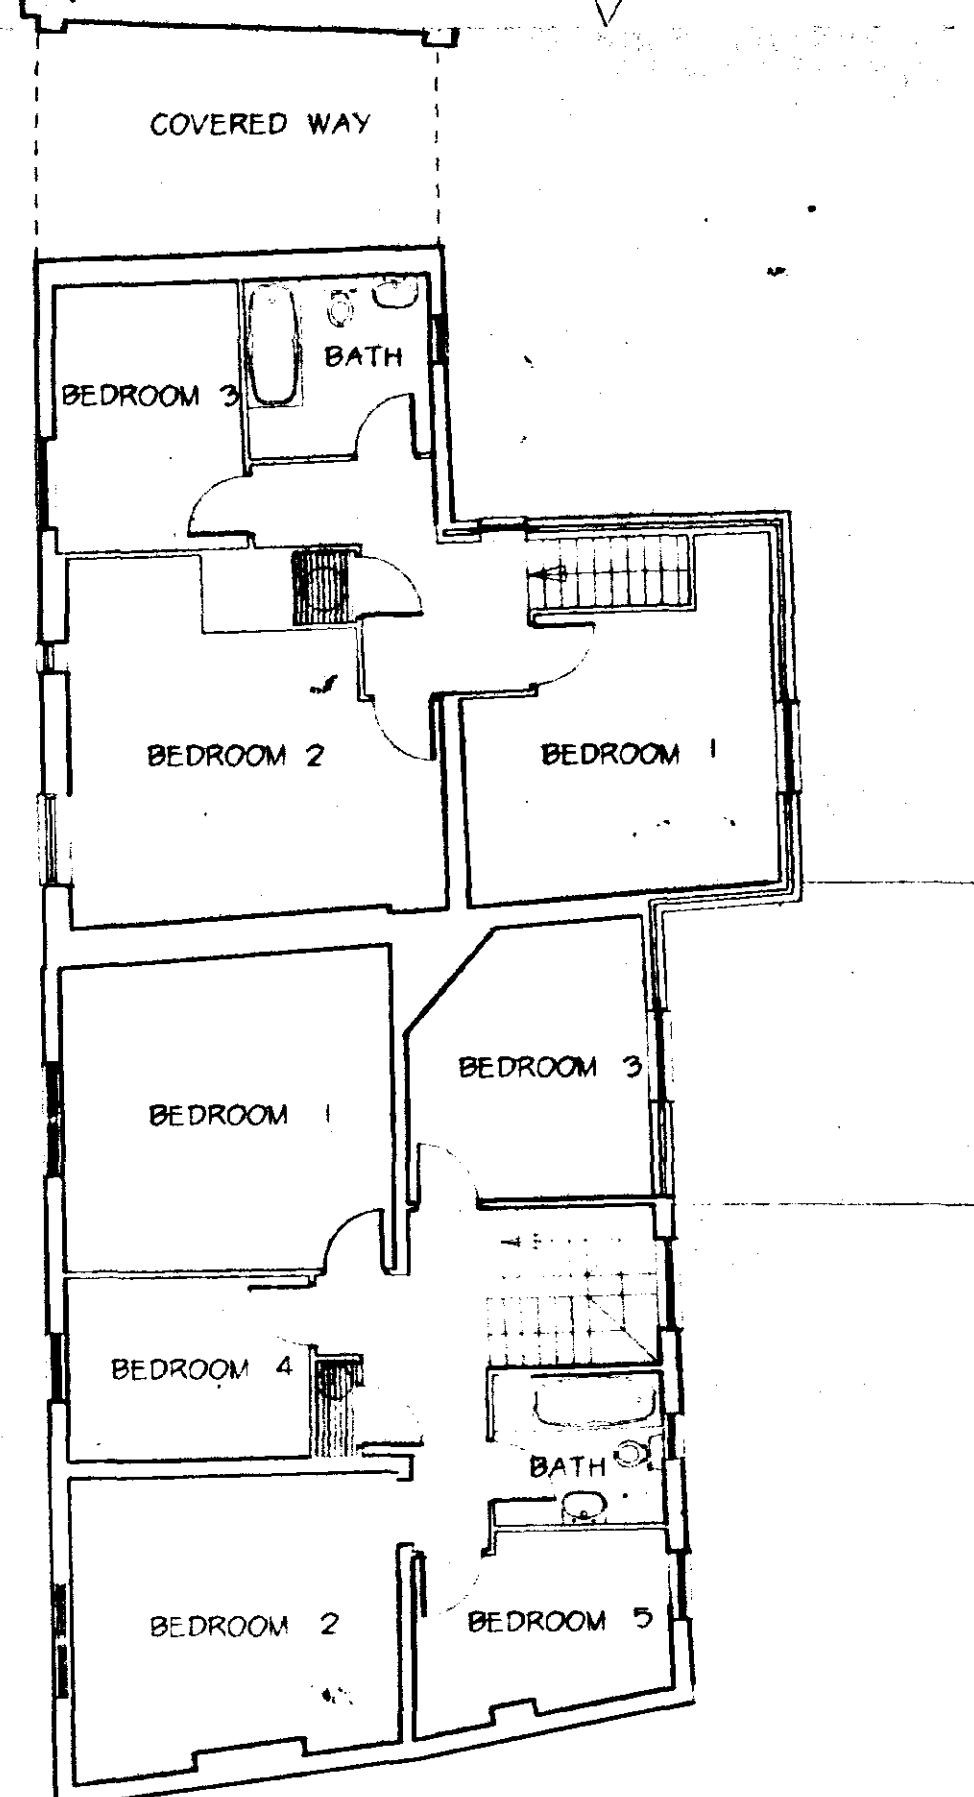


FIRST FLOOR PLAN

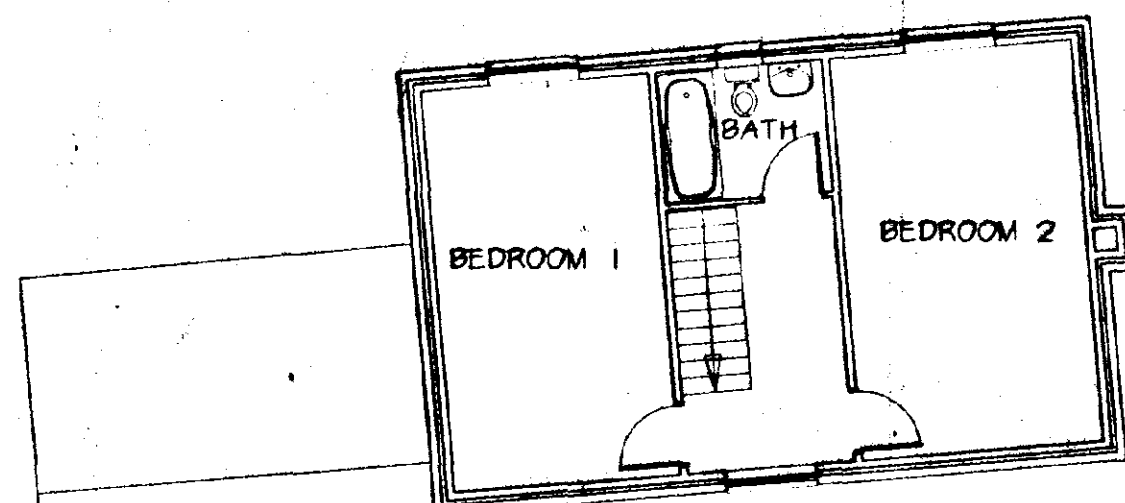

ELEVATION B

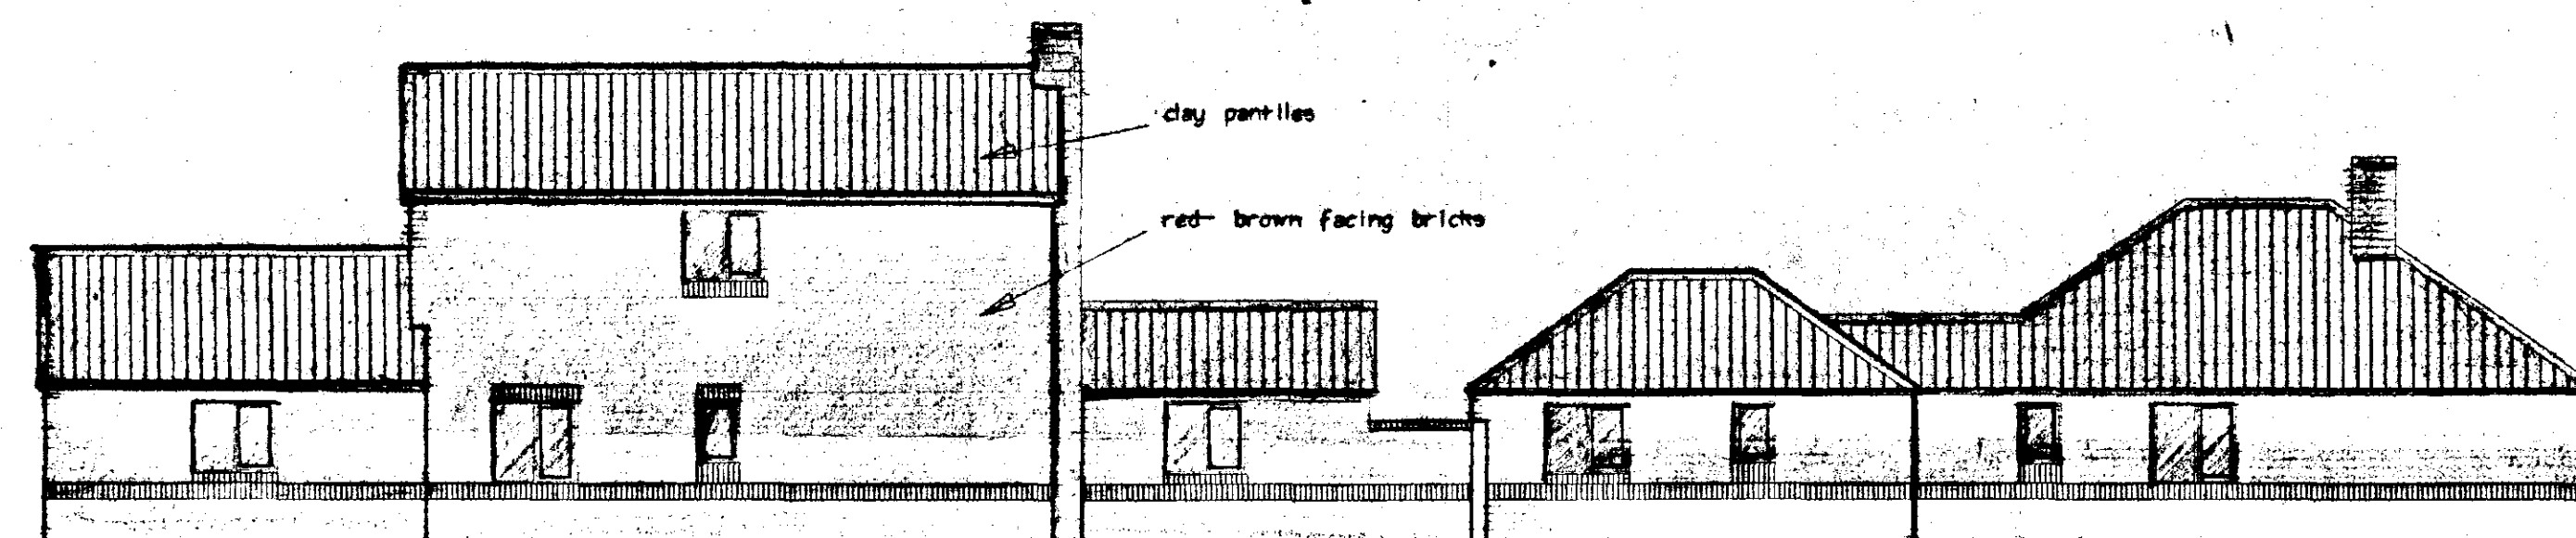

ELEVATION A

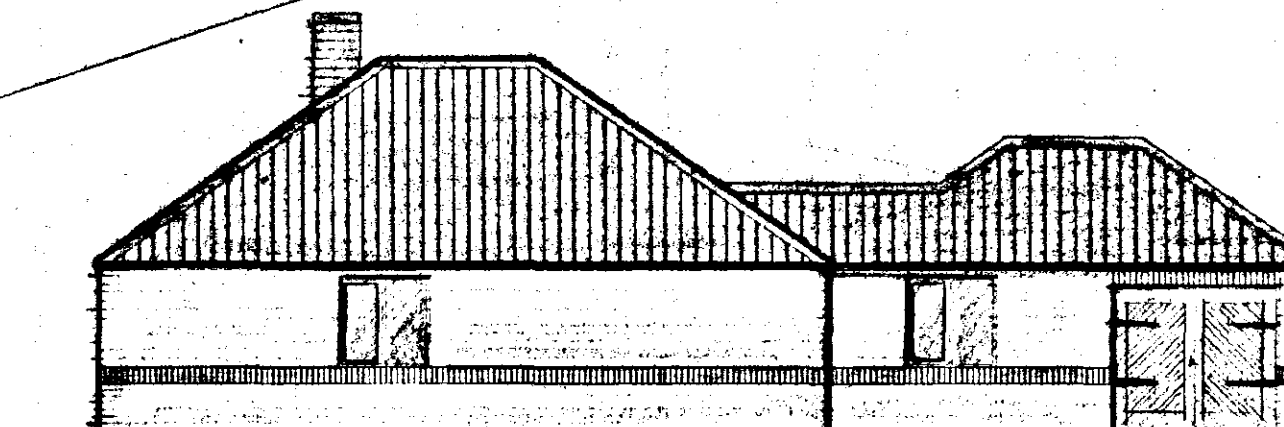


ELEVATION C




ELEVATION D-D



ELEVATION E

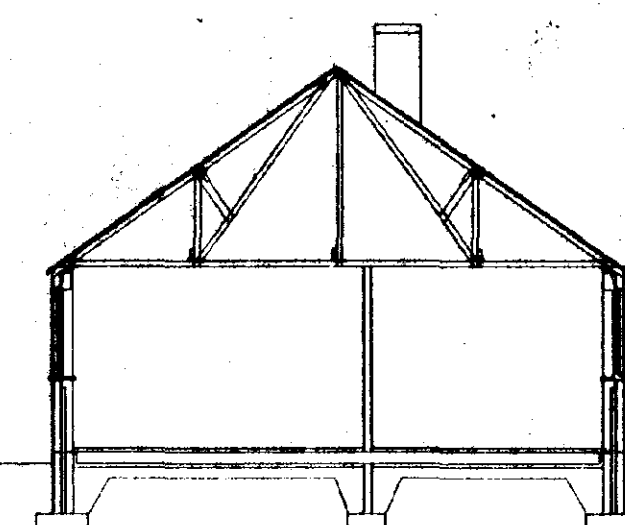

SECTION Y Y

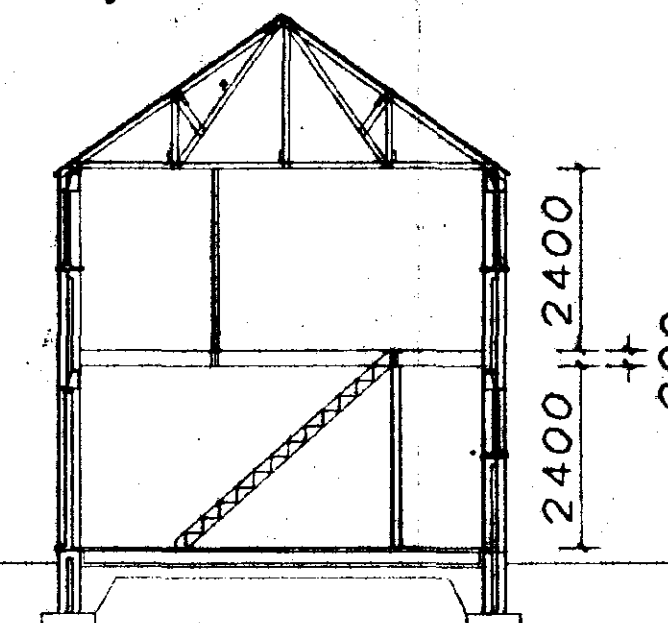

SECTION X X

SOUTH HOLLAND DC
HOUSING & PLANNING
2 JUL 2001
Ref: H02/0312/01






M. PARKER & SONS LIMITED
BUILDERS & CONTRACTORS
ST. JOHN'S RD SPALDING Lincs PE11 1JX
FAX 01775 762171 TEL 01775 724777

PROPOSED RENOVATION AND NEW DEVELOPMENT
* 7 - 11 EAST STREET CROWLAND LINCOLNSHIRE
PROPOSED PLANS & ELEVATIONS
HOUSE & BUNGALOW WITH GARAGES AT REAR






SCALES 1 / 100
DRG. NO. CRO 002 DATE JUNE 01

SUPERSEDED

Ref

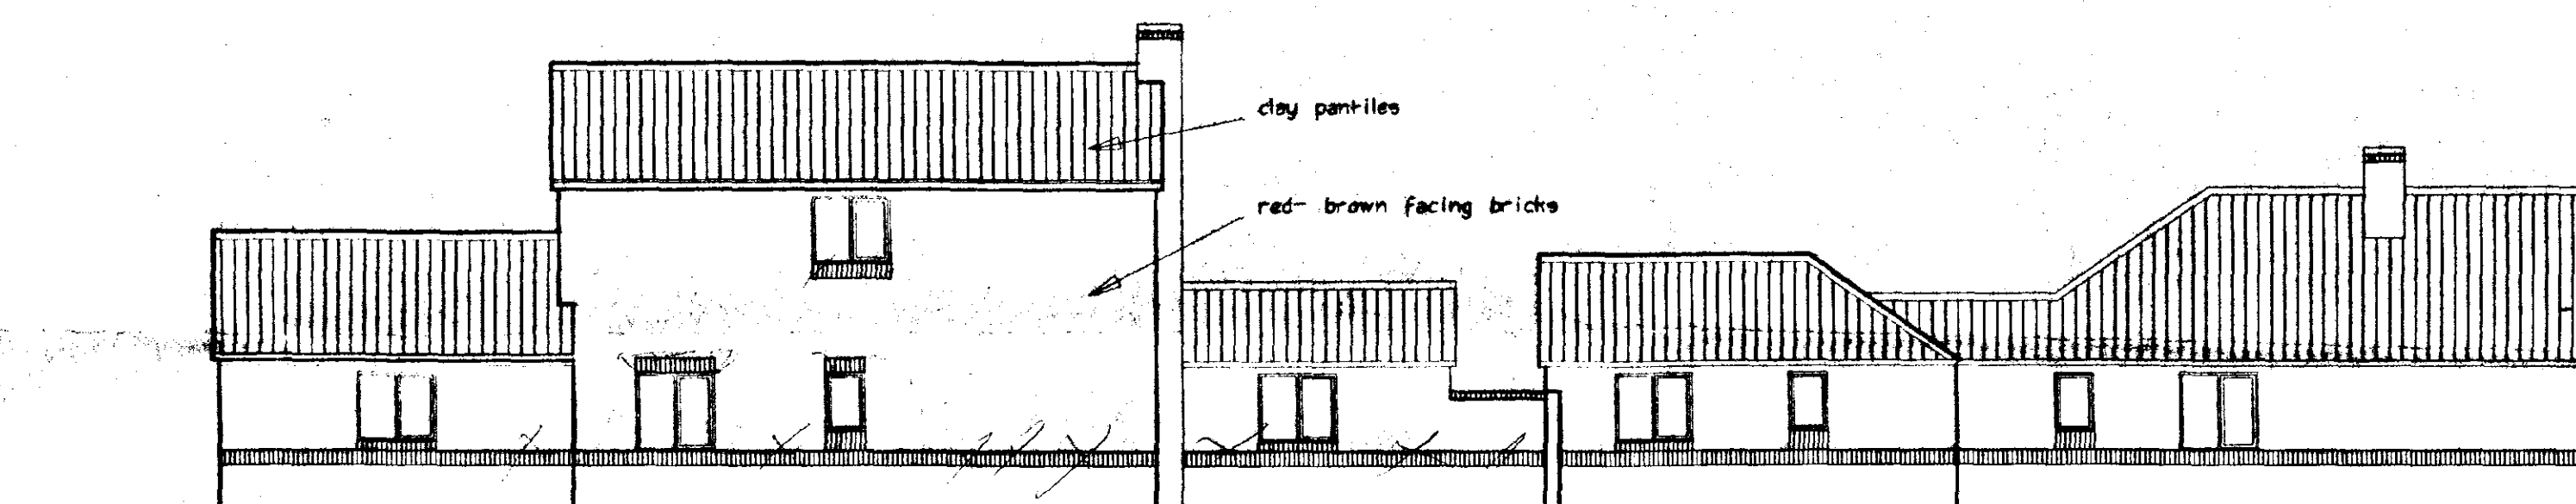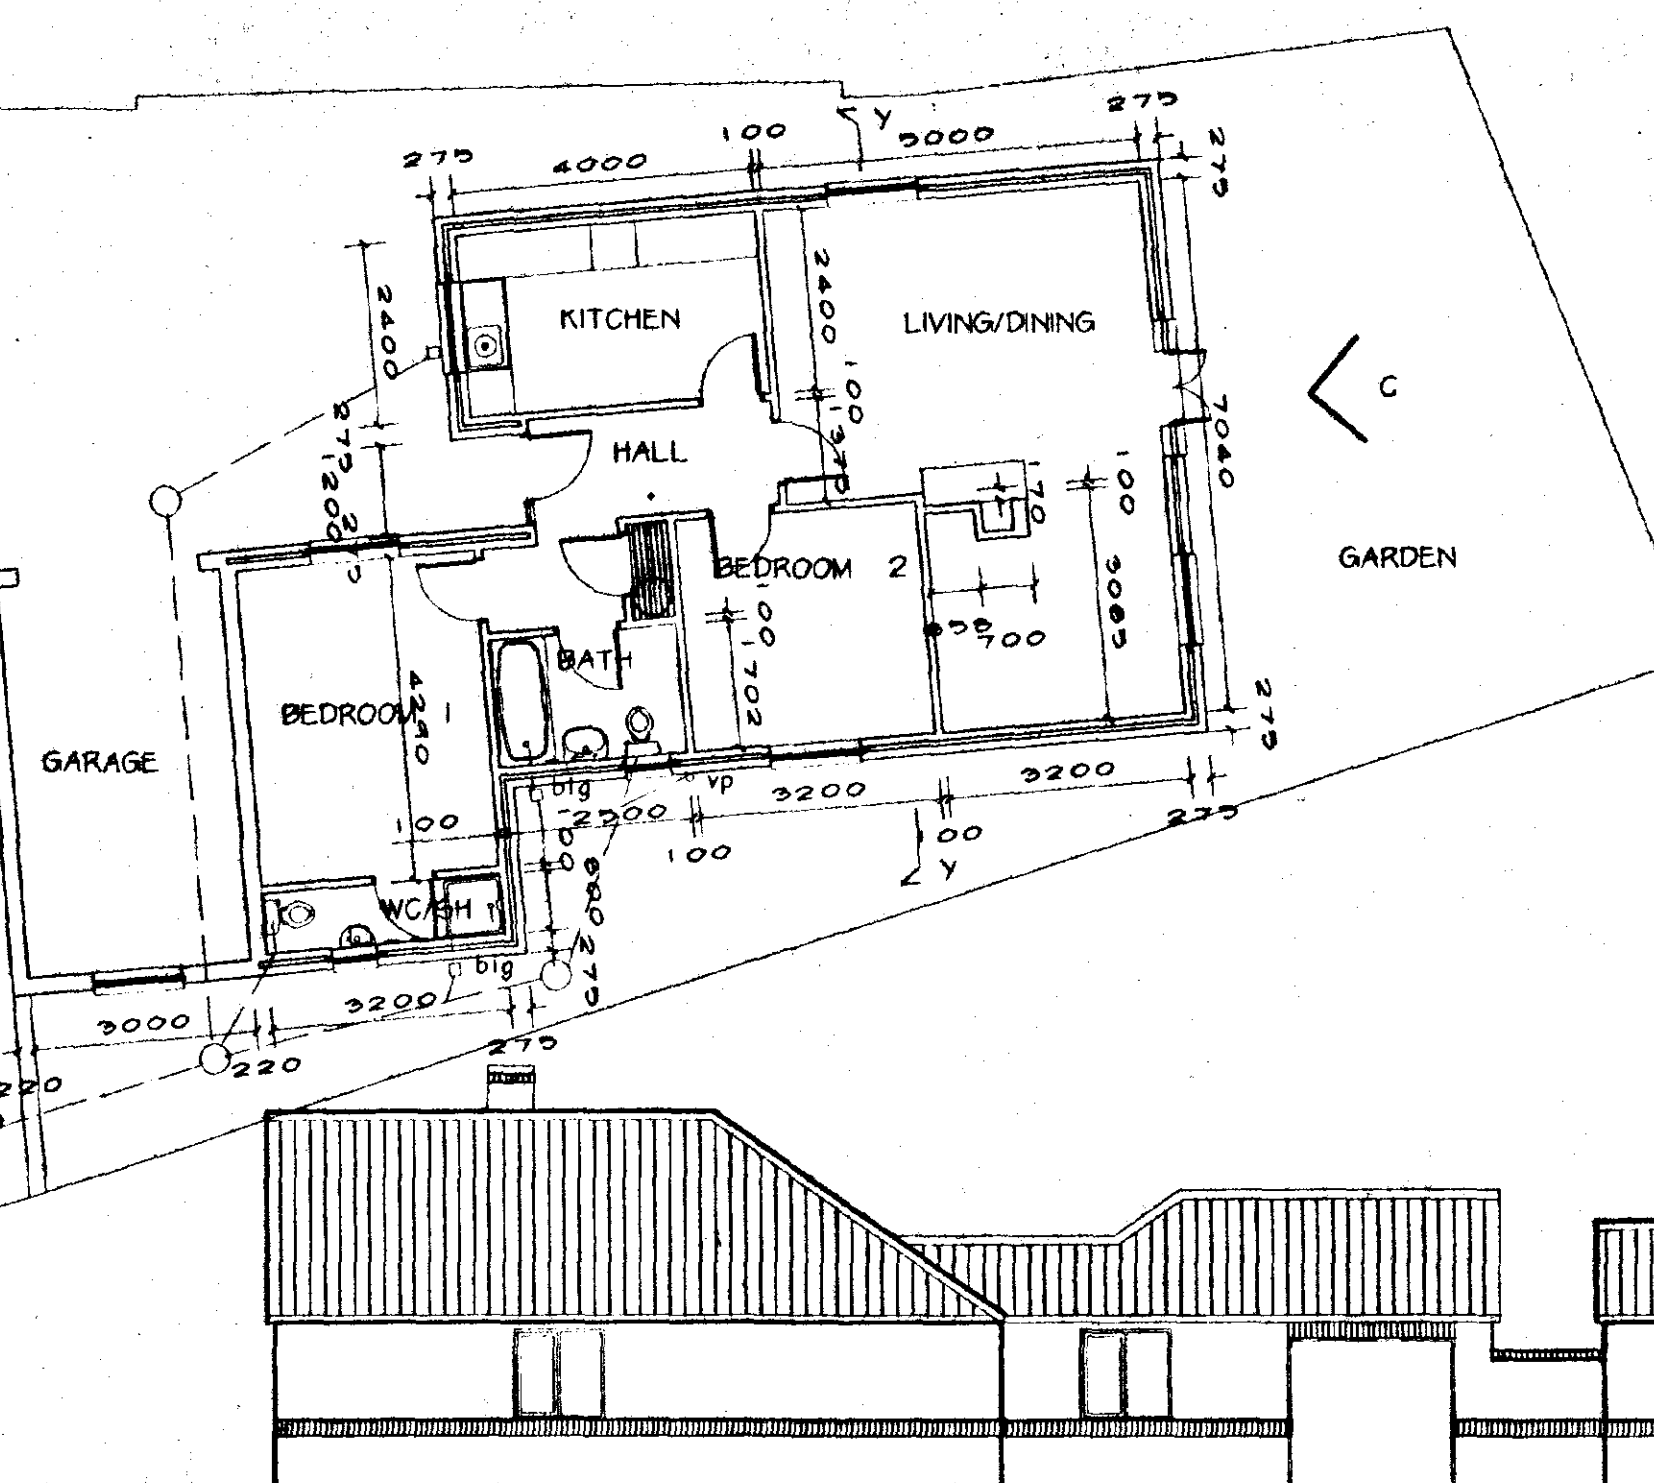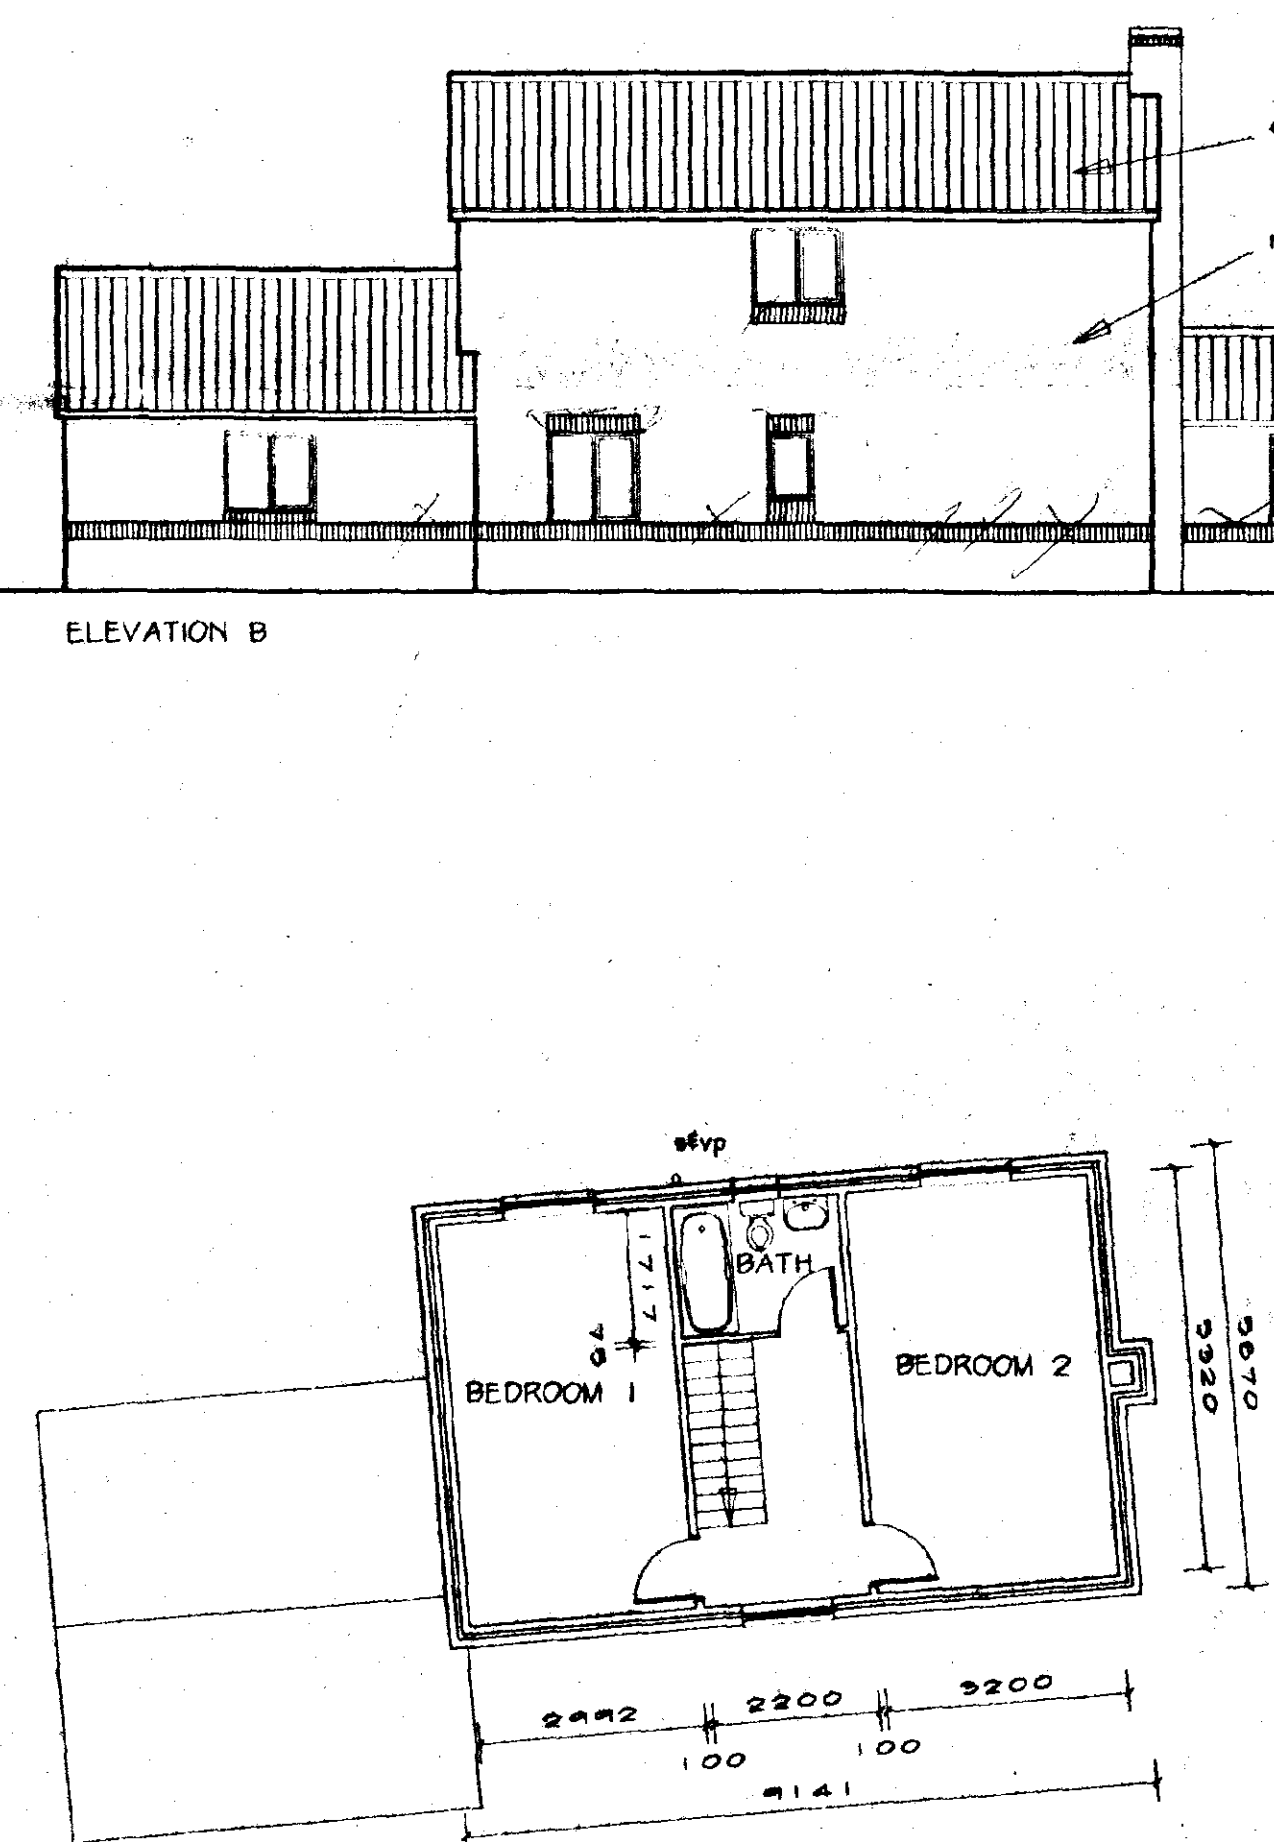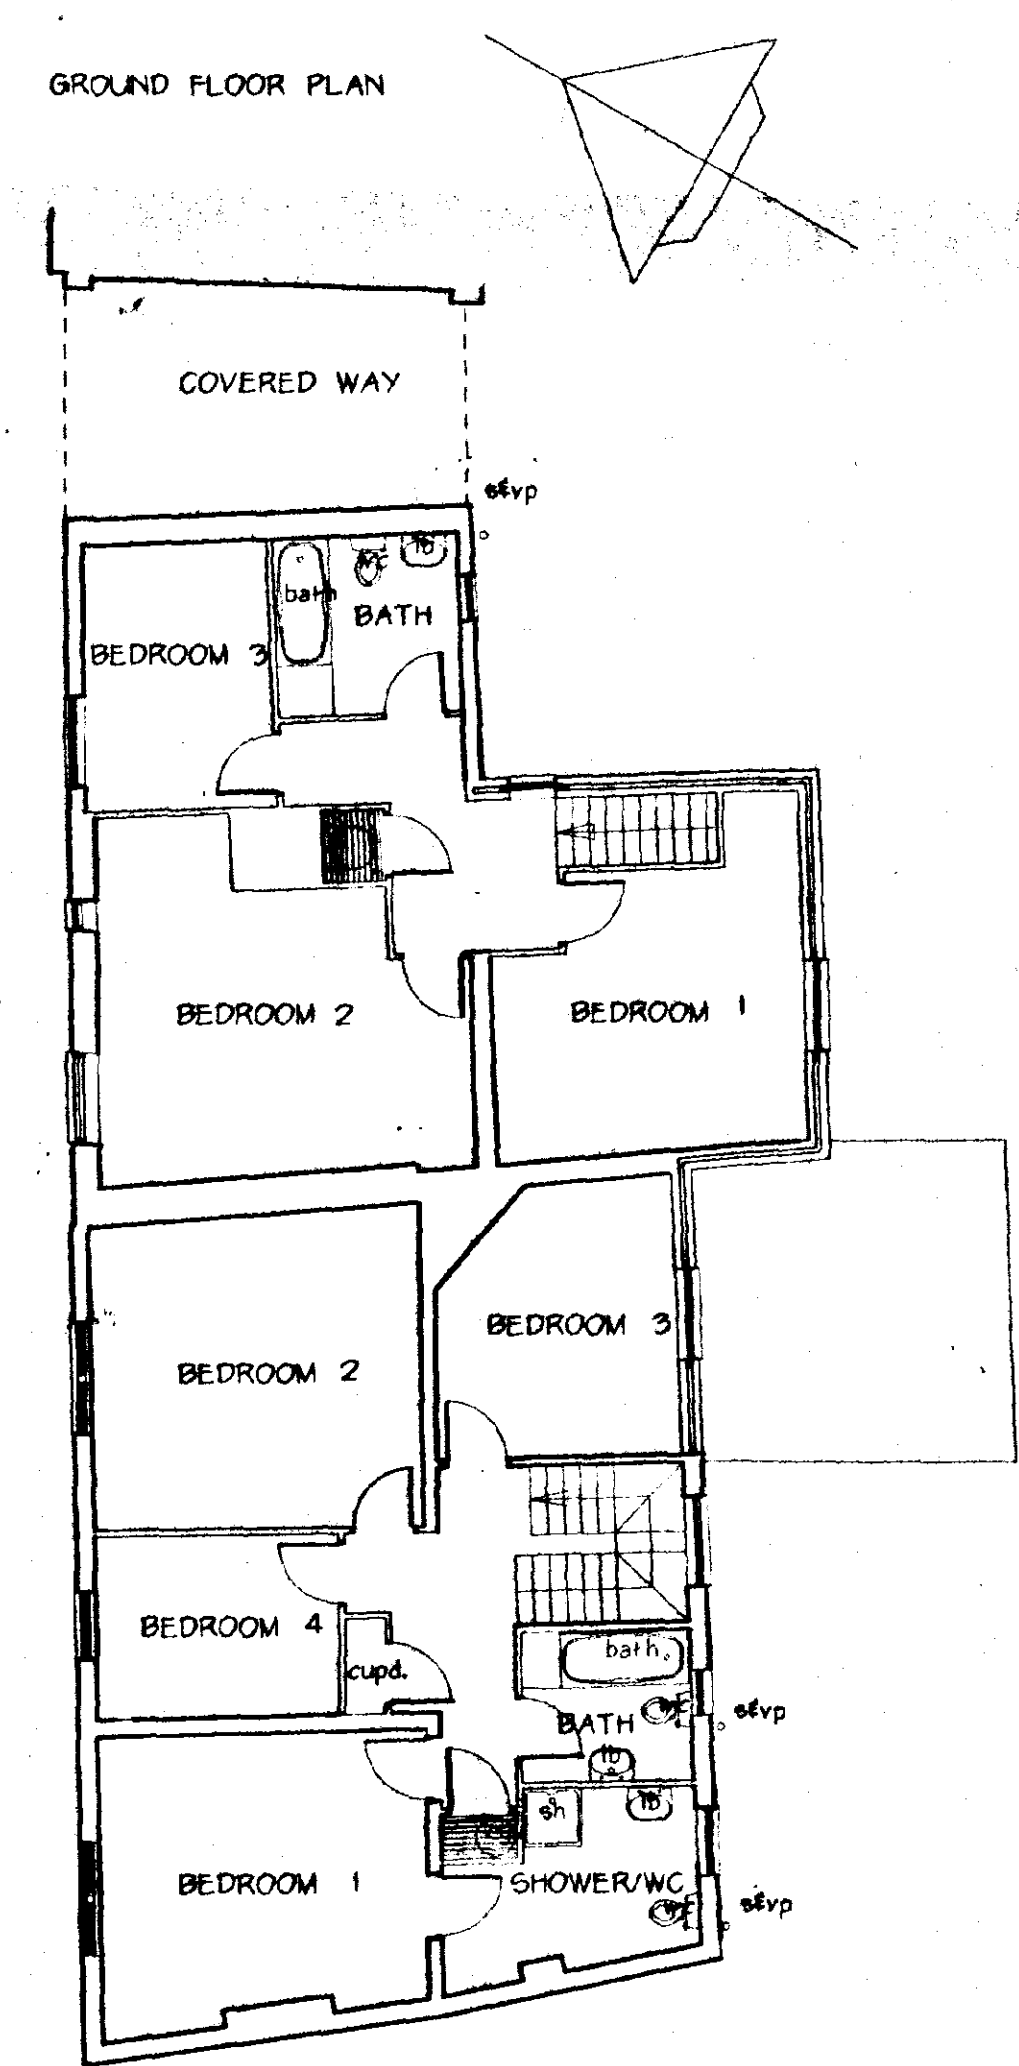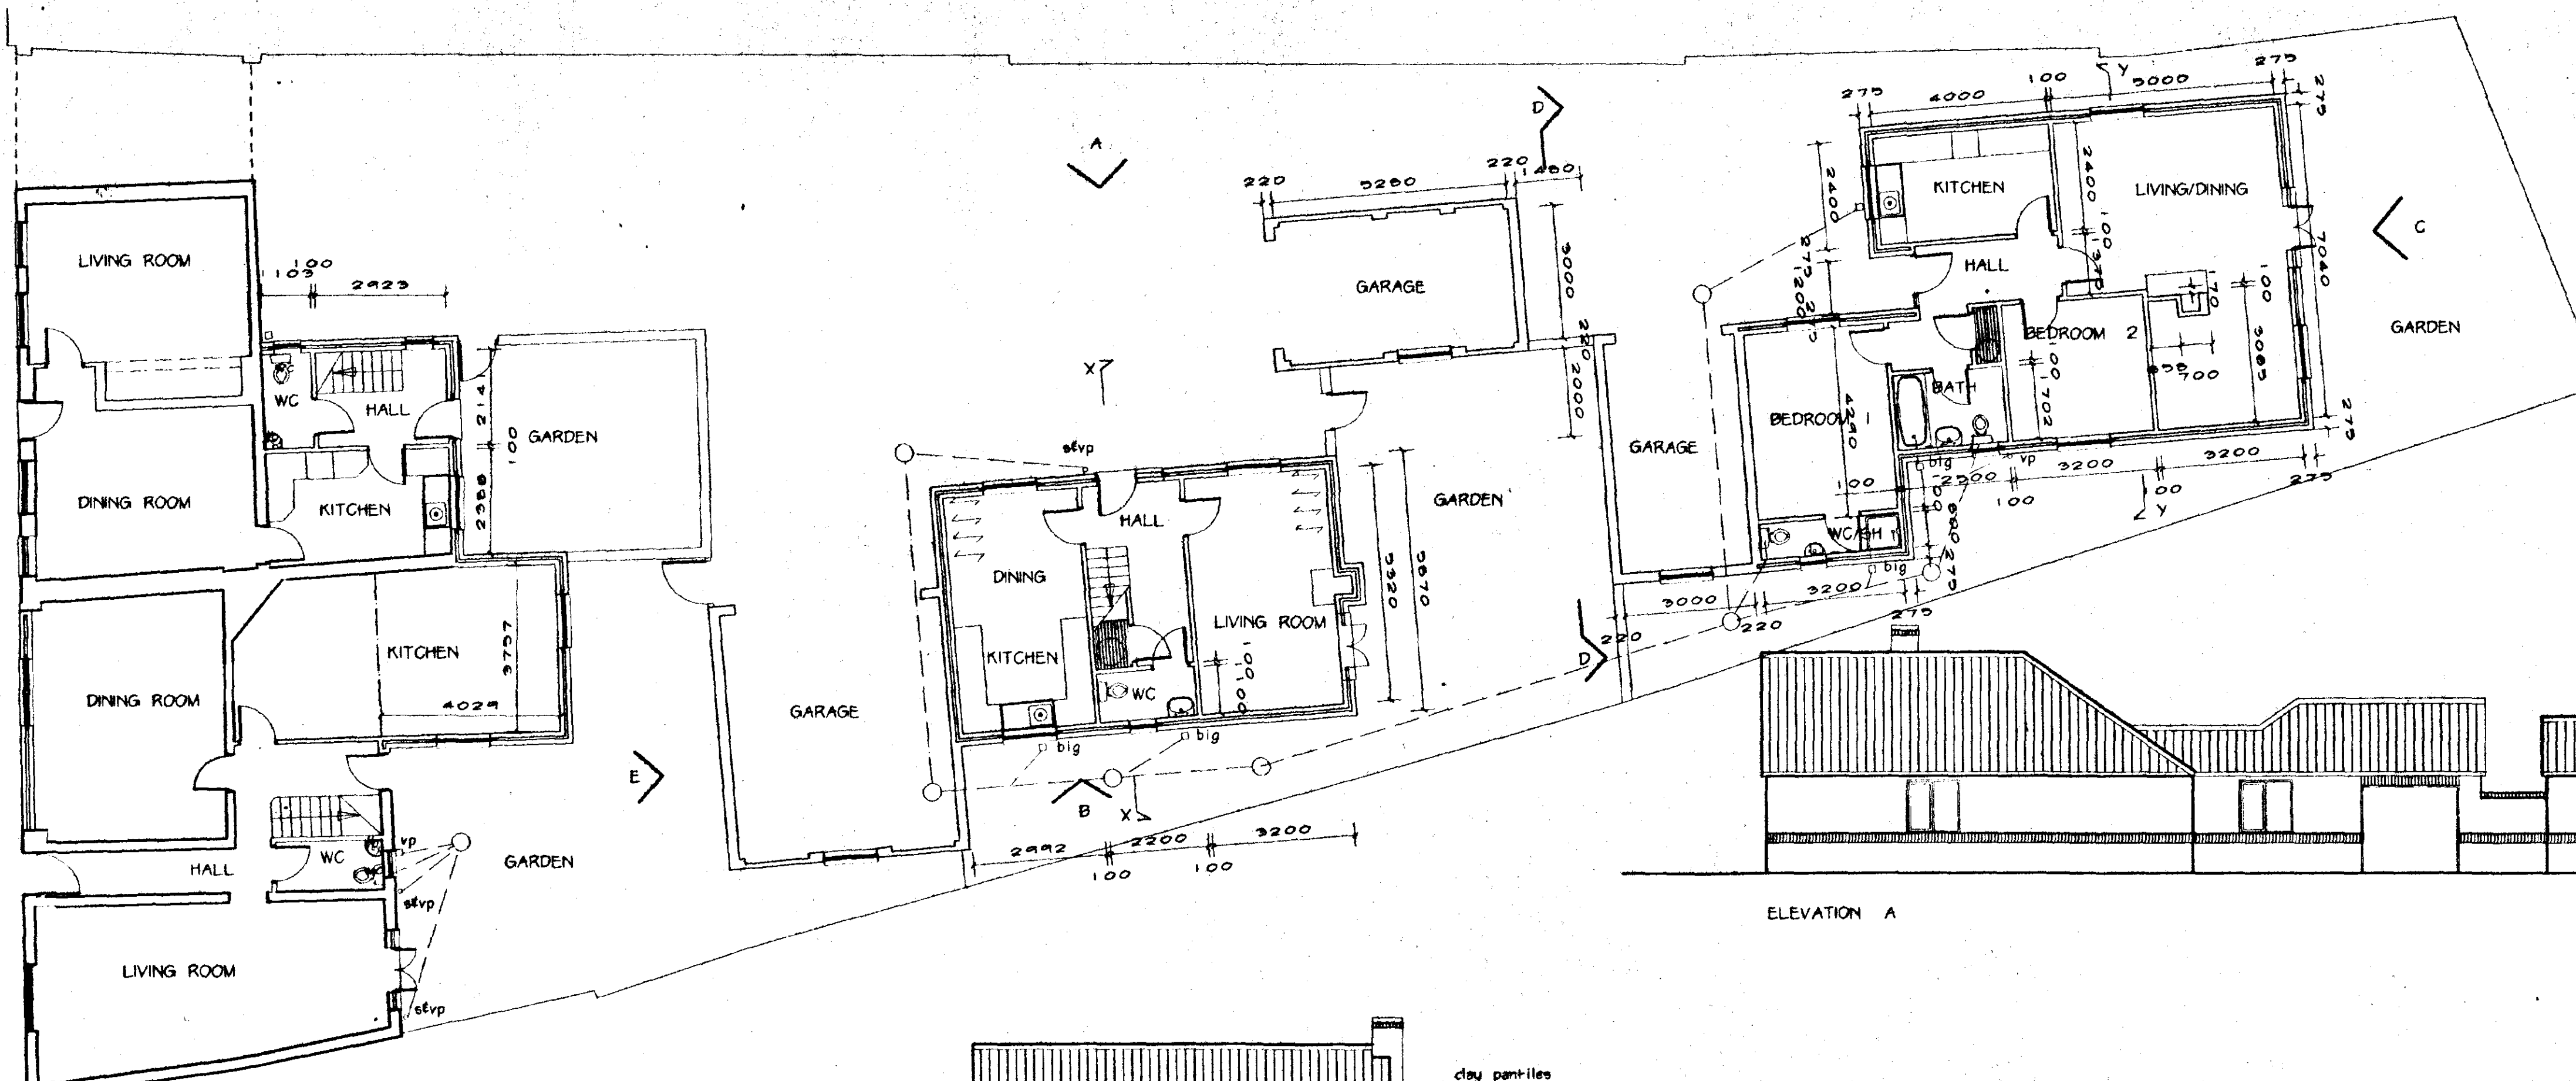

ELEVATION A

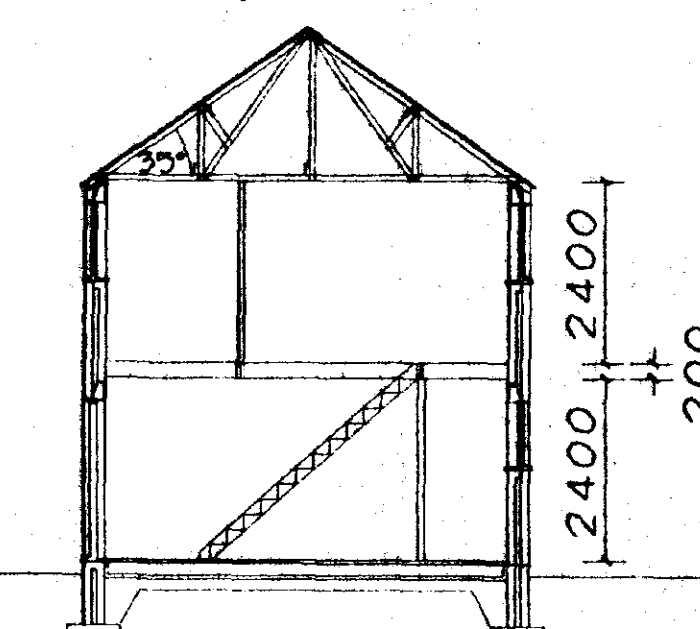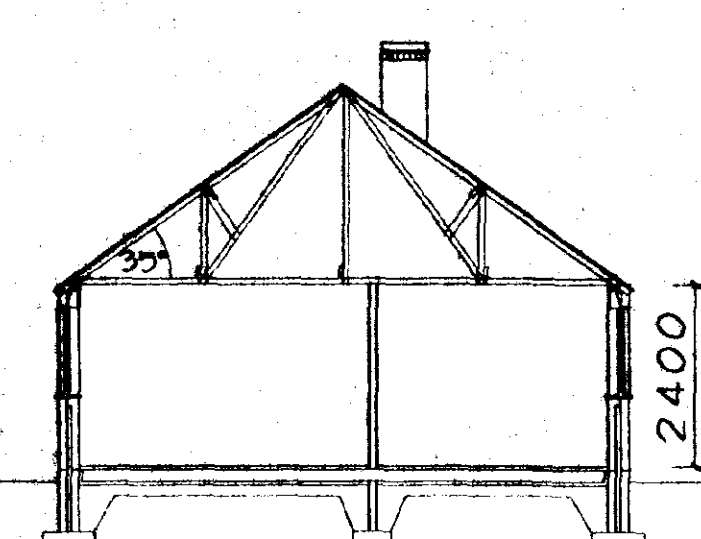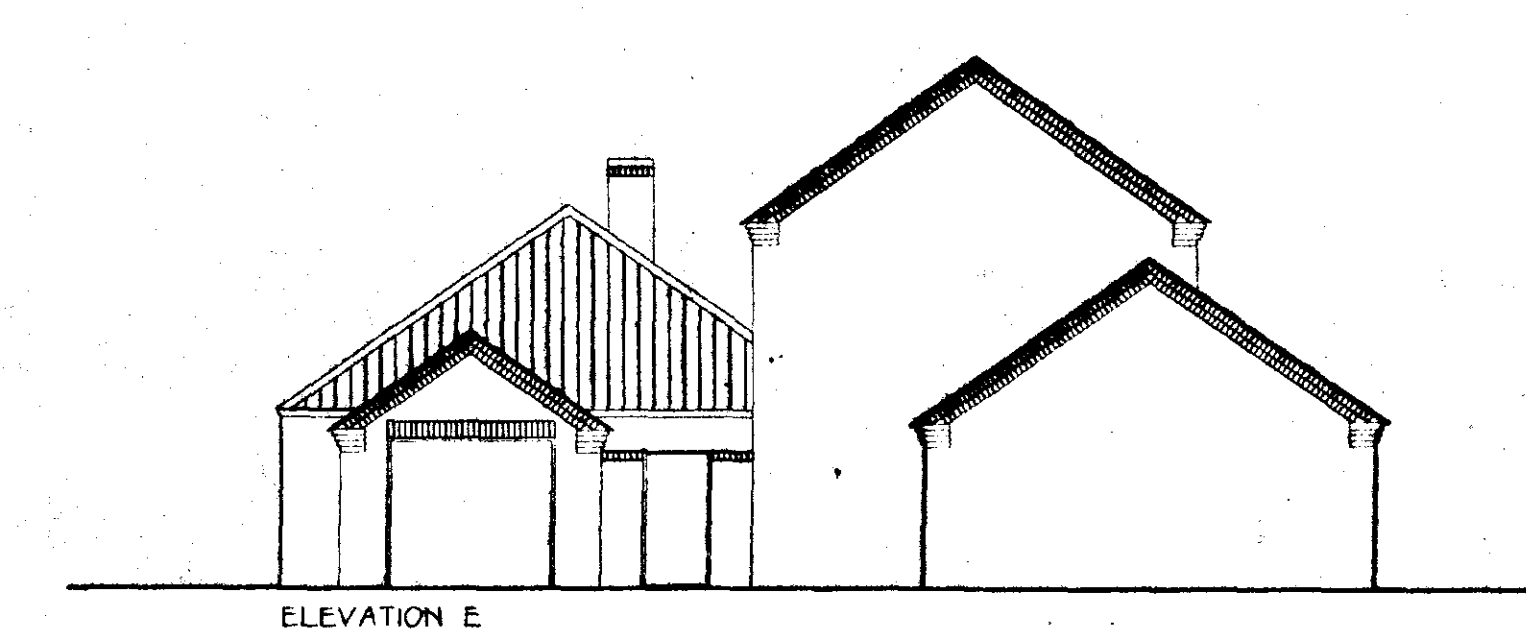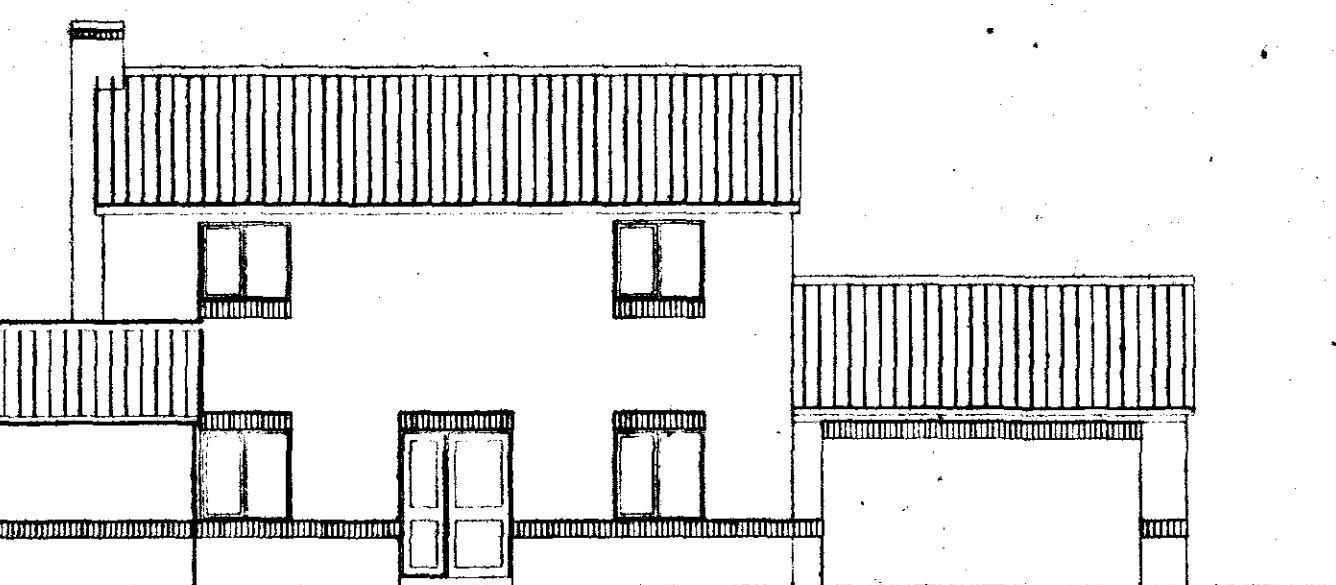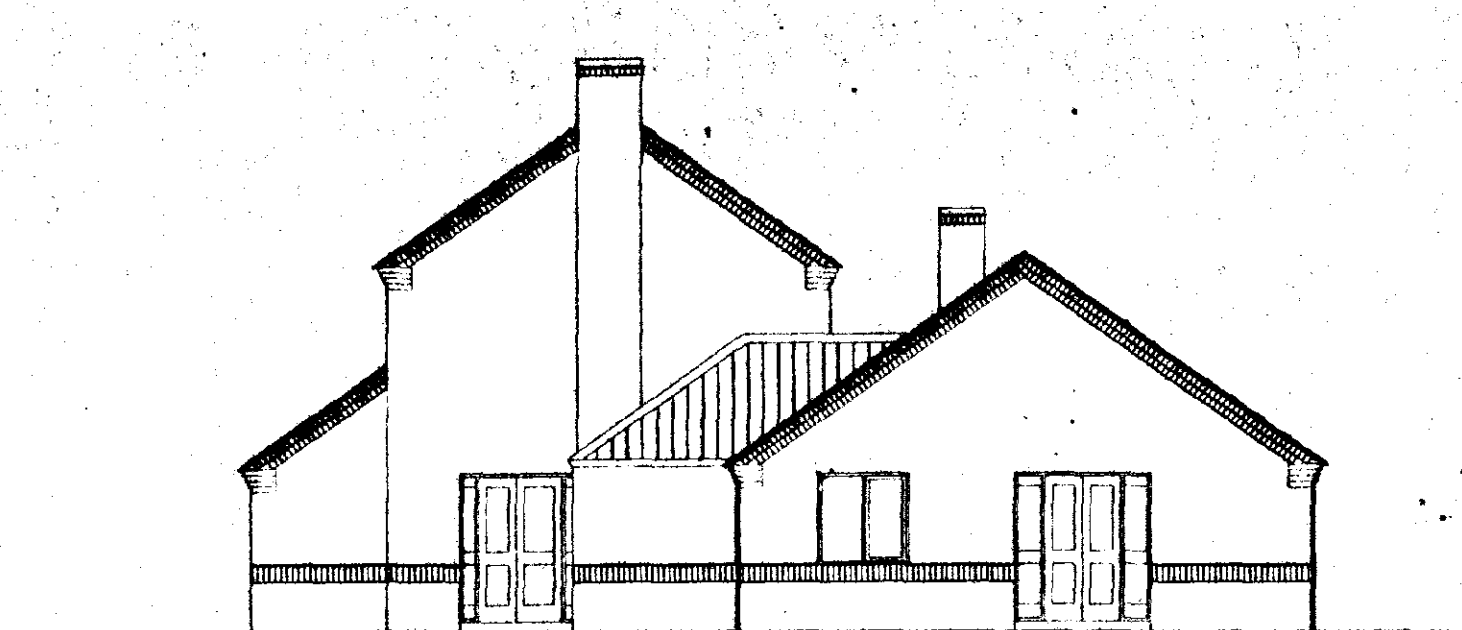

APPROVED PLAN
 Ref. A1
SUPERSEDED
 Ref. A1


SOUTH HOLLAND DC
HOUSING & PLANNING
 23 AUG 2001
 Ref: 812/01

M. PARKER & SONS LIMITED
 BUILDERS & CONTRACTORS
 ST. JOHN'S RD SPALDING Lincs PE11 1JX
 FAX. 01775 762171 TEL. 01775 724777


PROPOSED RENOVATION AND NEW DEVELOPMENT
 # 7 - 11 EAST STREET CROWLAND LINCOLNSHIRE

PROPOSED PLANS & ELEVATIONS
 HOUSE & BUNGALOW WITH GARAGES, AT REAR

SCALES 1 / 100
 DRG. NO. CRO 002 DATE JUNE 01

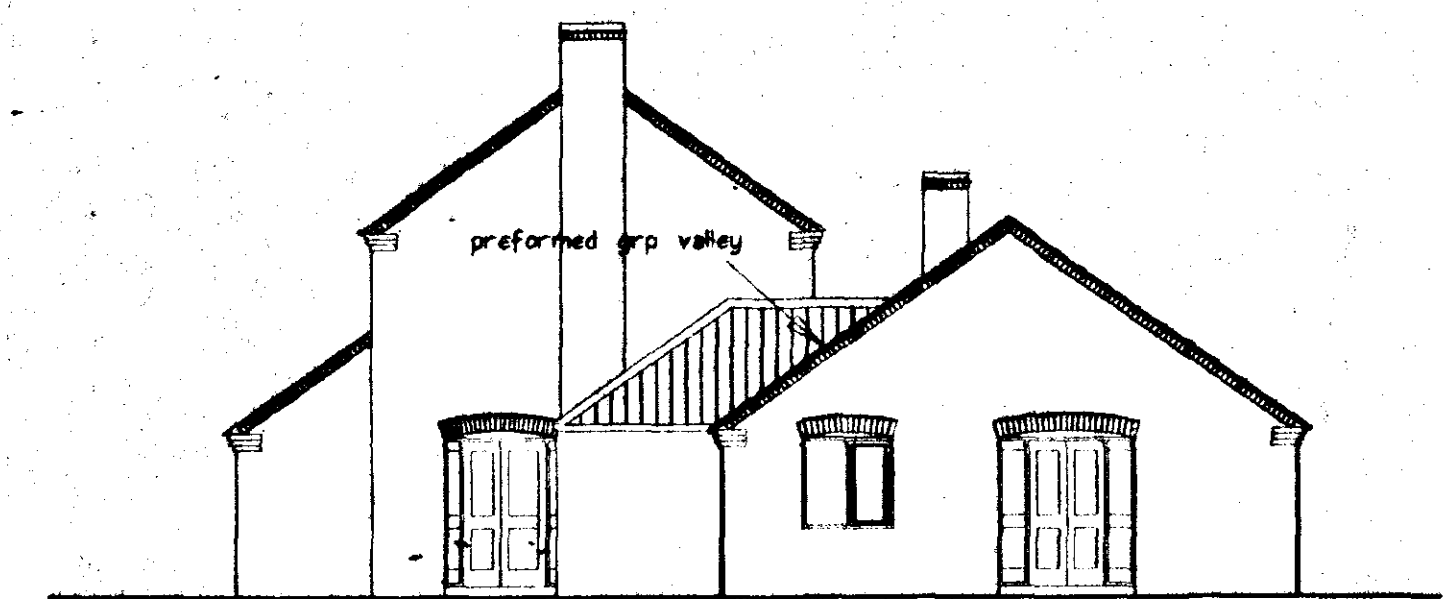


ELEVATION C

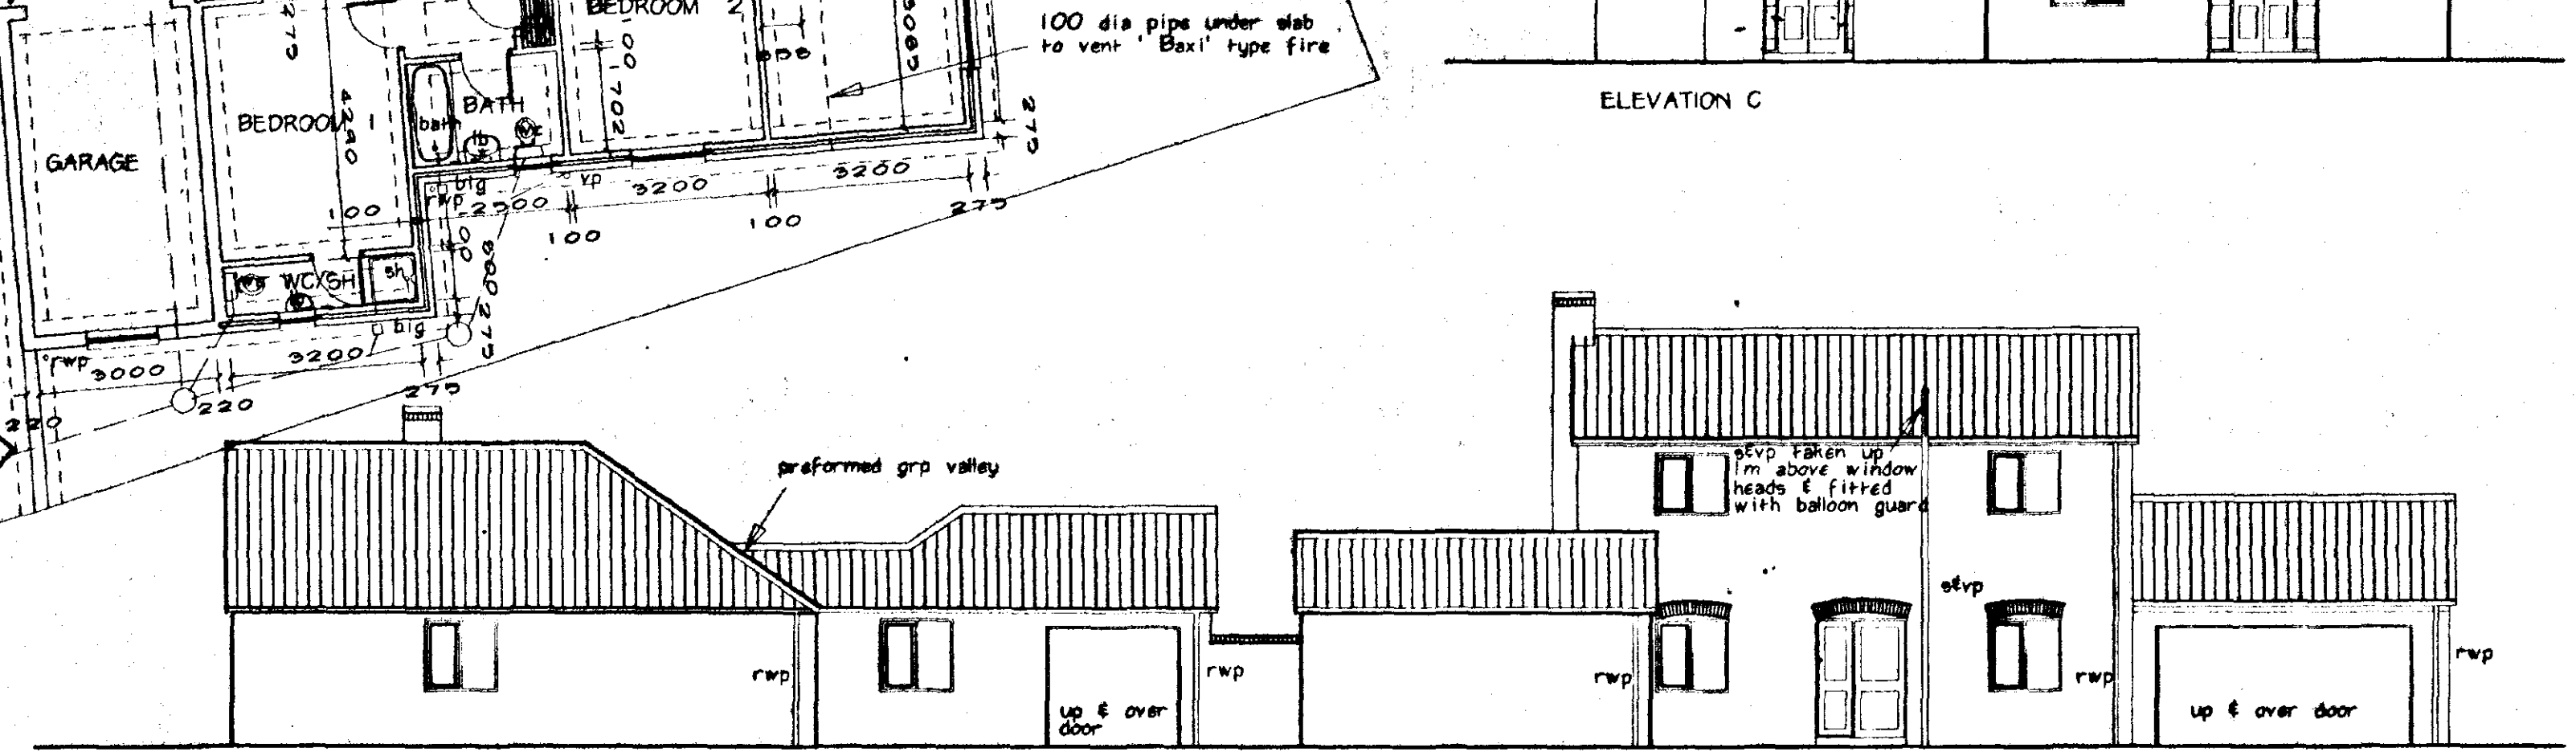


ELEVATION A


glazing below 800mm to be
toughened or laminated to BS 6206 1981

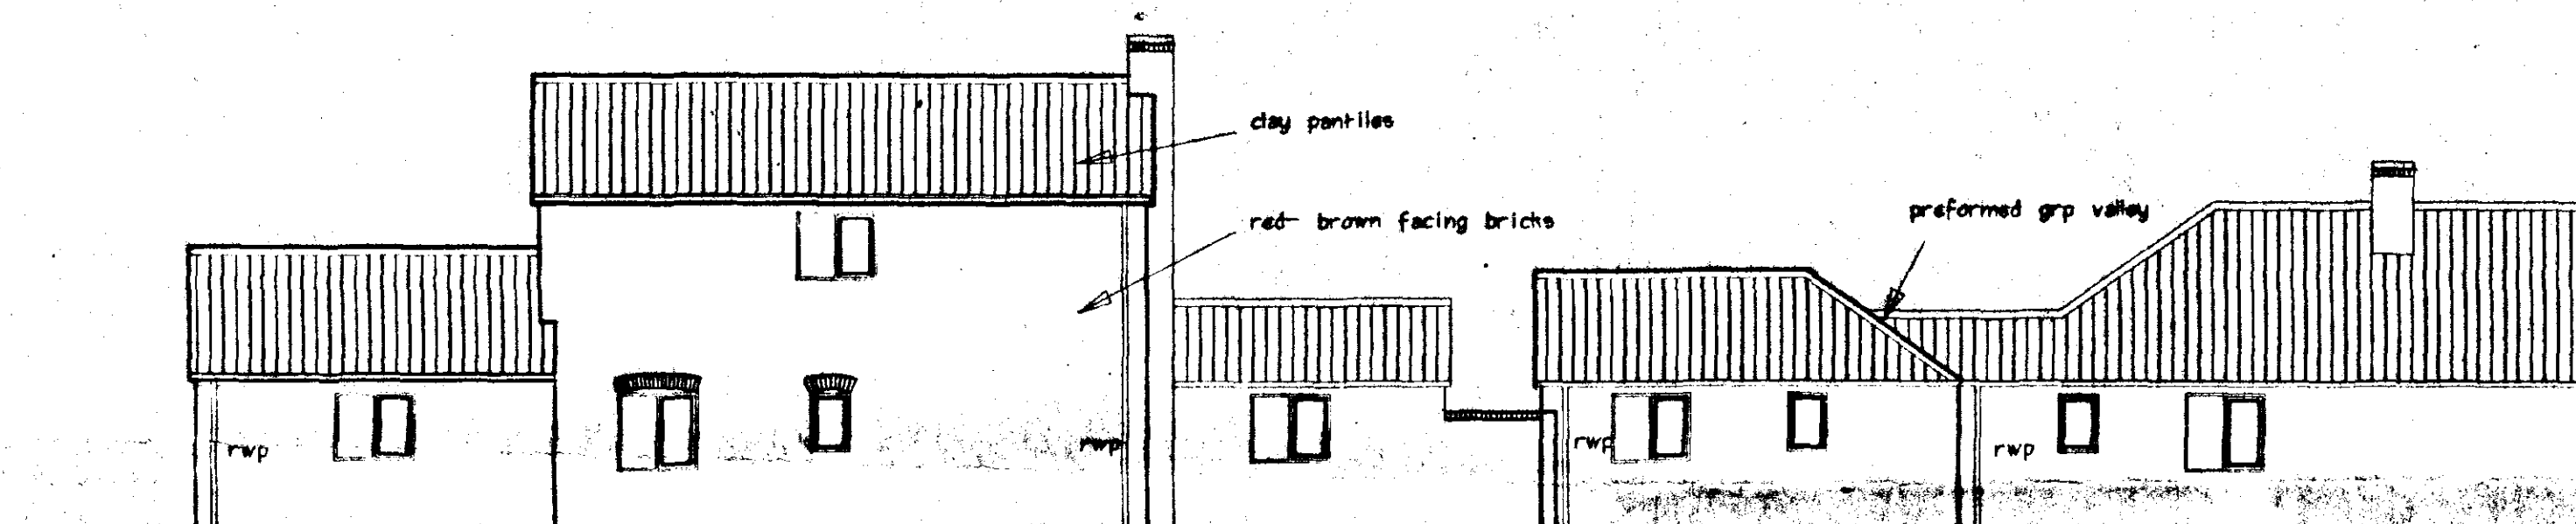


ELEVATION E

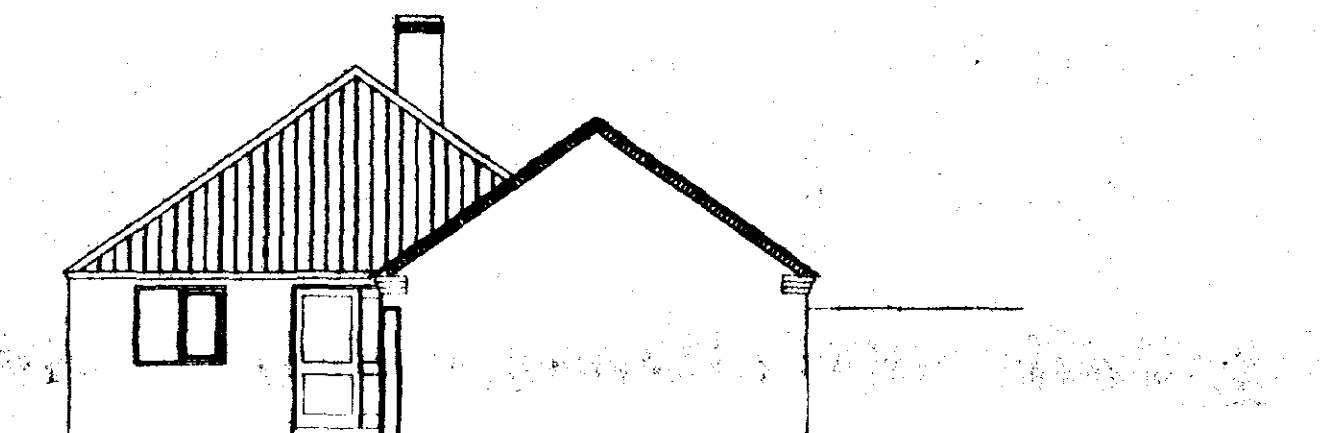


ELEVATION D-D

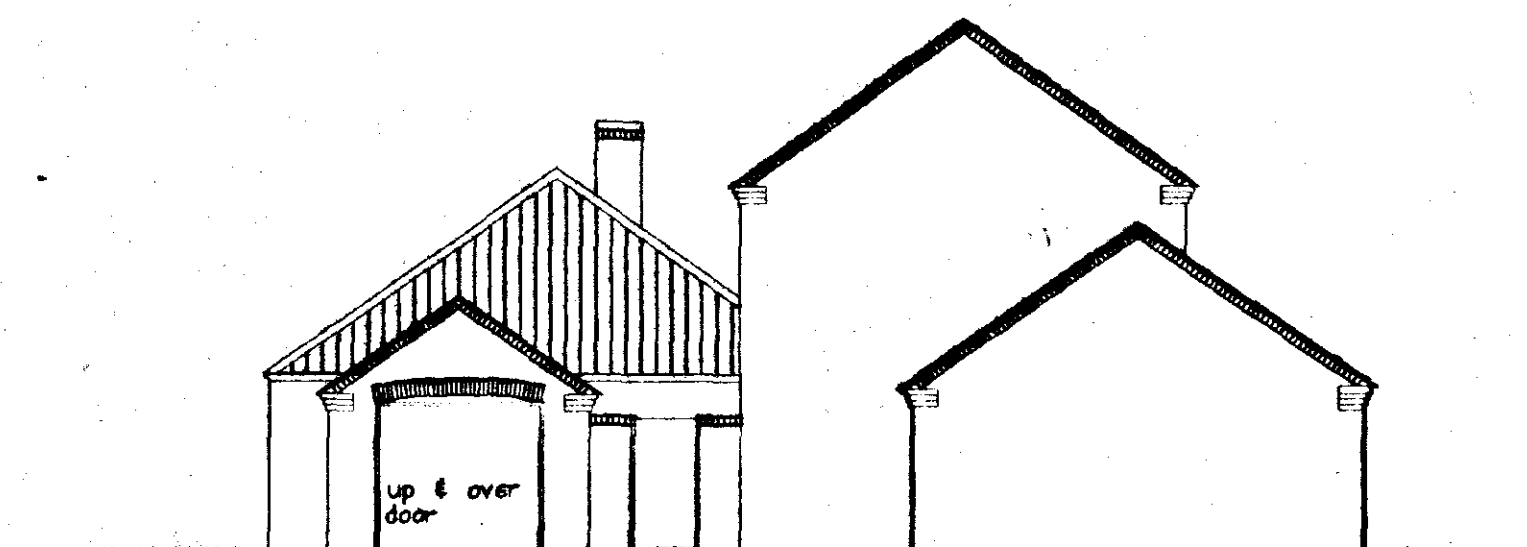


ELEVATION E

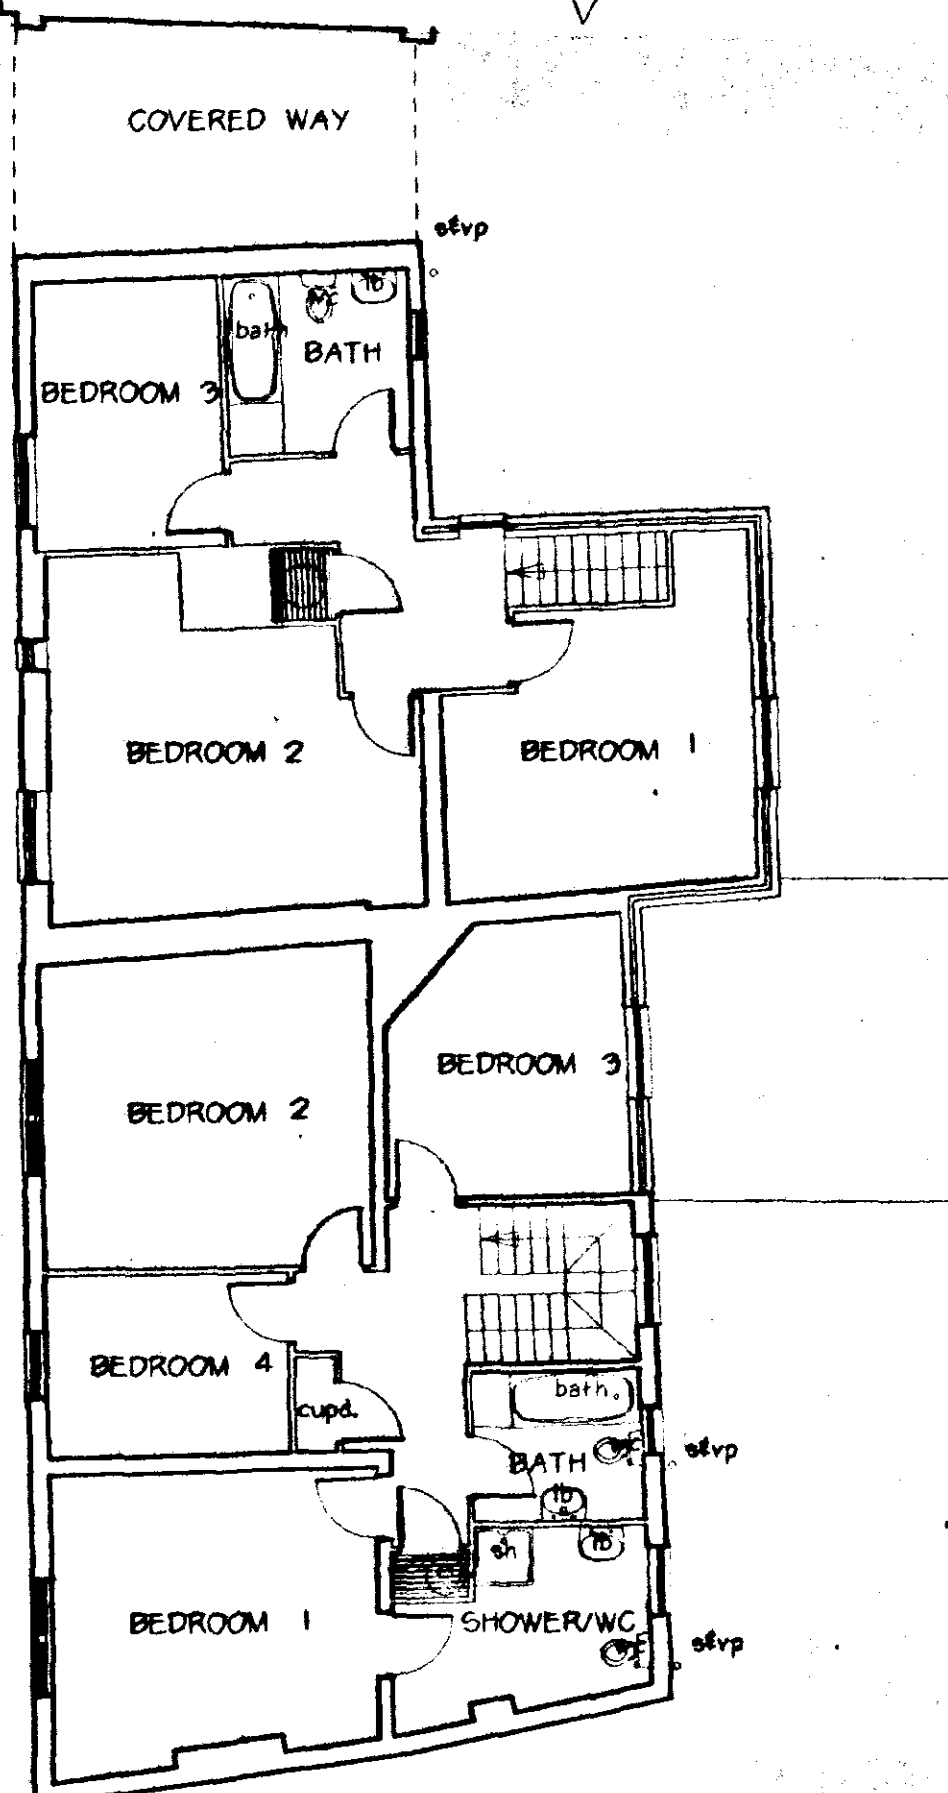


FIRST FLOOR PLAN

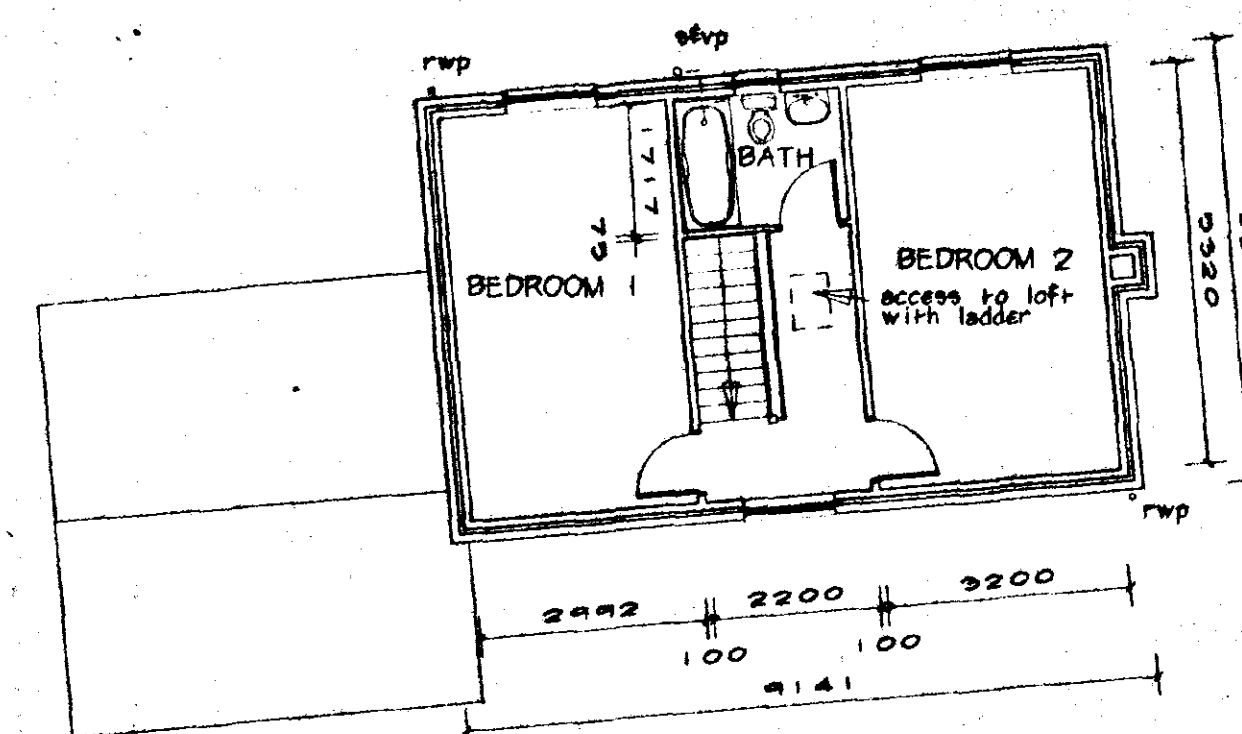

700x250 concrete strip foundations
on suitable load-bearing stratum
trenches backfilled with hardcore

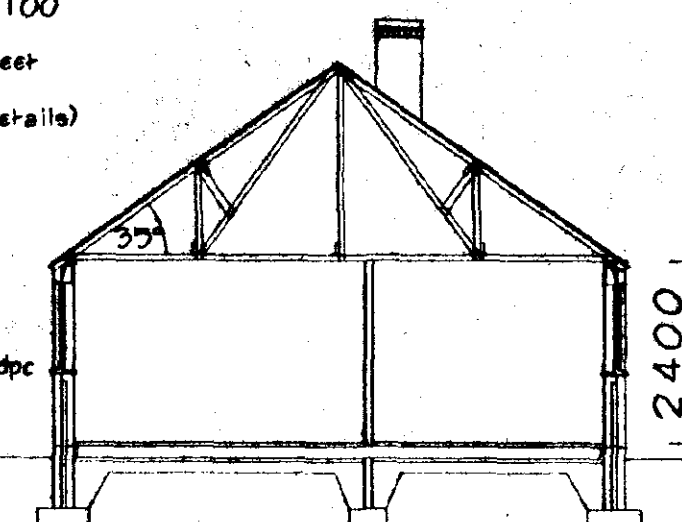

SECTION Y Y

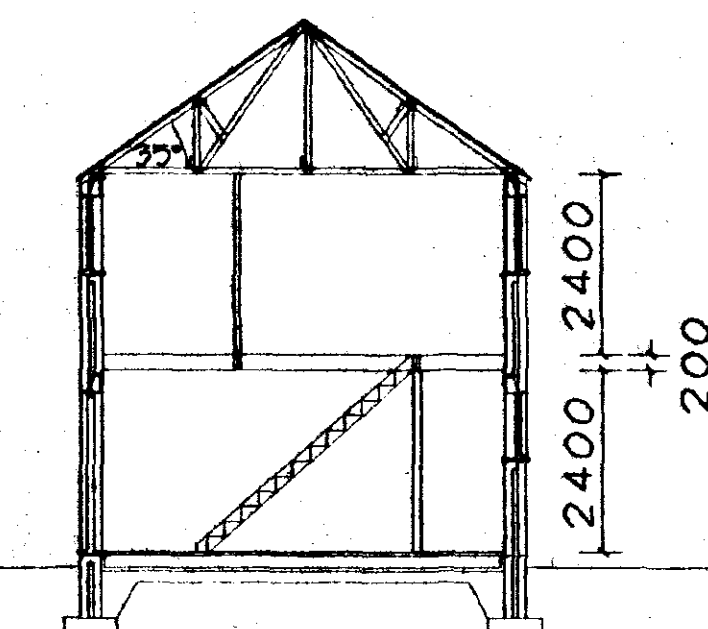

SECTION X X

**M. PARKER
& SONS LIMITED**

BUILERS & CONTRACTORS

ST. JOHNS RD SPALDING Lincs PE11 1JX
FAX. 01775 762171 TEL. 01775 724777

PROPOSED RENOVATION AND NEW DEVELOPMENT
at 7 - 11 EAST STREET CROWLAND LINCOLNSHIRE

PROPOSED PLANS & ELEVATIONS
HOUSE & BUNGALOW WITH GARAGES AT REAR

**DETERMINED
PLAN**

SCALES 1 / 100
DRG. NO. GRO 002 DATE JUNE 01

AMENDED PLAN

Vol. A2

**SOUTH HOLLAND DC
HOUSING & PLANNING
15 OCT 2001**

Ref: 0812101