


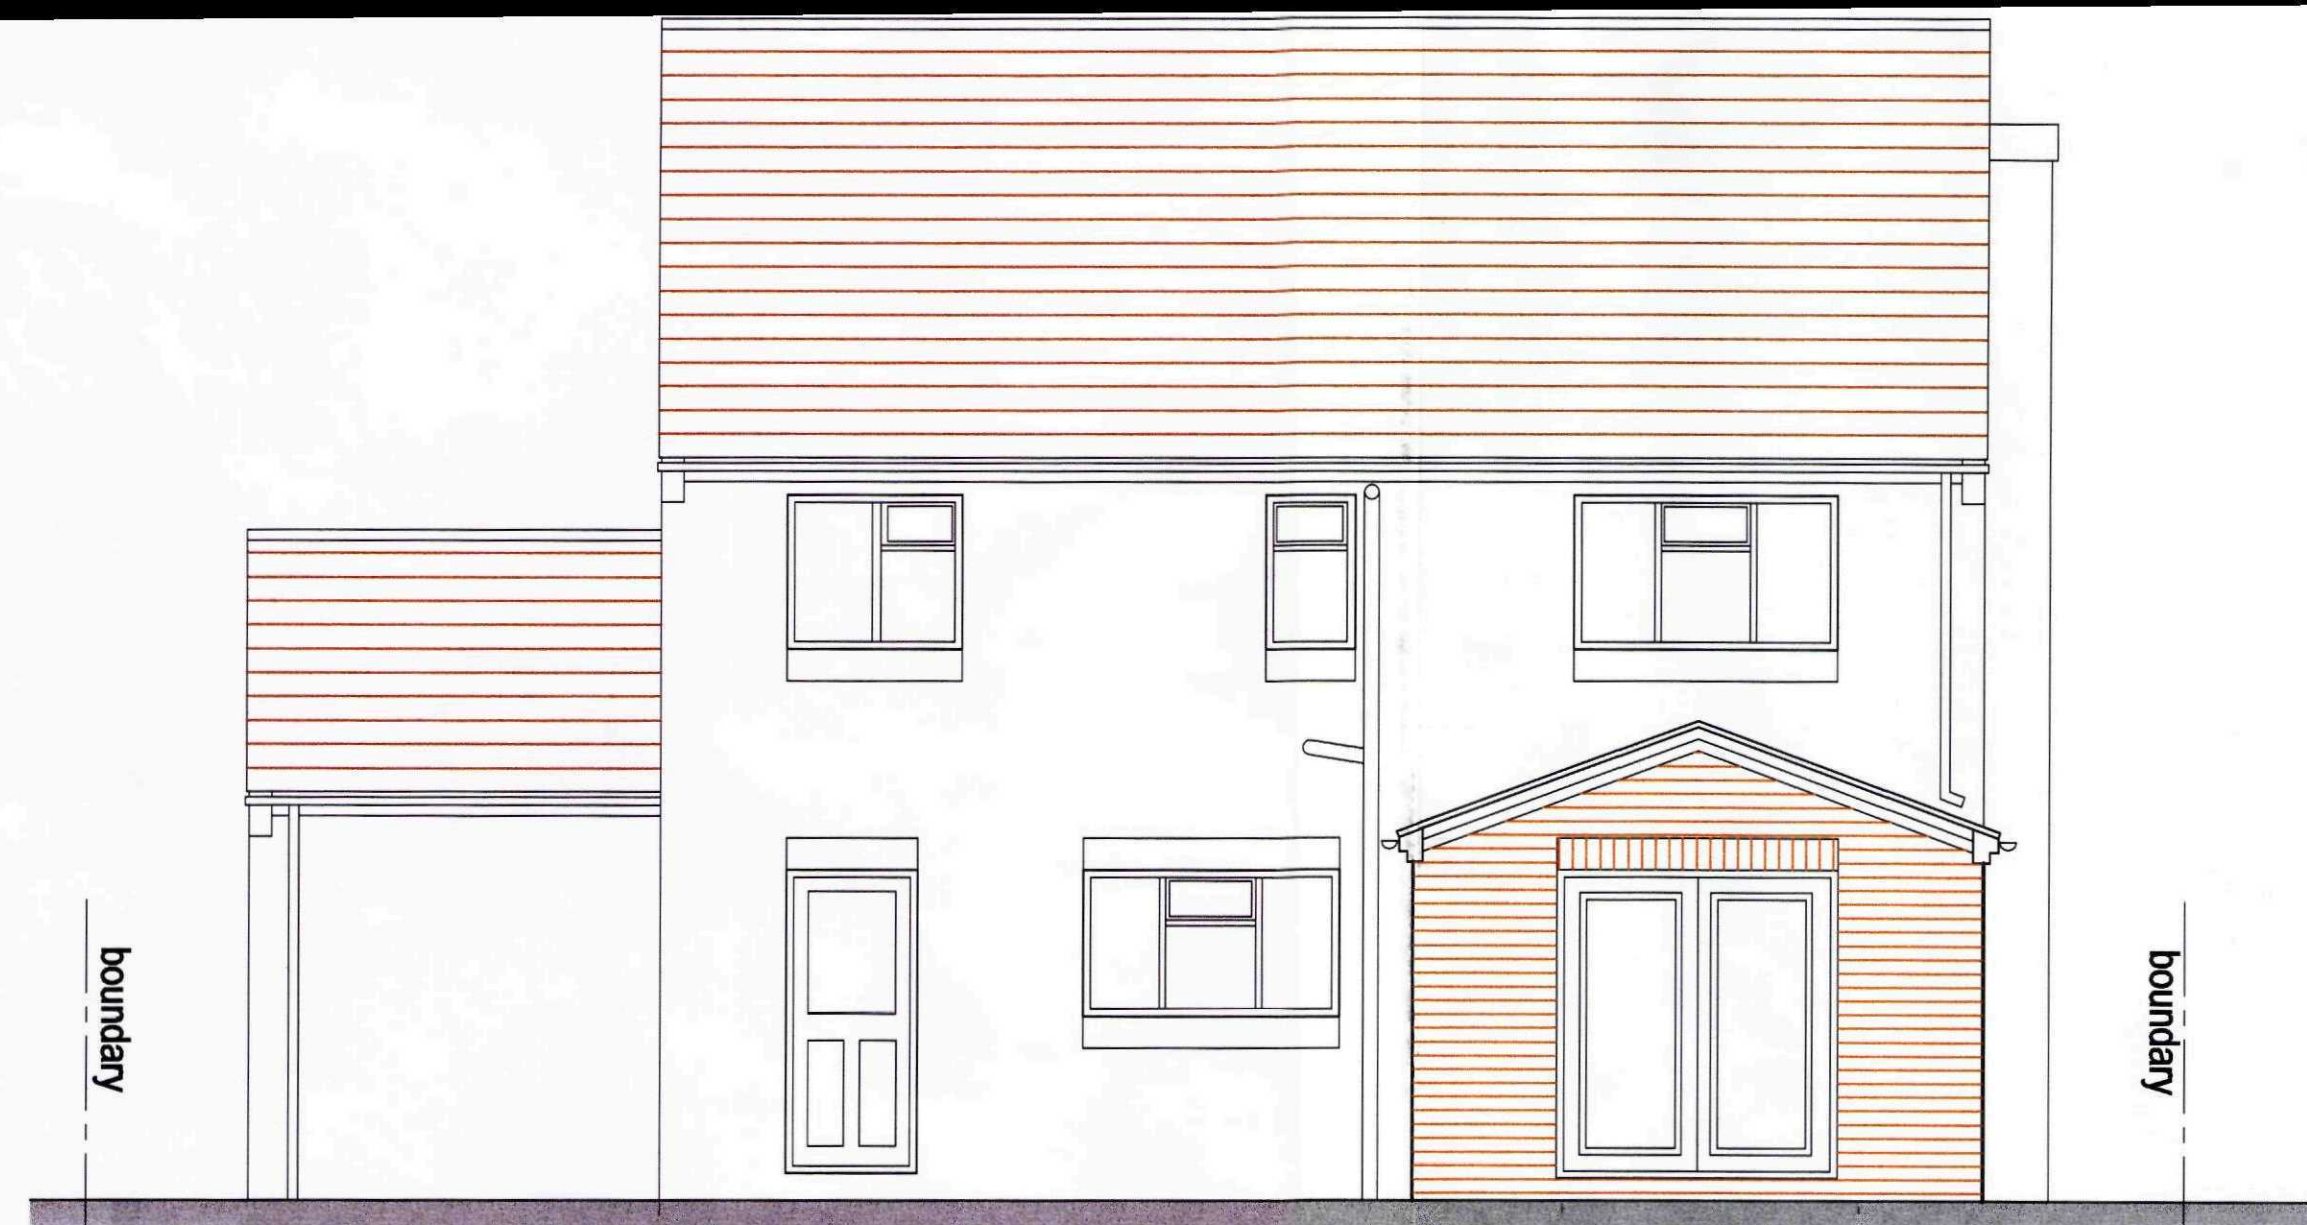


PROPOSED REAR ELEVATION 1:50




PROPOSED SIDE ELEVATION 1:50



PROPOSED PLAN 1:50

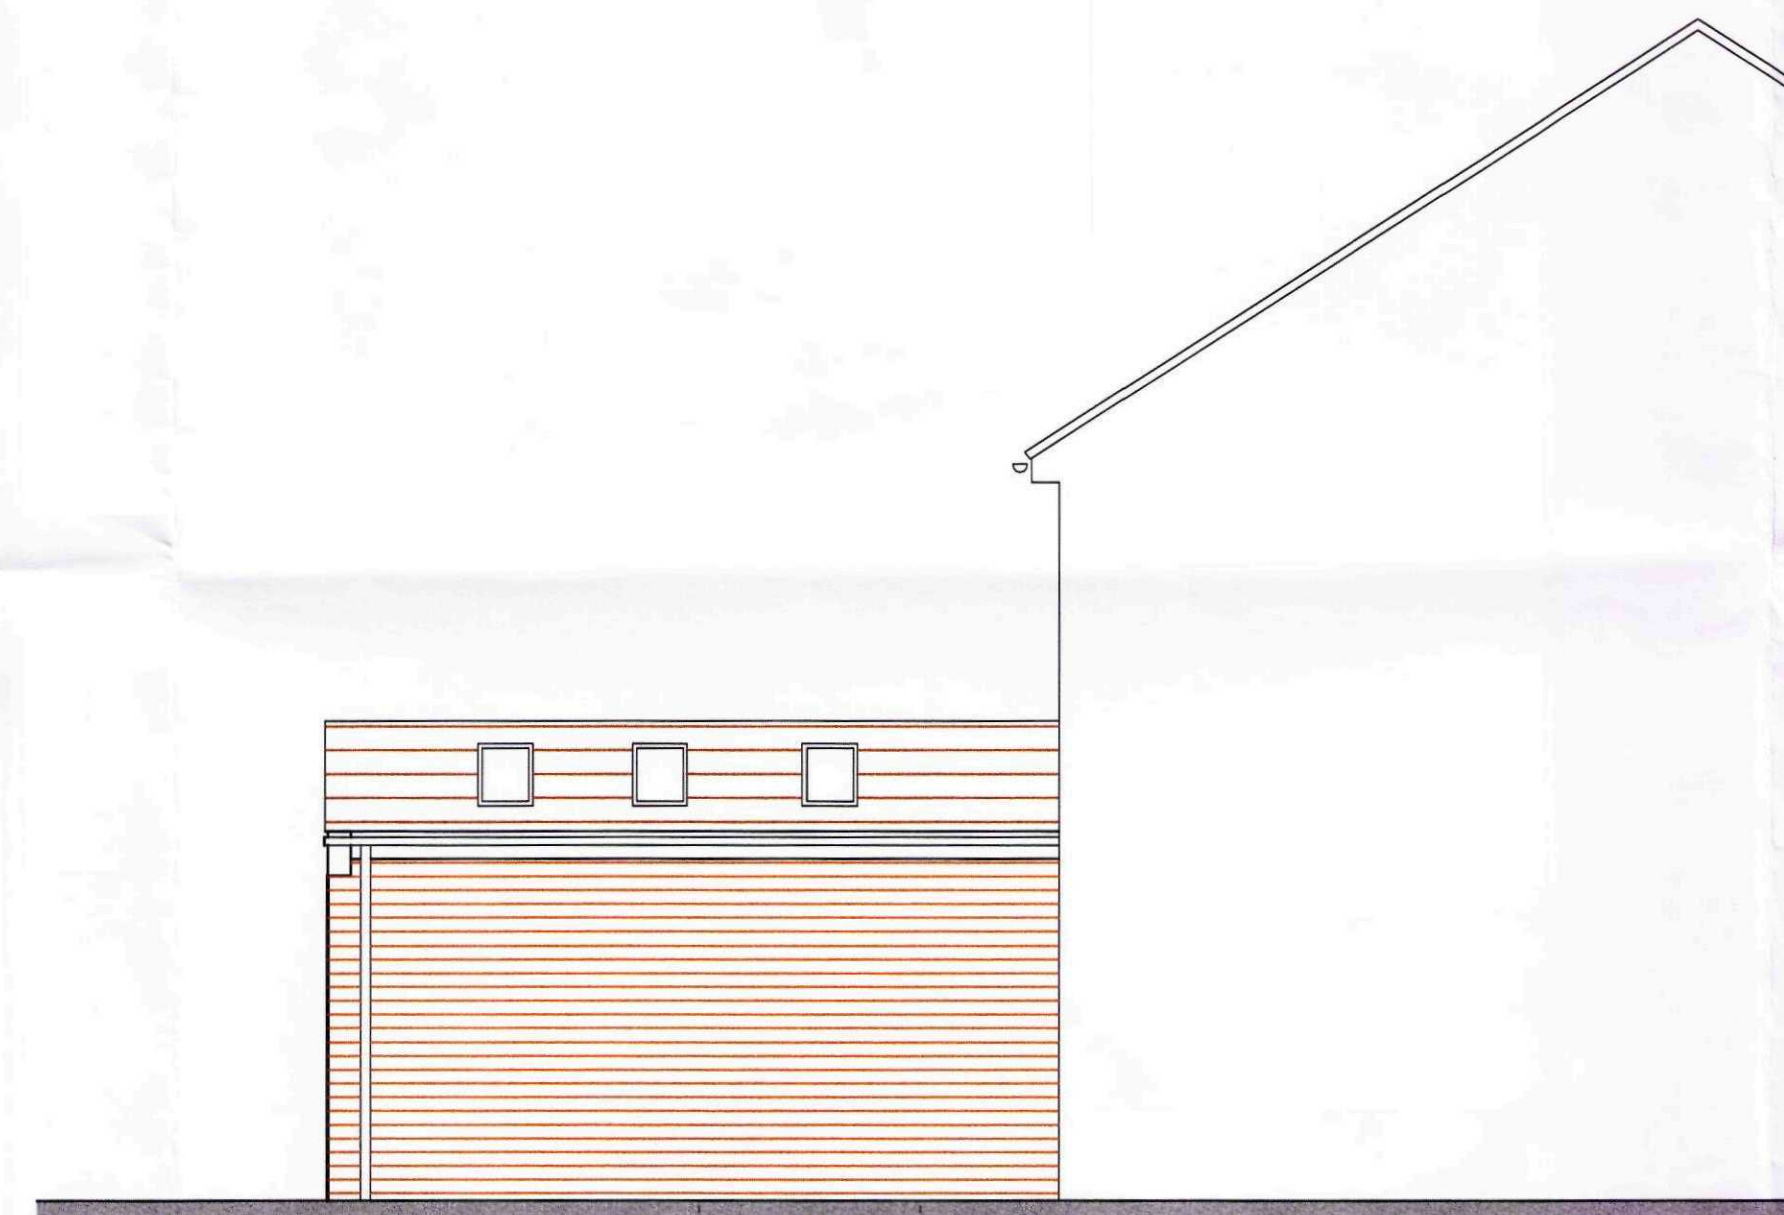

PROPOSED SIDE ELEVATION 1:50

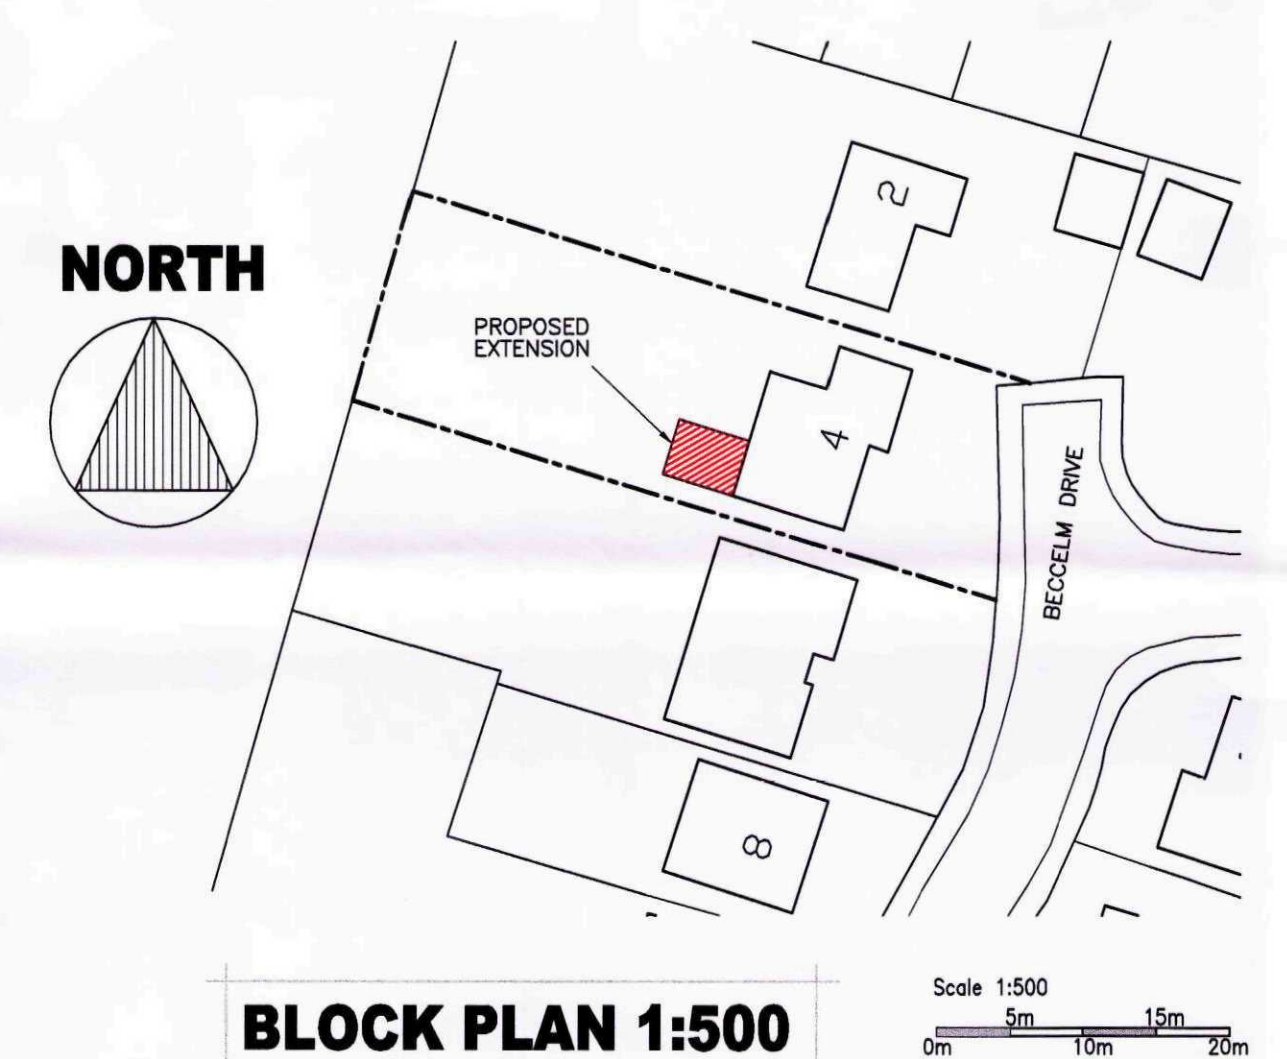

DRAWING ISSUE	
FEASIBILITY	☐
PLANNING	☒
BUILDING REGULATIONS	☐
CONSTRUCTION	☐



GOOD-DESIGN-ING Ltd
11 SARACEN WAY,
NEWARK ROAD,
PETERBOROUGH.
PE1 5WS.
TEL 01733 569731
E-MAIL
robert@good-design-ing.co.uk

PROJECT
Proposed Extension to 9
Briar Way
Peterborough
PE1 5LH

DRAWING
Proposed Plan and
Elevations. Block Plan

Aug 2015

Scale 1:50 1:500 © A1
size

drawing number :
15709-02