


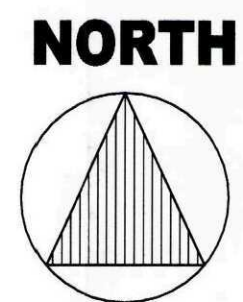

Scale 1:1250
0m 25m 50m 75m 100m

LOCATION PLAN 1:1250




Scale 1:50
0m 1m 2m 3m 4m 5m

EXISTING PLAN 1:50



EXISTING REAR ELEVATION 1:50

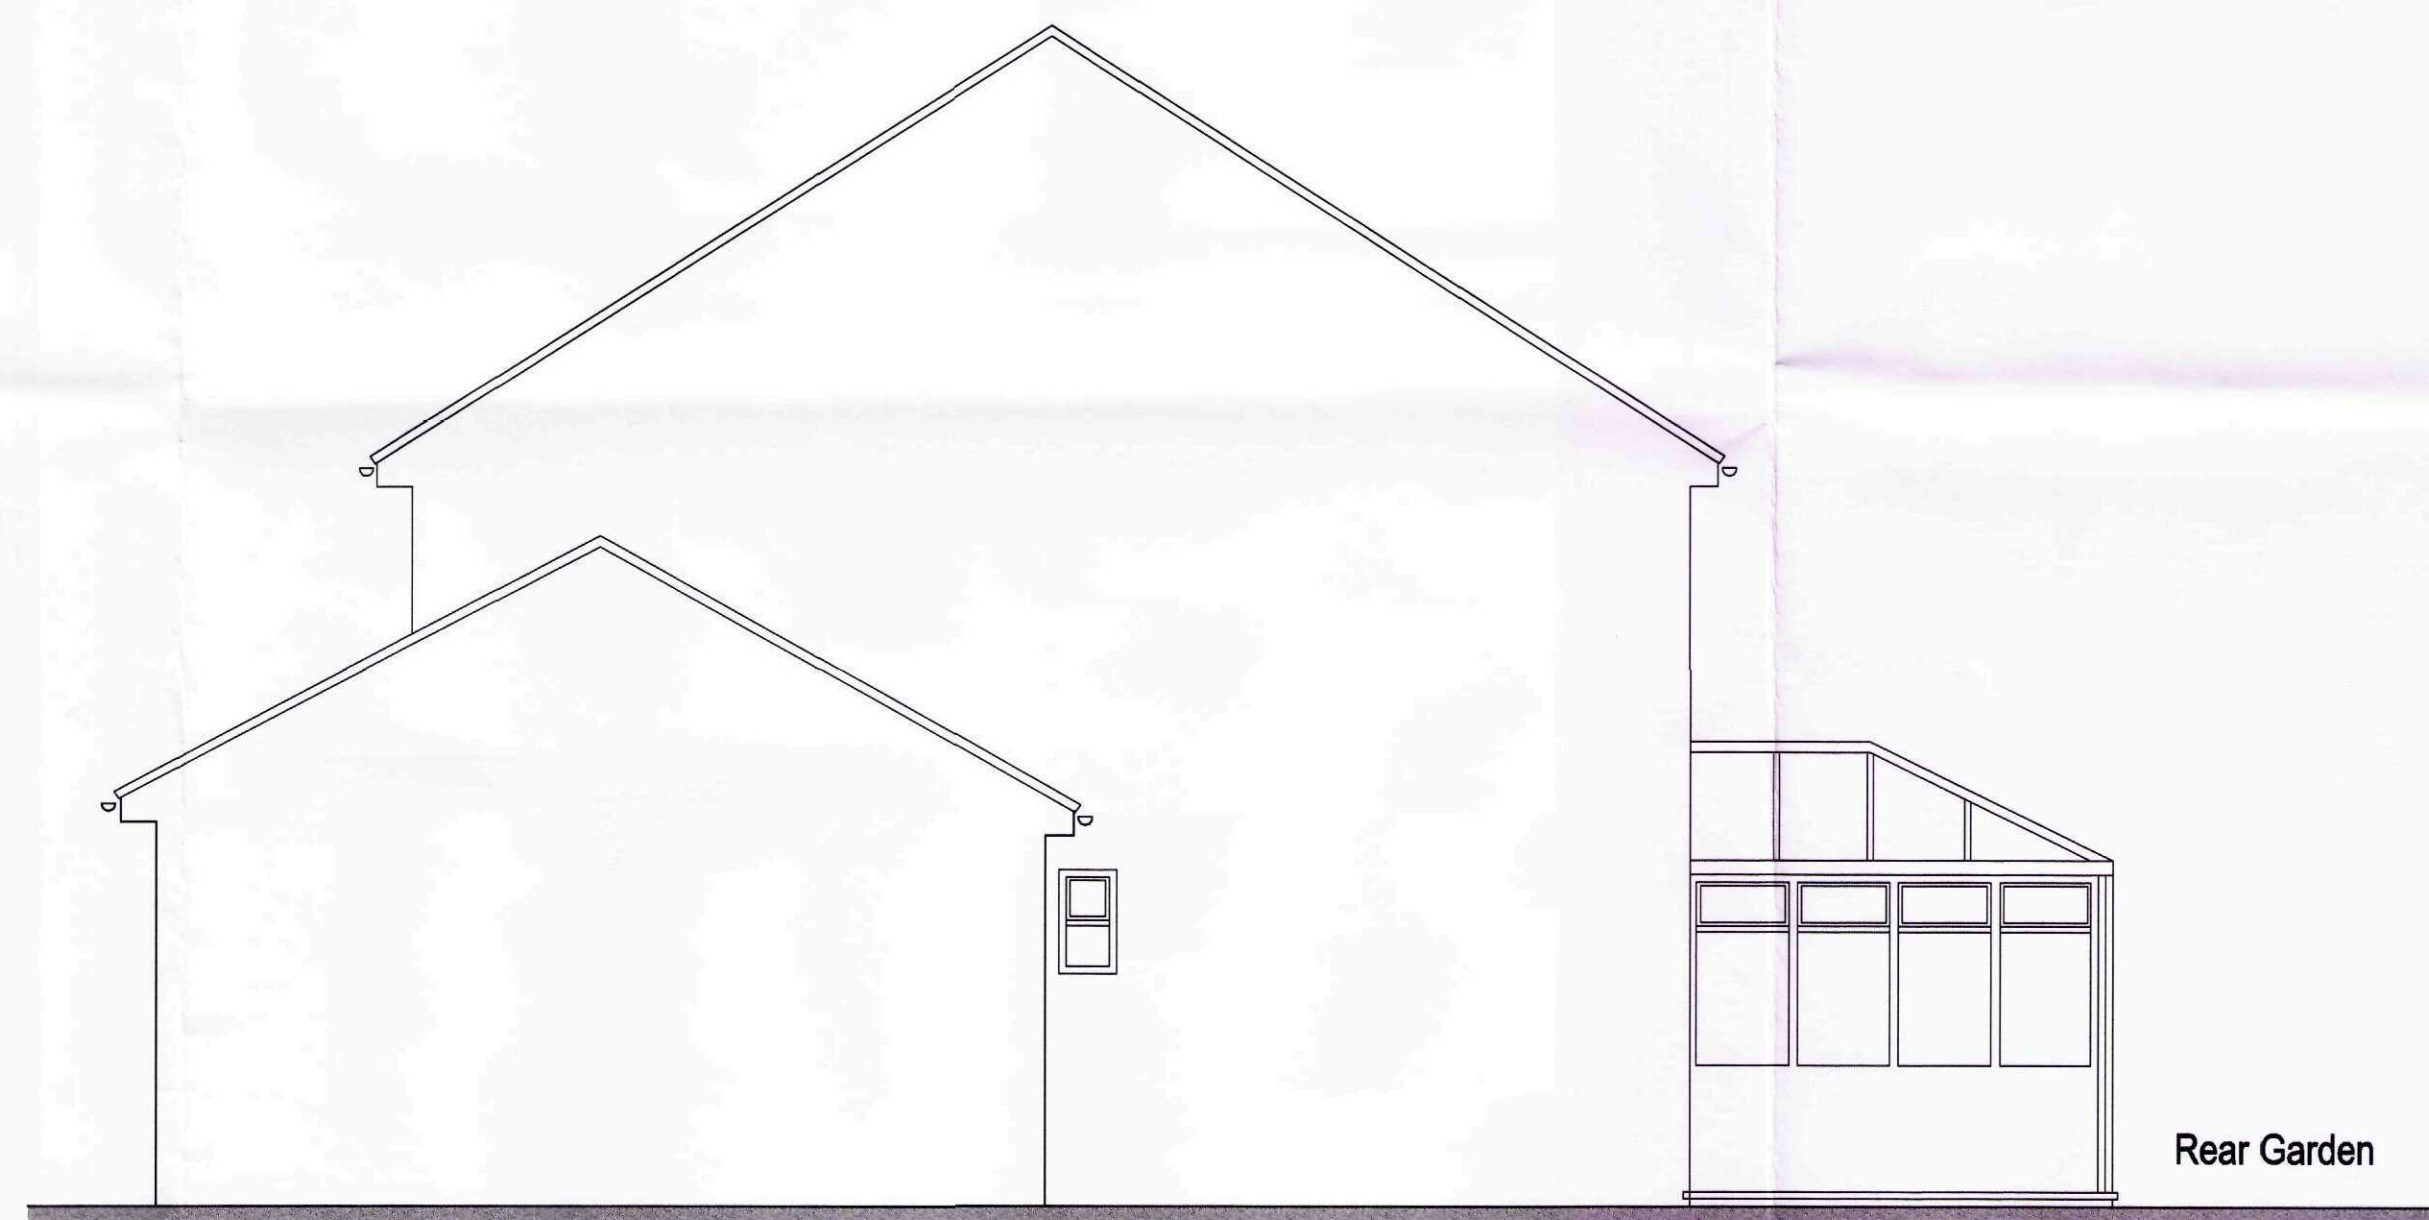

EXISTING SIDE ELEVATION 1:50

DRAWING ISSUE	
FEASIBILITY	☐
PLANNING	☒
BUILDING REGULATIONS	☐
CONSTRUCTION	☐



GOOD-DESIGN-ING Ltd
11 SARACEN WAY,
NEWARK ROAD,
PETERBOROUGH.
PE1 5WS.
TEL 01733 569731
E-MAIL
robert@good-design-ing.co.uk

PROJECT Proposed Extension to 4 Beccelm Drive, Crowland, PE6 0AG	DRAWING Existing Plan and Elevations. Location Plan.
Scale 1:50 1:1250 © A1 size	Aug 2015 drawing number : 15709-01