


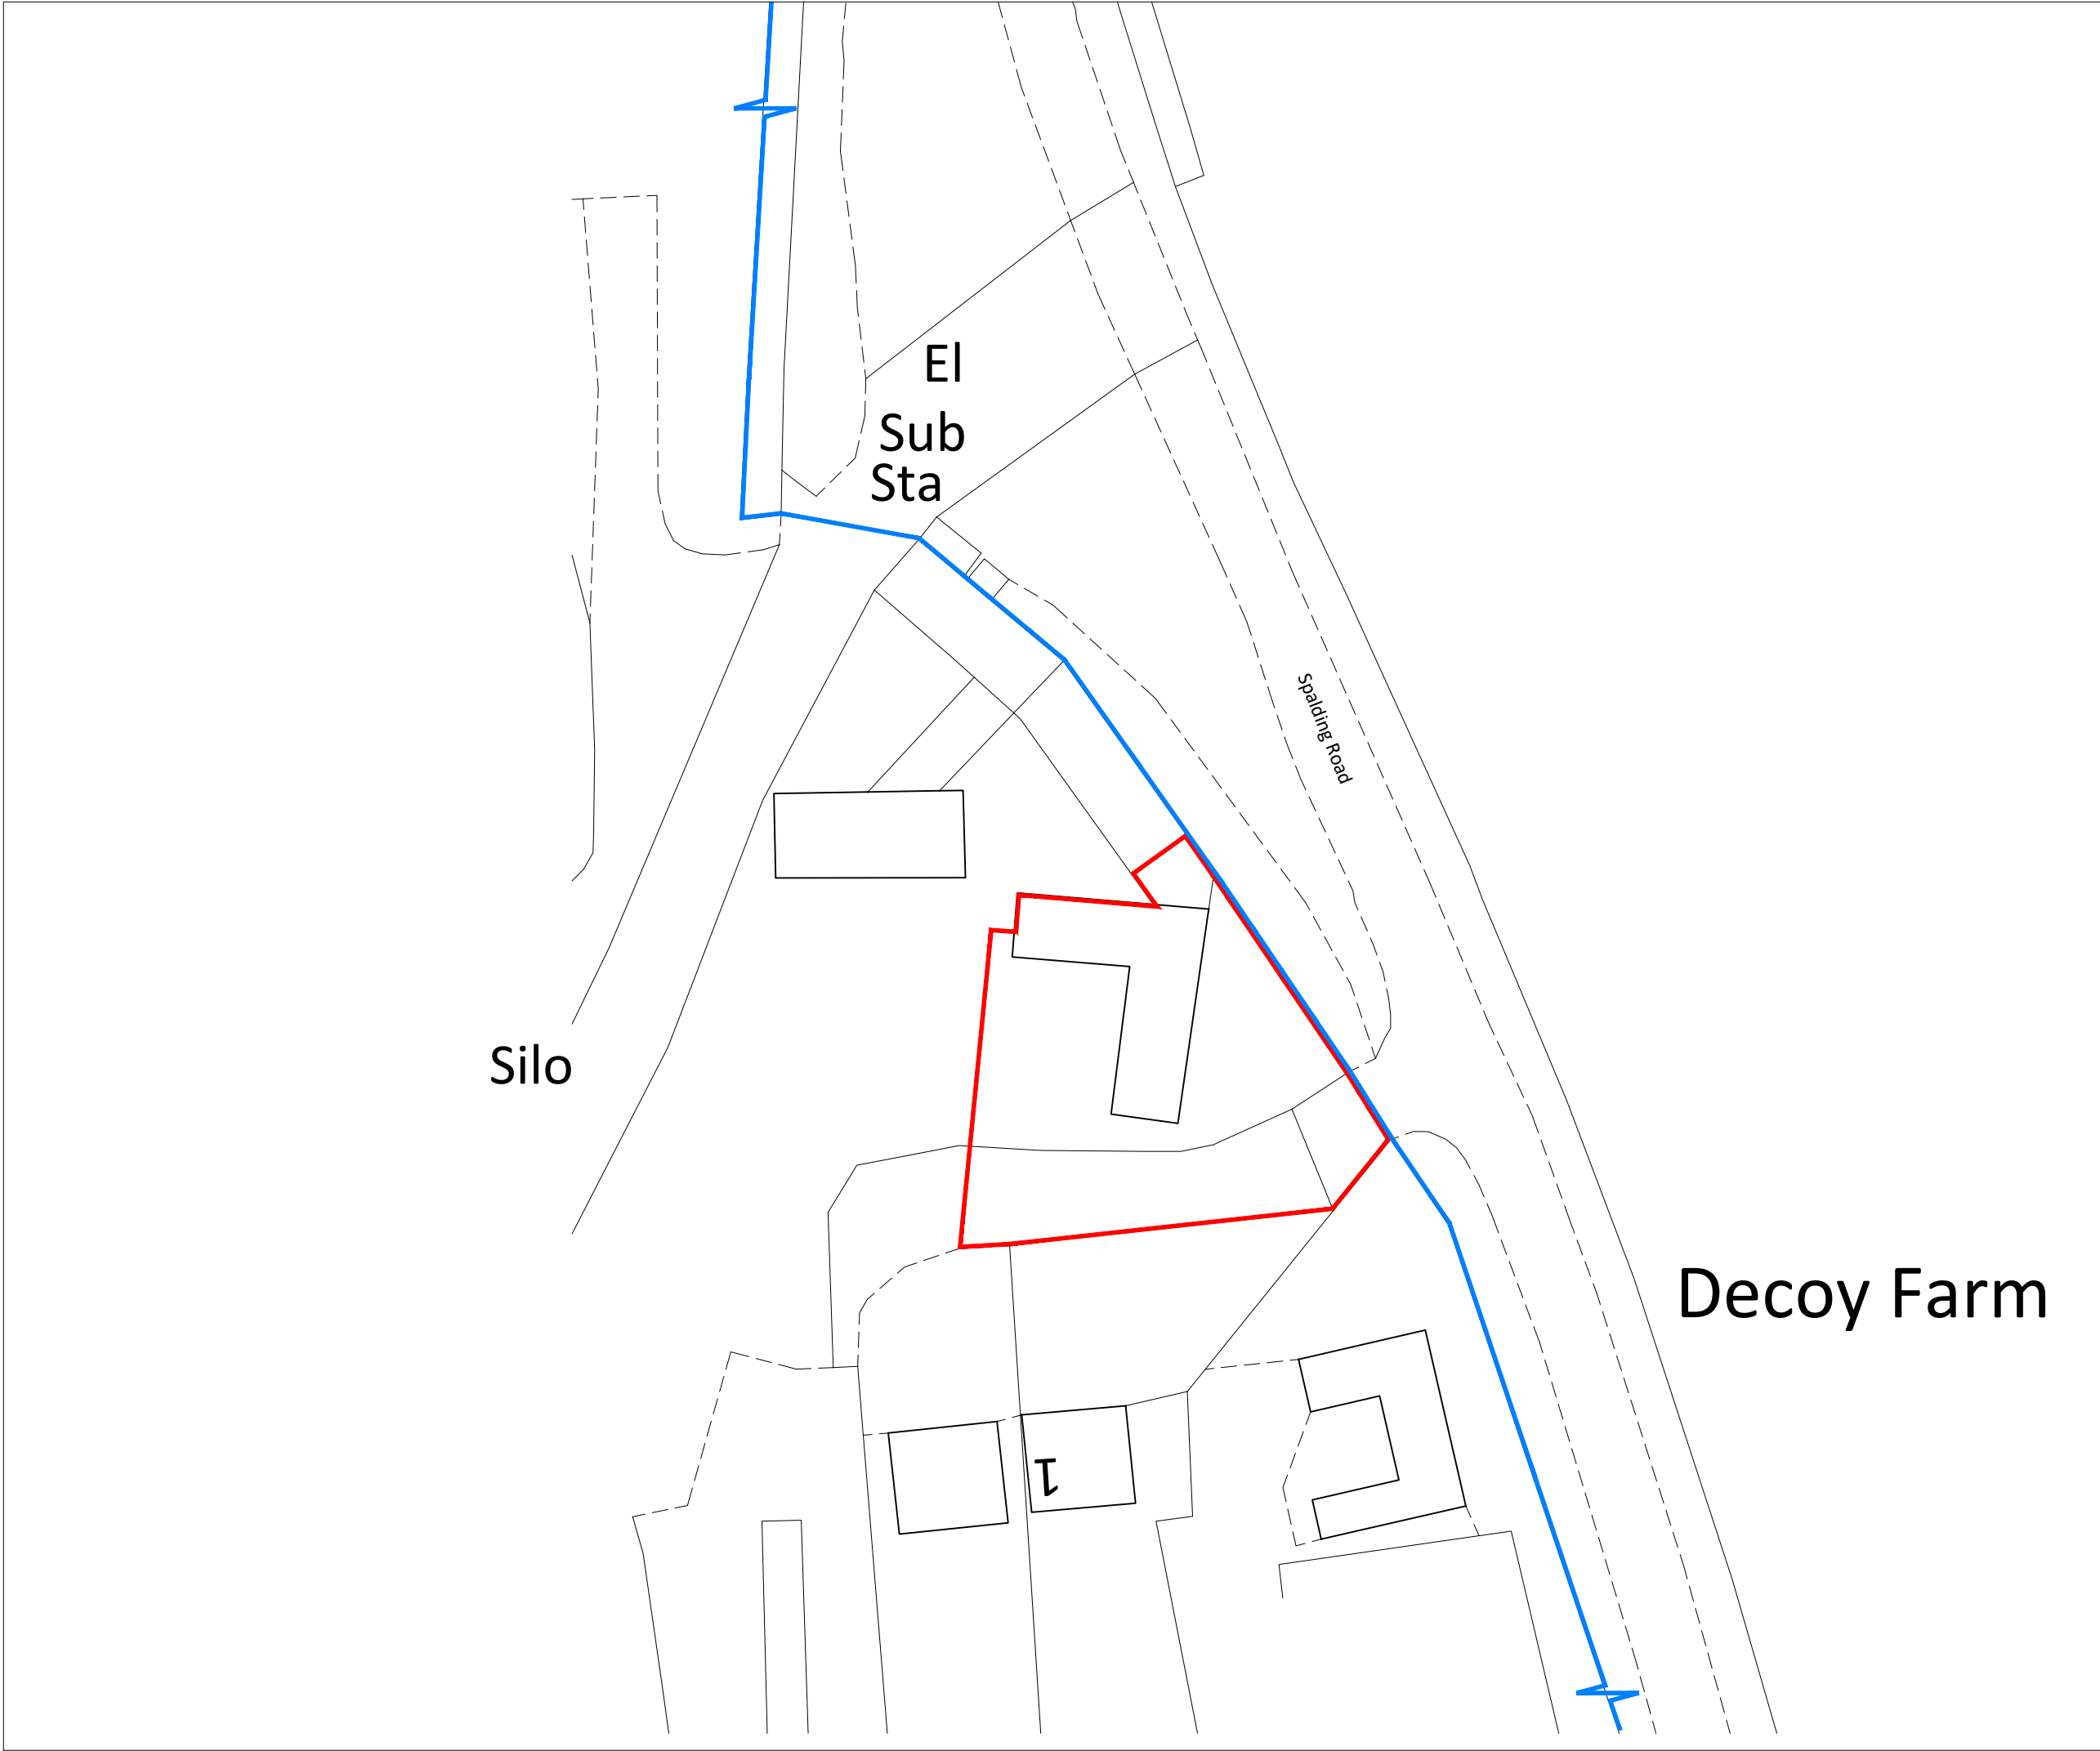

Notes
Copyright
© Robert Doughty Consultancy Limited.
All rights described in the Copyright, Designs and Patents Act 1988 have been asserted.
Ordnance Survey Map
© Crown Copyright. OS Licence No: AR 100010613.

N

0

5

10

15

20

25m

Rev	Description	Date

rdc

Robert Doughty Consultancy

32 High Street, Helpringham
Sleaford, Lincolnshire, NG34 0RA

Tel: 01529 421646
Email: admin@rdc-landplan.co.uk
Web: www.rdc-landplan.co.uk

Client
Decoy Holdings

Project
Change of Use to Dwelling
Decoy Farm, Postland Road, Crowland, PE6 0LX

Drawing
Site Plan

Scale @ A3 1: 500	Date 12/08/22
-----------------------------	-------------------------

Drawn By NG	Checked By LMS
-----------------------	--------------------------

Job Number 1021-9	Status PL	Purpose of Issue Planning
-----------------------------	---------------------	-------------------------------------

Drawing No. 1021-9_PL_SP01	Rev -
--------------------------------------	-----------------