


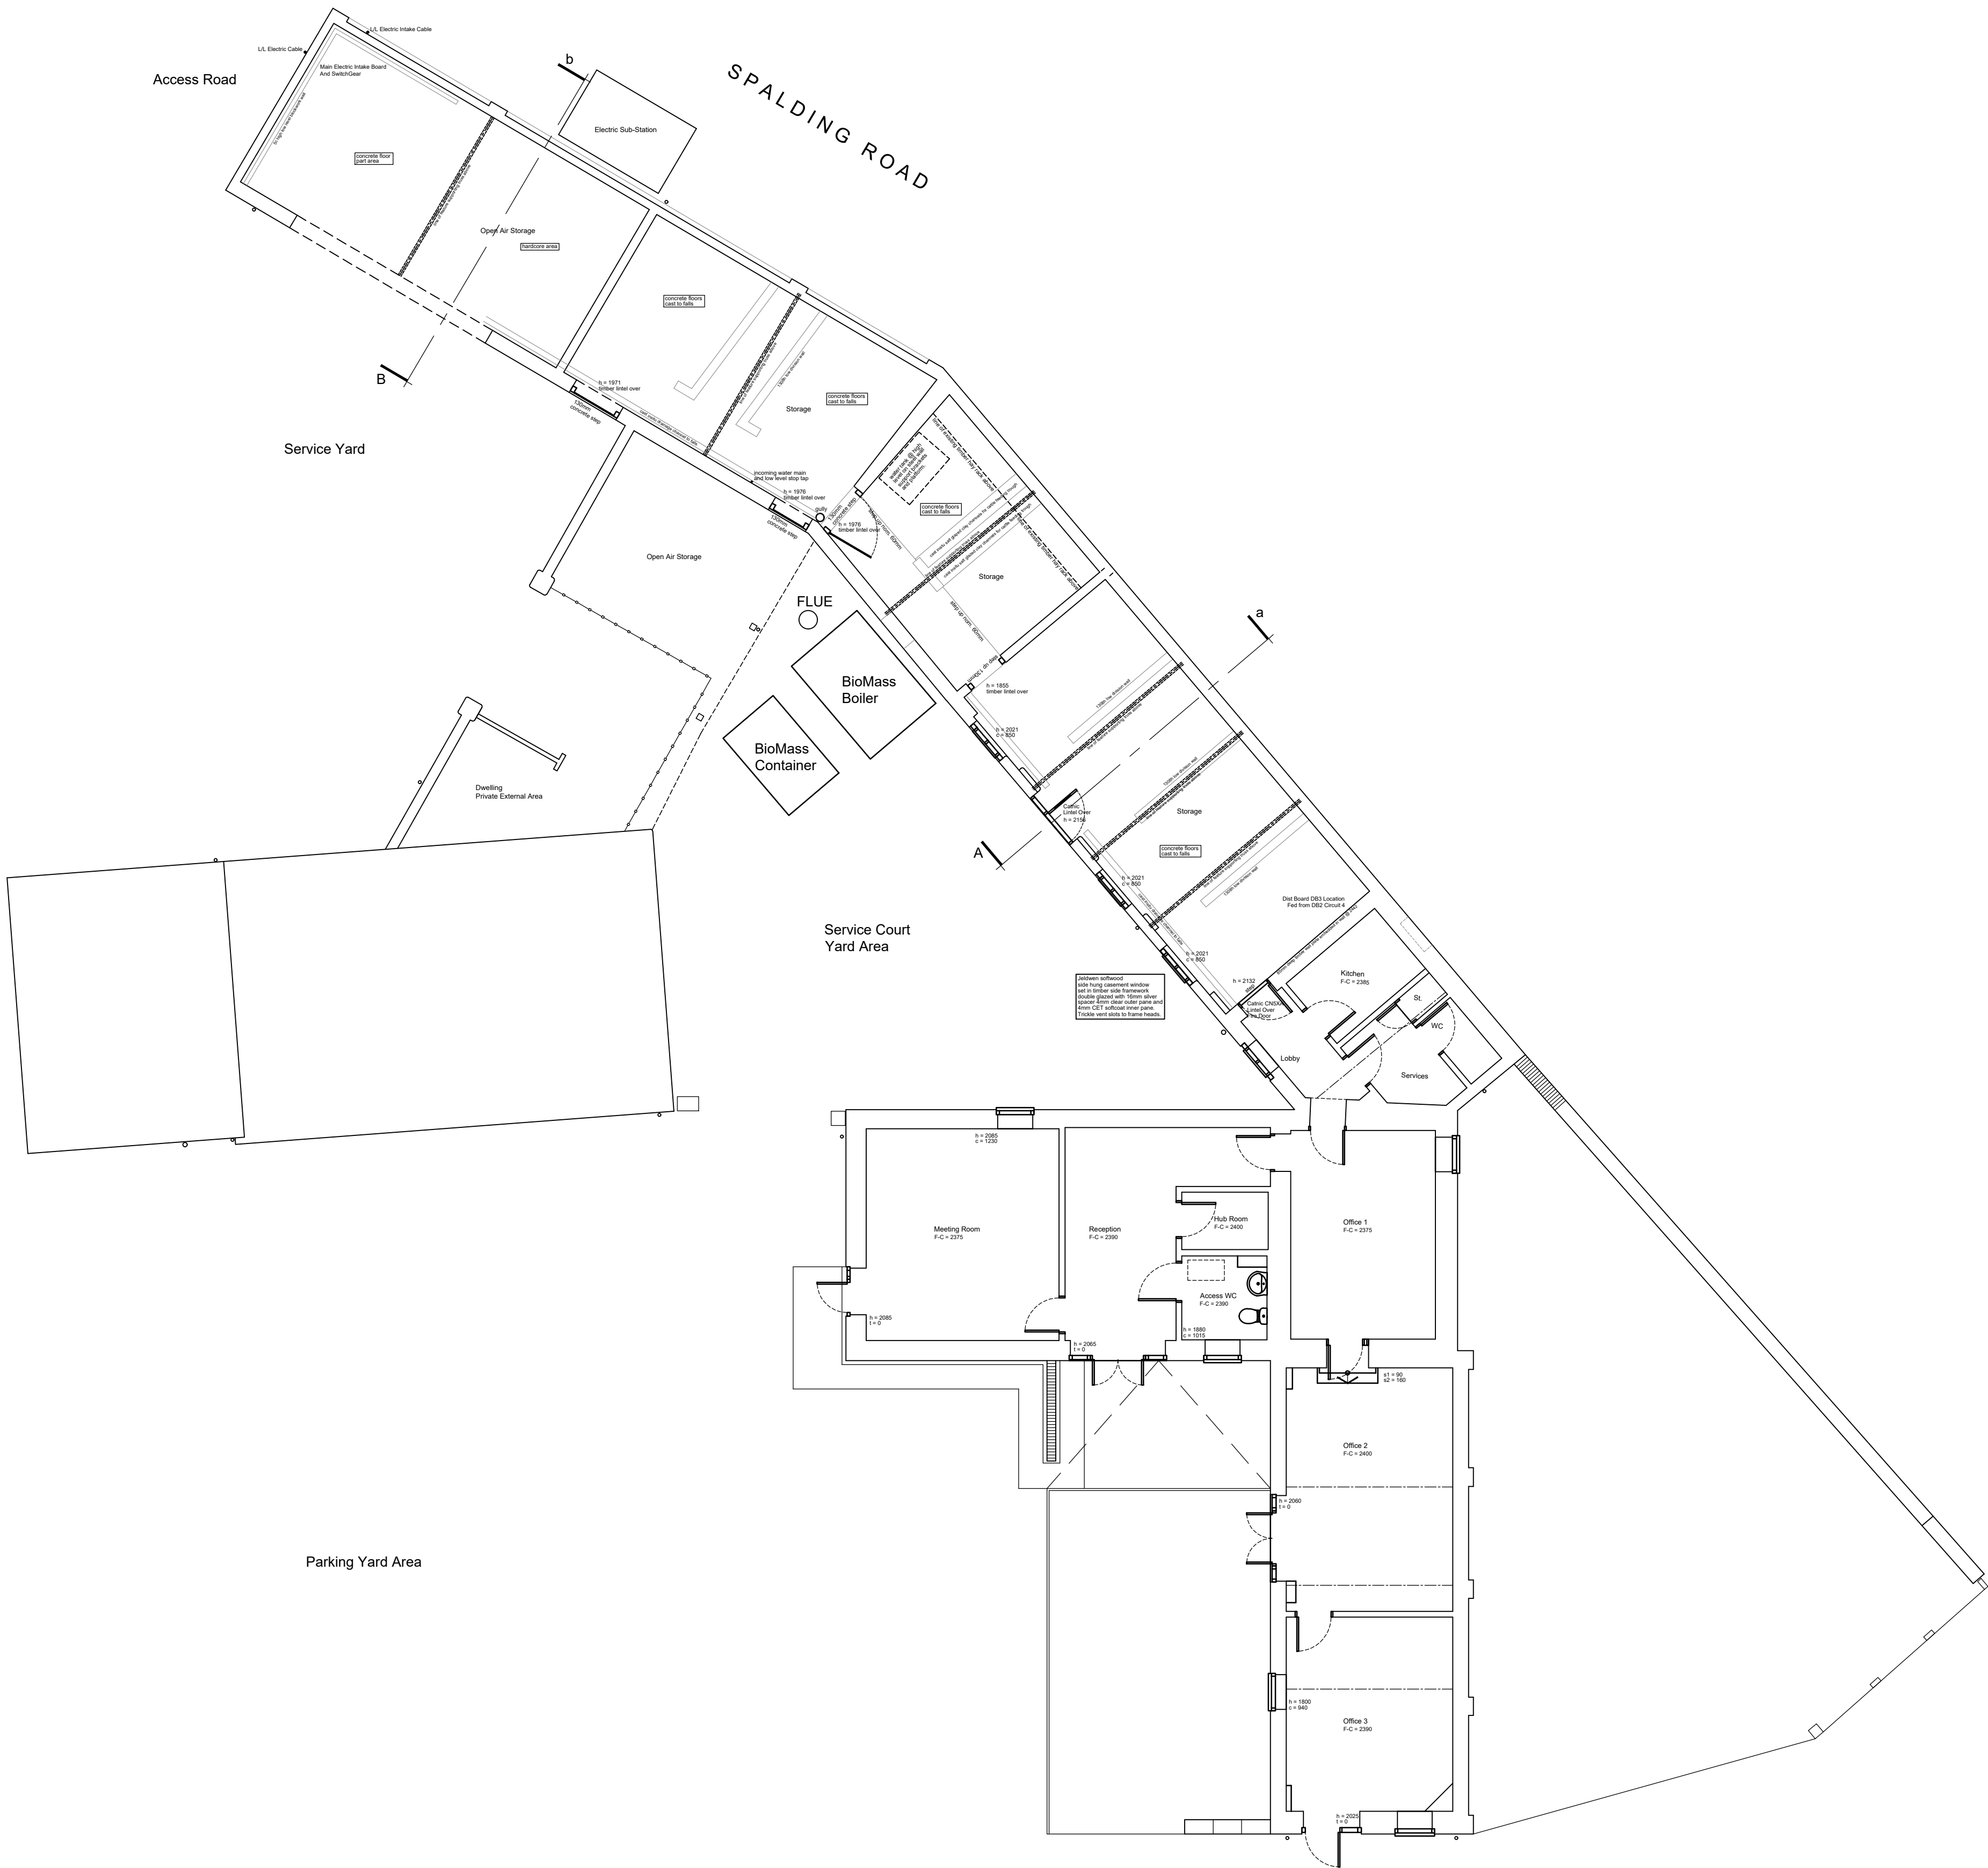

Ground Floor Plan as existing
Scale 1:100
SCALE 1 : 100
SCALE 1 : 1

DO NOT SCALE THIS DRAWING. THE CONTRACTOR IS DEEMED TO HAVE CHECKED ALL DIMENSIONS ON SITE AND REPORT ANY DISCREPANCIES TO OGLESBY & LIMB LTD.
THE CONTENTS OF THIS DRAWING ARE COVERED BY COPYRIGHT AND REMAIN THE PROPERTY OF OGLESBY & LIMB LTD. WRITTEN APPROVAL MUST BE OBTAINED FROM OGLESBY & LIMB LTD PRIOR TO DUPLICATION OR REPRODUCTION OF THIS DRAWING OR ITS CONTENTS.
ANY DIMENSIONS NOT SHOWN ARE TO BE CHECKED AND AGREED WITH OGLESBY & LIMB LTD.

X	XX.XX.XX	XXXXX	XXX
Ref.	Date	Description	Initial

Oglesby & Limb Ltd

Chartered Architect

Suite 1, Market Chambers
12 Market Place, Spalding, Lincs
PE11 1SL

Tel: 01775 761196

e-mail: design@o-l-ltd.co.uk

Client:
Decoy Holdings

Project:
**Proposed works to Decoy Farm
Spalding Road
Crowland
PE6 0LX**

Drawing Title:

Floor Plan as existing

GENERAL ISSUE

Date:	May 2022	Scale:	as shown
Drawn by:	CLS	Checked by:	AJO

Drawing Number:

A1596-02

Rev:

-