

 


Landscaping and other context shown for illustrative purposes only.



South Elevation as proposed
Scale 1:100

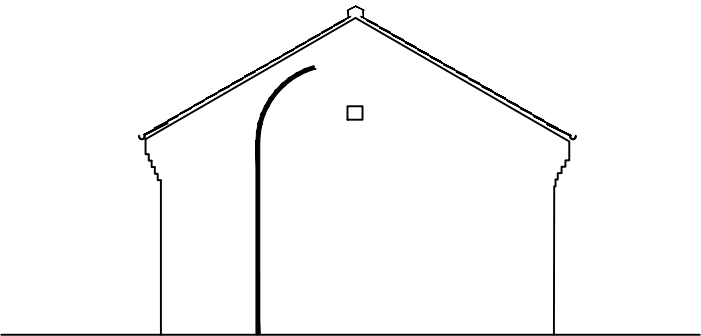

East Elevation as proposed
Scale 1:100


 


North West Elevation as proposed
Scale 1:100

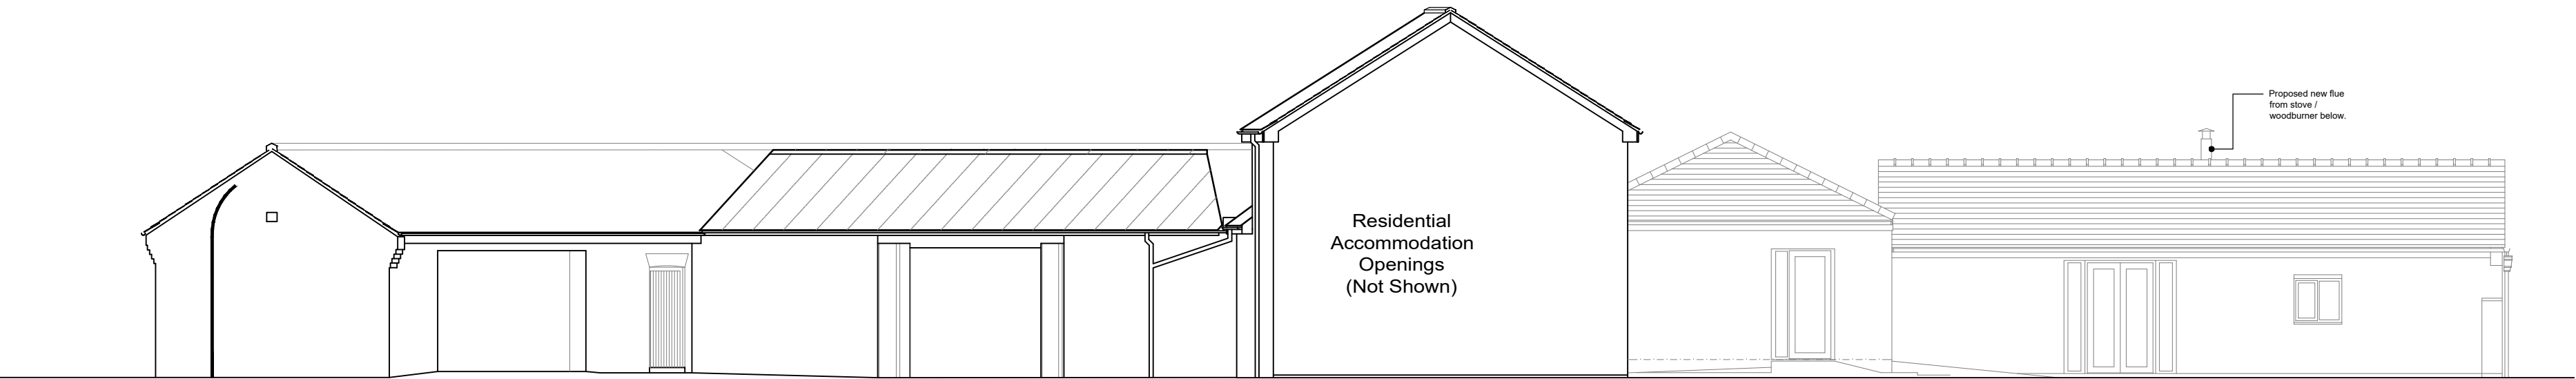
 


Landscaping and other context shown for illustrative purposes only.



West Elevation as proposed
Scale 1:100

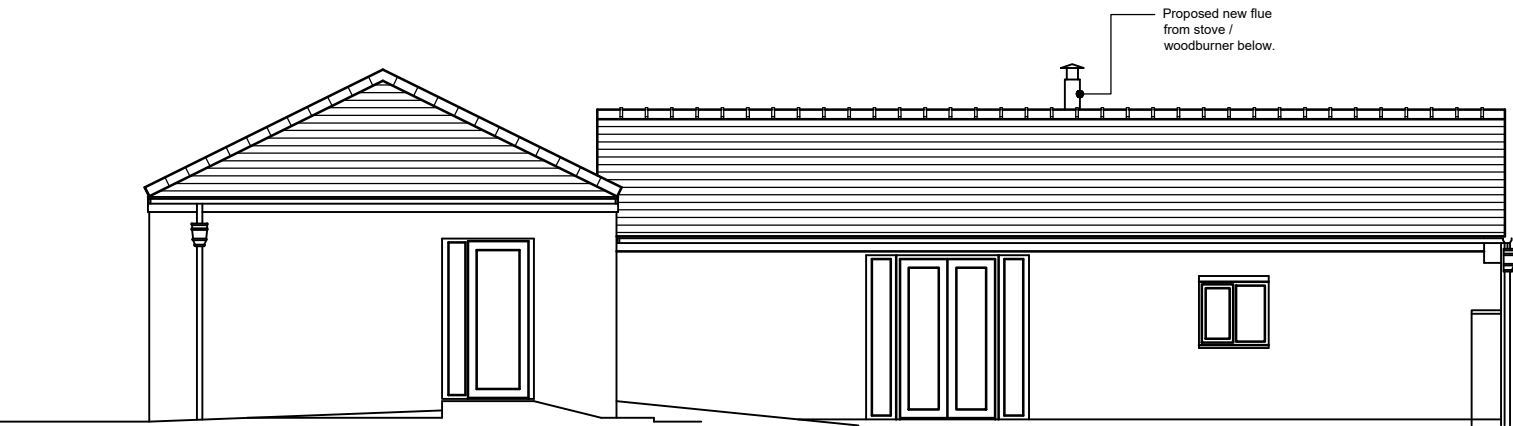 


(Part) West Elevation as proposed
Scale 1:100

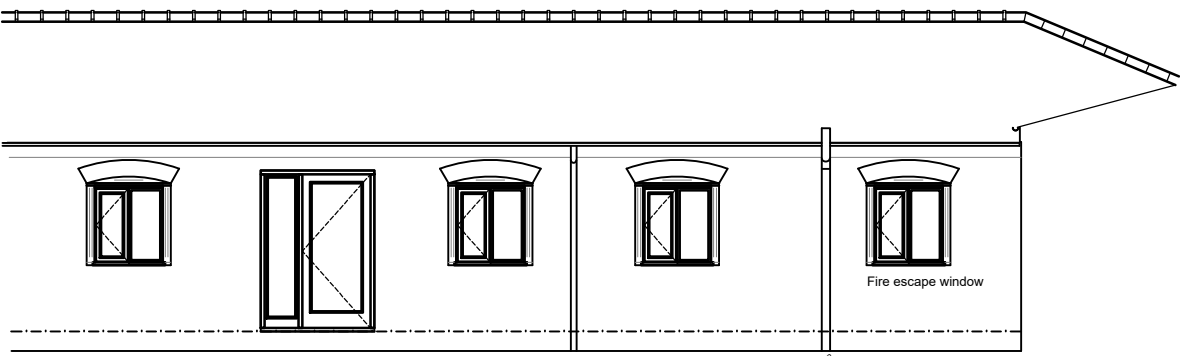 

(Part) South West Elevation as proposed (courtyard)
Scale 1:100

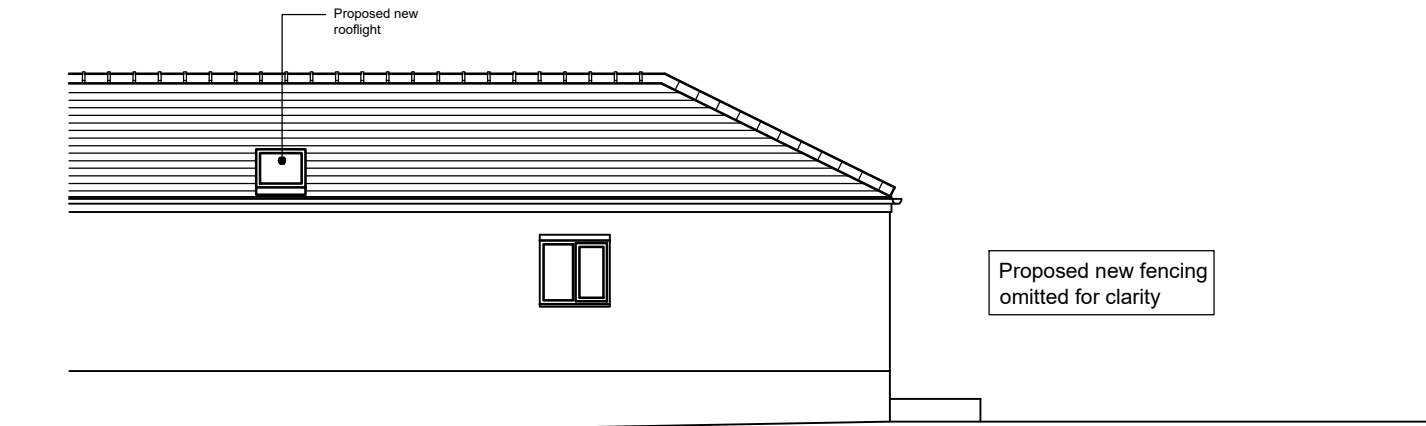 

North Elevation as proposed (dwelling)
Scale 1:100

 

DO NOT SCALE THIS DRAWING. THE CONTRACTOR IS DEEMED TO HAVE CHECKED ALL DIMENSIONS ON SITE AND REPORT ANY DISCREPANCIES TO OGLESBY & LIMB LTD. THE CONTENTS OF THIS DRAWING ARE COVERED BY COPYRIGHT AND REMAIN THE PROPERTY OF OGLESBY & LIMB LTD. WRITTEN APPROVAL MUST BE OBTAINED FROM OGLESBY & LIMB LTD PRIOR TO DUPLICATION OR REPRODUCTION OF THIS DRAWING OR ITS CONTENTS. ANY DIMENSIONS NOT SHOWN ARE TO BE CHECKED AND AGREED WITH OGLESBY & LIMB LTD.

P01	26.07.22	Drawing status updated to PLANNING APPLICATION ISSUE.	ajo
pr3	19.07.22	Updated to client comments received 20.06.22 as follows: Rooflight added in corridor. 1no. window added in east wall of kitchen. Flue added over woodburner in lounge.	ajo
Ref.	Date	Description	Initial

Oglesby & Limb Ltd

Chartered Architect

Suite 1, Market Chambers
12 Market Place, Spalding, Lincs
PE11 1SL

Tel: 01775 761196

e-mail: design@o-l-ltd.co.uk

O&L

Client:
Decoy Holdings

Project:
**Proposed works to Decoy Farm
Spalding Road
Crowland
PE6 0LX**

Drawing Title:

Elevations as proposed

PLANNING APPLICATION ISSUE

Date:	May 2022	Scale:	as shown
Drawn by:	CLS	Checked by:	AJO

Drawing Number:	Rev.
A1596-11	P01