


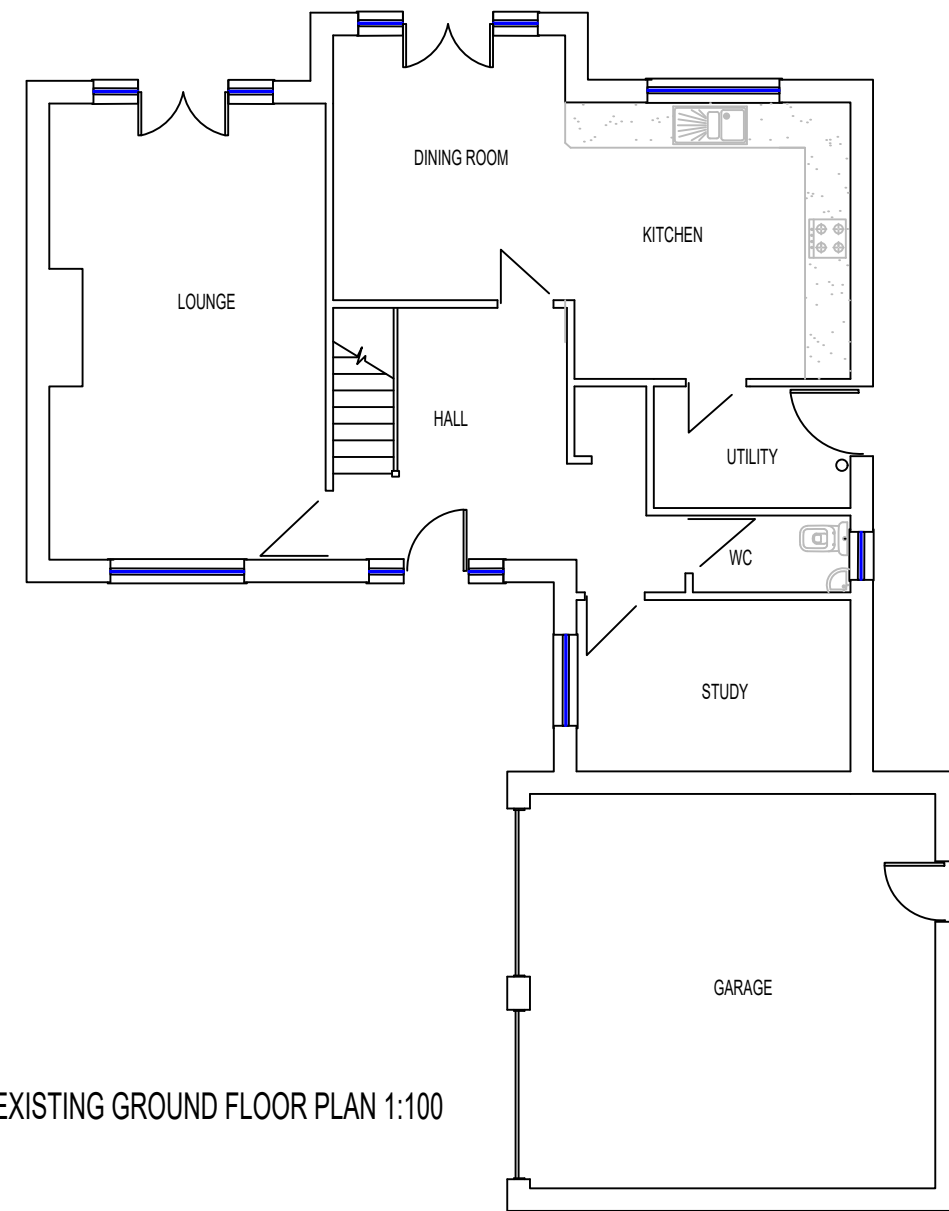


EXISTING GROUND FLOOR PLAN 1:100



EXISTING SOUTH ELEVATION 1:100



EXISTING NORTH ELEVATION 1:100

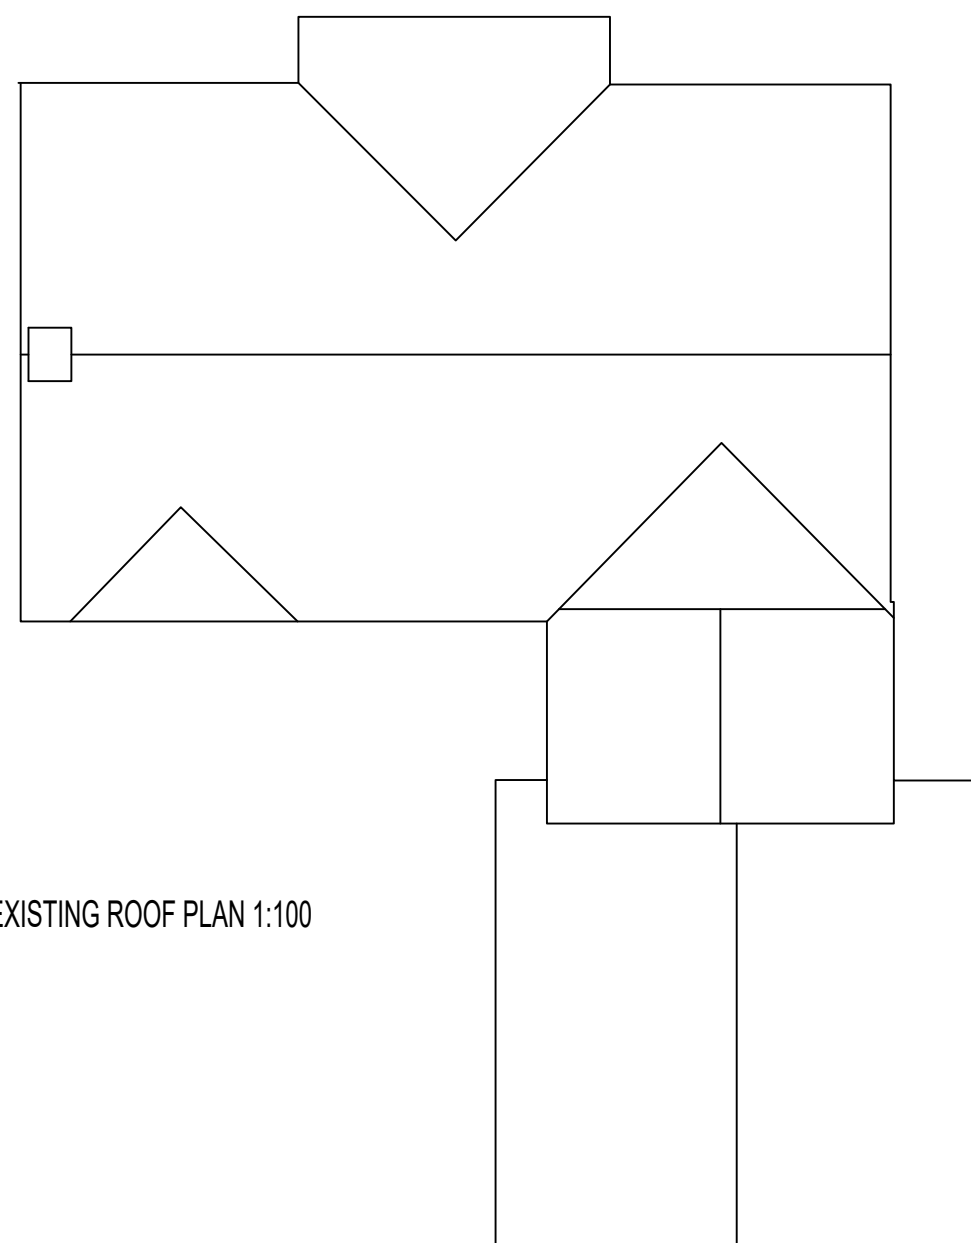


EXISTING ROOF PLAN 1:100



EXISTING EAST ELEVATION 1:100



EXISTING WEST ELEVATION 1:100

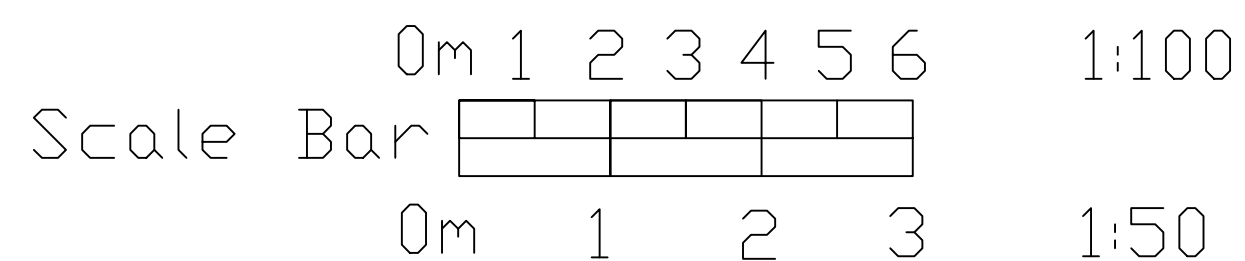

M.A.P.design
Architectural Services

Email: tonymap1@yahoo.co.uk
Tel: 07711537799

Project: Garage conversion and new Garage
Address: 37 Normanton Road Crowland
Peterborough, PE6 0JJ

Drawn: TP
Revision:

Scale: 1:100
Existing Layouts 001

Paper size: A2