
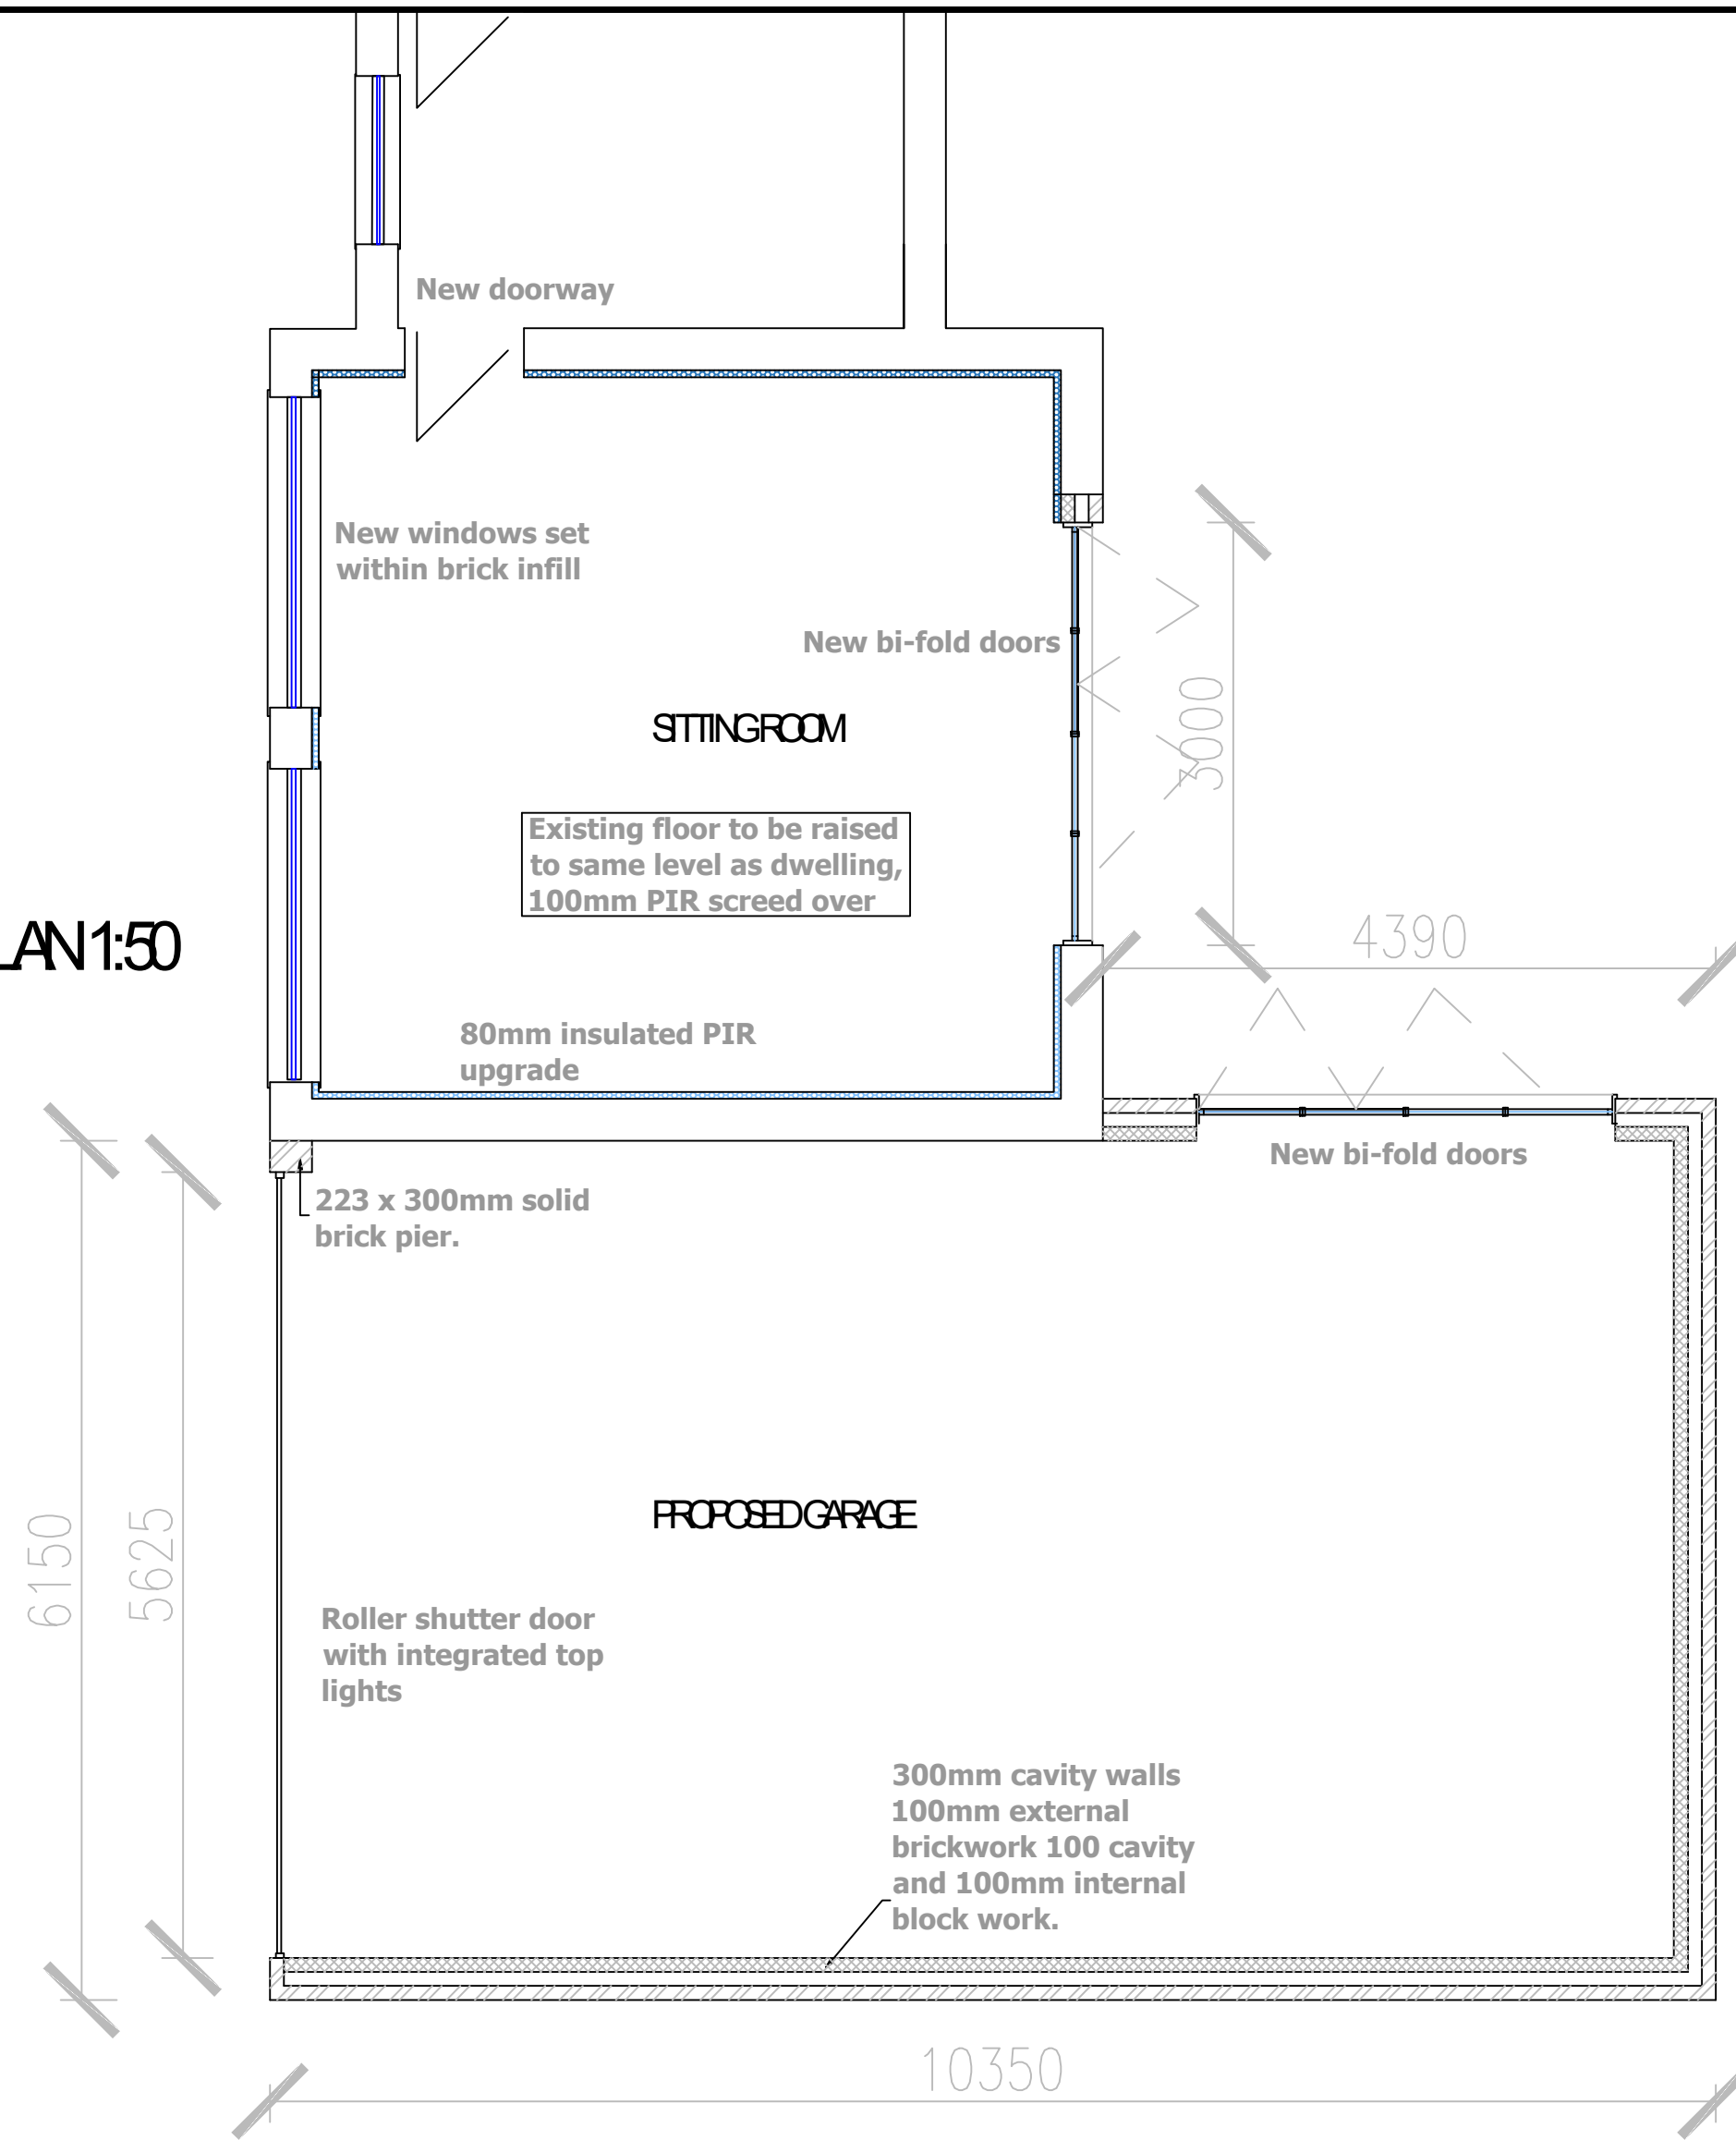


PROPOSED GROUND FLOOR PLAN 1:50

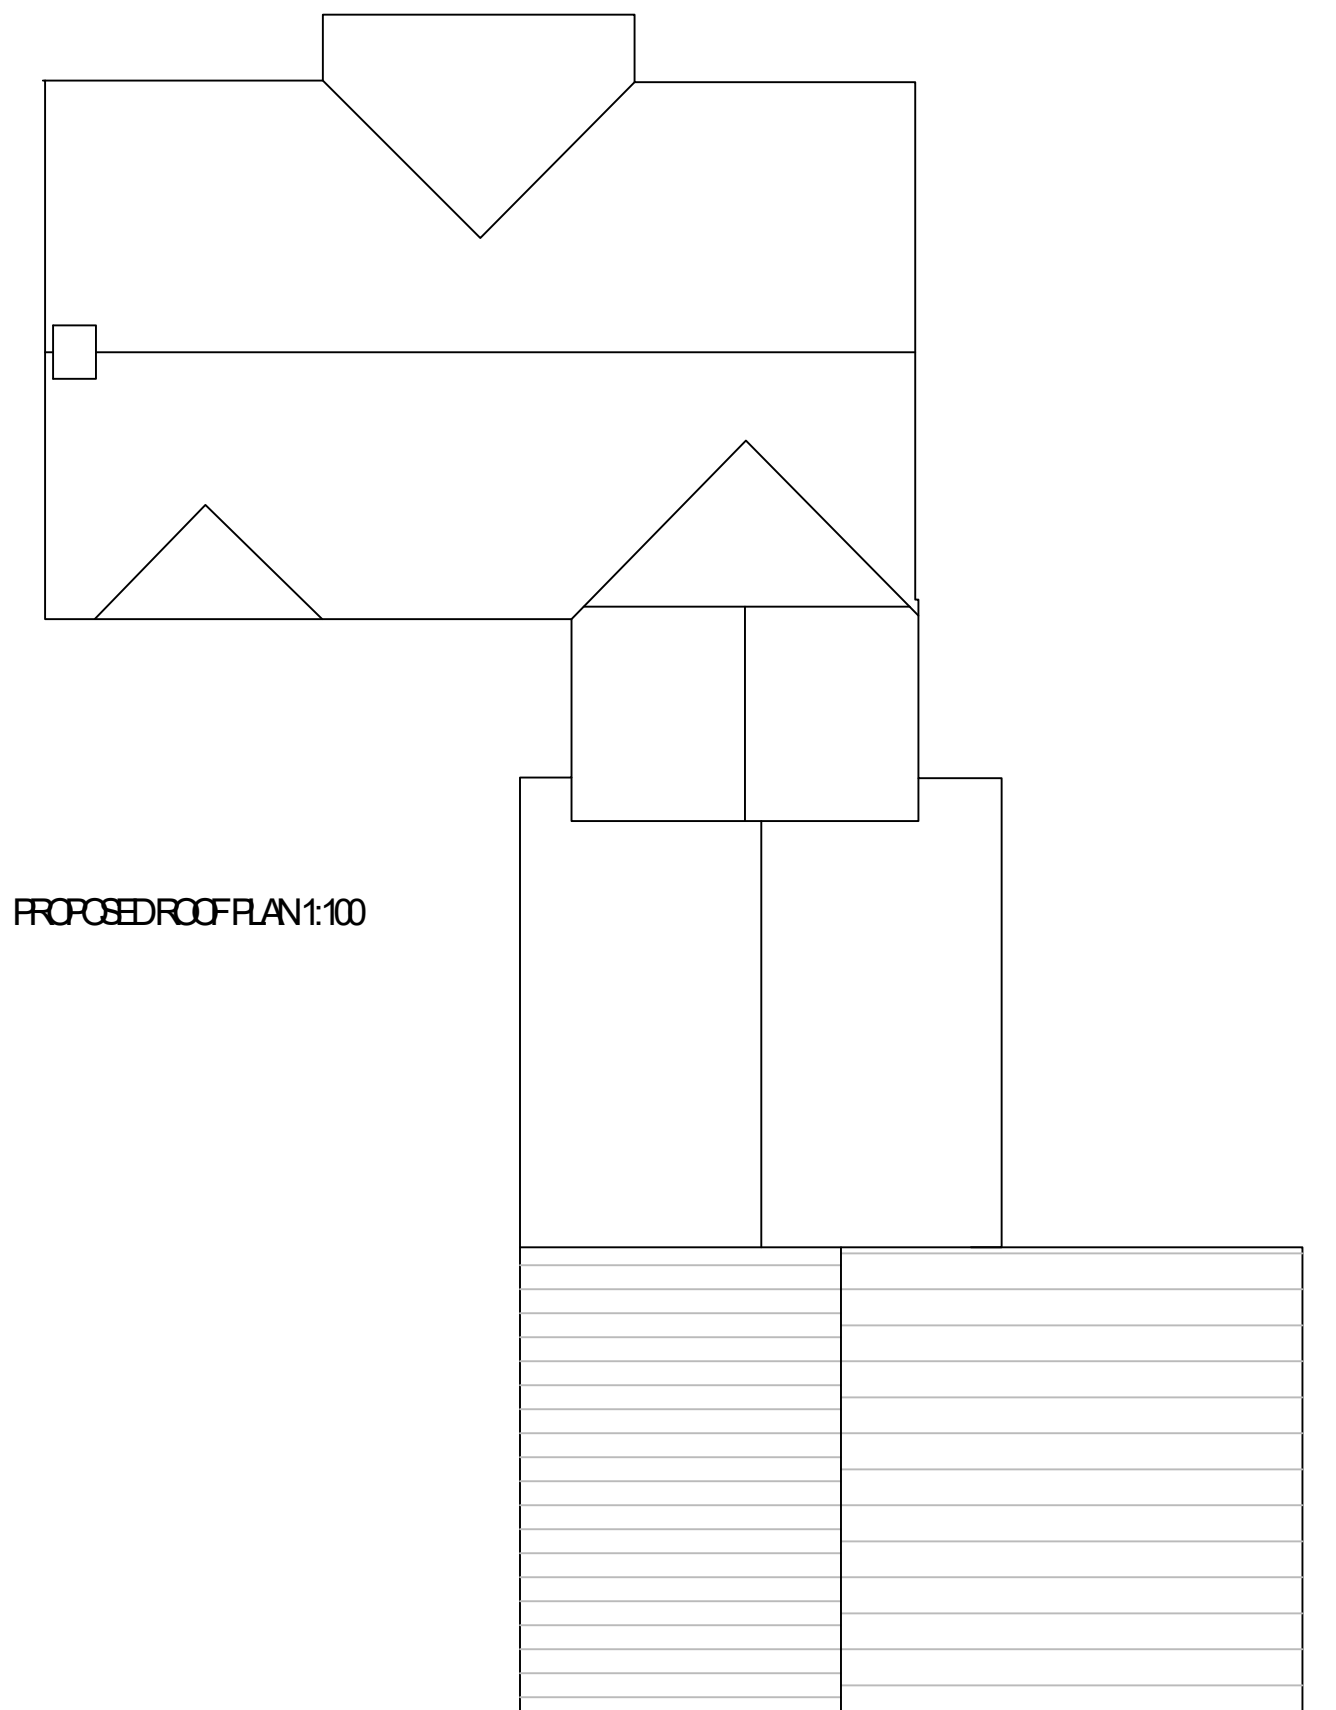

M.A.P.design
Architectural Services

Email: tonymap1@yahoo.co.uk
Tel: 07711537799

Project: Garage conversion and new Garage
Address: 37 Normanton Road Crowland
Peterborough, PE6 0JJ

Drawn: TP
Revision: A

Scale: 1:50 1:100
Proposed Plans 005

Paper size: A2

