



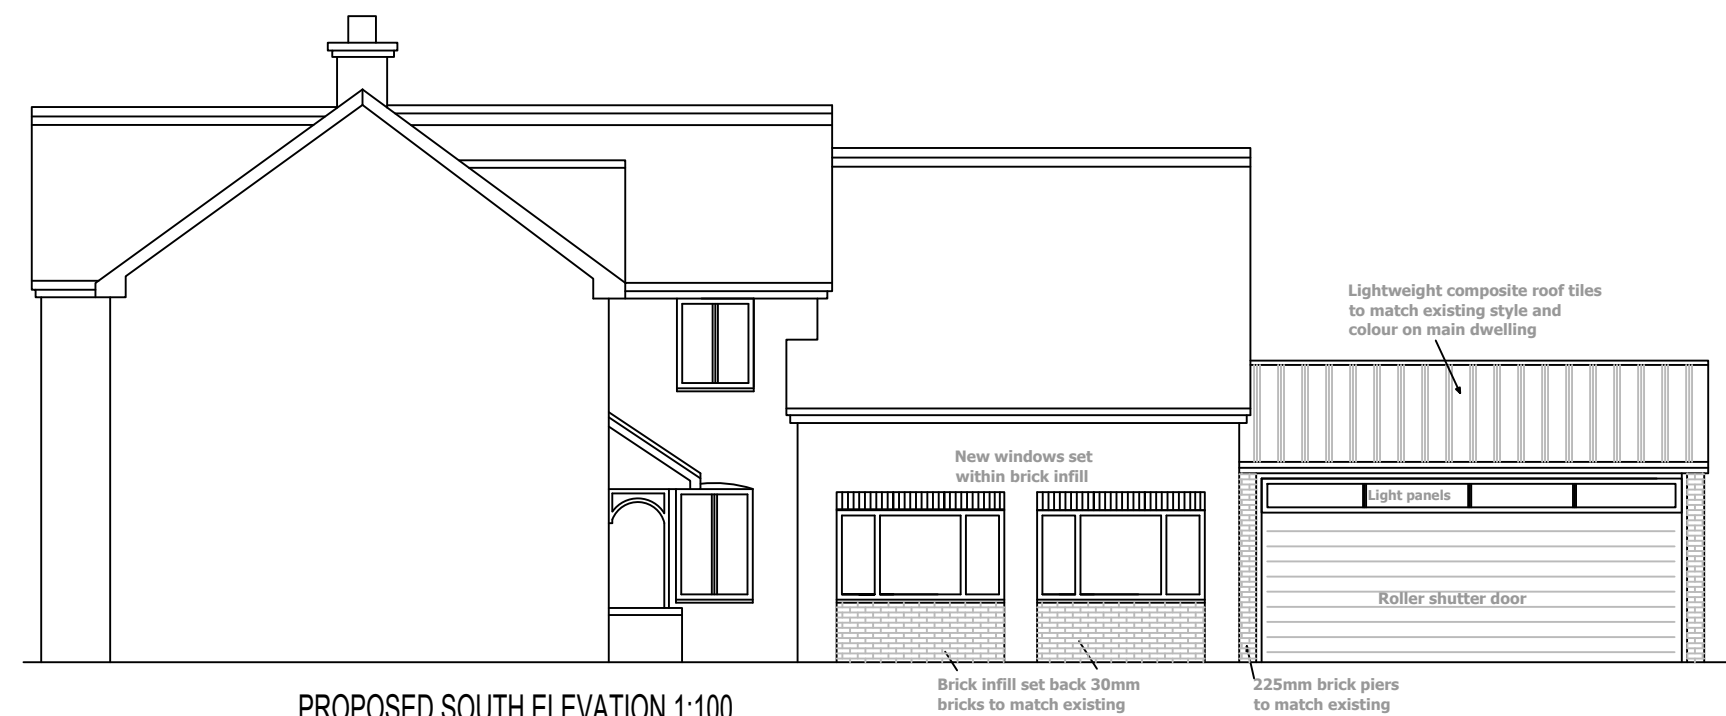

PROPOSED SOUTH ELEVATION 1:100




PROPOSED EAST ELEVATION 1:100

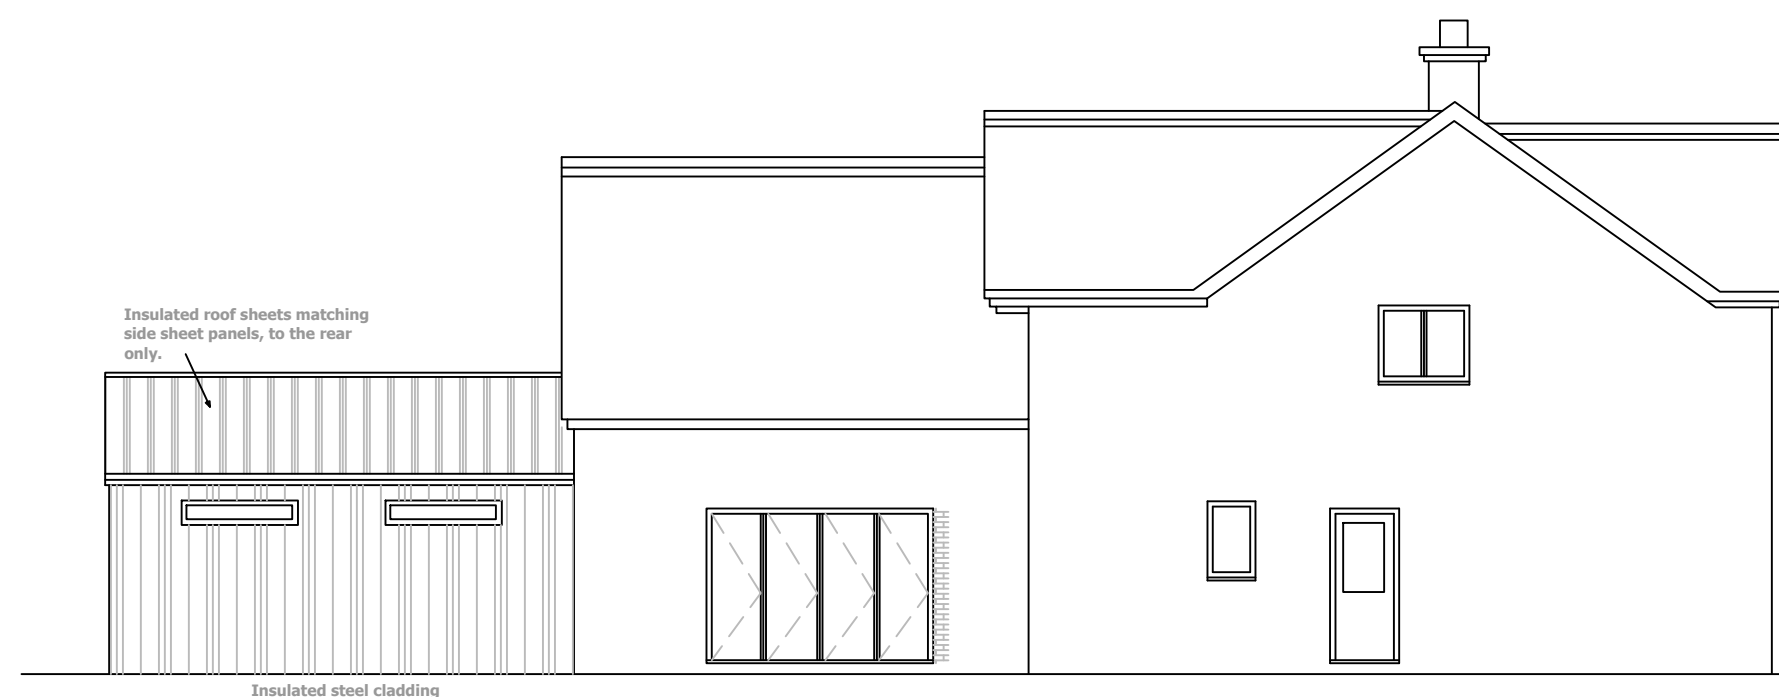

PROPOSED NORTH ELEVATION 1:100



PROPOSED WEST ELEVATION 1:100

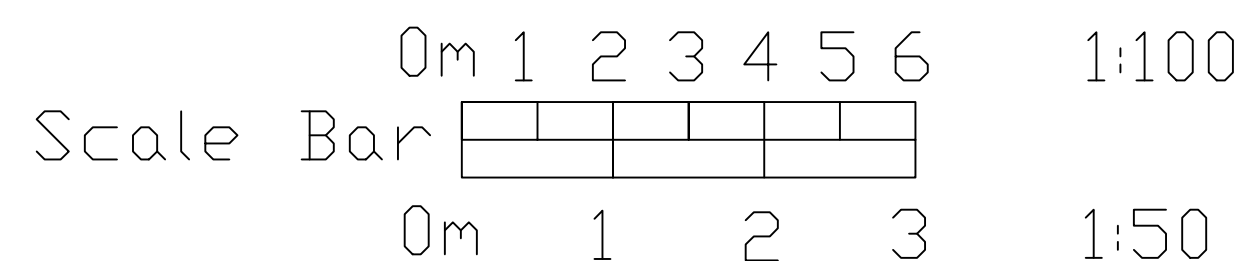

M.A.P.design
Architectural Services

Email: tonymap1@yahoo.co.uk
Tel: 07711537799

Project: Garage conversion and new Garage
Address: 37 Normanton Road Crowland
Peterborough, PE6 0JJ

Drawn: TP
Revision:

Scale: 1:100
Proposed Elevations 003 Paper size: A2