



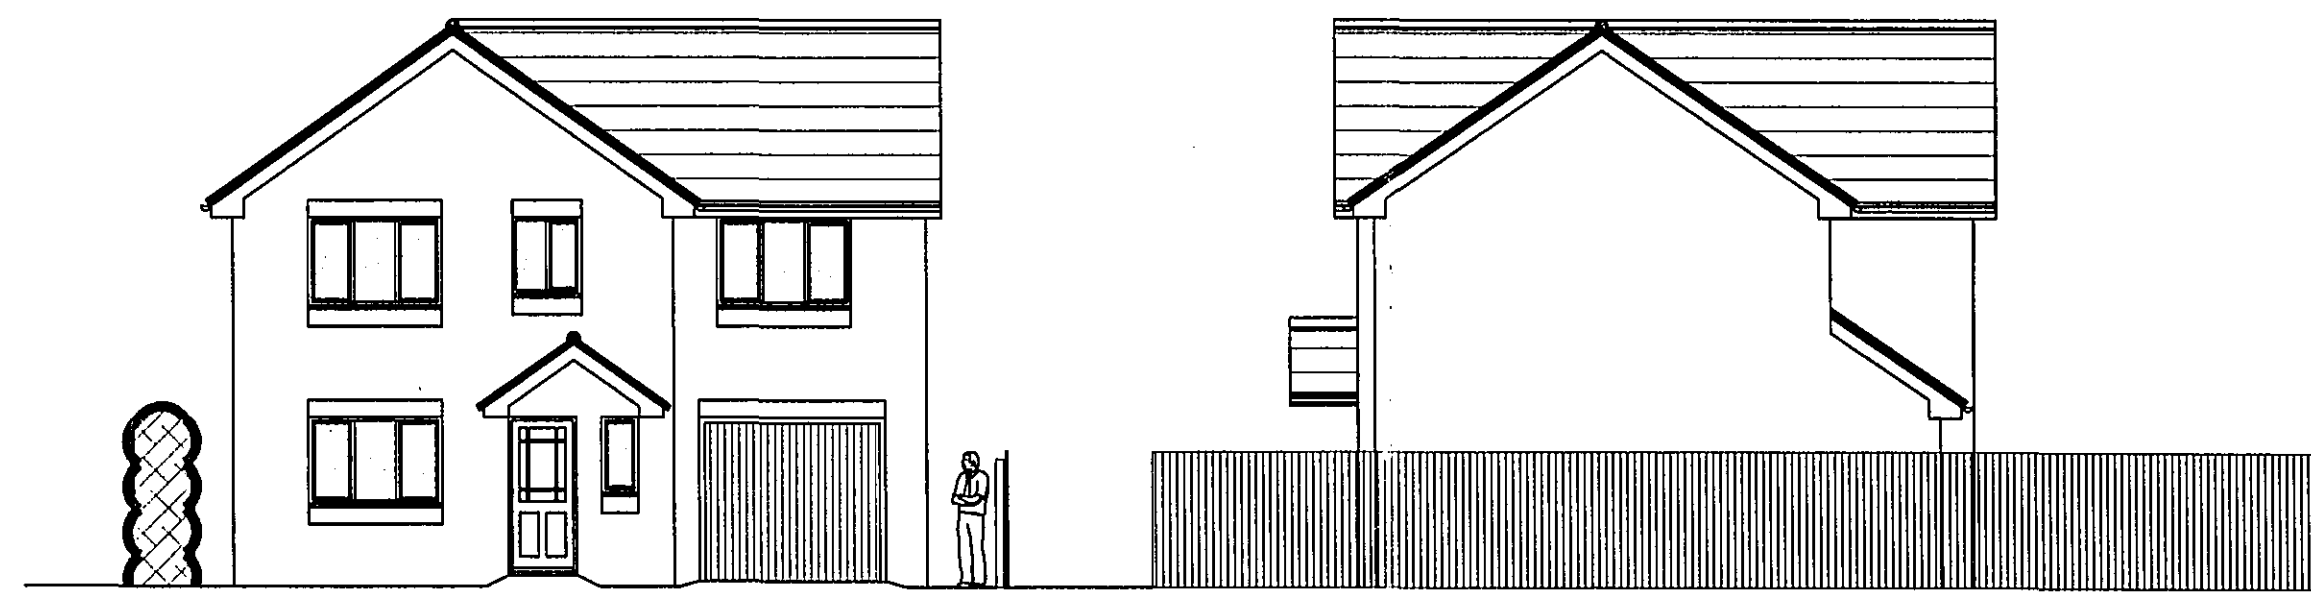


Front (East) Elevation

Side (North) Elevation

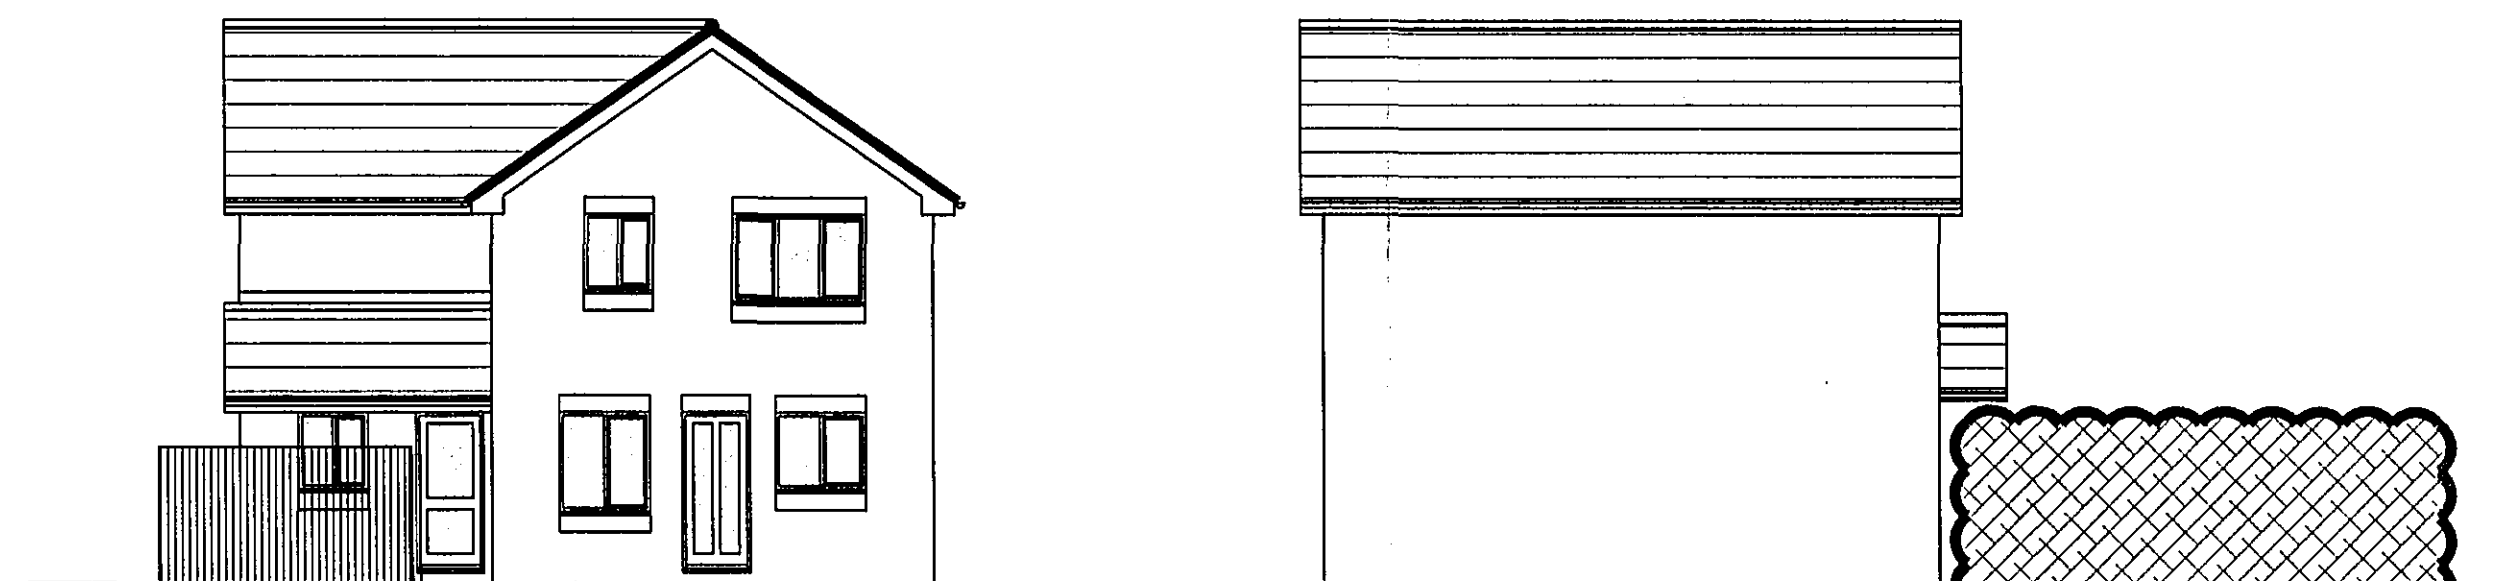


Rear (West) Elevation


Side (South) Elevation

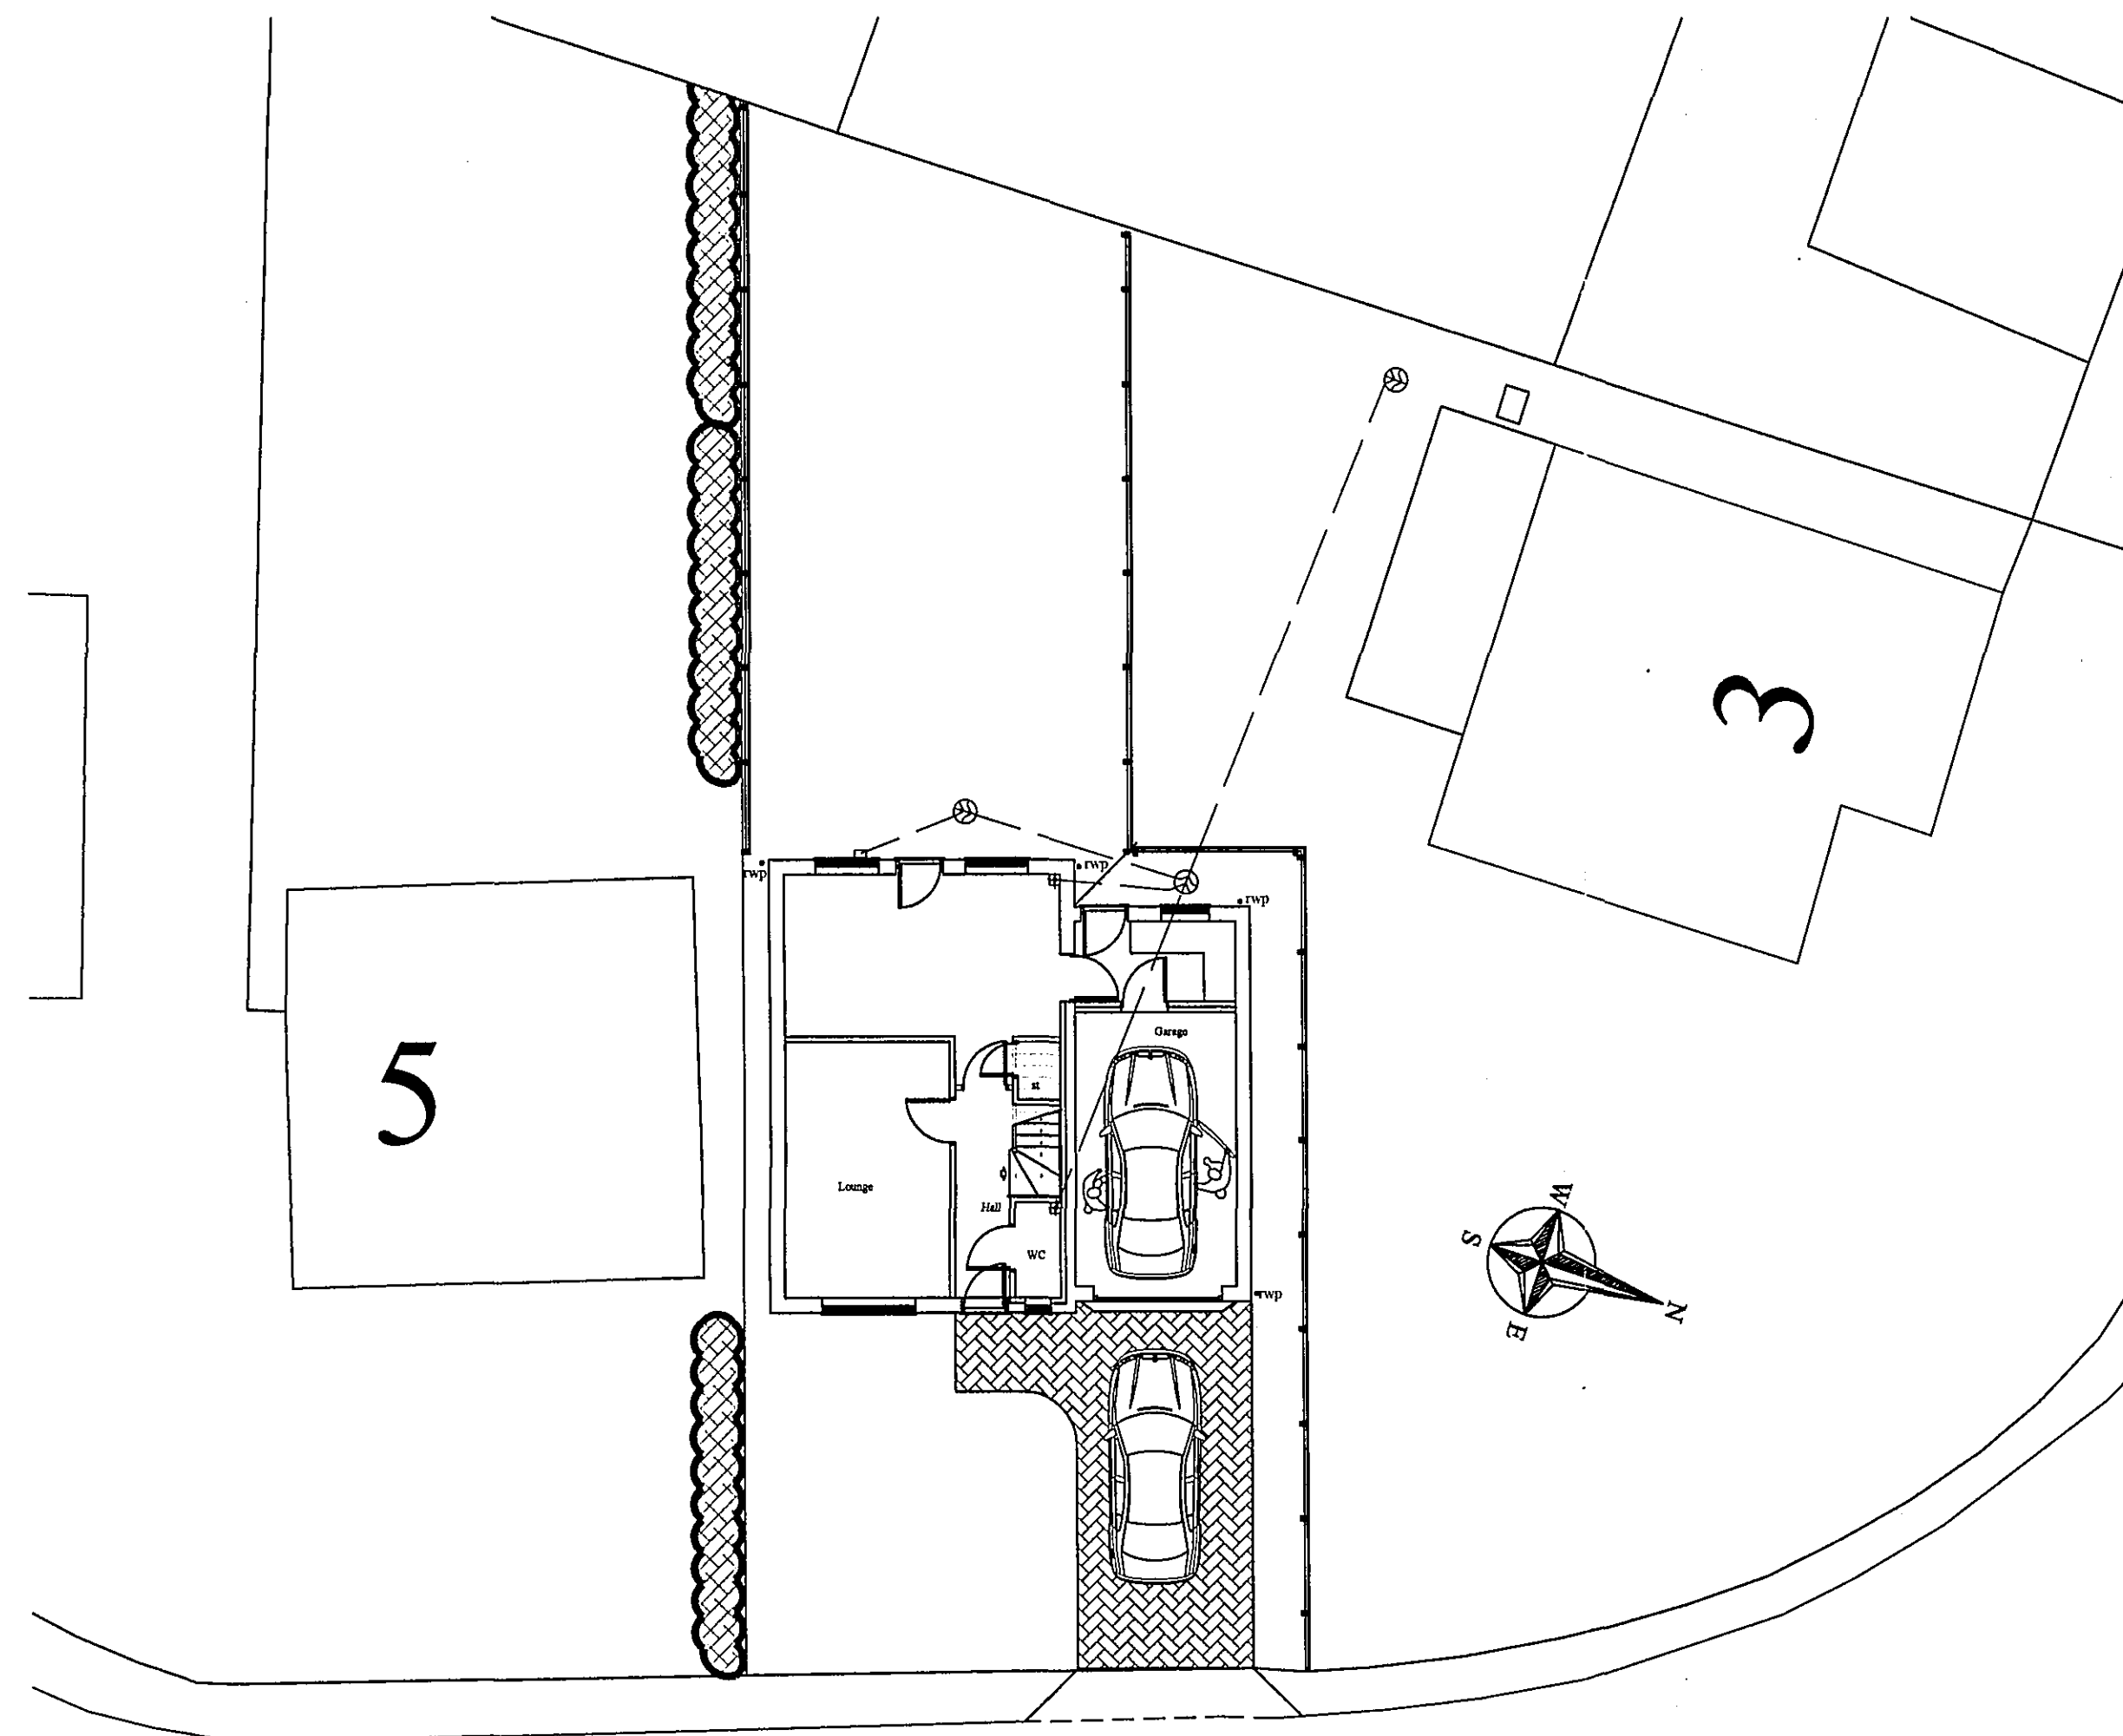

Site plan - scale 1:125

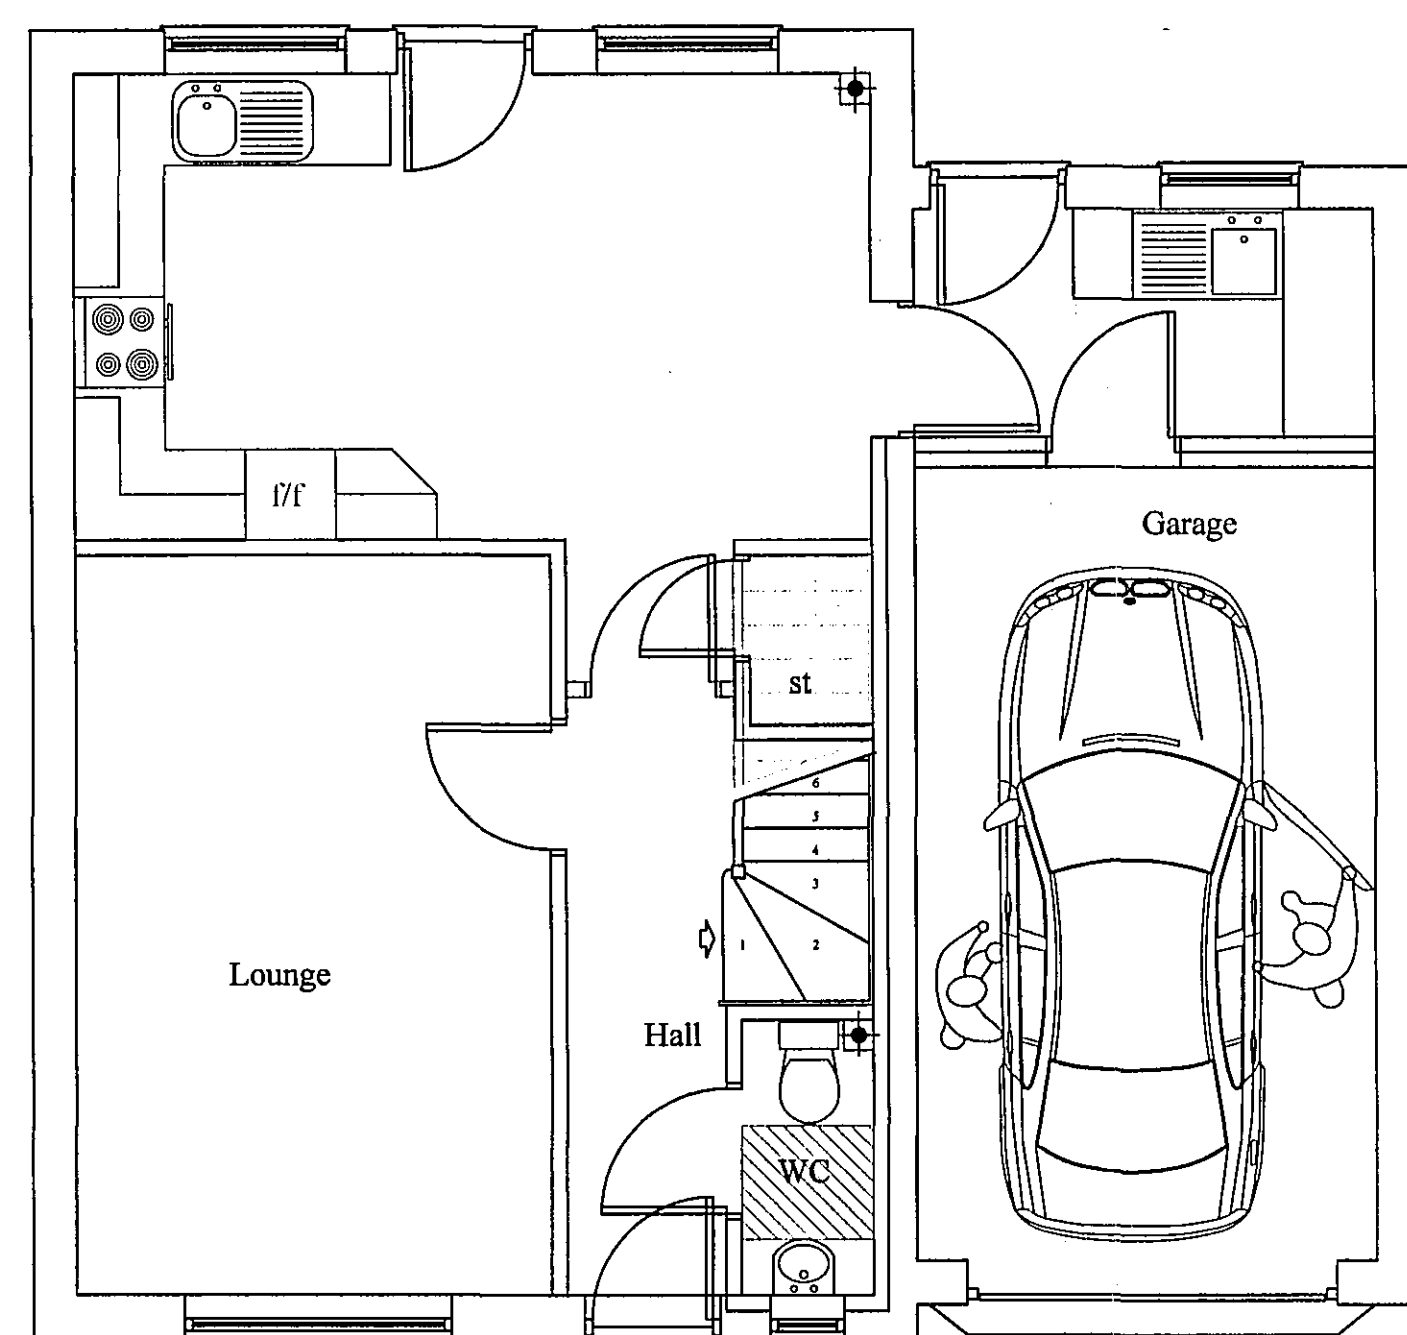

Ground Floor Plan

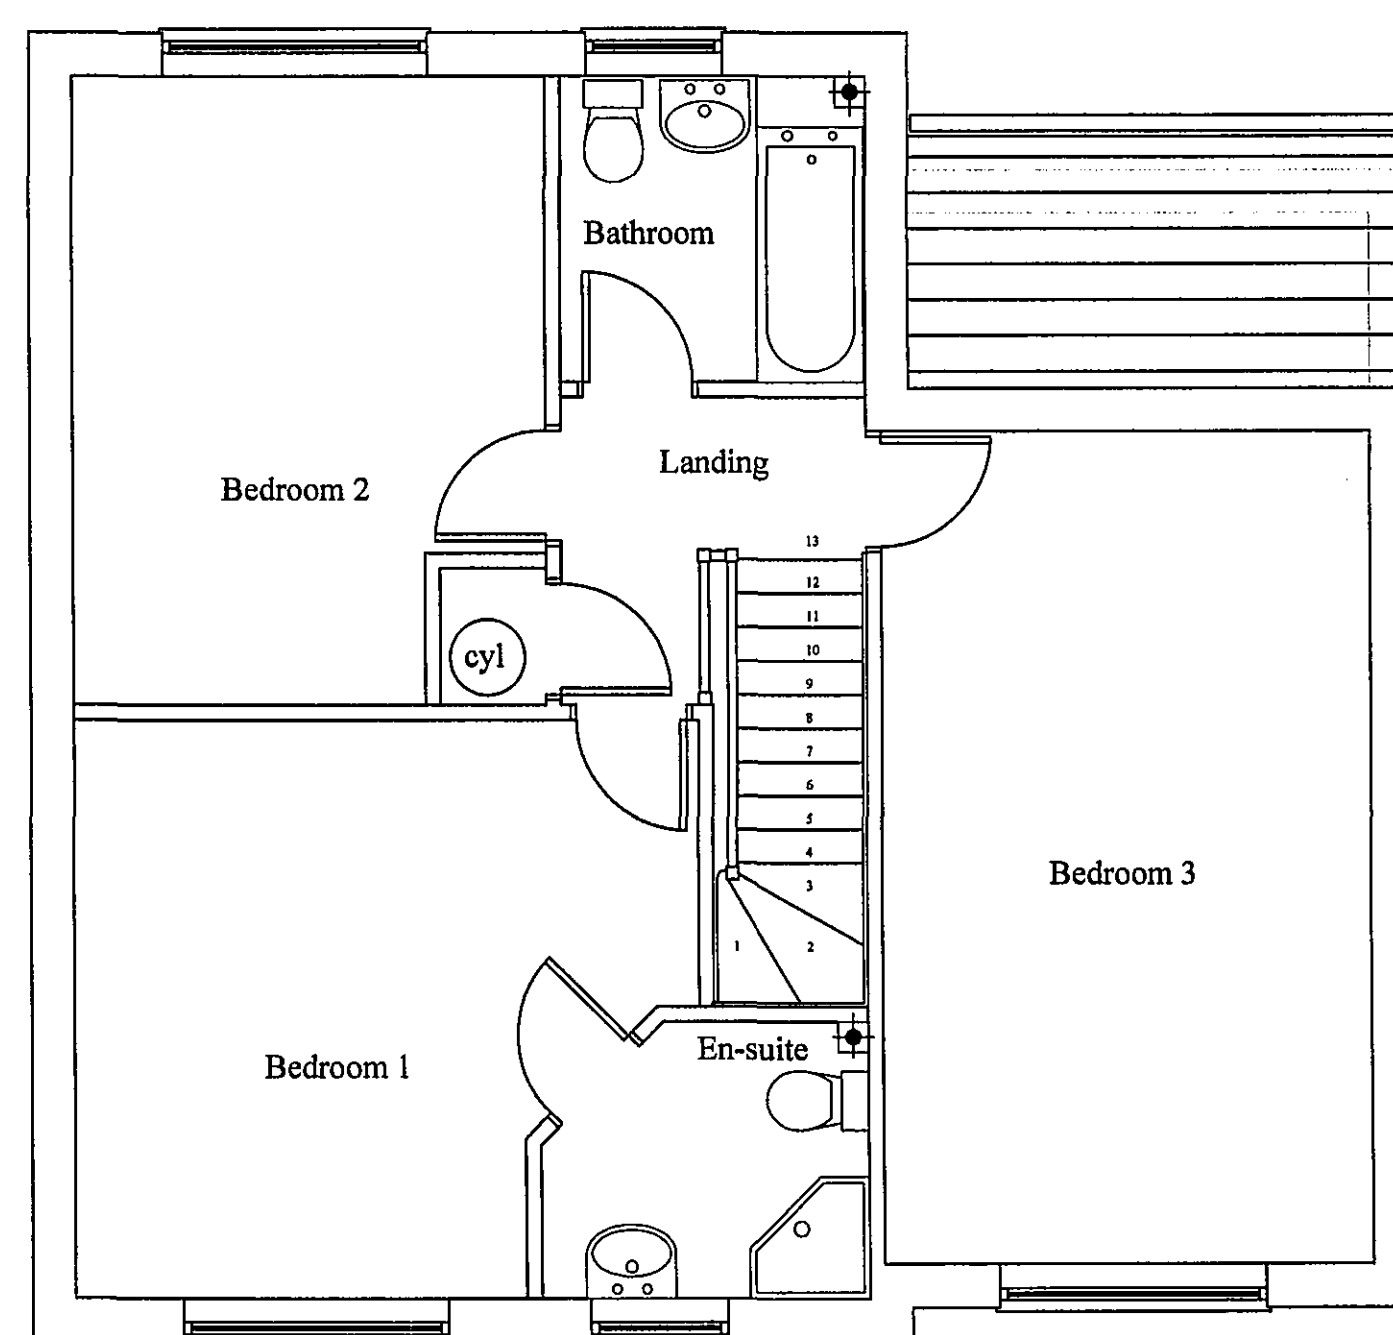

First Floor Plan

SHDC
Planning & Development
18 JUN 2007
Ref: 0821/07

© Copyright. All Rights Reserved.
This drawing must not be produced without permission.
DO NOT SCALE
The Contractor is responsible for checking all dimensions.

NOTES

date	revision



project
Proposed New Detached
Dwelling Adjacent To
3 Ambury Gardens
Crowland
for
Mr & Mrs C Gill

drawing title
Scheme Proposals

**DETERMINED
PLAN**

scale	date
1:50, 1:100, 1:125 @ A1	Feb 2007

project number / drawing number
87207 / 100-01

revision