

Notes:


Responsibility is not accepted for errors made by others in scaling from this drawing. All construction information should be taken from figured dimensions only.

Contractors must check all dimensions from site.

This drawing should be read in conjunction with all relevant consultant and specialist sub-contractor, supply chain drawings and specifications.


Any discrepancies found between this drawing and other drawings given elsewhere to be reported to client.

All works to be carried out in accordance with the latest British Standards / Codes of Practice.

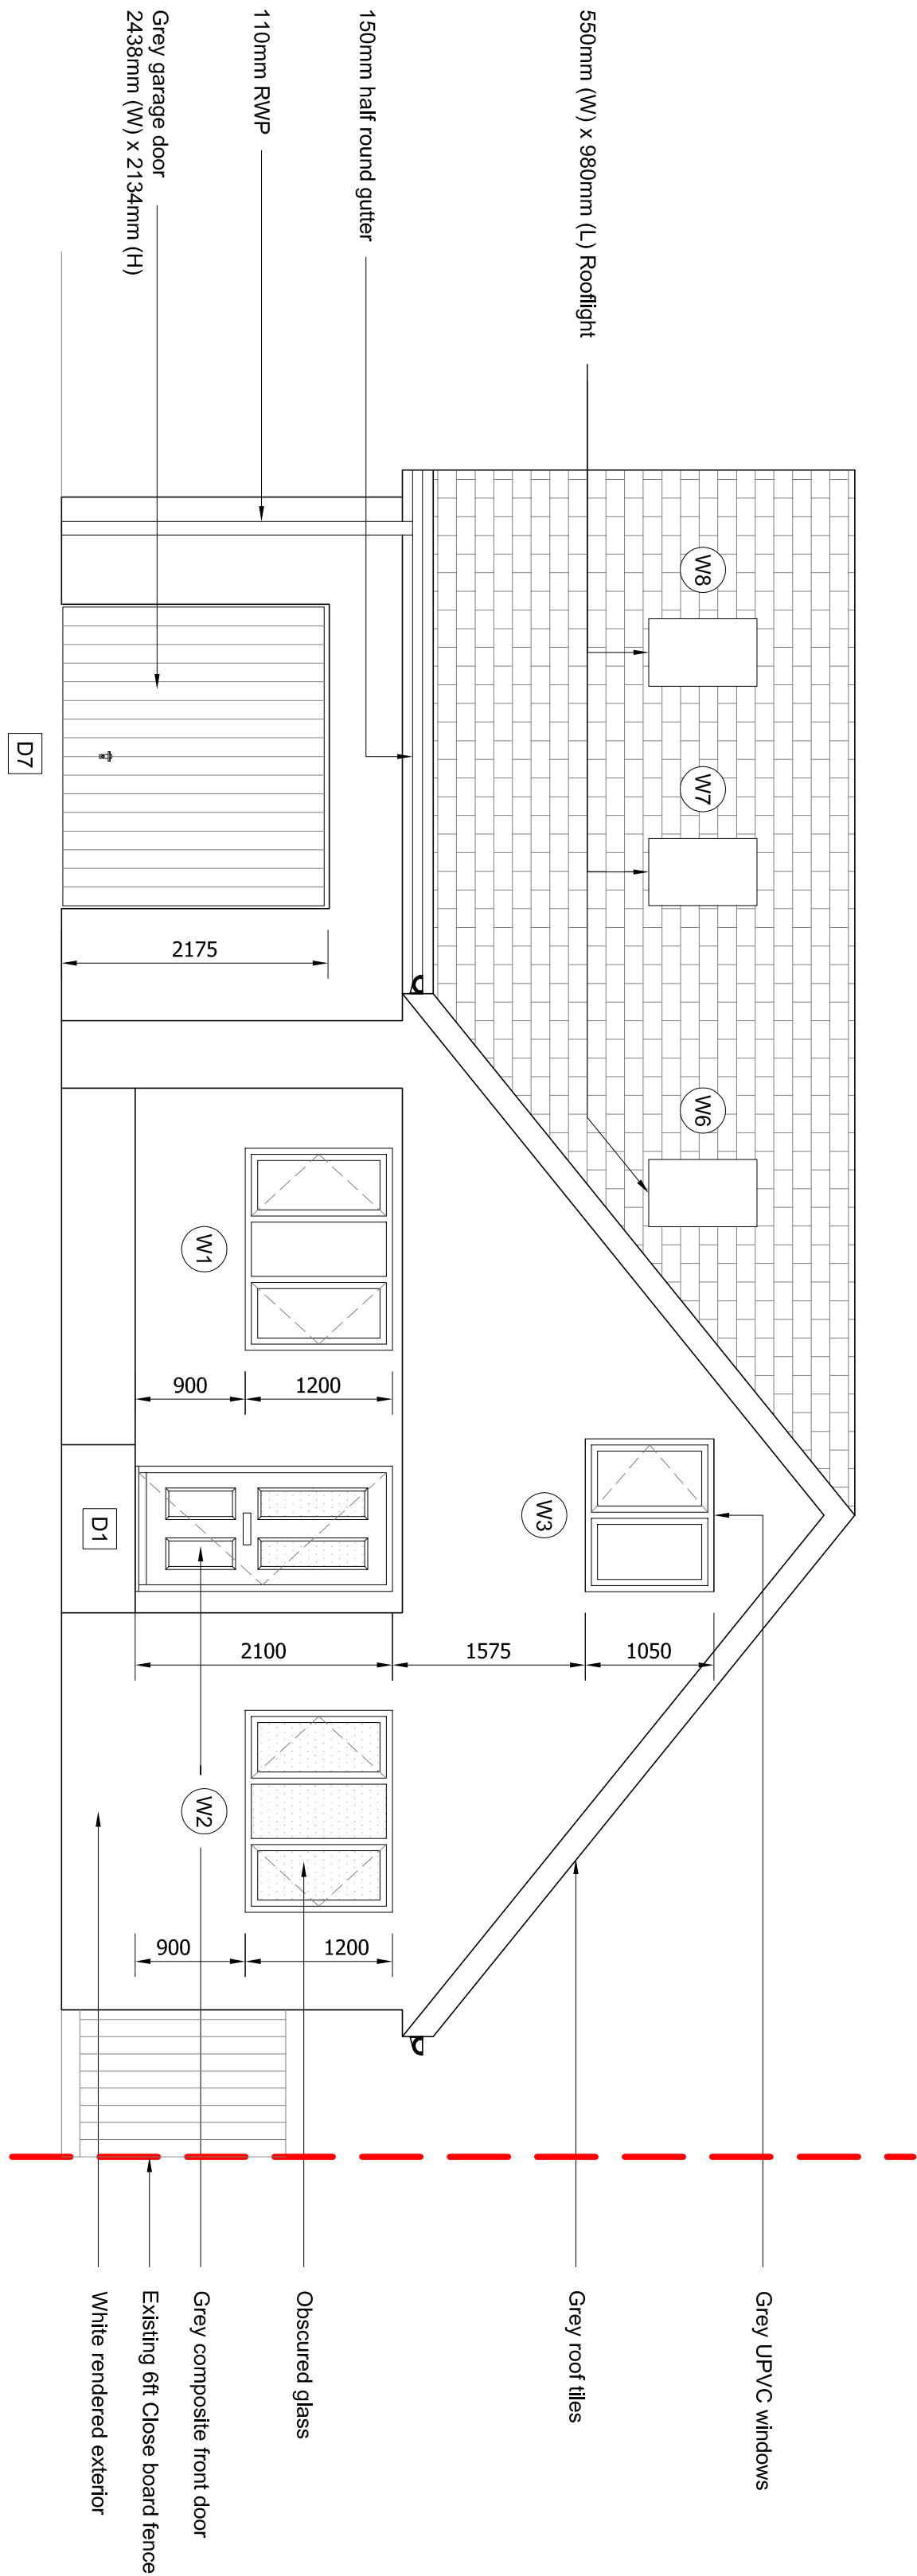


FRONT ELEVATION

Scale 1:50

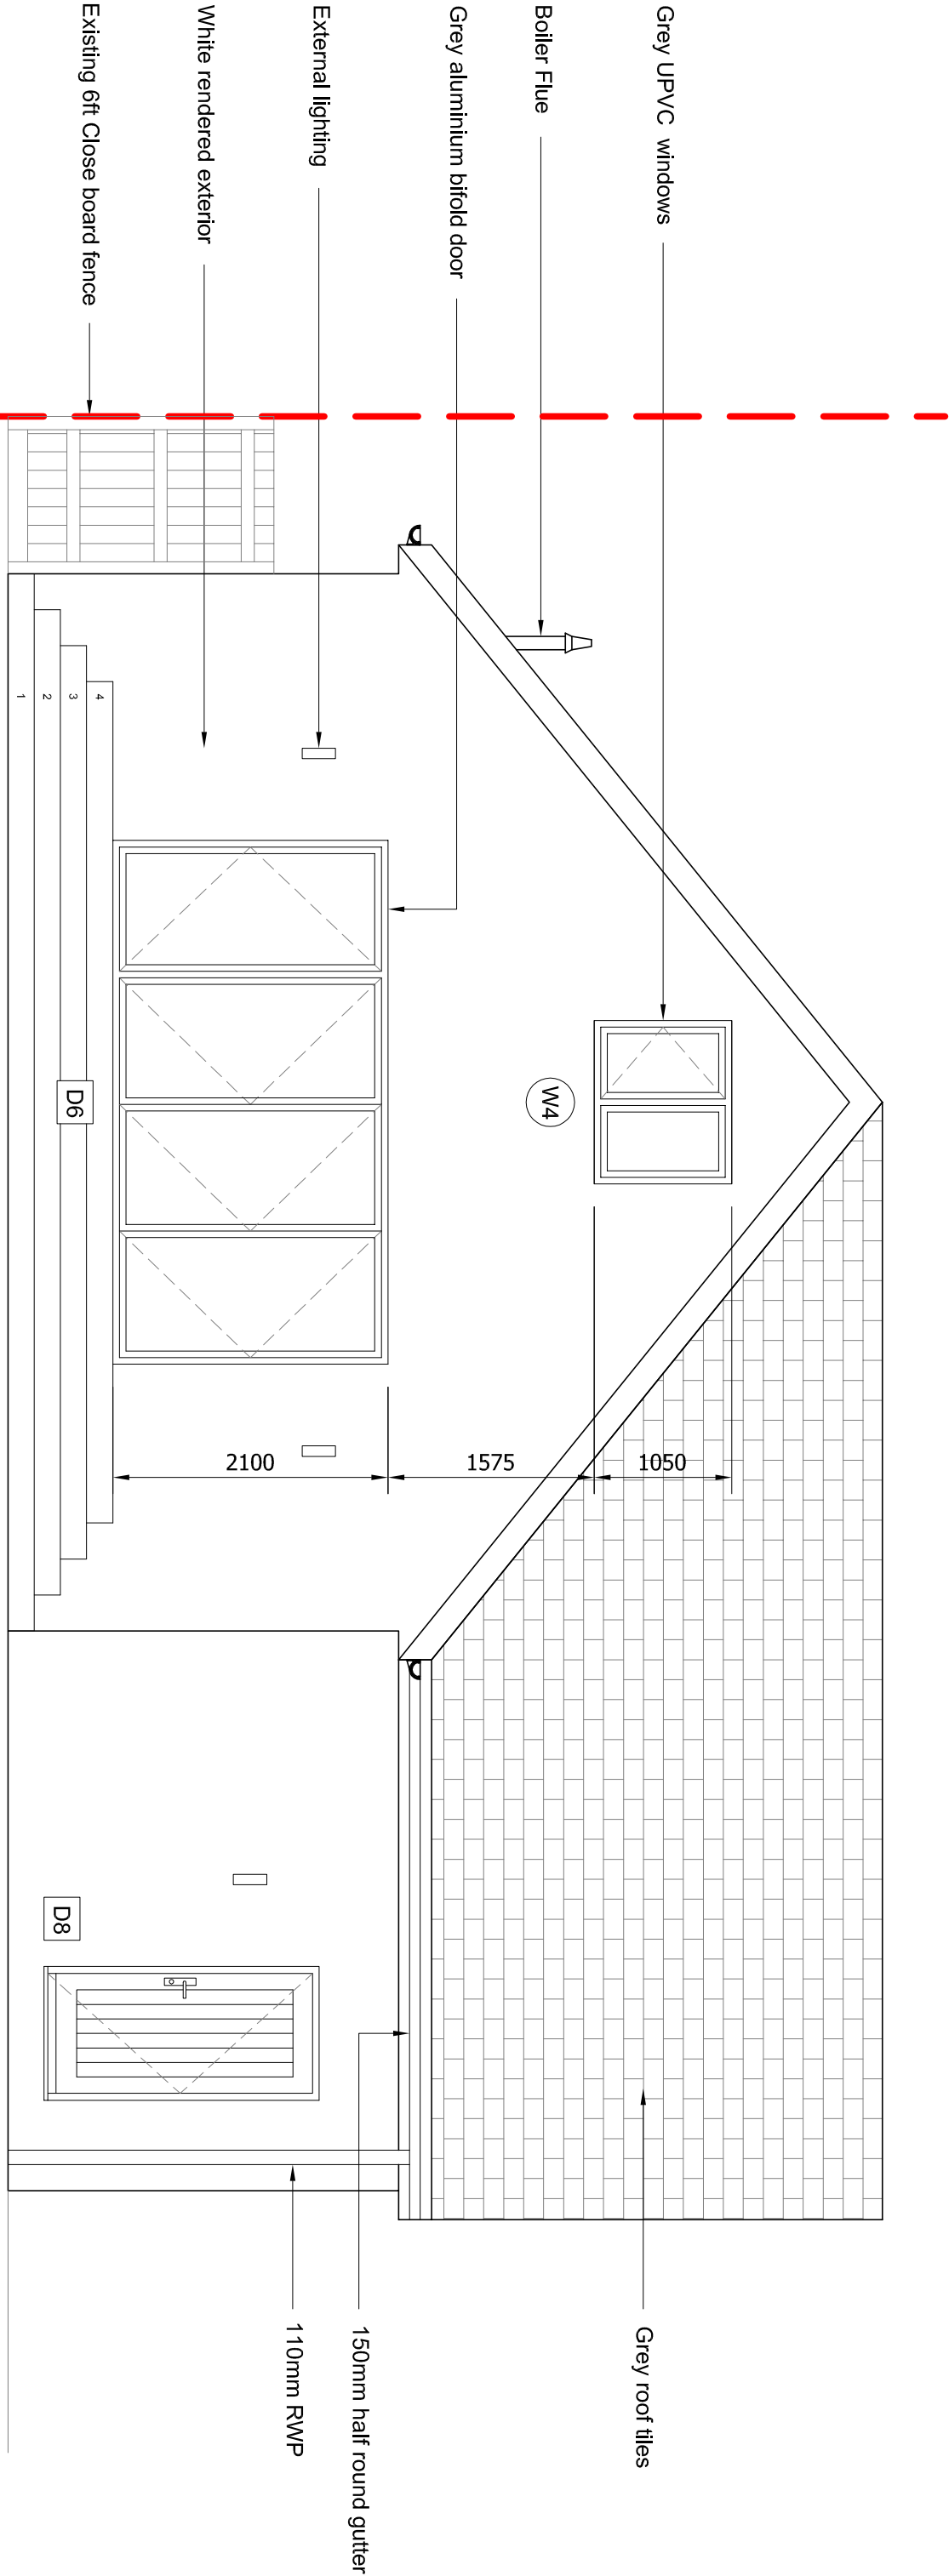

REAR ELEVATION

Scale 1:50

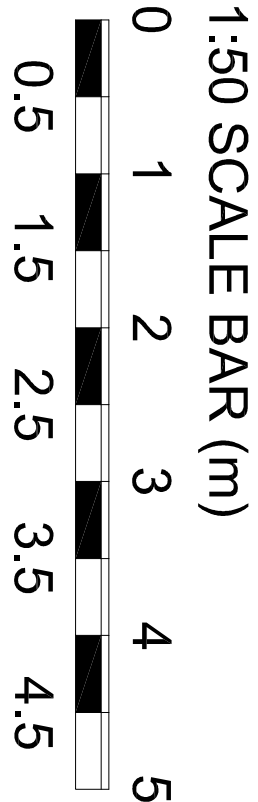

PROPERTY 1A
BOUNDARY LINE

BOUNDARY LINE
PROPERTY 1A

Rev	Amendments	Date
-----	------------	------

Address
LAND AT JUNCTION OF BROADWAY /
PETERBOROUGH ROAD, CROWLAND,
Lincs

Proposal
PROPOSED NEW DWELLING

Title
PROPOSED ELEVATIONS

Drawing No.	Rev	Scale	Date
SL/11	-	1:50 @ A1	18.09.20