




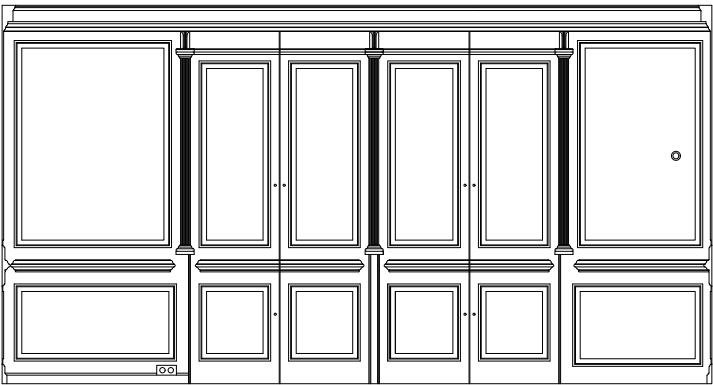


West elevation
Scale 1:50

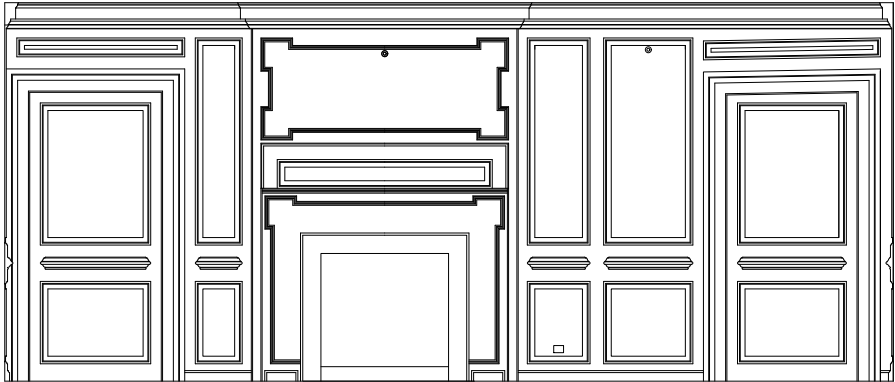

North elevation
Scale 1:50

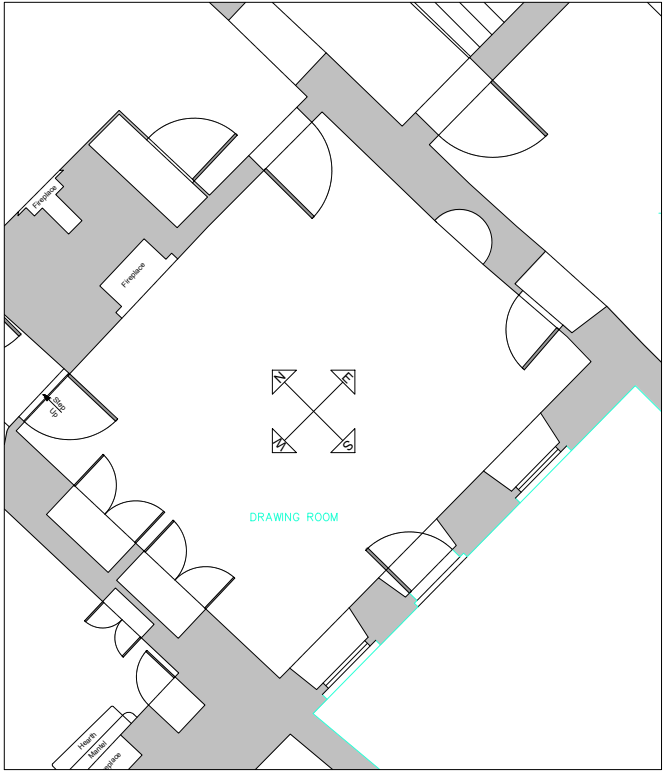


The Drawing Room G6
Scale 1:100

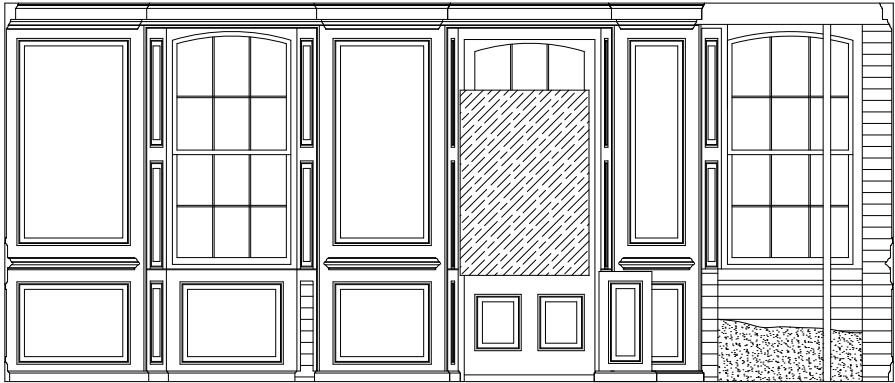

South elevation
Scale 1:50



East elevation
Scale 1:50

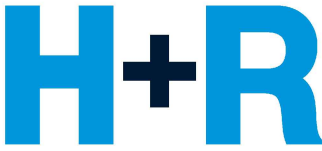 Hutton + Rostron A SOCOTEC COMPANY	Netley House, Gomshall, Surrey, GU5 9QA Tel: 01483 203221 Email: ei@handr.co.uk Web: www.handr.co.uk © Copyright Hutton+Rostron 2025	Project The Manor House, East Street, Crowland, PETERBOROUGH PE6 0EN	Drawing Title Existing paneling ground floor The Drawing Room G6	Scale As shown @ A3	Notes Original survey undertaken by Rigour Surveys, rigoursurveys.com, 01603558213 Drawing produced for the purposes of obtaining Listed Building consent and Planning Permission only Do not scale from this drawing
		Purpose of Issue Planning	Drawing Number 438-44.D01	Date July 2025	