


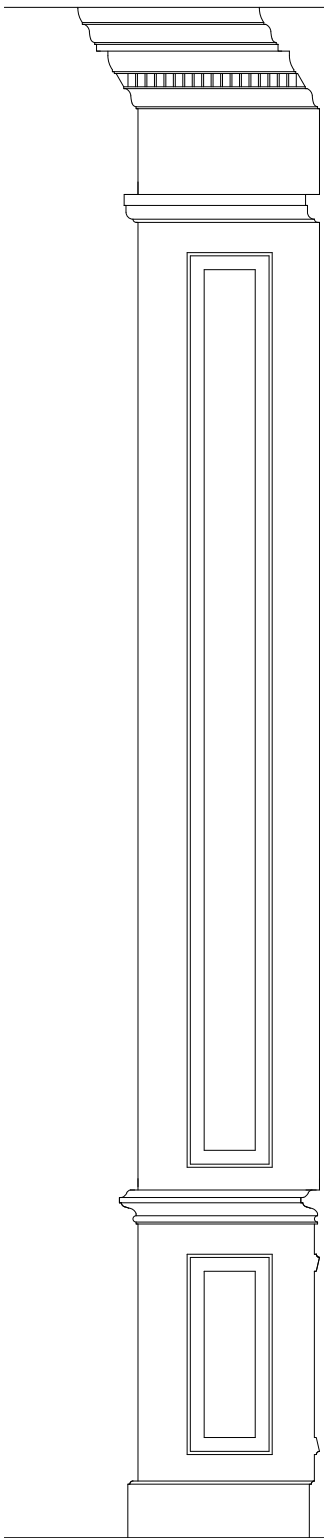

coving


picture rail

chair rail


lower panel

skirting

Chimney breast, side elevation, scale 1:20
(Opposite side elevation handed)

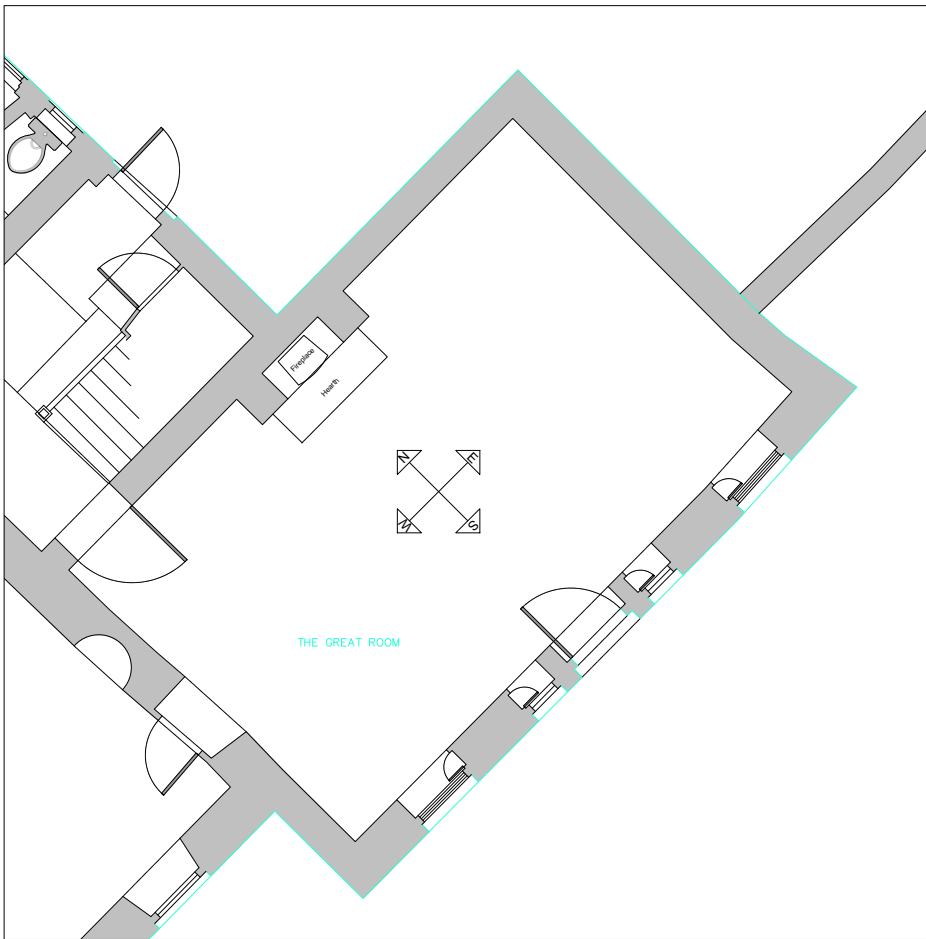


The Great Room G10, scale 1:100

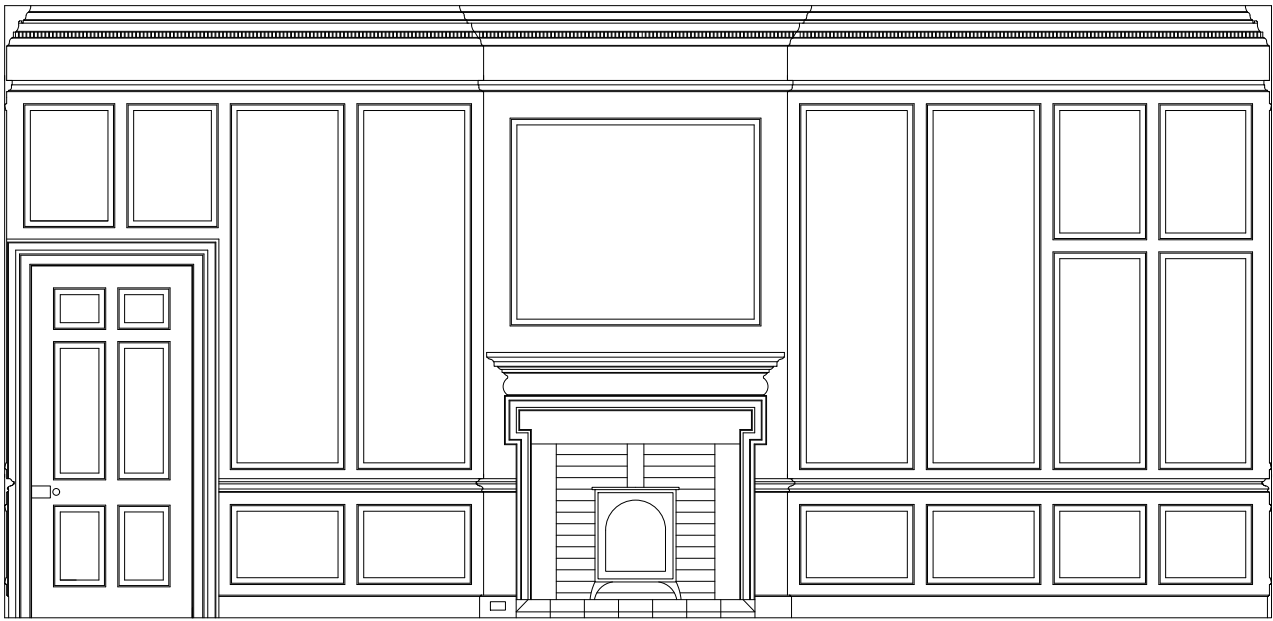


North elevation, scale 1:50



South elevation, scale 1:50

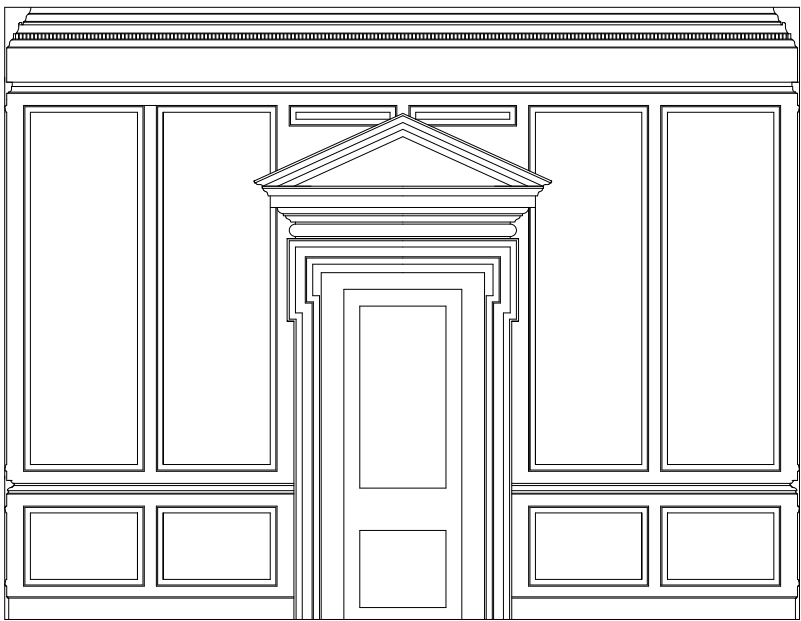

West elevation, scale 1:50

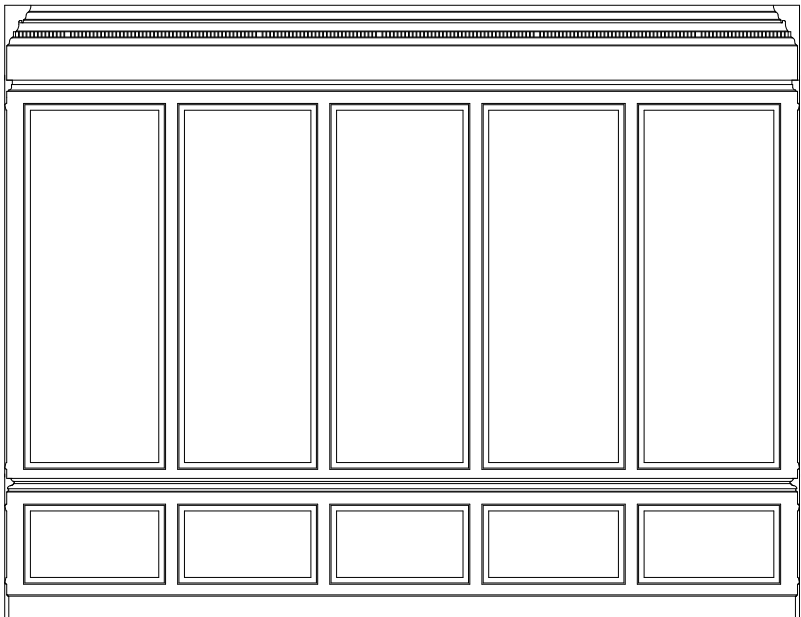

East elevation, scale 1:50



Netley House, Gomshall, Surrey, GU5 9QA
Tel: 01483 203221
Email: ei@handr.co.uk
Web: www.handr.co.uk
© Copyright Hutton+Rostron 2025

Project
The Manor House, East Street,
Crowland, PETERBOROUGH
PE6 0EN

Purpose of Issue
Planning

Drawing Title
Existing paneling ground floor
The Great Room G10

Drawing Number
438-44.D02

Scale
As shown
@ A3

Date
July 2025

Notes
Original survey undertaken by Rigour
Surveys, rigoursurveys.com,
01603558213
Drawing produced for the purposes of
obtaining Listed Building consent and
Planning Permission only
Do not scale from this drawing