




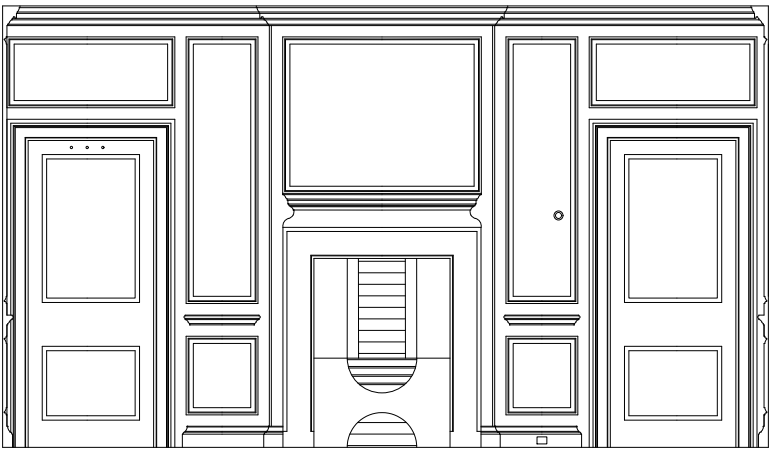


North elevation,
scale 1:50

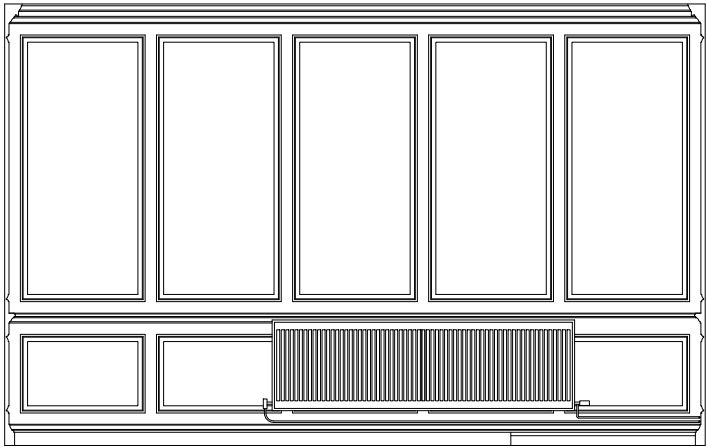


East elevation,
scale 1:50

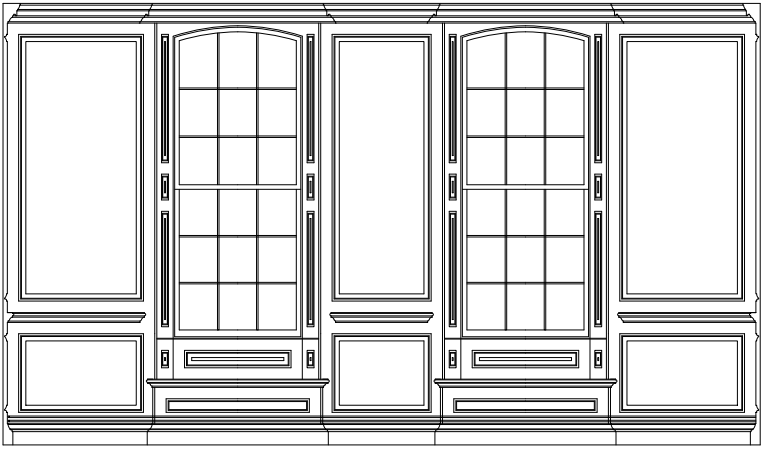

South elevation,
scale 1:50

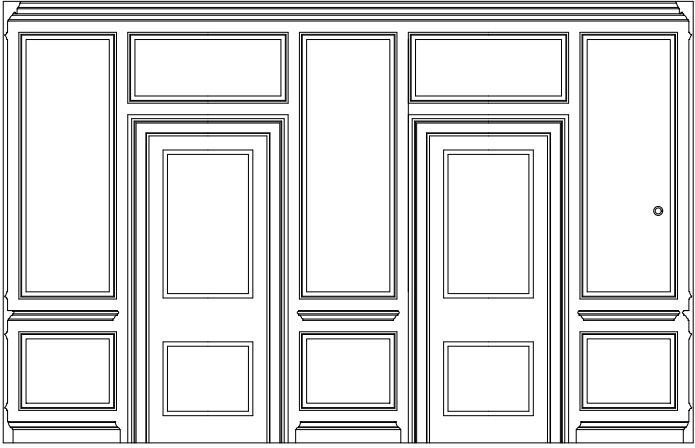

West elevation,
scale 1:50

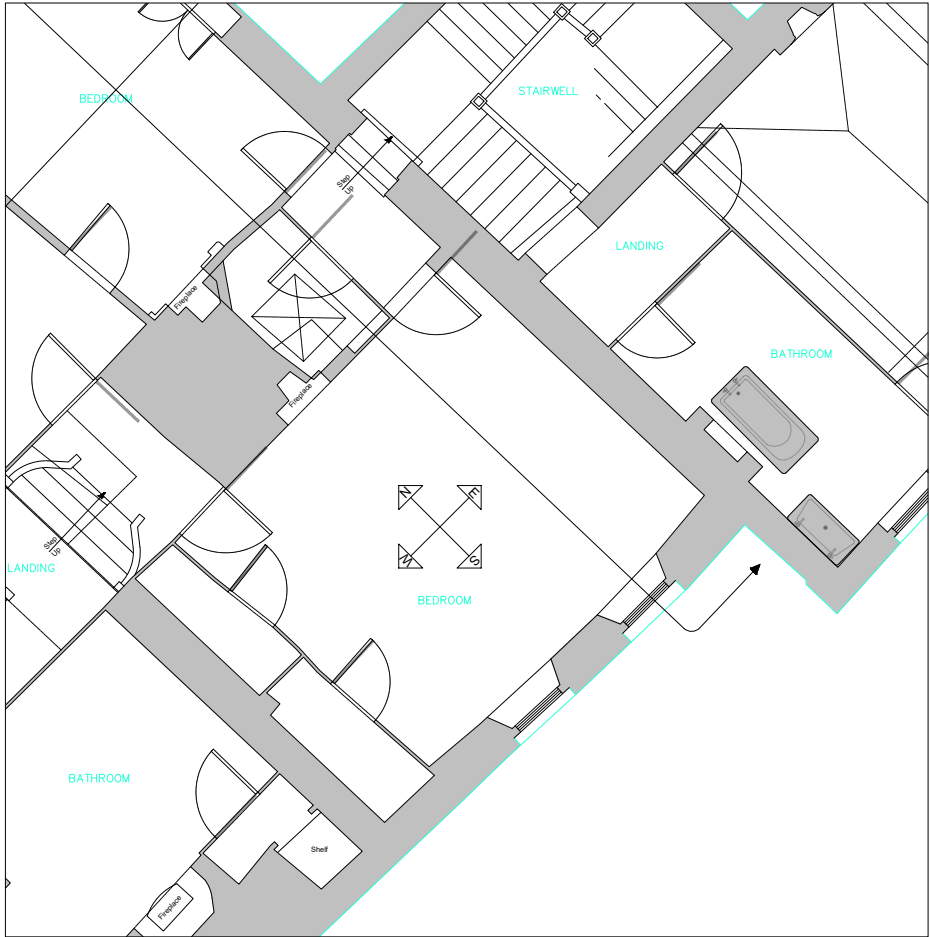

Bedroom F9,
scale 1:100

 <p>Hutton + Rostron A SOCOTEC COMPANY</p>	<p>Netley House, Gomshall, Surrey, GU5 9QA</p> <p>Tel: 01483 203221</p> <p>Email: ei@handr.co.uk</p> <p>Web: www.handr.co.uk</p> <p>© Copyright Hutton+Rostron 2025</p>	<p>Project</p> <p>The Manor House, East Street, Crowland, PETERBOROUGH PE6 0EN</p>	<p>Drawing Title</p> <p>Existing paneling first floor Bedroom F9</p>	<p>Scale</p> <p>As shown @ A3</p>	<p>Notes</p> <p>Original survey undertaken by Rigour Surveys, rigoursurveys.com, 01603558213</p> <p>Drawing produced for the purposes of obtaining Listed Building consent and Planning Permission only</p> <p>Do not scale from this drawing</p>
		<p>Purpose of Issue</p> <p>Planning</p>	<p>Drawing Number</p> <p>438-44.D03</p>	<p>Date</p> <p>July 2025</p>	