


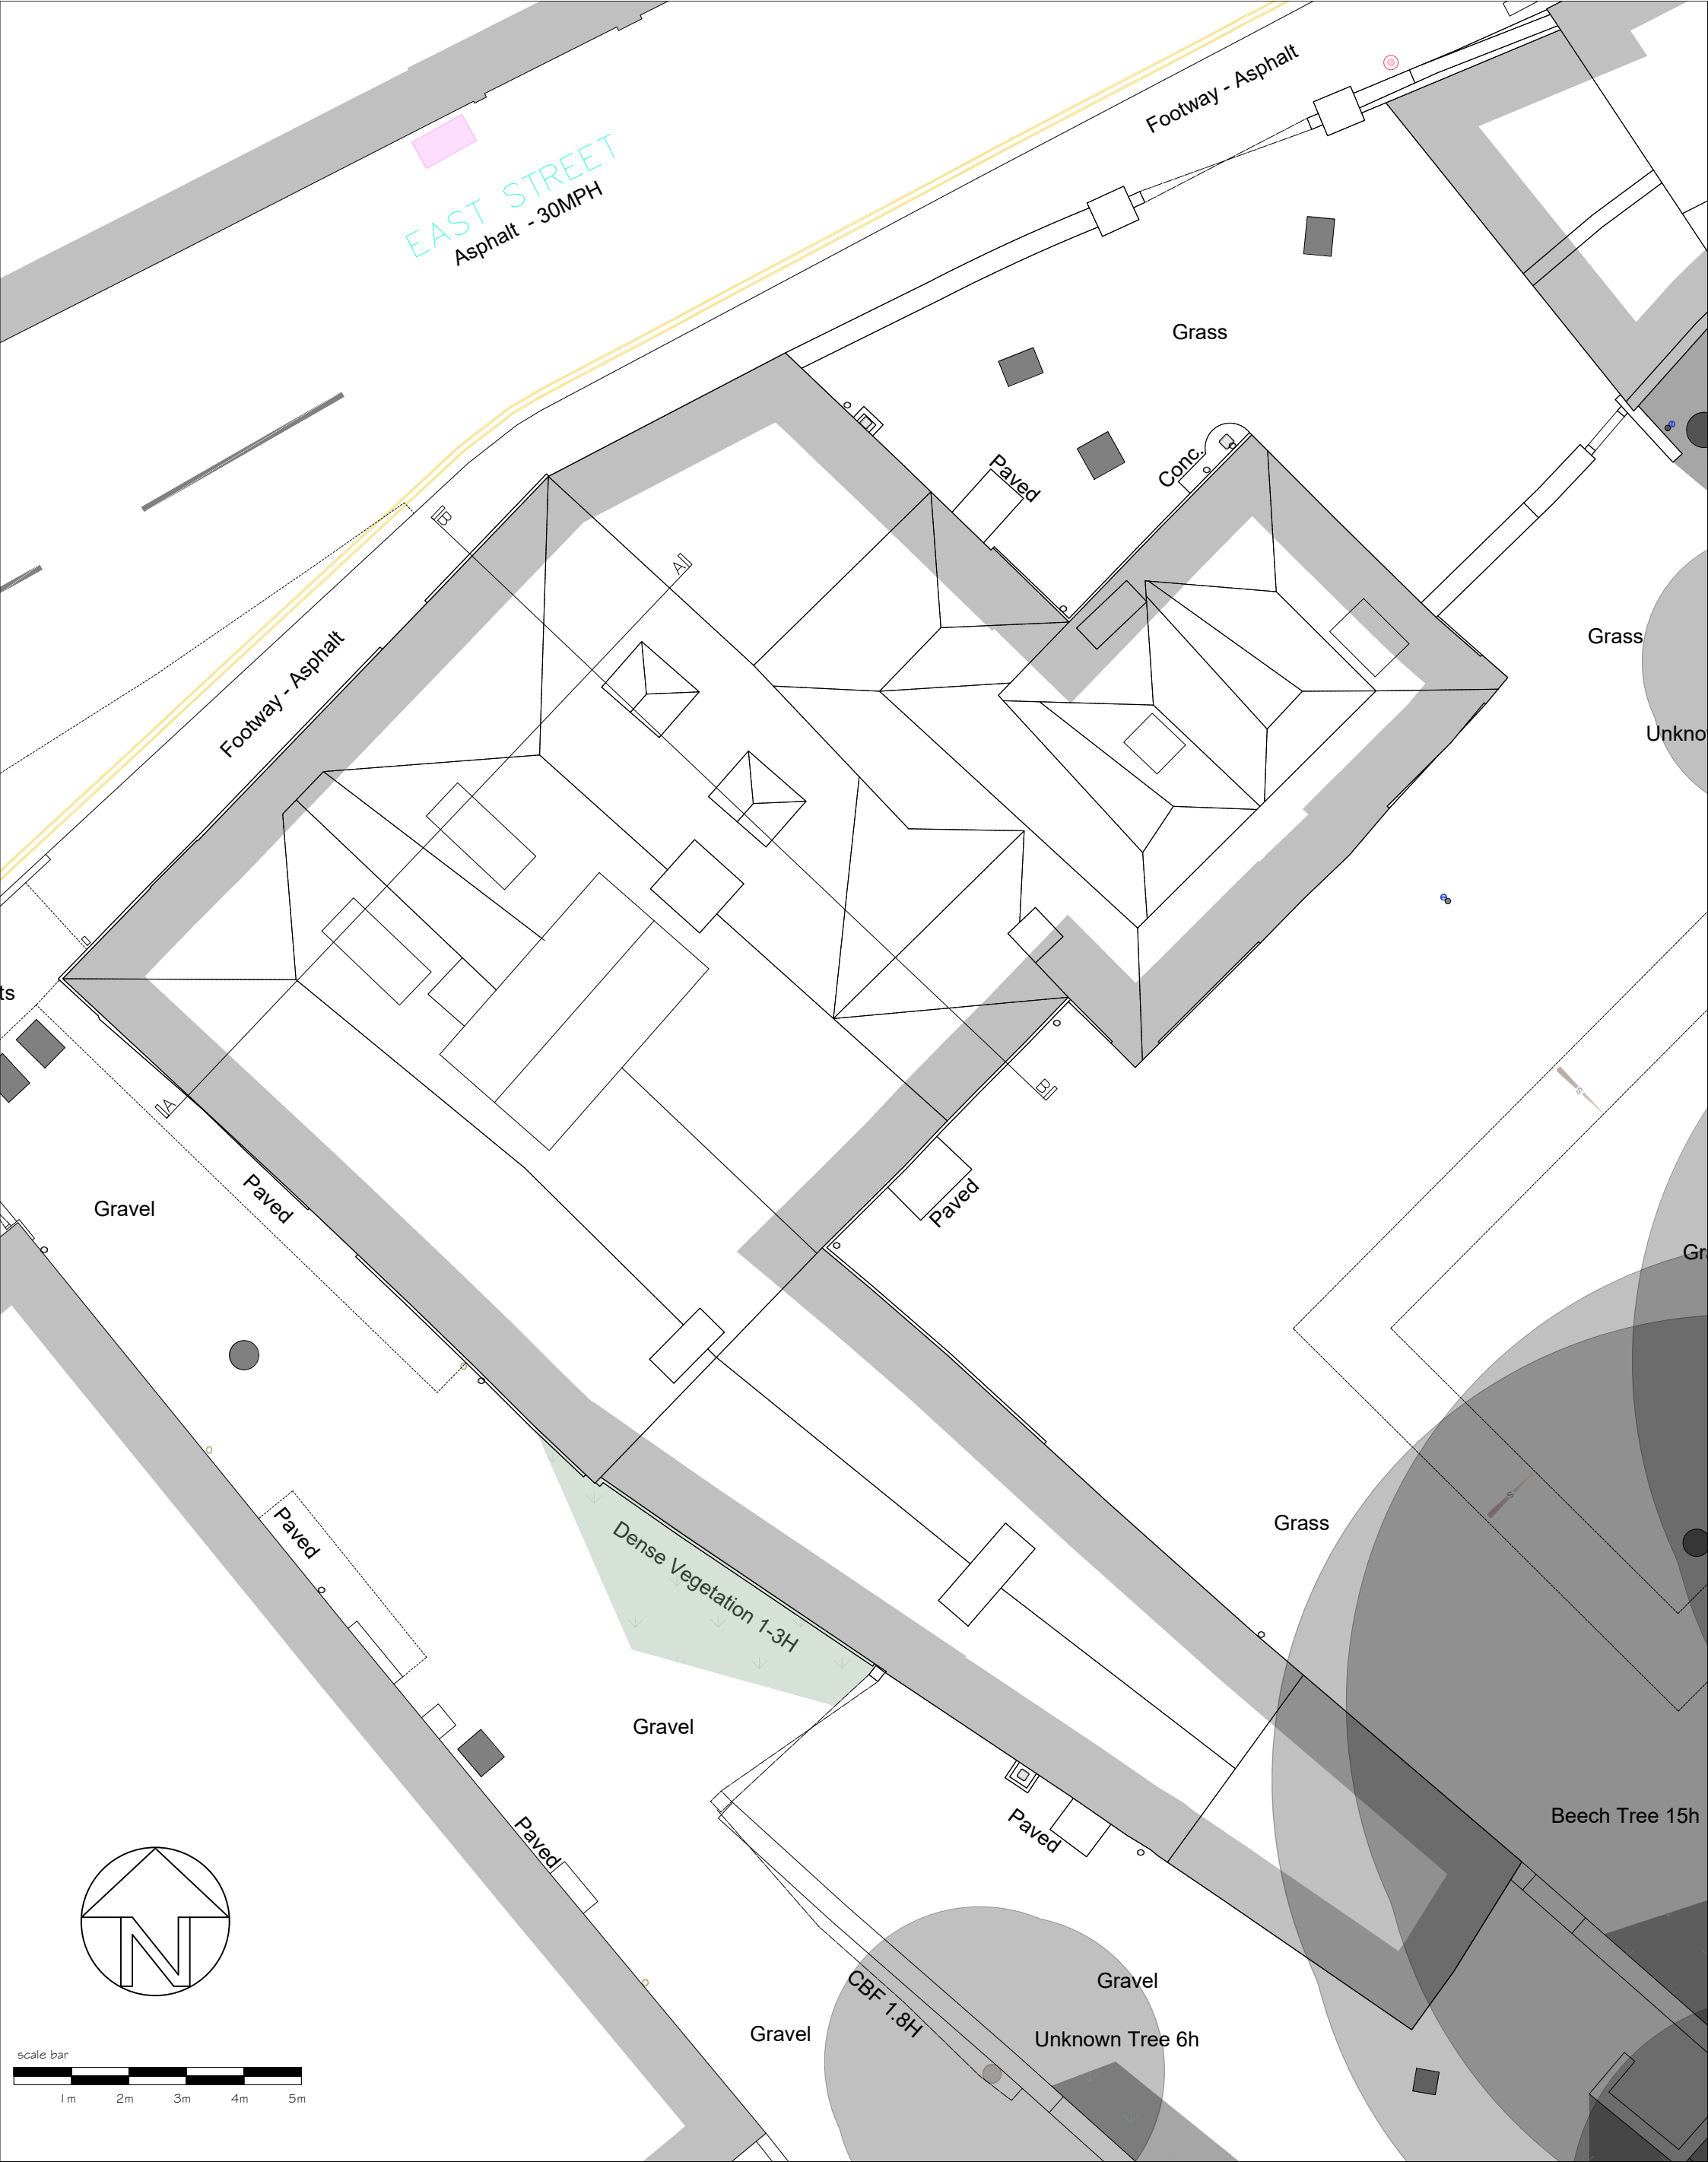

Netley House, Gomshall, Surrey, GU5 9QA
Tel: 01483 203221
Email: ei@handr.co.uk
Web: www.handr.co.uk
© Copyright Hutton+Rostron 2025

Project The Manor House, East Street, Crowland, PETERBOROUGH PE6 0EN	Drawing Title Existing roof plan	Scale 1:100 @ A3
Purpose of Issue Planning	Drawing Number 438-44.P04	Date May 2025

Notes
Original survey undertaken by Rigour
Surveys, rigoursurveys.com,
01603558213
Drawing produced for the purposes of
obtaining Listed Building consent and
Planning Permission only
Do not scale from this drawing