


Revision	Date	Description
A	26.08.25	Demolition and replacement ceiling removed

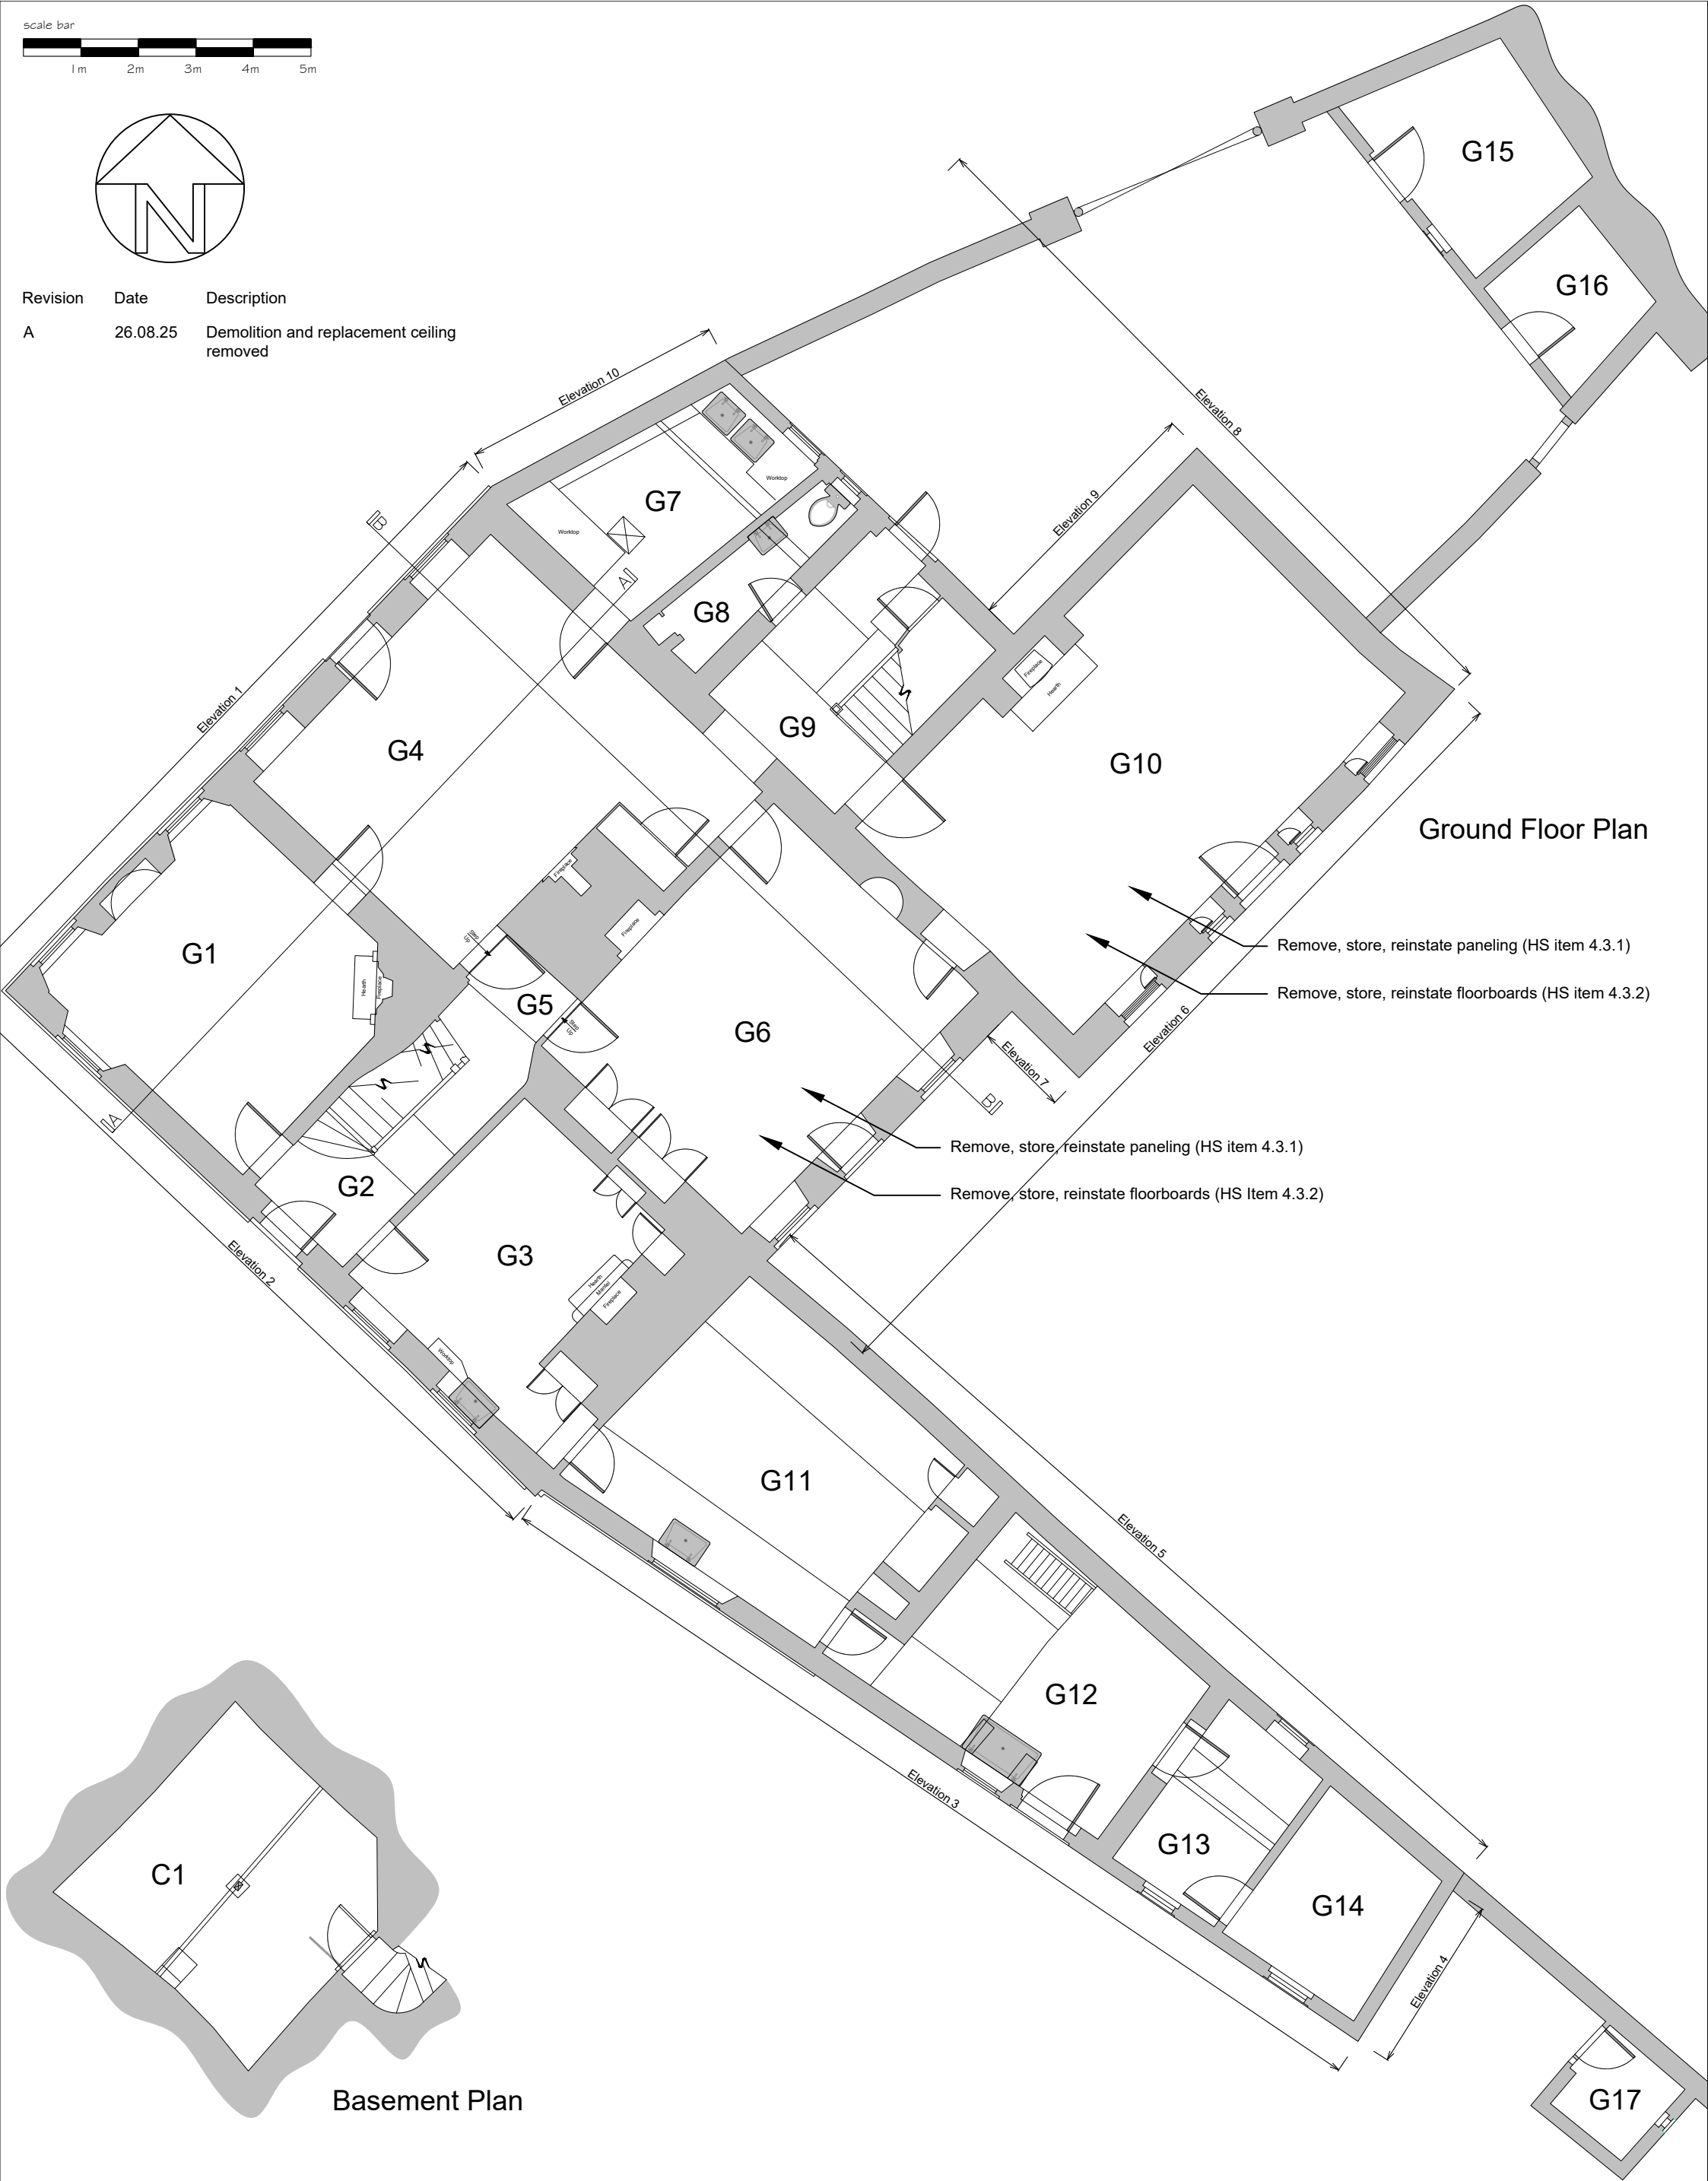

Netley House, Gomshall, Surrey, GU5 9QA
Tel: 01483 203221
Email: ei@handr.co.uk
Web: www.handr.co.uk
© Copyright Hutton+Rostron 2025

Project The Manor House, East Street, Crowland, PETERBOROUGH PE6 0EN	Drawing Title Proposed basement and ground floor plans	Scale 1:100 @ A3
Purpose of Issue Planning	Drawing Number 438-44.P21A	Date May 2025

Notes Original survey undertaken by Rigour Surveys, rigoursurveys.com, 01603558213 Drawing produced for the purposes of obtaining Listed Building consent and Planning Permission only Do not scale from this drawing
