


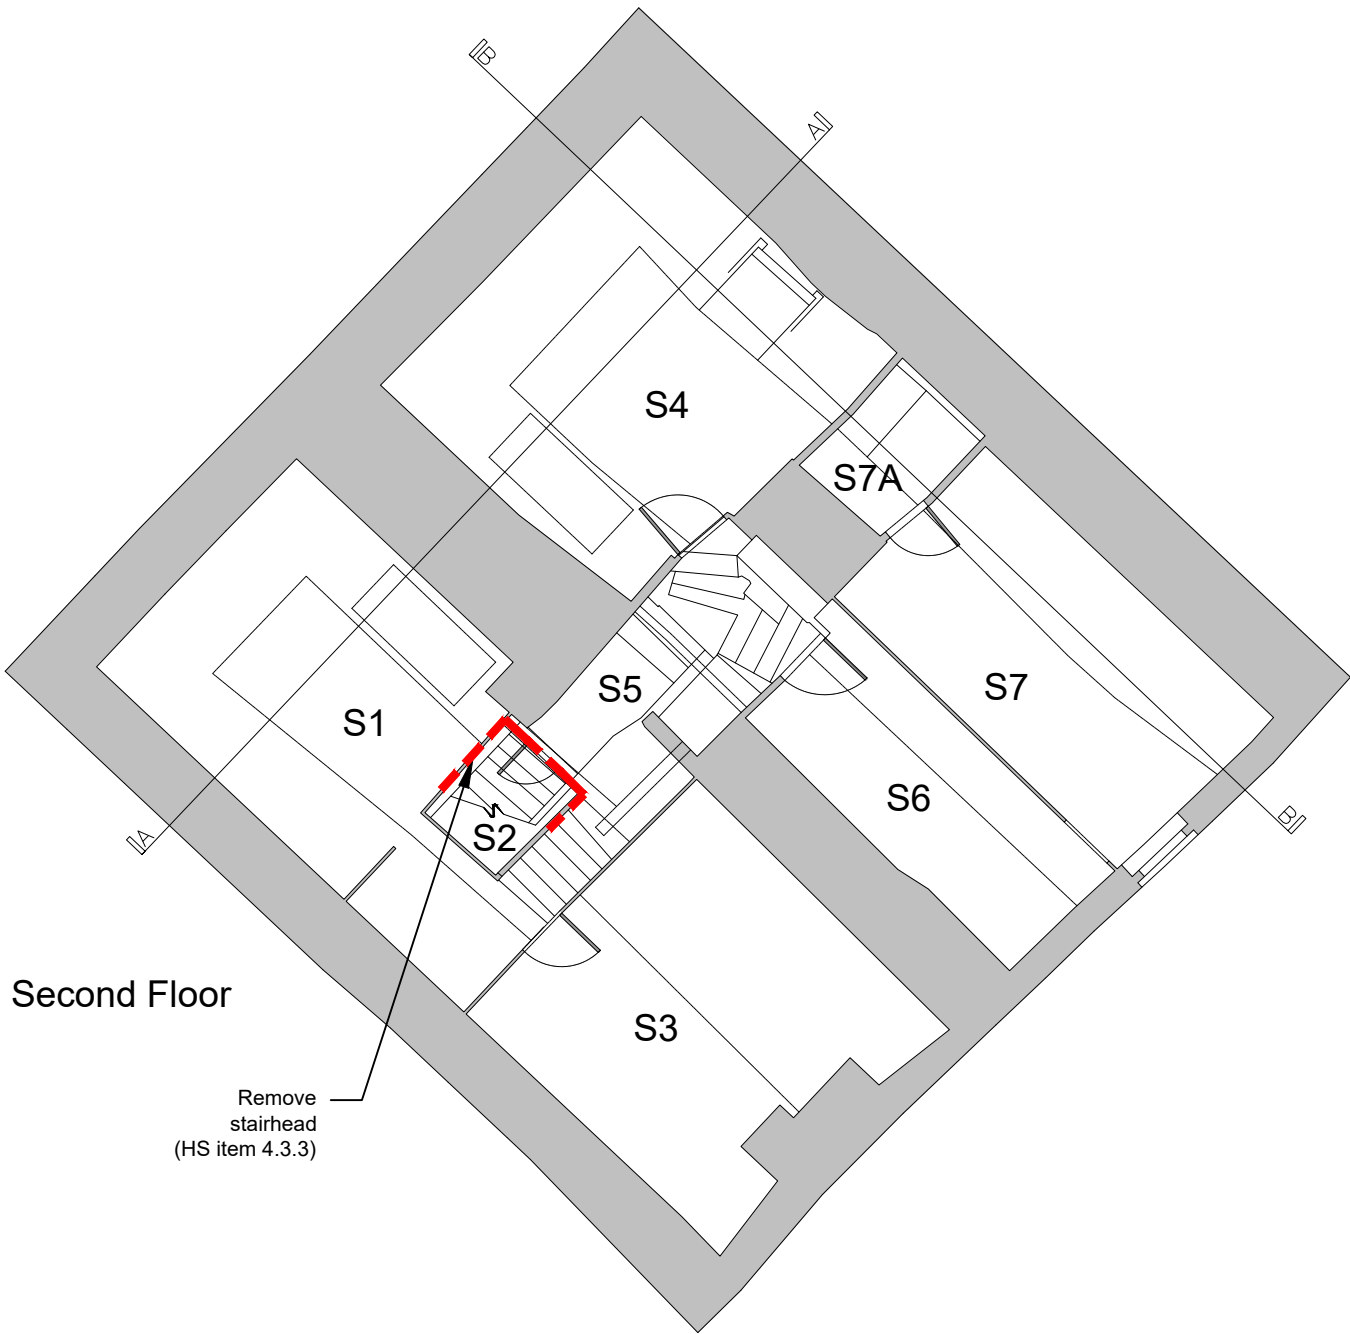

Second Floor



First Floor

Key

---- Section to be demolished

H+R

Hutton + Rostron

A SOCOTEC COMPANY

Netley House, Gomshall, Surrey, GU5 9QA

Tel: 01483 203221

Email: ei@handr.co.uk

Web: www.handr.co.uk

© Copyright Hutton+Rostron 2025

Project The Manor House, East Street, Crowland, PETERBOROUGH PE6 0EN	Purpose of Issue Planning
--	-------------------------------------

Drawing Title Proposed first and second floor plans	Drawing Number 438-44.P22
--	-------------------------------------

Scale 1:100 @ A3	Date May 2025
----------------------------	-------------------------

Notes Original survey undertaken by Rigour Surveys, rigoursurveys.com, 01603558213 Drawing produced for the purposes of obtaining Listed Building consent and Planning Permission only Do not scale from this drawing
