


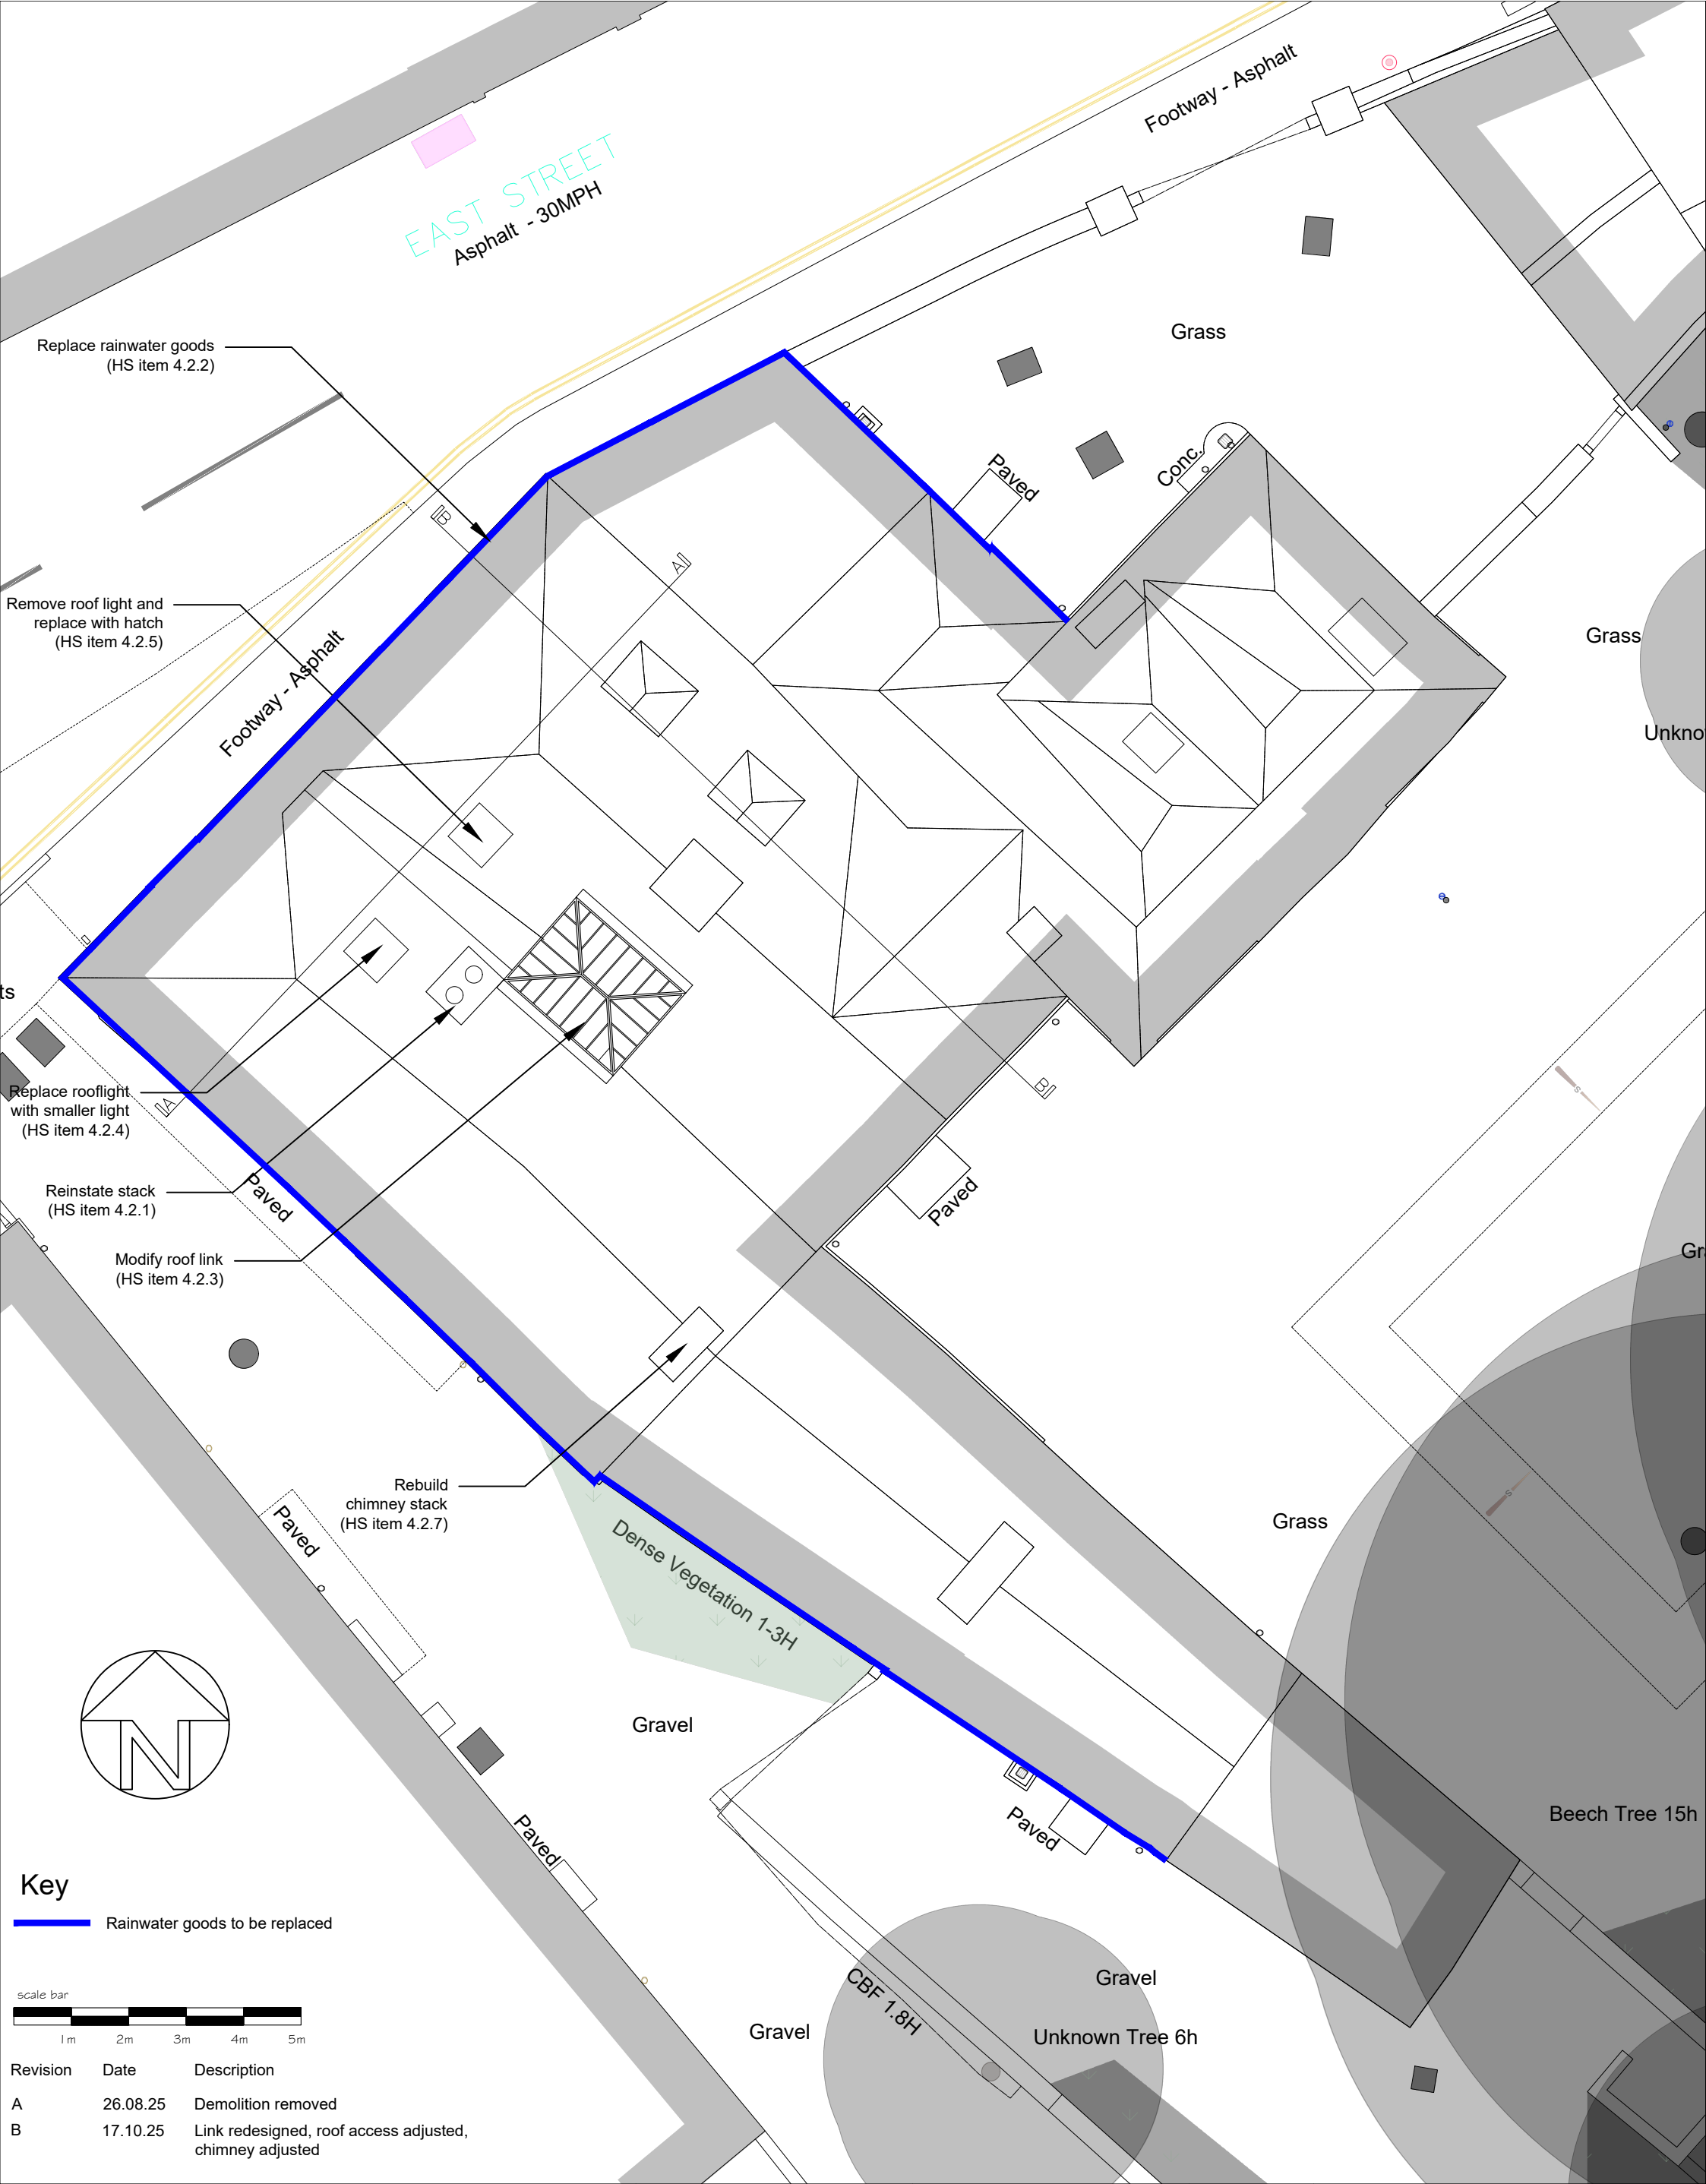

Netley House, Gomshall, Surrey, GU5 9QA
Tel: 01483 203221
Email: ei@handr.co.uk
Web: www.handr.co.uk
© Copyright Hutton+Rostron 2025

Project
The Manor House, East Street,
Crowland, PETERBOROUGH
PE6 0EN

Purpose of Issue
Planning

Drawing Title
Proposed roof plan

Drawing Number
438-44.P23B

Scale
1:100 @ A3

Date
May 2025

Notes
Original survey undertaken by Rigour
Surveys, rigoursurveys.com,
01603558213
Drawing produced for the purposes of
obtaining Listed Building consent and
Planning Permission only
Do not scale from this drawing