



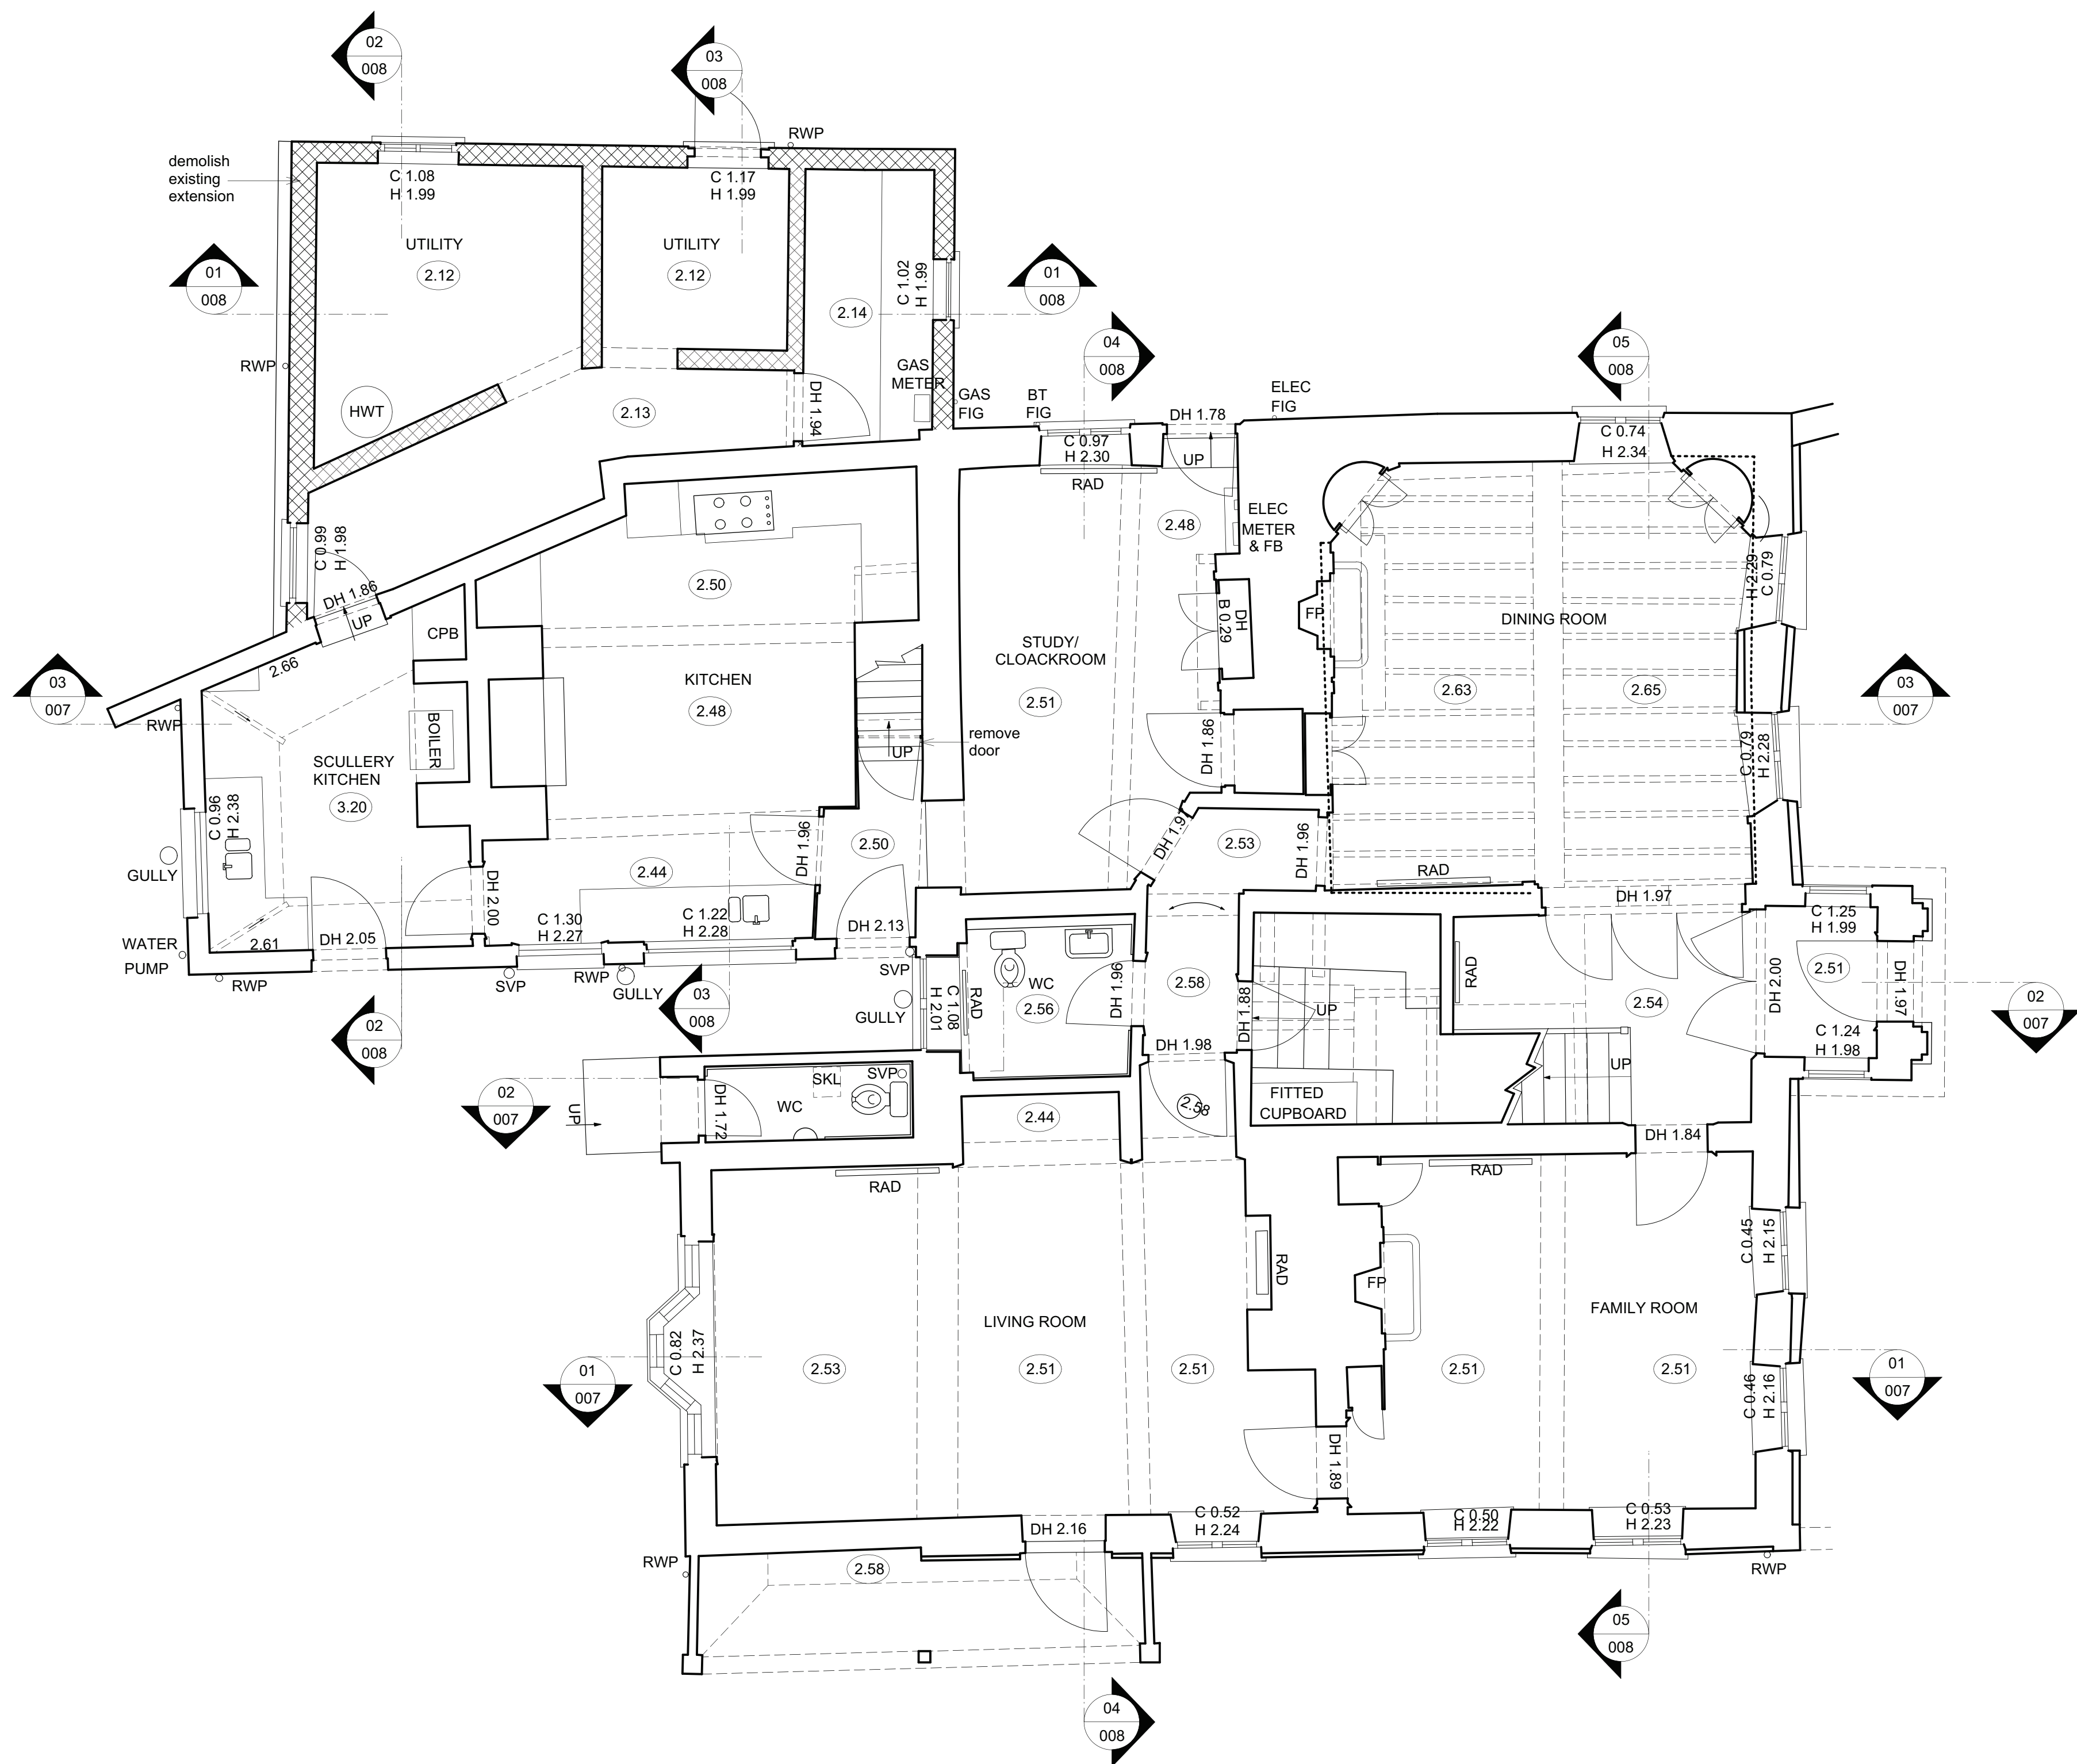

Notes	DO NOT SCALE - Use Figure Dimensions Only IF IN DOUBT - ASK			
	EXISTING PROPOSED DEMOLITIONS			
B	annotations updated	08.08.16		
A	annotations updated	01.07.16		
Revisions				
Crawford House Crowley				
Ground Floor Plan Existing				
ROGER MEARS ARCHITECTS LLP				
2 Compton Terrace		London N1 2UN		
rma@rogermeas.com		tel 020 7359 8222 fax 020 7354 5208		
Date	Scale	Job No.	Code	Dwg No.
25.04.16	1:50@A1 1:100@A3	1605	-	001 B

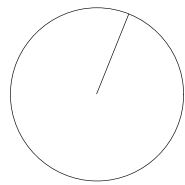