


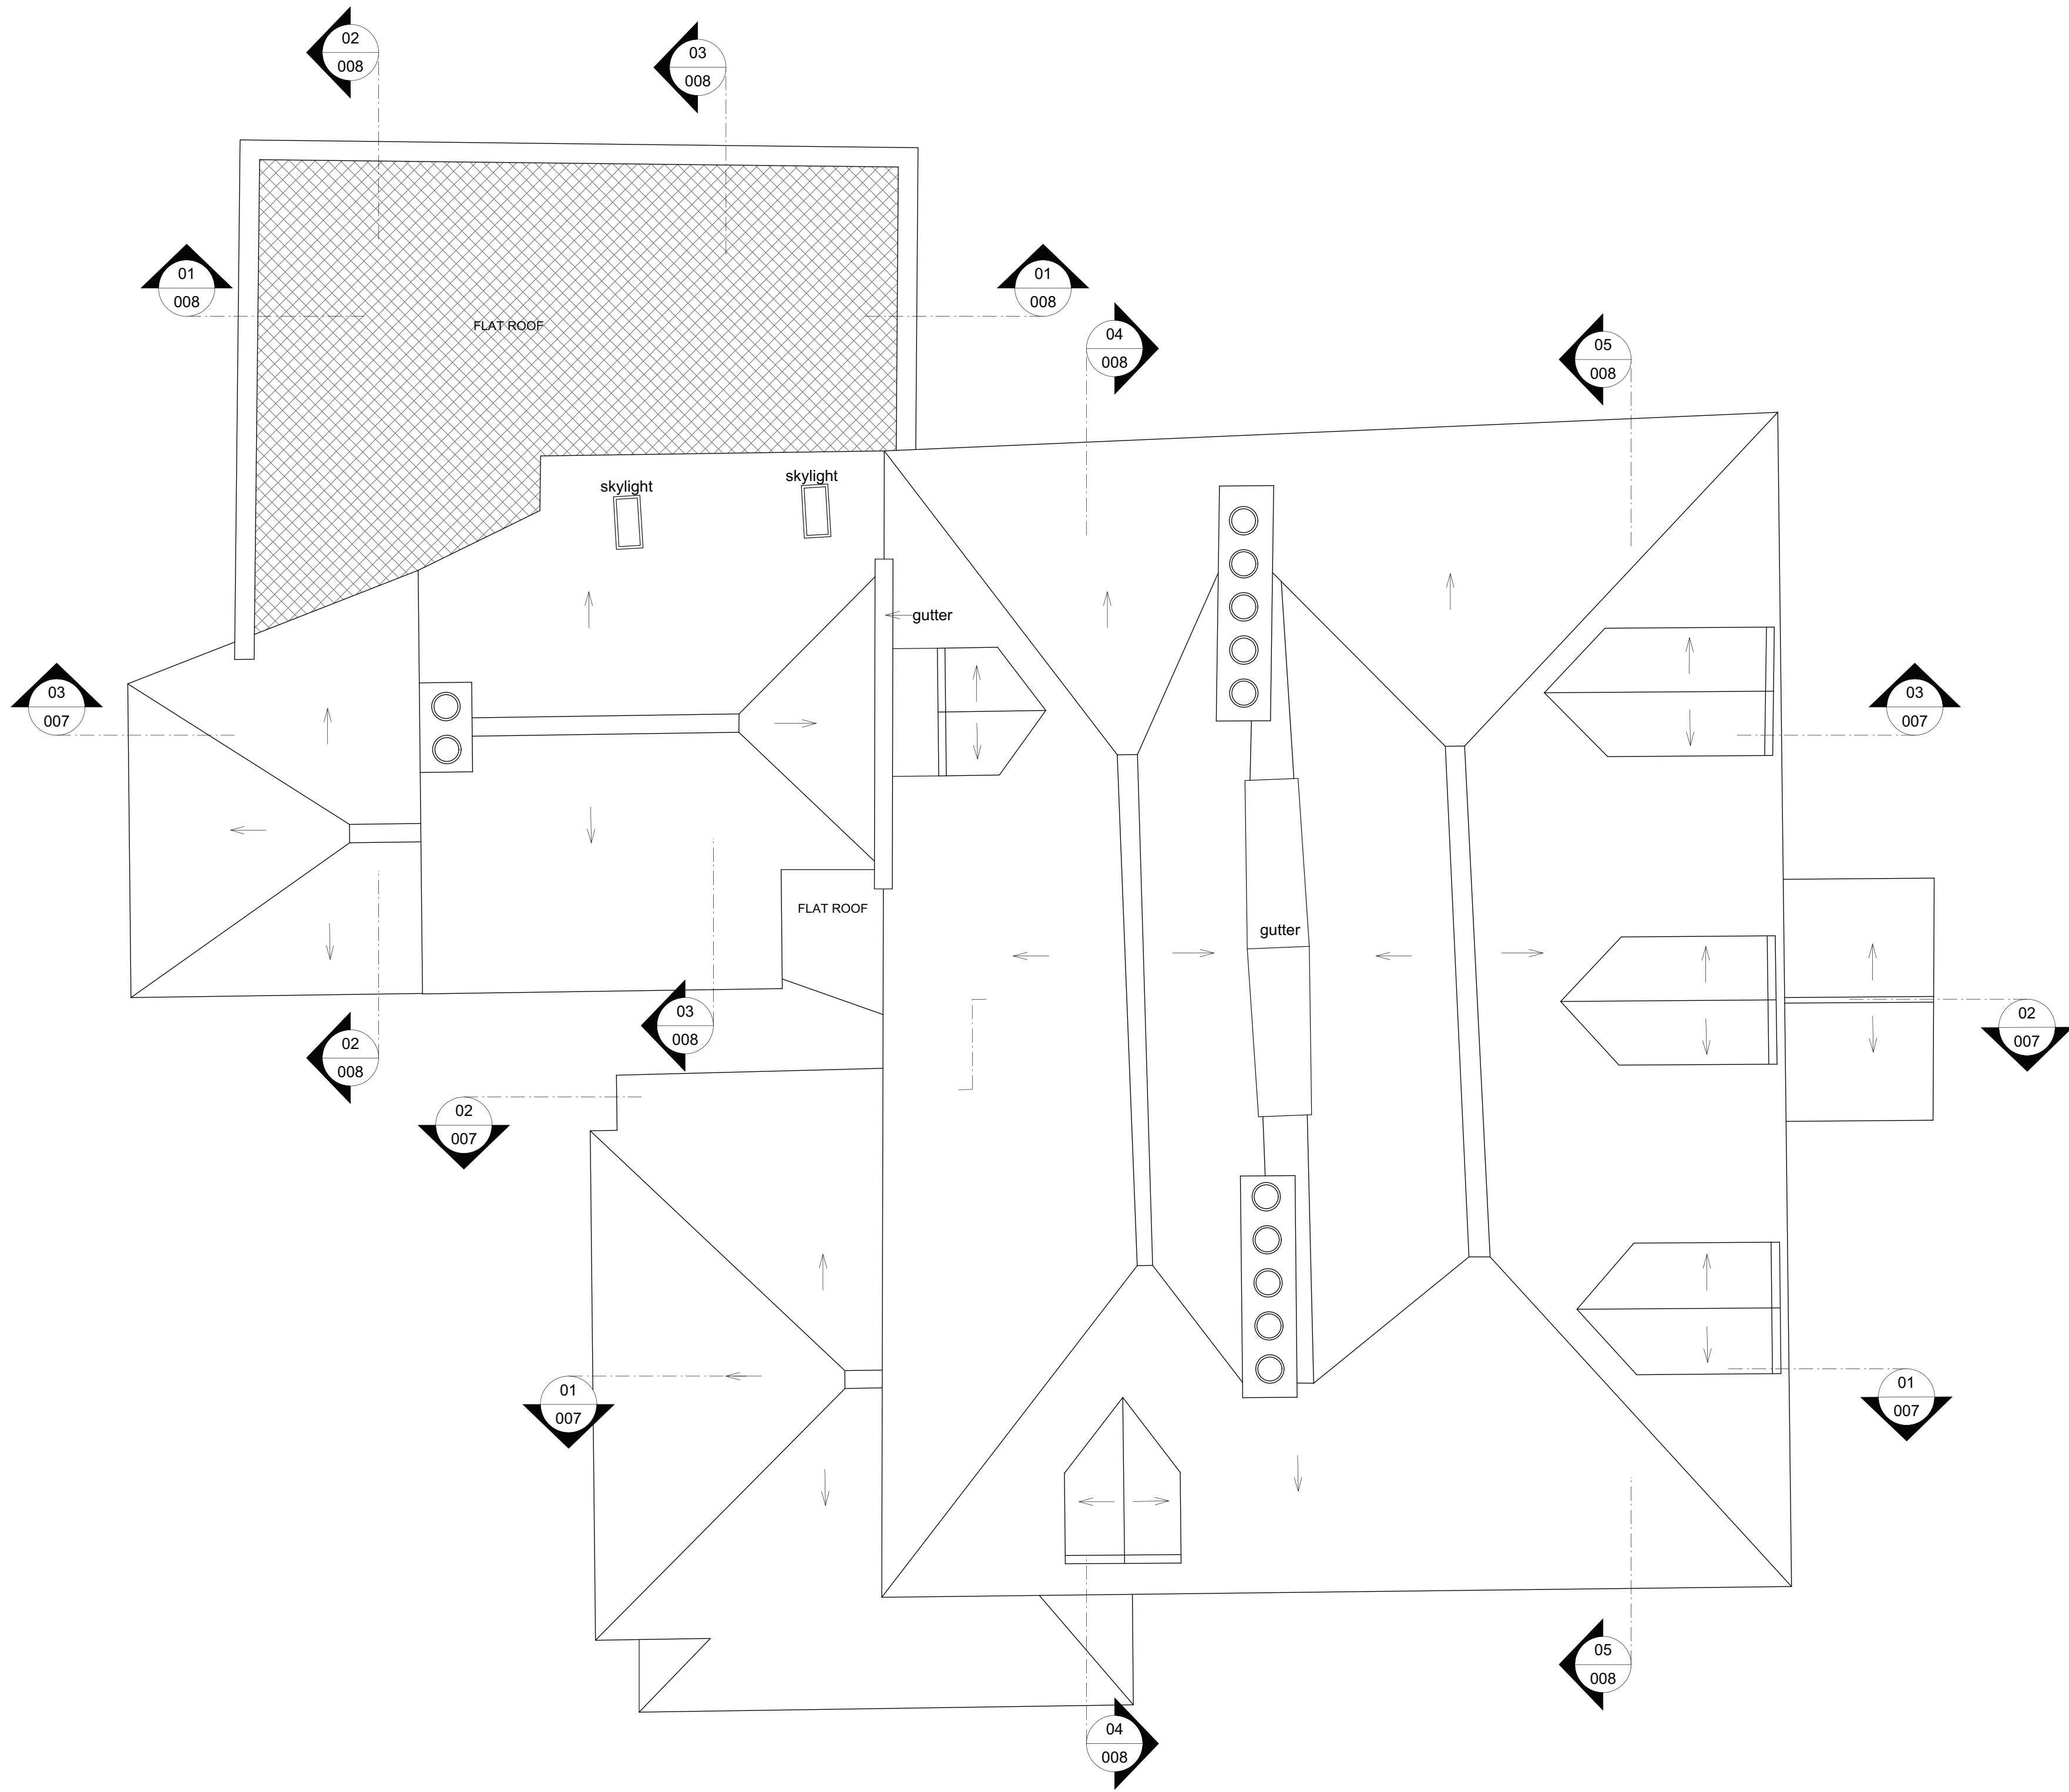

Notes

DO NOT SCALE - Use Figure Dimensions Only
IF IN DOUBT - ASK

EXISTING

PROPOSEDDEMOLITIONS

C

roof plan revised

08.08.16

B

rooflights added

01.08.16

A

annotations updated

01.07.16

Revisions

Crawford House
Crowley

Roof Plan
Existing

ROGER MEARS ARCHITECTS LLP

2 Compton Terrace

rma@rogermeas.com

London N1 2UN

tel 020 7359 8222

fax 020 7354 5208

Date

25.04.16

Scale

1:50@A1
1:100@A3

Job No.

1605

Code

-

Dwg No.

004 C