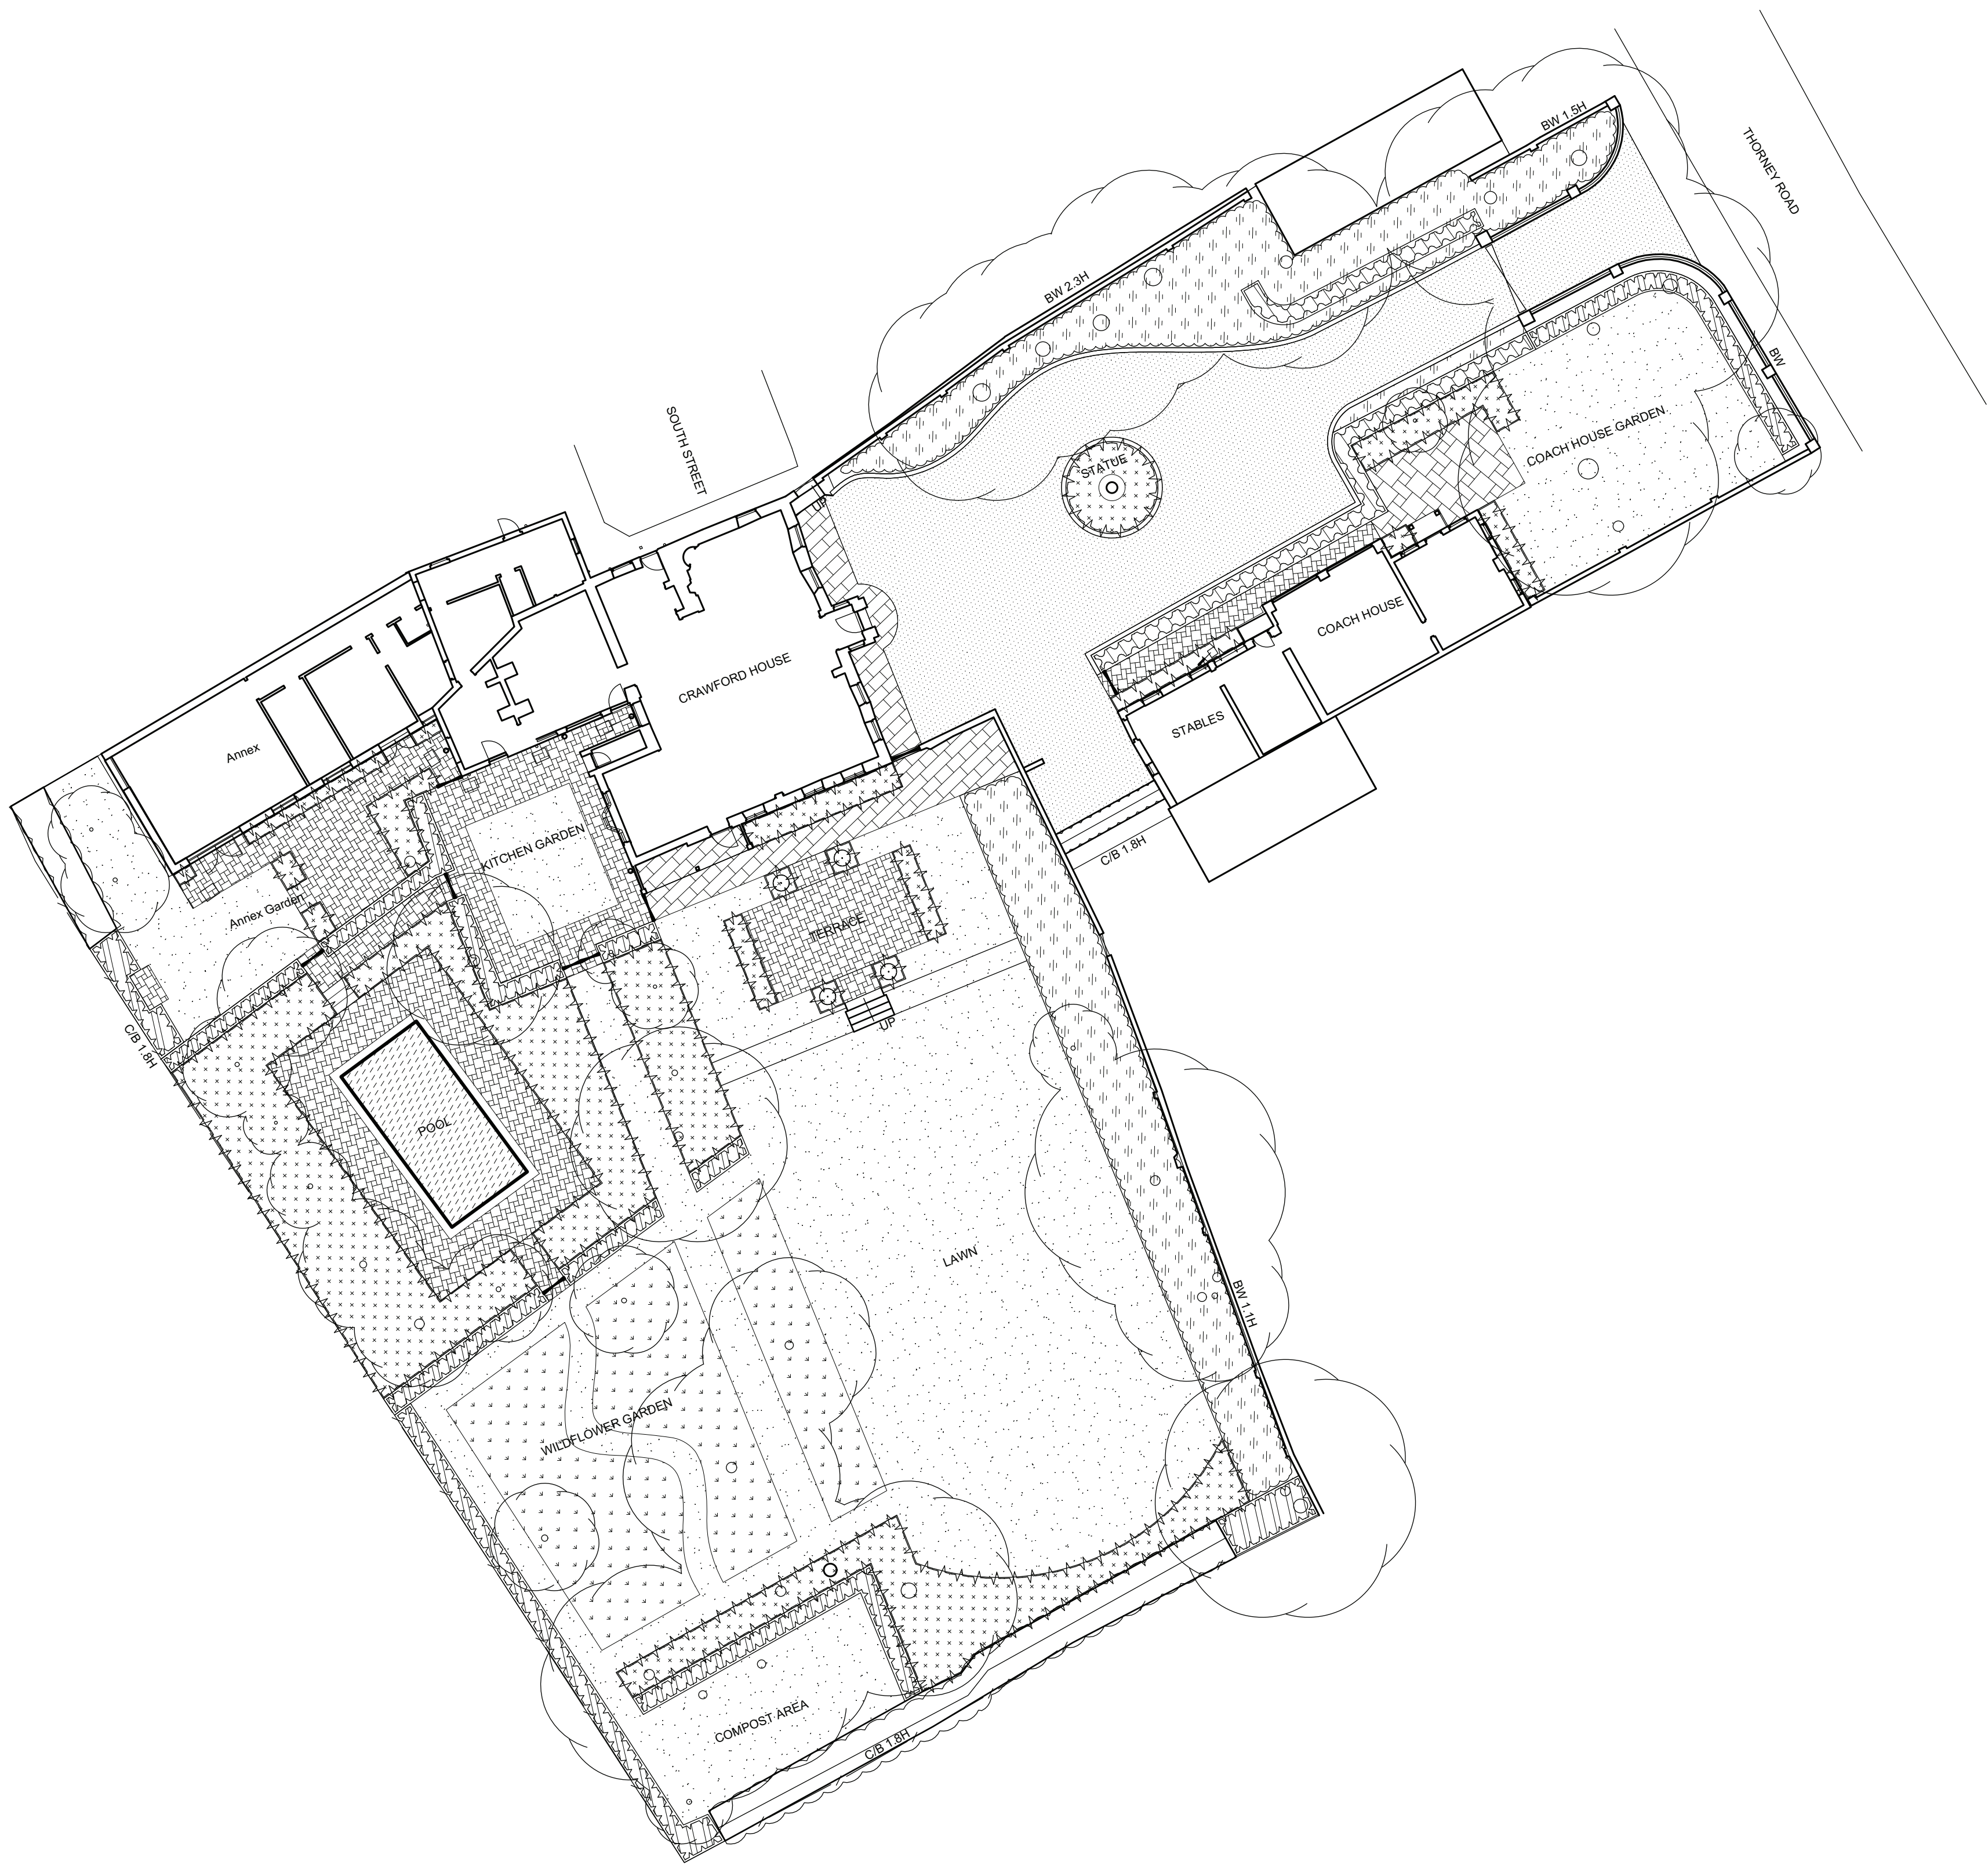


Notes	DO NOT SCALE - Use Figure Dimensions Only IF IN DOUBT - ASK			
	Key  Existing tree  Existing hedge  Hedge 1.8m high  Hedge 0.9m high  Existing shrubs  Shrub planting  Grass  Wildflower meadow  Existing flag paving retained  Paving  Gravel  Stone edging  Existing wall  Existing fence  Timber fence 1.8m high  Gate  Manhole cover Notes: 1. Based on topographical survey B8327 (April 2016) 2. For detailed building layouts refer to architects drawings			
B	New landscape design			15.08.16
A	Annotations updated			01.07.16
Revisions				
Crawford House Crowley				
Site Plan Proposed				
ROGER MEARS ARCHITECTS LLP				
2 Compton Terrace			London N1 2JN	
rma@grogermeas.com			tel 020 7359 8222 fax 020 7354 5208	
Date	Scale	Job No.	Code	Dwg No.
25.04.16	1:200@A1 1:400@A3	1605	-	100 B

Notes:
1. Based on topographical survey B8327
(April 2016)
2. For detailed building layouts refer to
architects drawings