




Notes

DO NOT SCALE - Use Figure Dimensions Only
IF IN DOUBT - ASK

EXISTING
PROPOSED
DEMOLITIONS

NB: to explore possibility to replace
existing windows with sash windows

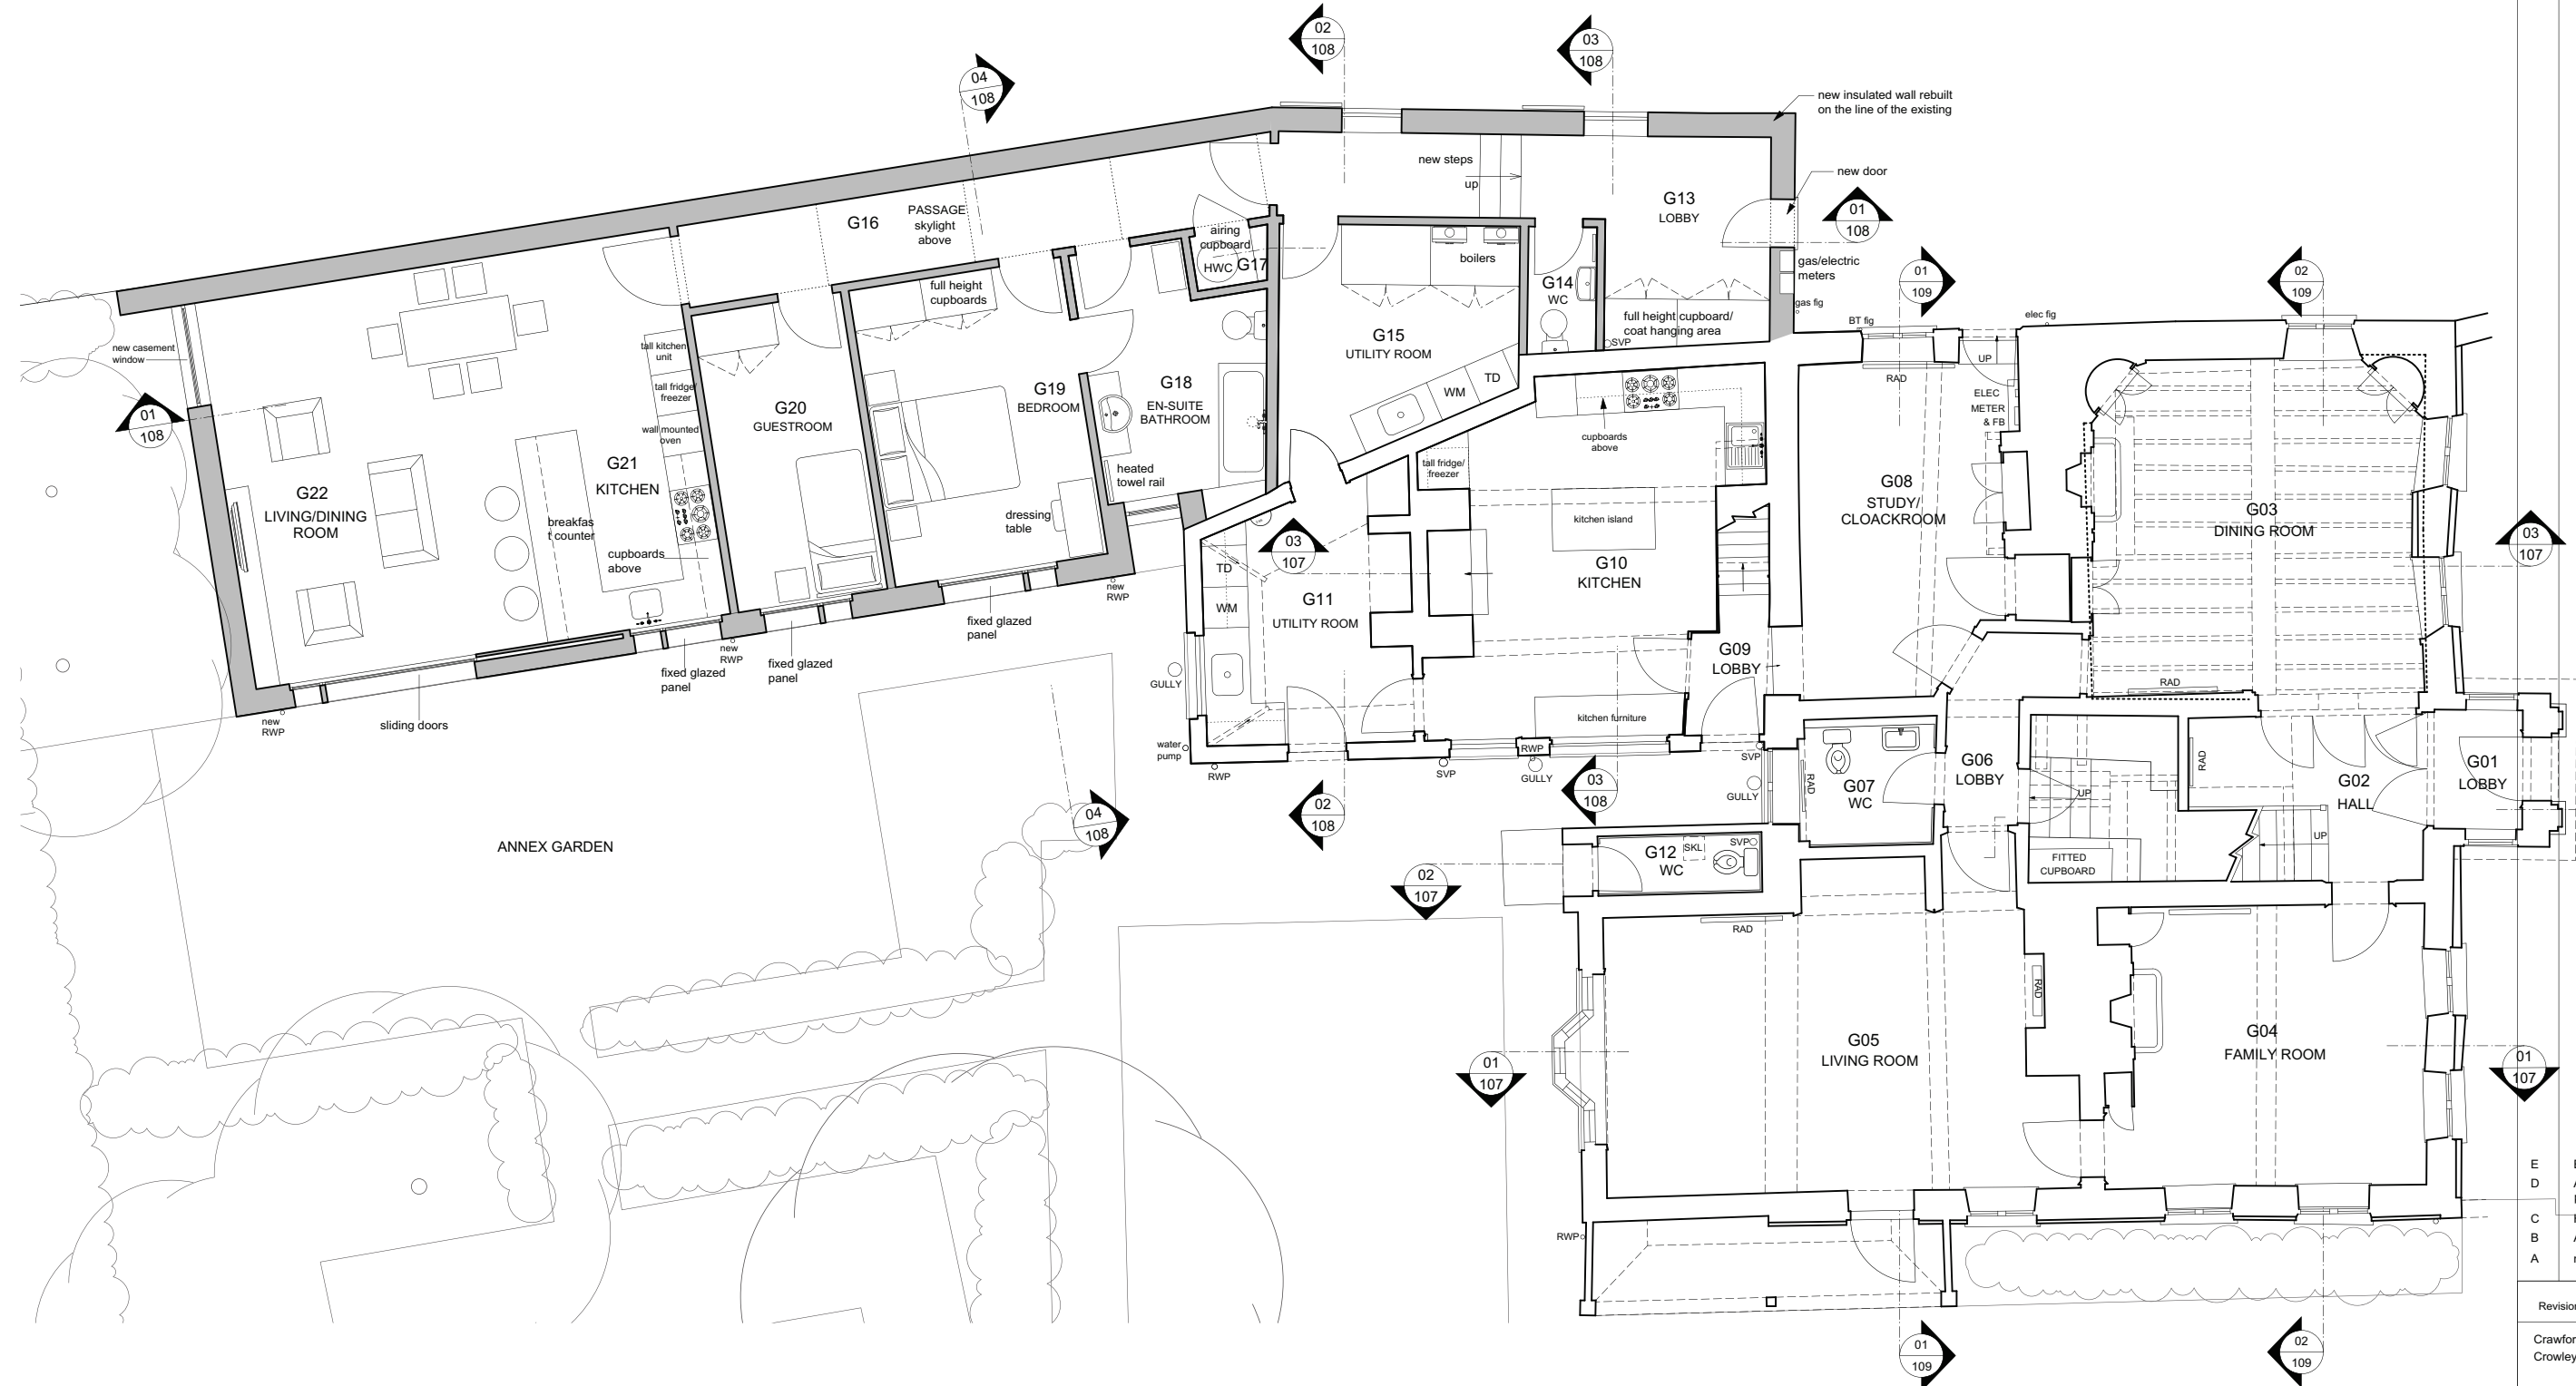

E	Extension plan revised	15.08.16
D	Annotations updated; extension plan revised	08.08.16
C	Hatch revised; utility cupb enlarged	29.07.16
B	Annotations updated	01.07.16
A	main house design revised	30.06.16

Revisions				
Crawford House Crowley				
Ground Floor Plan Proposed				
ROGER MEARS ARCHITECTS LLP 2 Compton Terrace London N1 2UN rma@rogermeas.com tel 020 7559 8222 fax 020 7554 5298				
Date	Scale	Job No.	Code	Dwg No.
25.04.16	1:50@A1 1:100@A3	1605	-	101 E

