


Notes

DO NOT SCALE - Use Figure Dimensions Only
IF IN DOUBT - ASK

EXISTING
PROPOSED

NB: to explore possibility to replace
existing windows with sash windows

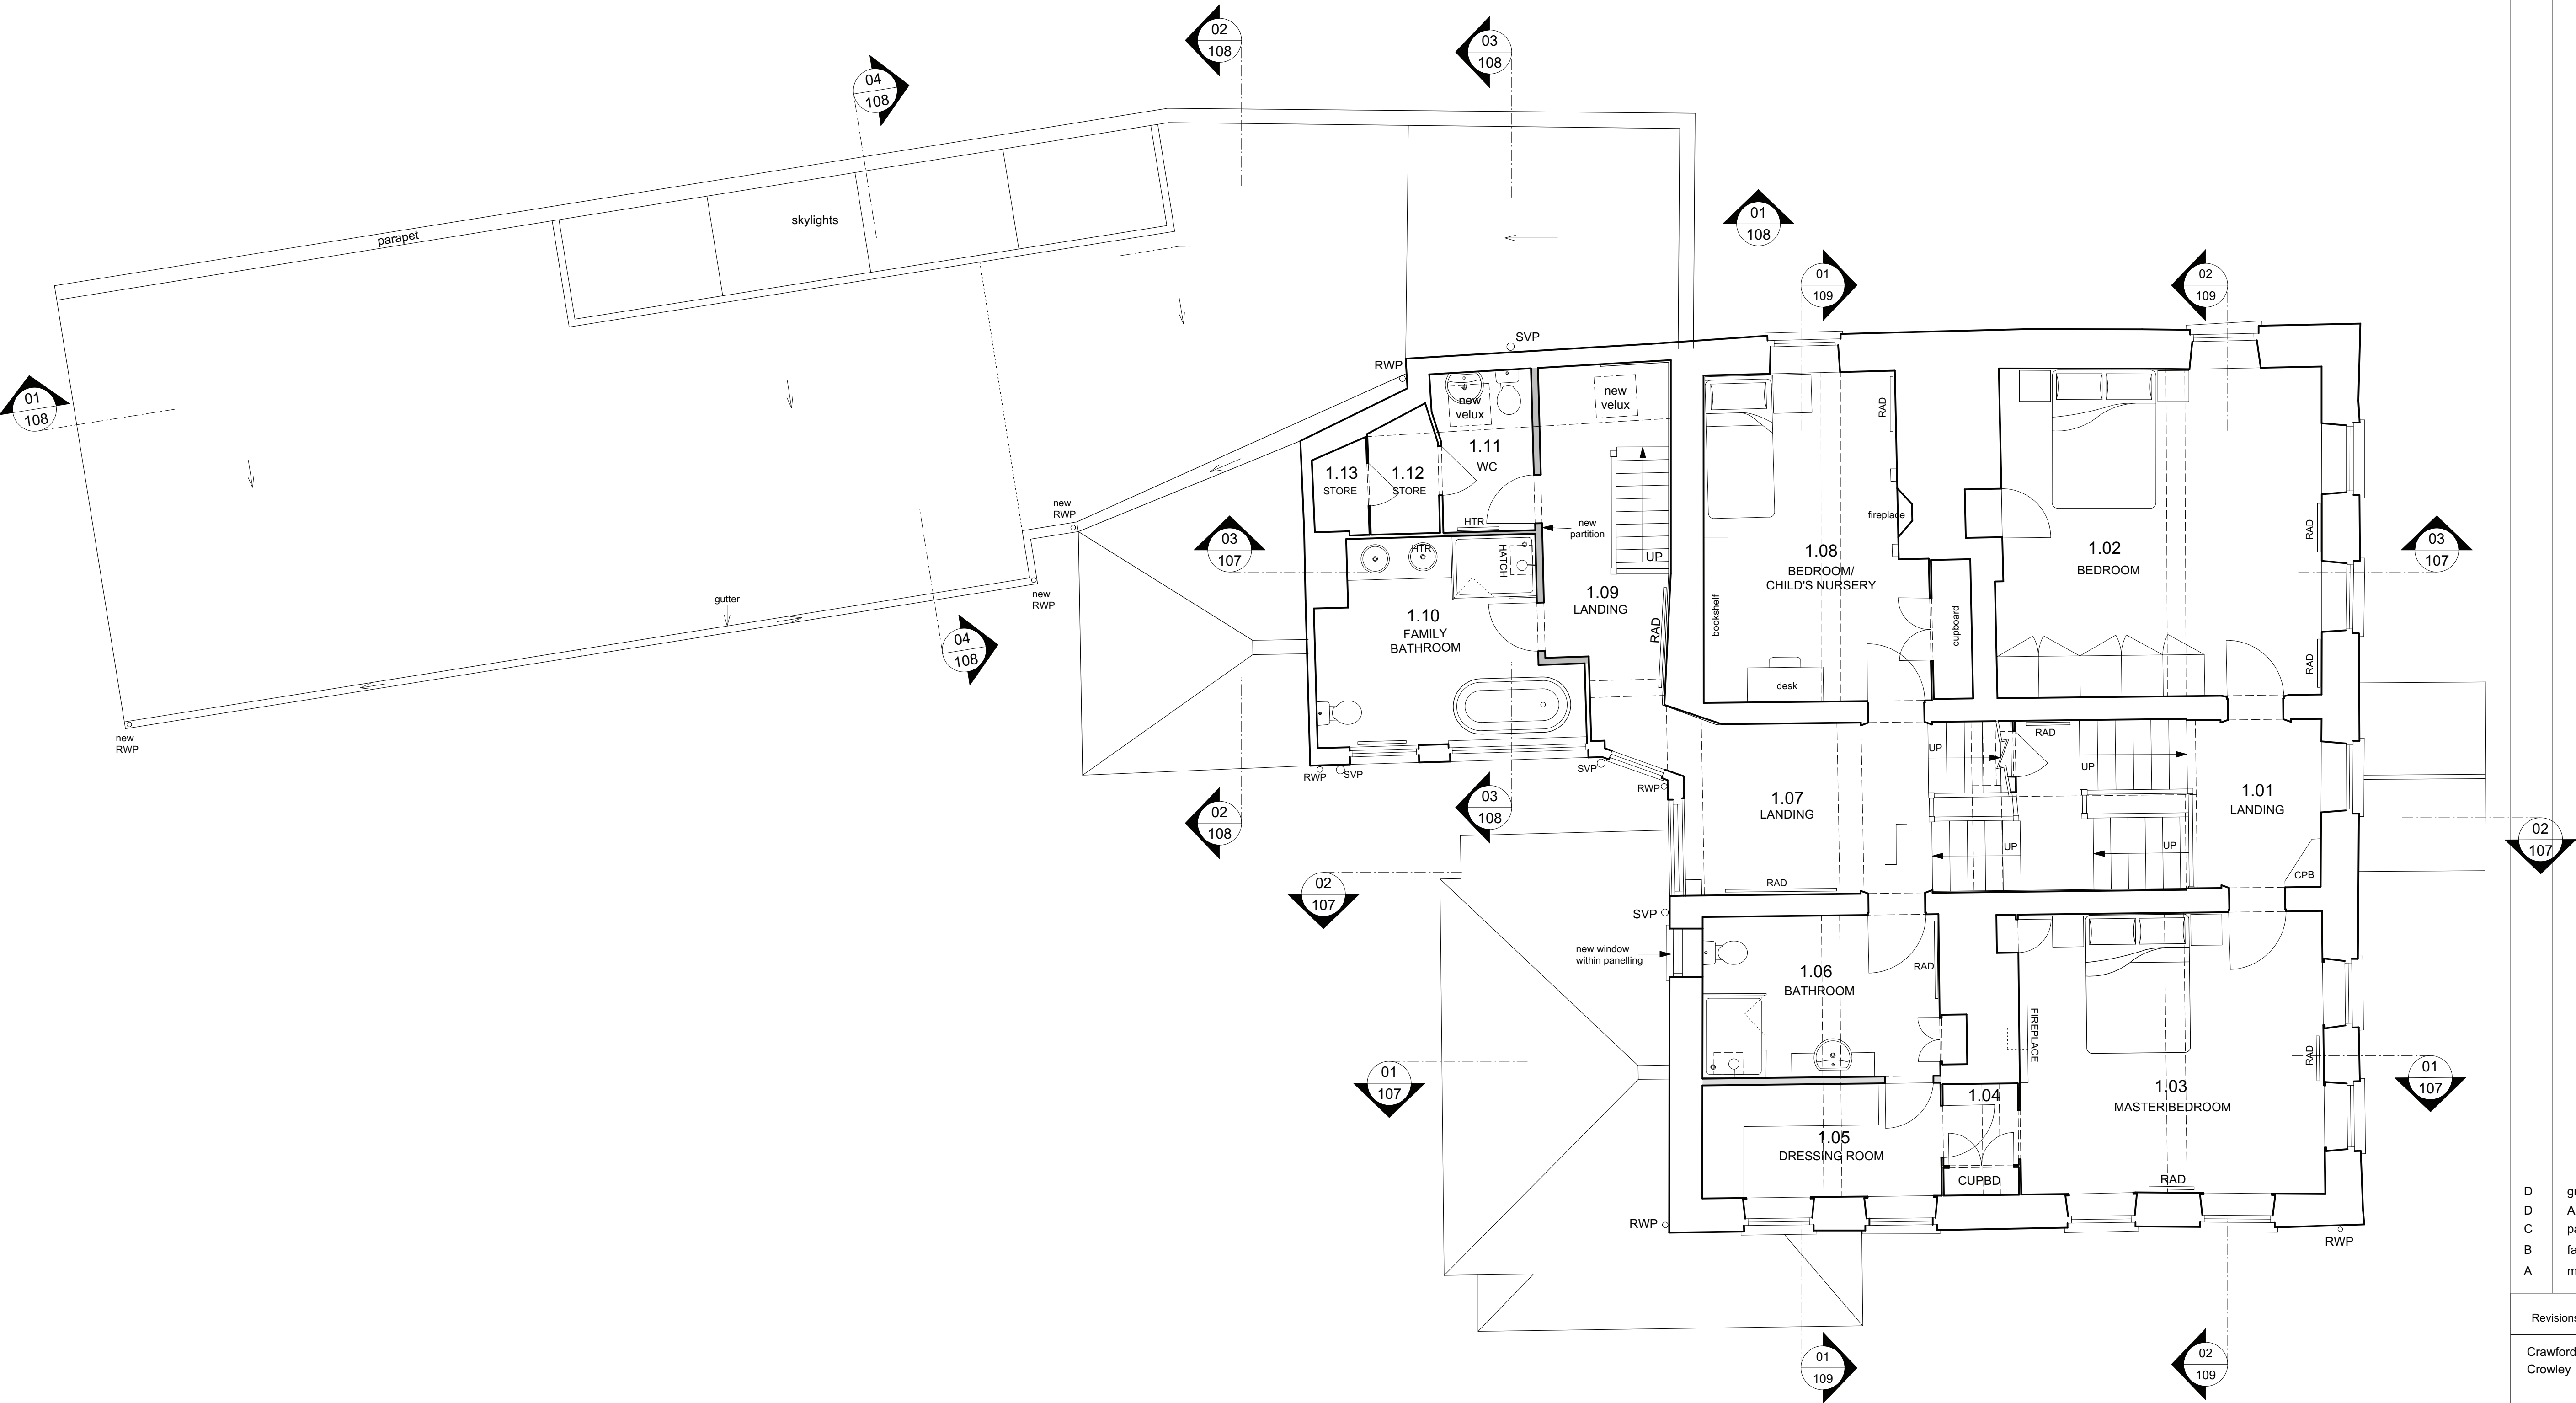

D	green roof omitted	15.08.16
D	Annotation updated	08.08.16
C	partition in dressing room moved	01.08.16
B	family bathroom updated	01.07.16
A	main house design revised	30.06.16

Revisions

Crawford House
Crowley

First Floor Plan
Proposed

ROGER MEARS ARCHITECTS LLP
2 Compton Terrace London N1 2UN
rma@rogermeas.com tel 020 7359 6222 fax 020 7354 5298

Date	Scale	Job No.	Code	Dwg No.
25.04.16	1:50@A1 1:100@A3	1605	-	102 D