
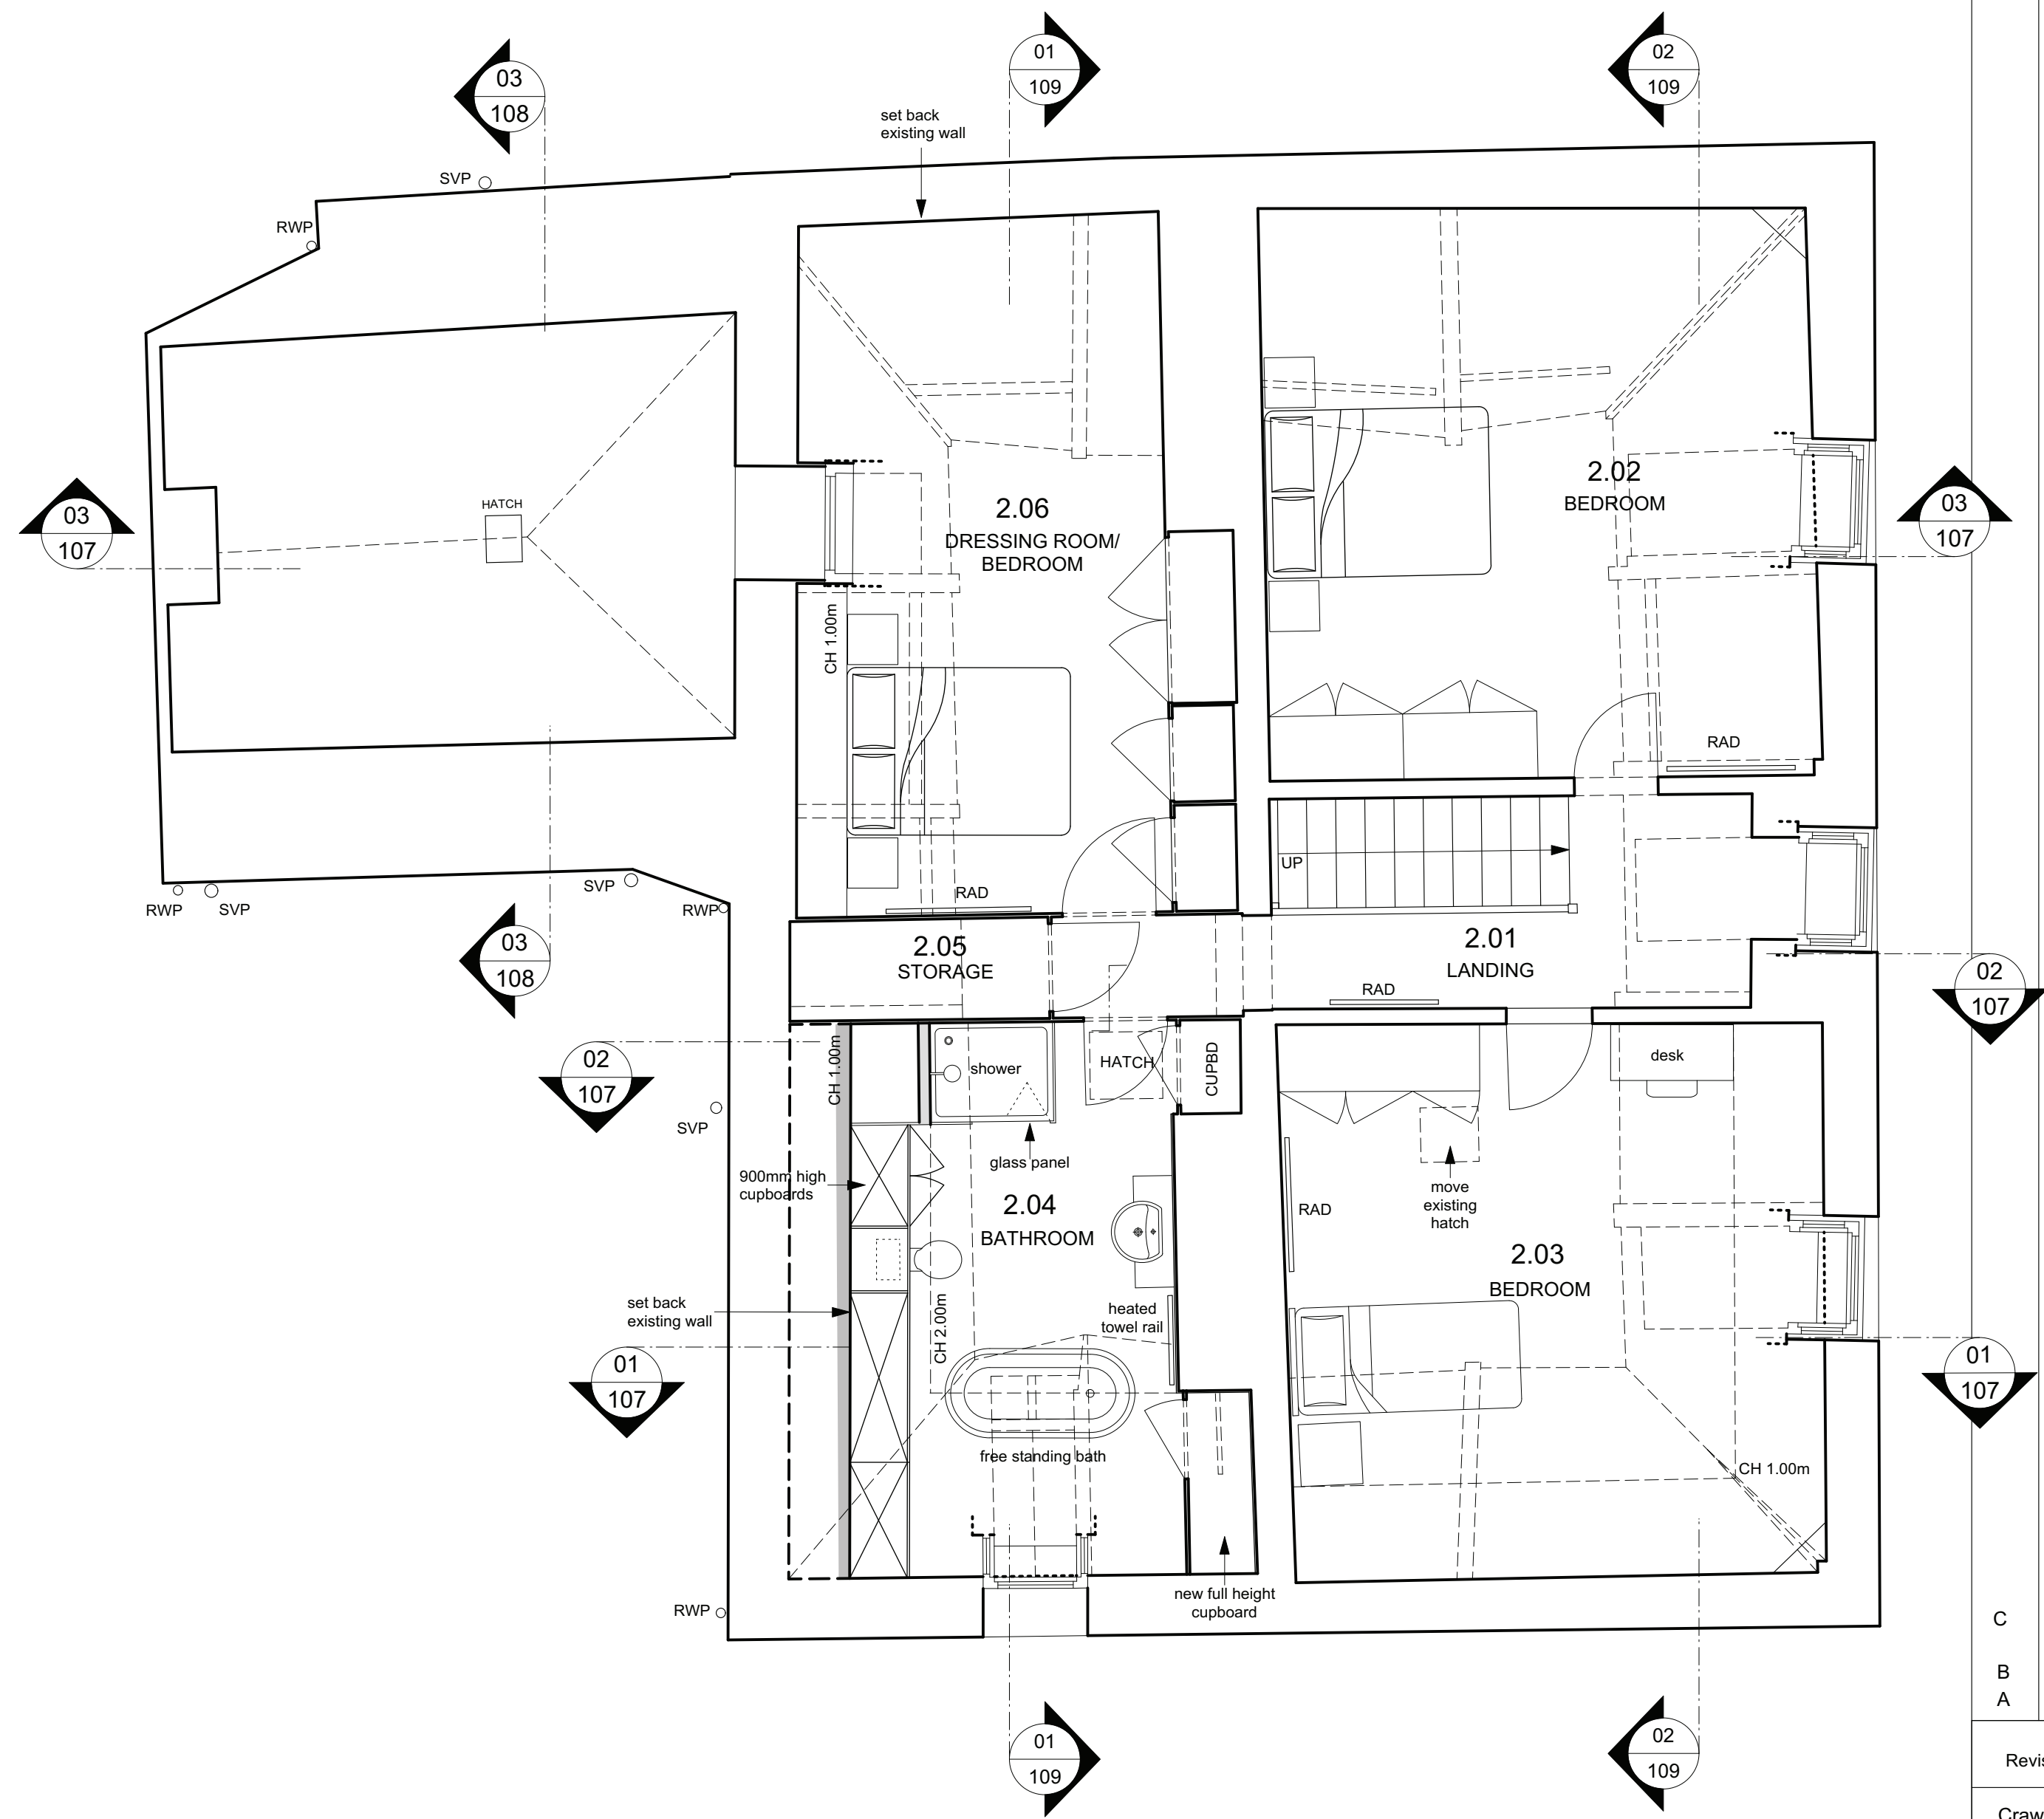


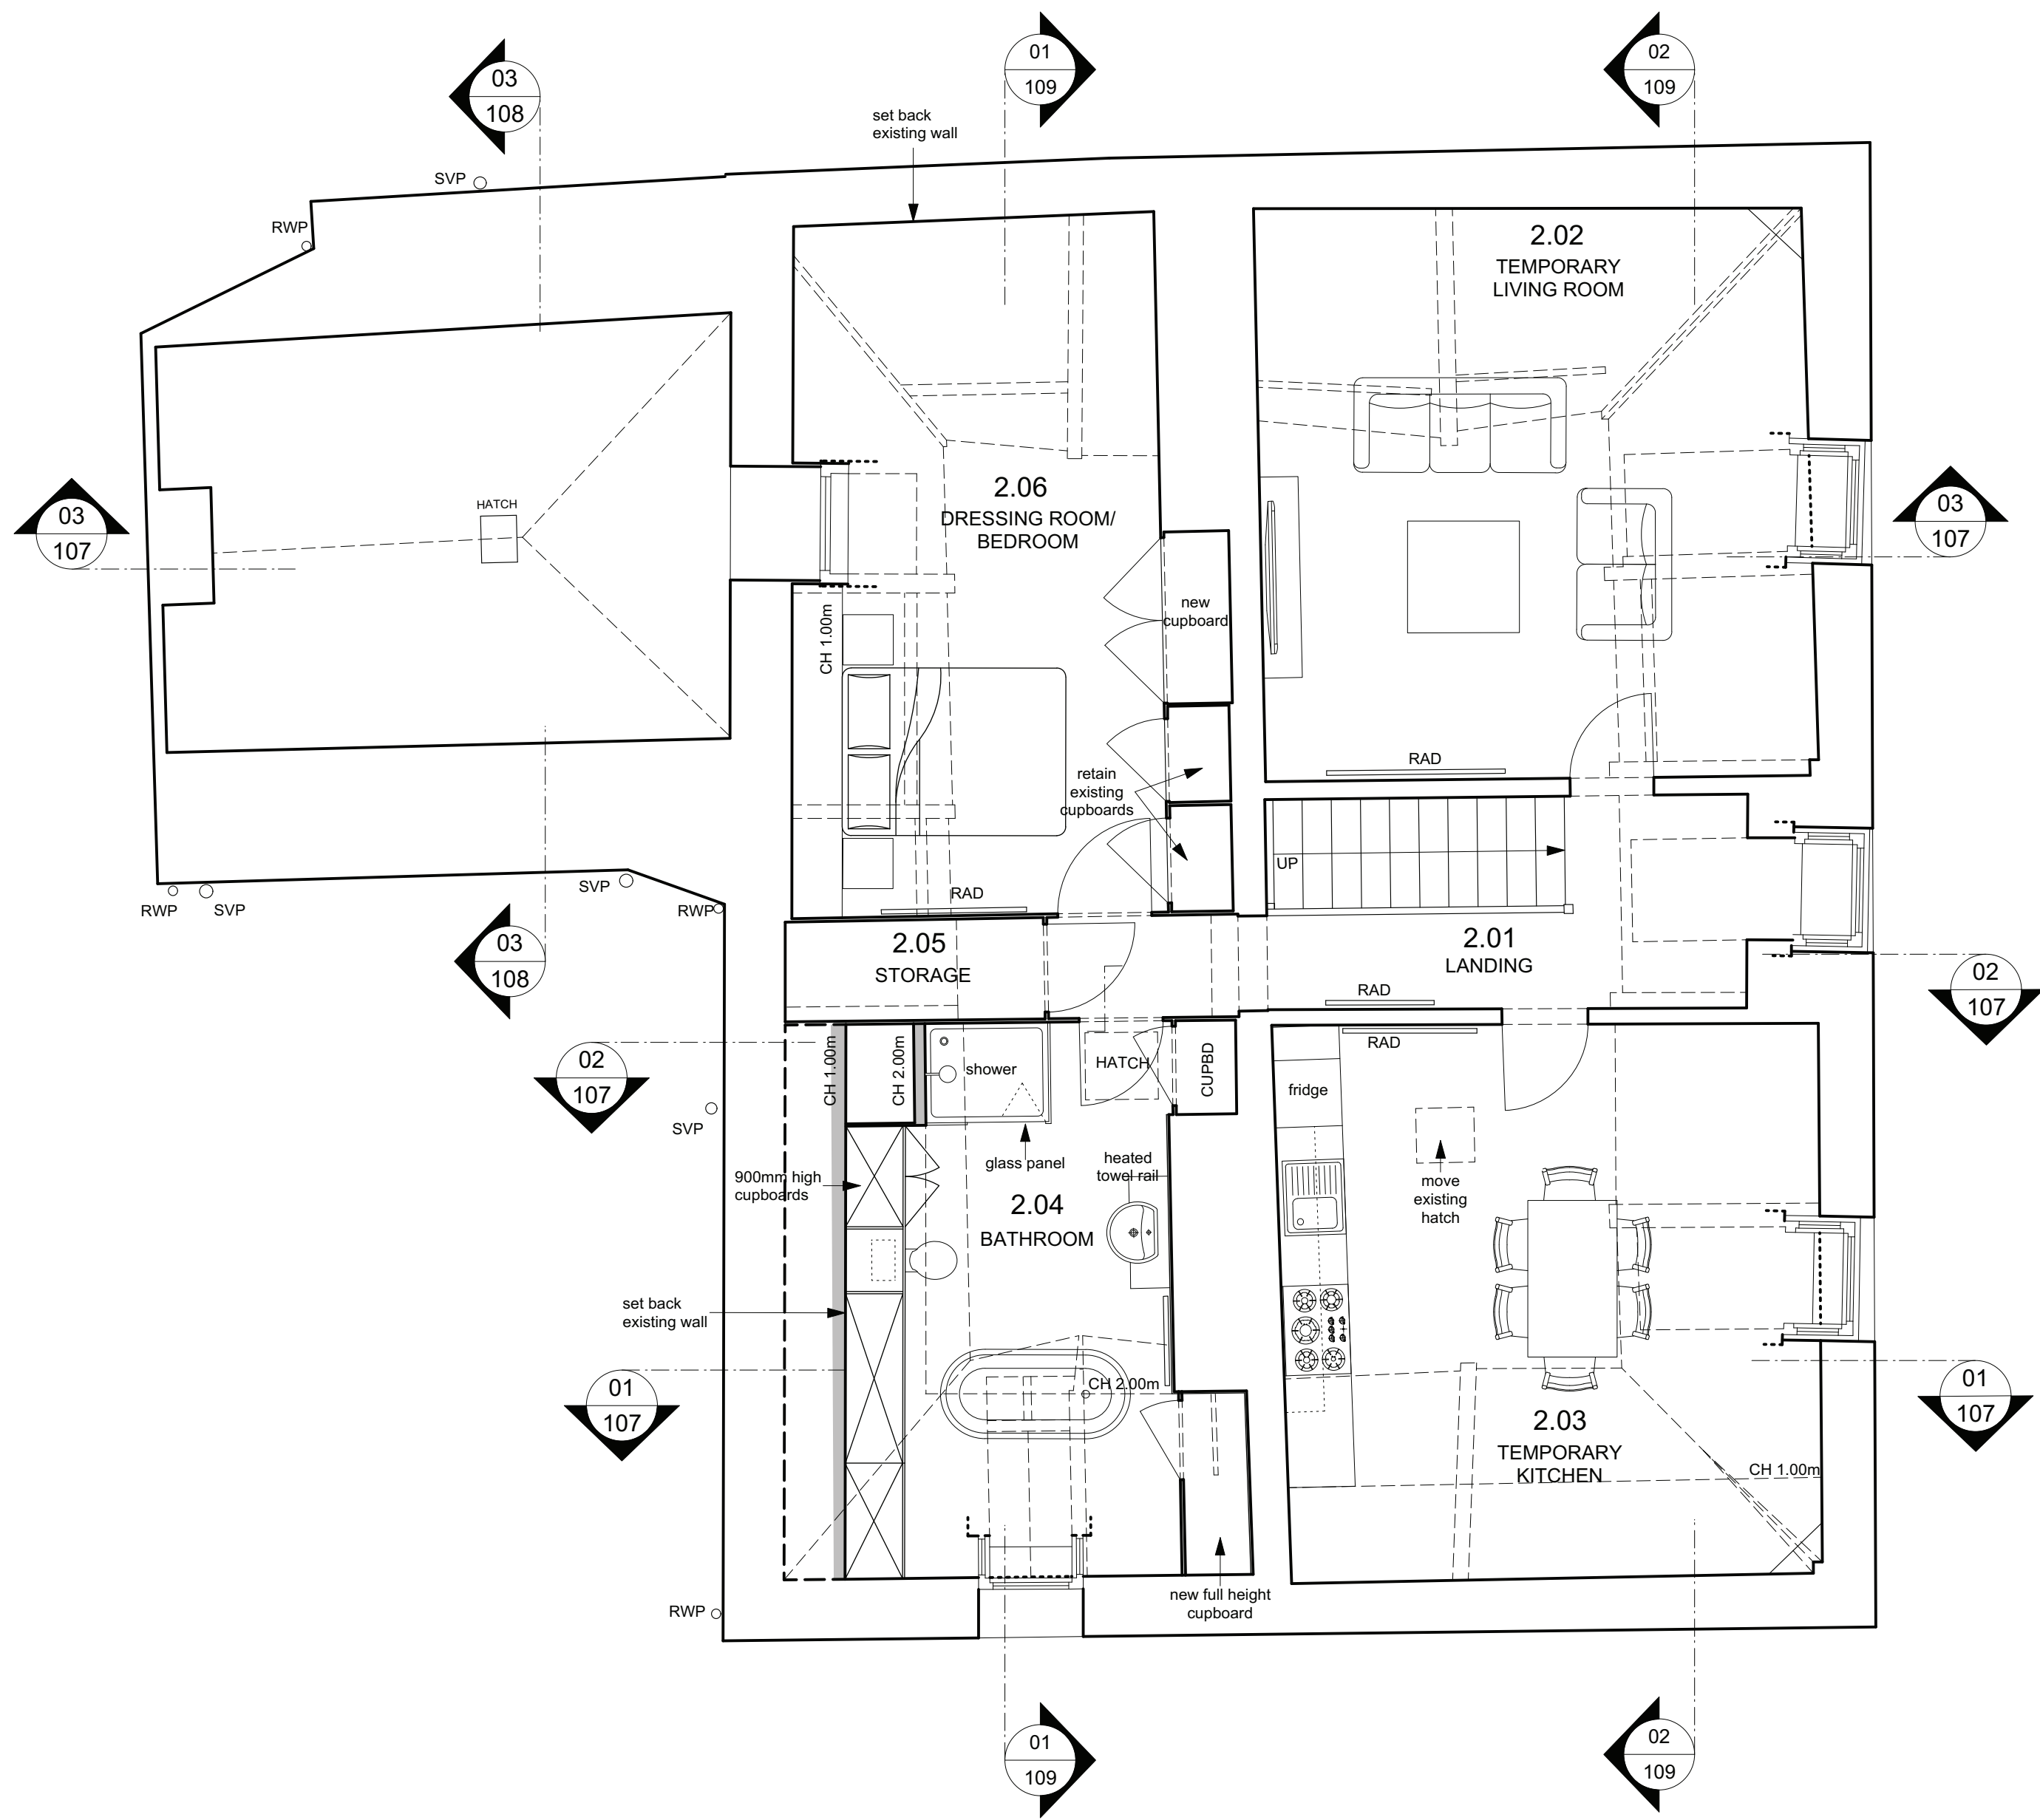

Notes

DO NOT SCALE - Use Figure Dimensions Only  
IF IN DOUBT - ASK

EXISTING  
PROPOSED


NB: to explore possibility to replace  
existing windows with sash windows

01  
103

Proposed Second Floor Plan - temporary design  
1:50@A1; 1:100@A3

02  
103

Proposed Second Floor Plan - final design  
1:50@A1; 1:100@A3

 

|   |                                                        |          |
|---|--------------------------------------------------------|----------|
| C | Annotation revised, bathroom and dressing room updated | 08.08.16 |
| B | annotation revised                                     | 29.07.16 |
| A | main house design revised                              | 30.06.16 |

Revisions

Crawford House  
Crowley

Second Floor Plan  
Proposed

ROGER MEARS ARCHITECTS LLP  
2 Compton Terrace London N1 2UN  
rma@rogermeas.com tel 020 7359 6222 fax 020 7354 5208

| Date     | Scale               | Job No. | Code | Dwg No. |
|----------|---------------------|---------|------|---------|
| 25.04.16 | 1:50@A1<br>1:100@A3 | 1605    | -    | 103 C   |