




Notes

DO NOT SCALE - Use Figure Dimensions Only
IF IN DOUBT - ASK

EXISTING
PROPOSED

NB: to explore possibility to replace
existing windows with sash windows

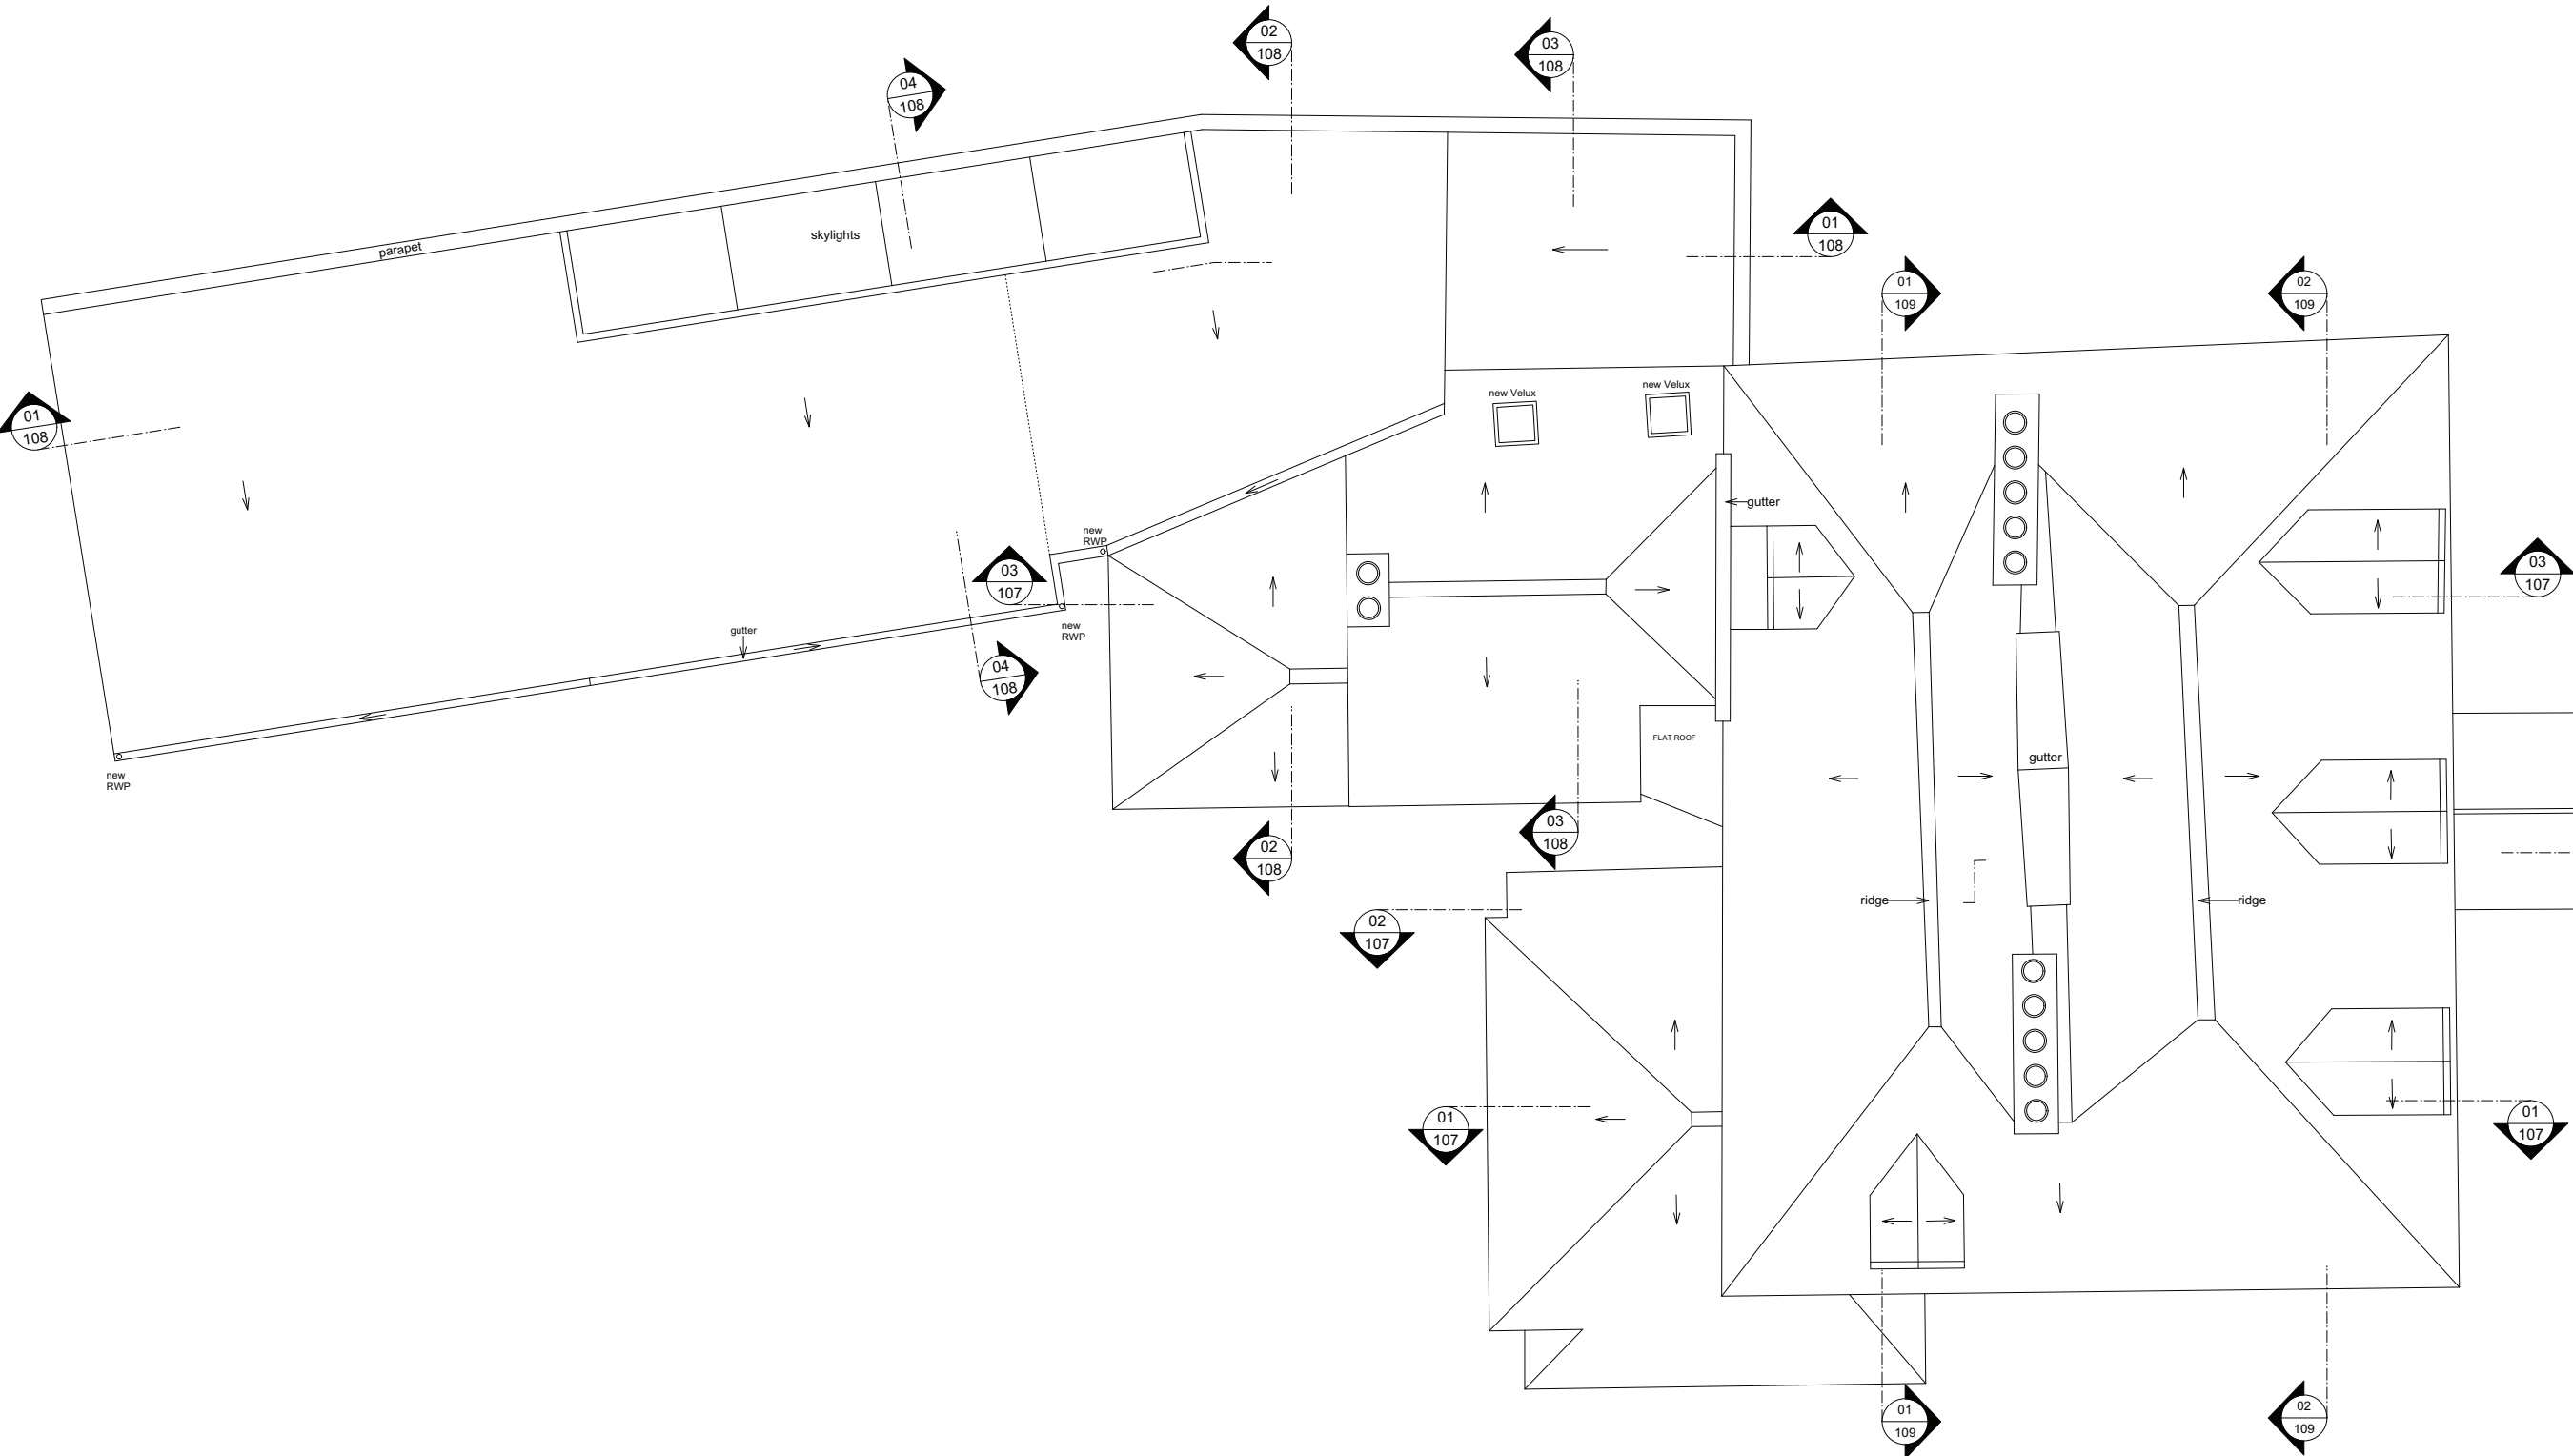

D	green roof omitted	15.08.16
C	roof plan revised	09.08.16
B	roof plan revised	08.08.16
A	rooflights added	01.08.16

Revisions				
Crawford House Crowley				
Roof Plan Proposed				
ROGER MEARS ARCHITECTS LLP 2 Compton Terrace London N1 2UN rma@rogermears.com tel 020 7559 8222 fax 020 7554 5208				
Date	Scale	Job No.	Code	Dwg No.
25.04.16	1:50@A1 1:100@A3	1605	-	104 D

